

10494  
1501



**THE PORT AUTHORITY  
OF NY & NJ**

*[Signature]*  
CHIEF ENGINEER

*[Signature]*  
ASST CHIEF ENGINEER FOR DESIGN

*Peter J. Severe*  
ENGINEERING PROGRAM MANAGER  
WORLD TRADE CENTER

**CONFORMED**

No.	Date	Revision	Approved
	7/17/95		

Engineering Department  
Design Division

The World Trade  
Center

Electrical/HVAC  
Upgrade Program

Title:  
TOWERS ONE AND TWO  
LOW VOLTAGE SUBSTATIONS  
CONSTRUCTION AND  
INSTALLATION

**TITLE**  
TITLE AND  
APPROVAL SHEET

This drawing subject to conditions in contract.  
All inventions, ideas, designs, and methods  
herein are reserved to Port Authority and  
may not be used without its written consent.

LV Galang	G.F. Farley	LV Galang
Designed by	Drawn by	Task Leader

Date 5/1/95      Scale

Contract Number	Drawing Number
WTC-802.071	T-1

**THE PORT AUTHORITY OF NY & NJ**

THE WORLD TRADE CENTER

**ELECTRICAL/HVAC UPGRADE PROGRAM**

**TOWERS ONE AND TWO**

**LOW VOLTAGE SUBSTATIONS**

**CONSTRUCTION AND INSTALLATION**

**CONTRACT NO. WTC-802.071**

*[Signature]*  
ASSISTANT DIRECTOR  
WORLD TRADE DEPARTMENT

*5-23-95*  
DATE





THE PORT AUTHORITY  
OF NY & NJ

*Peter J. Sweeney*  
ENGINEERING PROGRAM MANAGER  
WORLD TRADE CENTER

CHIEF ARCHITECT

Engineering Department  
Design Division

The World Trade  
Center

Electrical/HVAC  
Upgrade Program

TOWERS ONE AND TWO  
LOW VOLTAGE SUBSTATIONS  
CONSTRUCTION AND  
INSTALLATION

TITLE  
INDEX OF DRAWINGS  
SHEET NO. 1

CONFORMED

7/17/95  
No. Date Revision Approved

This drawing subject to conditions in contract.  
All inventions, ideas, designs and methods  
herein are reserved to Port Authority and  
may not be used without its written consent.

G.FARLEY G.FARLEY D.GALANG  
Designed by Drawn by Task Leader

Principal Architect

Date 5/1/95 Scale AS SHOWN

Contract Number Drawing Number

WTC-802.071 T-2

INDEX OF DRAWINGS

DWG. NO.		TITLE		DWG. NO.		TITLE			
T-1 T-2 T-3 T-4		TITLE AND APPROVAL SHEET INDEX OF DRAWINGS SHEET NO. 1 INDEX OF DRAWINGS SHEET NO. 2 GENERAL NOTES AND LOCATION PLAN		STRUCTURAL (CONT'D)		ELECTRICAL (CONT'D)			
CONSTRUCTION STAGING		S-5 S-6 S-7 S-8		SUBSTATION SS-75 E & W TOWER TWO PARTIAL FLOOR PLAN SUBSTATION SS-76 E & W TOWER TWO PARTIAL FLOOR PLAN STRUCTURAL GENERAL NOTES, SECTIONS AND DETAILS SECTIONS AND DETAILS		E-8 E-9 E-10 E-11 E-12 E-13 E-14 E-15 E-16 E-17 E-18 E-19 E-20 E-21 E-22 E-23 E-24 E-25 E-26 E-27 E-28 E-29 E-30 E-31 E-32 E-33 E-34 E-35 E-36 E-37 E-38		SUBSTATION SS-41N STAGE I REMOVAL AND RELOCATION PLANS SHEET # 2 SUBSTATION SS-41N STAGE I ONE LINE DIAGRAM CONDUIT AND CABLE SCHEDULE SUBSTATION SS-41N STAGE I INSTALLATION PLANS SUBSTATION SS-41N STAGE II AND III SWITCHGEAR EQUIPMENT RISER DIAGRAM SUBSTATION SS-41N STAGE II AND III 480 VOLT ONE LINE DIAGRAM SUBSTATION SS-41N STAGE II AND III CONDUIT AND CABLE SCHEDULE SUBSTATION SS-41N STAGE II AND III SWITCHGEAR EQUIPMENT PLAN & SECTIONS SUBSTATION SS-41N STAGE II AND III 41st FLOOR PLAN CONTROL CDT. LAYOUT SUBSTATION SS-41N STAGE II AND III 41ST FLOOR PLAN CONDUIT LAYOUT SUBSTATION SS-41N STAGE II AND III 42ND FLOOR PLAN CONDUIT LAYOUT SUBSTATION SS-41N STAGE II & III LOAD TRANSFER SCHEDULE AND RISER DIAGRAM SUBSTATION SS-41N STAGE III LOAD TRANSFER SCHEDULE AND RISER DIAGRAM SUBSTATION SS-41N STAGE III LIGHTING POWER & FIRE ALARM PLAN SUBSTATION SS-41S STAGE I REMOVAL AND RELOCATION PLANS SHEET # 1 SUBSTATION SS-41S STAGE I REMOVAL AND RELOCATION PLANS SHEET # 2 SUBSTATION SS-41S STAGE I ONE LINE DIAGRAM CONDUIT AND CABLE SCHEDULE SUBSTATION SS-41S STAGE I INSTALLATION PLANS SUBSTATION SS-41S STAGE II AND III SWITCHGEAR EQUIPMENT RISER DIAGRAM SUBSTATION SS-41S STAGE II AND III 480 VOLT ONE LINE DIAGRAM SUBSTATION SS-41S STAGE II AND III CONDUIT AND CABLE SCHEDULE SUBSTATION SS-41S STAGE II AND III SWITCHGEAR EQUIPMENT PLAN & SECTIONS SUBSTATION SS-41S STAGE II AND III 41ST FLOOR PLAN CONTROL CDT. LAYOUT SUBSTATION SS-41S STAGE II AND III 41ST FLOOR PLAN CONDUIT LAYOUT SUBSTATION SS-41S STAGE II AND III 42ND FLOOR PLAN CONDUIT LAYOUT SUBSTATION SS-41S STAGE II & III LOAD TRANSFER SCHEDULE AND RISER DIAGRAM SUBSTATION SS-41S STAGE III LOAD TRANSFER SCHEDULE AND RISER DIAGRAM SUBSTATION SS-41S STAGE III LIGHTING POWER & FIRE ALARM PLAN SUBSTATION SS-75N STAGE I REMOVAL AND RELOCATION PLANS SHEET # 1 SUBSTATION SS-75N STAGE I REMOVAL AND RELOCATION PLANS SHEET # 2 SUBSTATION SS-75N STAGE I ONE LINE DIAGRAM CONDUIT AND CABLE SCHEDULE SUBSTATION SS-75N STAGE I INSTALLATION PLANS	
CS-1		CONSTRUCTION STAGING							
ARCHITECTURAL				MECHANICAL					
A-1 A-2 A-3 A-4 A-5 A-6 A-7 A-8 A-9 A-10 A-11 A-12 A-13 A-14 A-15 A-16 A-17 A-18 A-19 A-20 A-21 A-22 A-23 A-24 A-25 A-26 A-27 A-28 A-29 A-30 A-31 A-32 A-33 A-34 A-35 A-36 A-37 A-38 A-39 A-40		ABBREVIATIONS, LEGEND, DRAWING CONVENTIONS AND NOTES CONSTRUCTION STAGING NOTES AND FIREPROOFING REQUIREMENTS SUBSTATION SS41N-TOWER ONE-REMOVAL PLAN SUBSTATION SS41N-TOWER ONE-CONSTRUCTION PLAN SUBSTATION SS42N-TOWER ONE-CONSTRUCTION/REMOVAL PLAN SUBSTATION SS41S-TOWER ONE-REMOVAL PLAN SUBSTATION SS41S-TOWER ONE-CONSTRUCTION PLAN SUBSTATION SS42S-TOWER ONE-CONSTRUCTION/REMOVAL PLAN SUBSTATION SS75N-TOWER ONE-REMOVAL PLAN SUBSTATION SS75N-TOWER ONE-CONSTRUCTION PLAN SUBSTATION SS76N-TOWER ONE-CONSTRUCTION/REMOVAL PLAN SUBSTATION SS75S-TOWER ONE-REMOVAL PLAN SUBSTATION SS75S-TOWER ONE-CONSTRUCTION PLAN SUBSTATION SS76S-TOWER ONE-CONSTRUCTION/REMOVAL PLAN SUBSTATION SS75E-TOWER TWO-REMOVAL PLAN SUBSTATION SS75E-TOWER TWO-CONSTRUCTION PLAN SUBSTATION SS76E-TOWER TWO-CONSTRUCTION/REMOVAL PLAN SUBSTATION SS75W-TOWER TWO-REMOVAL PLAN SUBSTATION SS75W-TOWER TWO-CONSTRUCTION PLAN SUBSTATION SS76W-TOWER TWO-CONSTRUCTION/REMOVAL PLAN SUBSTATION SS41N-TOWER ONE-ROUTING PLAN SUBSTATION SS41S-TOWER ONE-ROUTING PLAN SUBSTATION SS75N-TOWER ONE-ROUTING PLAN SUBSTATION SS75S-TOWER ONE-ROUTING PLAN SUBSTATION SS75E-TOWER TWO-ROUTING PLAN SUBSTATION SS75W-TOWER TWO-ROUTING PLAN TOWER ONE EL. 294'-0" ROUTING PLAN SUBSTATION SS41 AND 75-TOWER ONE AND TWO ENLARGED PART PLANS, SECTIONS AND DETAILS SUBSTATION SS41, 75 AND 76-TOWER ONE AND TWO-REFLECTED CEILING PLANS SUBSTATION SS75 TOWER ONE RAILING AND LADDER ELEVATIONS LADDER AND RAILING SECTIONS, ELEVATIONS AND DETAILS WALL SECTIONS AND DETAILS SECTIONS, ELEVATION, PLAN AND DETAIL SECTIONS, ELEVATION AND PART PLANS MISCELLANEOUS DETAILS SECTIONS AND DETAILS MISCELLANEOUS DETAILS AIR DUCT PENETRATION PLAN MISCELLANEOUS DETAILS DOOR SCHEDULE AND FINISH SCHEDULE		M-1 M-2 M-3 M-4 M-5 M-6 M-6a M-7 M-8 M-9 M-10 M-11 M-12 M-13 M-14 M-15 M-16 M-17 M-18 M-19 M-20 M-21 M-22 M-23 M-24 M-25 M-26 M-27 M-28 M-29 M-30 M-31 M-32		GENERAL NOTES, AND LEGEND STAGING NOTES SCHEDULES AIR CONDITIONING SUPPLY UNIT DETAILS AUTOMATIC CONTROL DIAGRAMS, SCHEDULES AND LEGEND NOTES NOTES SUBSTATION SS-41N TOWER ONE REMOVAL SUBSTATION SS-41N TOWER ONE INSTALLATION SUBSTATION SS-41N TOWER ONE SECTIONS SUBSTATION SS-41N TOWER ONE PIPING PLAN AND SECTIONS SUBSTATION SS-41S TOWER ONE REMOVAL SUBSTATION SS-41S TOWER ONE INSTALLATION SUBSTATION SS-41S TOWER ONE SECTIONS SUBSTATION SS-41S TOWER ONE PART PLANS SUBSTATION SS-41S TOWER ONE PART PLANS AND SECTIONS SUBSTATION SS-75N TOWER ONE REMOVAL SUBSTATION SS-75N TOWER ONE INSTALLATION SUBSTATION SS-75N TOWER ONE SECTIONS SUBSTATION SS-75S TOWER ONE PART PLANS AND SECTIONS SUBSTATION SS-75S TOWER ONE REMOVAL SUBSTATION SS-75S TOWER ONE INSTALLATION SUBSTATION SS-75S TOWER ONE SECTIONS SUBSTATION SS-75S TOWER ONE PART PLANS AND SECTIONS SUBSTATION SS-75W TOWER TWO REMOVAL SUBSTATION SS-75W TOWER TWO INSTALLATION SUBSTATION SS-75W TOWER TWO SECTIONS SUBSTATION SS-75W TOWER TWO PART PLAN AND SECTIONS SUBSTATION SS-75E TOWER TWO REMOVAL SUBSTATION SS-75E TOWER TWO INSTALLATION SUBSTATION SS-75E TOWER TWO SECTIONS SUBSTATION SS-75E TOWER TWO PART PLANS DETAILS			
STRUCTURAL				ELECTRICAL					
S-1 S-2 S-3 S-4		SUBSTATION SS-41 N & S TOWER ONE PARTIAL FLOOR PLAN SUBSTATION SS-42 N & S TOWER ONE PARTIAL FLOOR PLAN SUBSTATION SS-75 N & S TOWER ONE PARTIAL FLOOR PLAN SUBSTATION SS-76 N & S TOWER ONE PARTIAL FLOOR PLAN		E-1 E-2 E-3 E-4 E-5 E-6 E-7		LEGEND GENERAL NOTES, ABBREVIATIONS, AND LIGHTING FIXTURE SCHEDULE. TYPICAL SUBSTATION ONE LINE DIAGRAM TYPICAL SUBSTATION STAGE I CONSTRUCT SUBSTATION ROOM TYPICAL SUBSTATION STAGE II INSTALLATION OF BUS #3 AND 4 TYPICAL SUBSTATION STAGE III INSTALLATION OF BUS #1 AND 2 SUBSTATION SS-41N STAGE I REMOVAL AND RELOCATION PLANS SHEET #1			





THE PORT AUTHORITY  
OF NY & NJ

*Peter K. Swane*  
ENGINEERING PROGRAM MANAGER  
WORLD TRADE CENTER

*P.K.S.*  
CHIEF ARCHITECT

Engineering Department  
Design Division

The World Trade  
Center

Electrical/HVAC  
Upgrade Program

TOWERS ONE AND TWO  
LOW VOLTAGE SUBSTATIONS  
CONSTRUCTION AND  
INSTALLATION

TITLE  
INDEX OF DRAWINGS  
SHEET NO.2

CONFORMED

7/17/95

No. Date Revision Approved

This drawing is subject to conditions in contract. All inventions, ideas, designs and methods herein are reserved to Port Authority and may not be used without its written consent.

G.FARLEY G.FARLEY D.GALANG  
Designed by Drawn by Task Leader

Principal Architect

Date 5/1/95 Scale AS SHOWN

Contract Number Drawing Number

WTC-802.071 T-3

INDEX OF DRAWINGS

DWG. NO.	TITLE	DWG. NO.	TITLE	DWG. NO.	TITLE
ELECTRICAL (CONT'D)		ELECTRICAL (CONT'D)		ELECTRICAL (CONT'D)	
E-39	SUBSTATION SS-75N STAGE II AND III SWITCHGEAR EQUIPMENT RISER DIAGRAM	E-73	SUBSTATION SS-75W STAGE II AND III 75TH FLOOR PLAN CONDUIT LAYOUT	E-109	SUBSTATION SS-41N & SS-41S EXISTING ONE LINE DIAGRAM
E-40	SUBSTATION SS-75N STAGE II AND III 480 VOLT ONE LINE DIAGRAM	E-74	SUBSTATION SS-75W STAGE II AND III 76TH FLOOR PLAN CONDUIT LAYOUT	E-110	SUBSTATION SS-75N & SS-75S EXISTING ONE LINE DIAGRAM
E-41	SUBSTATION SS-75N STAGE II AND III CONDUIT AND CABLE SCHEDULE	E-75	SUBSTATION SS-75E STAGE II LOAD TRANSFER SCHEDULE AND RISER DIAGRAM	E-111	SUBSTATION SS-75W & SS-75E EXISTING ONE LINE DIAGRAM
E-42	SUBSTATION SS-75N STAGE II AND III SWITCHGEAR EQUIPMENT PLAN & SECTIONS	E-76	SUBSTATION SS-75W STAGE III LOAD TRANSFER SCHEDULE AND RISER DIAGRAM	PLUMBING AND SPRINKLER	
E-43	SUBSTATION SS-75N STAGE II AND III 75TH FLOOR PLAN CONTROL CDT. LAYOUT	E-77	SUBSTATION SS-75W STAGE III LIGHTING POWER & FIRE ALARM PLAN	PSP-1	LEGEND, DETAIL, SCHEMATIC AND SCHEDULE OF MATERIALS
E-44	SUBSTATION SS-75N STAGE II AND III 75TH FLOOR PLAN CONDUIT LAYOUT	E-78	SUBSTATION SS-75E STAGE I REMOVAL AND RELOCATION PLANS SHEET # 1	PSP-2	SUBSTATION SS-41N TOWER ONE REMOVAL PLANS
E-45	SUBSTATION SS-75N STAGE II AND III 76TH FLOOR PLAN CONDUIT LAYOUT	E-79	SUBSTATION SS-75E STAGE I REMOVAL AND RELOCATION PLANS SHEET # 2	PSP-3	SUBSTATION SS-41N TOWER ONE INSTALLATION PLAN
E-46	SUBSTATION SS-75N STAGE II & III LOAD TRANSFER SCHEDULE AND RISER DIAGRAM	E-80	SUBSTATION SS-75E STAGE I REMOVAL AND RELOCATION PLANS SHEET # 3	PSP-4	SUBSTATION SS-41S TOWER ONE REMOVAL PLANS
E-47	SUBSTATION SS-75N STAGE III LOAD TRANSFER SCHEDULE AND RISER DIAGRAM	E-81	SUBSTATION SS-75E STAGE I ONE LINE DIAGRAM CONDUIT AND CABLE SCHEDULE	PSP-5	SUBSTATION SS-41S TOWER ONE INSTALLATION PLAN
E-48	SUBSTATION SS-75N STAGE III LIGHTING POWER & FIRE ALARM PLAN	E-82	SUBSTATION SS-75E STAGE I INSTALLATION PLANS	PSP-6	SUBSTATION SS-75N TOWER ONE REMOVAL PLANS
E-49	SUBSTATION SS-75S STAGE I REMOVAL AND RELOCATION PLANS SHEET # 1	E-83	SUBSTATION SS-75E STAGE II AND III SWITCHGEAR EQUIPMENT RISER DIAGRAM	PSP-7	SUBSTATION SS-75N TOWER ONE INSTALLATION PLANS
E-50	SUBSTATION SS-75S STAGE I REMOVAL AND RELOCATION PLANS SHEET # 2	E-84	SUBSTATION SS-75E STAGE II AND III 480 VOLT ONE LINE DIAGRAM	PSP-8	SUBSTATION SS-75S TOWER ONE REMOVAL PLANS
E-51	SUBSTATION SS-75S STAGE I ONE LINE DIAGRAM CONDUIT AND CABLE SCHEDULE	E-85	SUBSTATION SS-75E STAGE II AND III CONDUIT AND CABLE SCHEDULE	PSP-9	SUBSTATION SS-75S TOWER ONE REMOVAL PLANS
E-52	SUBSTATION SS-75S STAGE I INSTALLATION PLANS	E-86	SUBSTATION SS-75E STAGE II AND III SWITCHGEAR EQUIPMENT PLAN & SECTIONS	PSP-10	SUBSTATION SS-75E TOWER TWO REMOVAL PLANS
E-53	SUBSTATION SS-75S STAGE II AND III SWITCHGEAR EQUIPMENT RISER DIAGRAM	E-87	SUBSTATION SS-75E STAGE II AND III 75TH FLOOR PLAN CONTROL CDT. LAYOUT	PSP-11	SUBSTATION SS-75E TOWER TWO INSTALLATION PLANS
E-54	SUBSTATION SS-75S STAGE II AND III 480 VOLT ONE LINE DIAGRAM	E-88	SUBSTATION SS-75E STAGE II AND III 75TH FLOOR PLAN CONDUIT LAYOUT	PSP-12	SUBSTATION SS-75W TOWER TWO REMOVAL PLANS
E-55	SUBSTATION SS-75S STAGE II AND III CONDUIT AND CABLE SCHEDULE	E-89	SUBSTATION SS-75E STAGE II AND III 76TH FLOOR PLAN CONDUIT LAYOUT	PSP-13	SUBSTATION SS-75W TOWER TWO INSTALLATION PLANS
E-56	SUBSTATION SS-75S STAGE II AND III SWITCHGEAR EQUIPMENT PLAN & SECTIONS	E-90	SUBSTATION SS-75E STAGE II LOAD TRANSFER SCHEDULE AND RISER DIAGRAM	PSP-14	CORRIDORS 75 AND 76 FLOORS - TOWERS ONE AND TWO REFLECTED CEILING PLANS AND DETAILS
E-57	SUBSTATION SS-75S STAGE II AND III 75TH FLOOR PLAN CONTROL CDT. LAYOUT	E-91	SUBSTATION SS-75E STAGE III LOAD TRANSFER SCHEDULE AND RISER DIAGRAM	ASBESTOS ABATEMENT	
E-58	SUBSTATION SS-75S STAGE II AND III 75TH FLOOR PLAN CONDUIT LAYOUT	E-92	SUBSTATION SS-75E STAGE III LIGHTING POWER & FIRE ALARM PLAN	EA-1	TOWER ONE 41ST FLOOR (NORTH SIDE) M.E.R. ASBESTOS ABATEMENT
E-59	SUBSTATION SS-75S STAGE II AND III 76TH FLOOR PLAN CONDUIT LAYOUT	E-93	EMERGENCY POWER TRANSFORMER ROOM TOWER ONE 41ST FLOOR	EA-2	TOWER ONE 42ND FLOOR (NORTH SIDE) M.E.R. ASBESTOS ABATEMENT
E-60	SUBSTATION SS-75S STAGE II & III LOAD TRANSFER SCHEDULE AND RISER DIAGRAM	E-94	EMERGENCY POWER TRANSFORMER ROOM TOWER ONE 75TH FLOOR	EA-3	TOWER ONE 75TH FLOOR (NORTH SIDE) M.E.R. ASBESTOS ABATEMENT
E-61	SUBSTATION SS-75S STAGE III LOAD TRANSFER SCHEDULE AND RISER DIAGRAM	E-95	EMERGENCY POWER TRANSFORMER ROOM TOWER TWO 75TH FLOOR	EA-4	TOWER ONE 75TH FLOOR (SOUTH SIDE) M.E.R. ASBESTOS ABATEMENT
E-62	SUBSTATION SS-75S STAGE III LIGHTING POWER & FIRE ALARM PLAN	E-96	AUTOMATIC TRANSFER SWITCH, SCHEDULE PLANS AND ELEMENTARY DIAGRAM	EA-5	TOWER ONE 76TH FLOOR (NORTH SIDE) M.E.R. ASBESTOS ABATEMENT
E-63	SUBSTATION SS-75W STAGE I REMOVAL AND RELOCATION PLANS SHEET # 1	E-97	SUBSTATION SS-41N & SS-41S AUTOMATIC TRANSFER SWITCH CONNECTION DIAGRAM	EA-6	TOWER ONE 76TH FLOOR (SOUTH SIDE) M.E.R. ASBESTOS ABATEMENT
E-64	SUBSTATION SS-75W STAGE I REMOVAL AND RELOCATION PLANS SHEET # 2	E-98	SUBSTATION SS-75N & SS-75S AUTOMATIC TRANSFER SWITCH CONNECTION DIAGRAM	EA-7	TOWER TWO 75TH FLOOR (WEST SIDE) M.E.R. ASBESTOS ABATEMENT
E-65	SUBSTATION SS-75W STAGE I REMOVAL AND RELOCATION PLANS SHEET # 3	E-99	SUBSTATION SS-75W & SS-75E AUTOMATIC TRANSFER SWITCH CONNECTION DIAGRAM	EA-8	TOWER TWO 75TH FLOOR (EAST SIDE) M.E.R. ASBESTOS ABATEMENT
E-66	SUBSTATION SS-75W STAGE I ONE LINE DIAGRAM CONDUIT AND CABLE SCHEDULE	E-100	PANEL SCHEDULES TOWER ONE SS-41N & SS-41S	EA-9	TOWER TWO 76TH FLOOR (WEST SIDE) M.E.R. ASBESTOS ABATEMENT
E-67	SUBSTATION SS-75W STAGE I INSTALLATION PLANS	E-101	PANEL SCHEDULES TOWER ONE SS-75N & SS-75S	EA-10	TOWER TWO 76TH FLOOR (EAST SIDE) M.E.R. ASBESTOS ABATEMENT
E-68	SUBSTATION SS-75W STAGE II AND III SWITCHGEAR EQUIPMENT RISER DIAGRAM	E-102	PANEL SCHEDULES TOWER TWO SS-75W & SS-75E	EA-11	TOWERS ONE AND TWO - 74TH FLOOR EXISTING AND NEW PIPING PLAN ASBESTOS ABATEMENT
E-69	SUBSTATION SS-75W STAGE II AND III 480 VOLT ONE LINE DIAGRAM	E-103	TYPICAL SUBSTATION STAGE II & III CONTROL DIAGRAM & DETAILS	EA-12	TOWERS ONE AND TWO - ASBESTOS ABATEMENT STANDARD DETAILS SHEET NO. 1
E-70	SUBSTATION SS-75W STAGE II AND III CONDUIT AND CABLE SCHEDULE	E-104	KIRK KEY INTERLOCKING RISER DIAGRAMS	EA-13	TOWERS ONE AND TWO - ASBESTOS ABATEMENT STANDARD DETAILS SHEET NO. 2
E-71	SUBSTATION SS-75W STAGE II AND III SWITCHGEAR EQUIPMENT PLAN & SECTIONS	E-105	KIRK KEY INTERLOCKING PLAN P.D.C.		
E-72	SUBSTATION SS-75W STAGE II AND III 75TH FLOOR PLAN CONTROL CDT. LAYOUT	E-106	TYPICAL SUBSTATION STAGE III 480-208/120V. TRANSFORMERS & BUSWAY		
		E-107	TYPICAL DETAILS		
		E-108	TYPICAL HVAC CONTROL WIRING DIAGRAMS		




THE PORT AUTHORITY  
OF NY & NJ

*Peter K. Sweeney*  
ENGINEERING PROGRAM MANAGER  
WORLD TRADE CENTER  
*John H. ...*  
CHIEF ARCHITECT

GENERAL NOTES

1. ALL WORK SHALL CONFORM AND COMPLY WITH NYC BUILDING CODE 27-348
2. BEFORE COMMENCING WORK, THE CONTRACTOR SHALL VERIFY ALL CONDITIONS AND DIMENSIONS IN THE FIELD. ANY ERRORS OR OMISSIONS SHALL BE BOUGHT TO ATTENTION OF THE ENGINEER.
3. BEFORE COMMENCING WORK, THE CONTRACTOR SHALL NOTIFY THE ENGINEER OF ANY AREAS WITHOUT FIREPROOFING. ALL EXPOSED STRUCTURAL STEEL AND CHIPPED-OFF FIREPROOFING SHALL BE PATCHED OR TOUCHED-UP WITH CAFCO TYPE D-C/F" OR APPROVED EQUAL, AS DIRECTED BY THE ENGINEER. THE CONTRACTOR SHALL BE COMPENSATED FOR THIS WORK AT NET COST. SEE SECTION OF DIVISION #1 ENTITLED "NET COST WORK".
4. THE CONTRACTOR SHALL NOT DRILL HOLES INTO EXISTING SLABS OR STRUCTURAL MEMBERS FOR THE PURPOSE OF SUPPORTING ANY LOADS, UNLESS WRITTEN APPROVAL IS OBTAINED FROM THE ENGINEER.
5. THE CONTRACTOR SHALL PROTECT, WITH DUSTPROOF PARTITIONS, THE PUBLIC OR TENANT SPACE BELOW FROM ANY DAMAGE RESULTING FROM FLOOR DRILLING OPERATION.
6. THE SPACE AROUND PIPES, DUCTS, ETC. PENETRATING FLOOR & WALLS, SHALL NOT EXCEED 1/2" AND SHALL BE PACKED SOLID WITH MINERAL WOOL OR APPROVED EQUAL AND BE CLOSED OFF BY CLOSE FITTING METAL ESCUTCHEONS ON BOTH SIDES OF THE PARTITION AS REQUIRED BY NYC BUILDING CODE 27-343
7. FIRESTOPPING SHALL BE AS REQUIRED BY NYC BUILDING CODE 27-345
8. MATERIALS INDICATED TO BE SALVAGED SHALL BE DELIVERED TO THE MATERIAL STORAGE AREA AS DIRECTED BY ENGINEER.
9. THE CONTRACTOR SHALL EXERCISE EXTREME CAUTION WHEN DRILLING THROUGH THE EXISTING CONCRETE SLAB, SO AS NOT TO DAMAGE THE RE-BAR REINFORCEMENT.
10. REFERENCE TOWER "A" IS ALSO TOWER ONE AND TOWER "B" IS ALSO TOWER TWO.

LOCATION PLAN

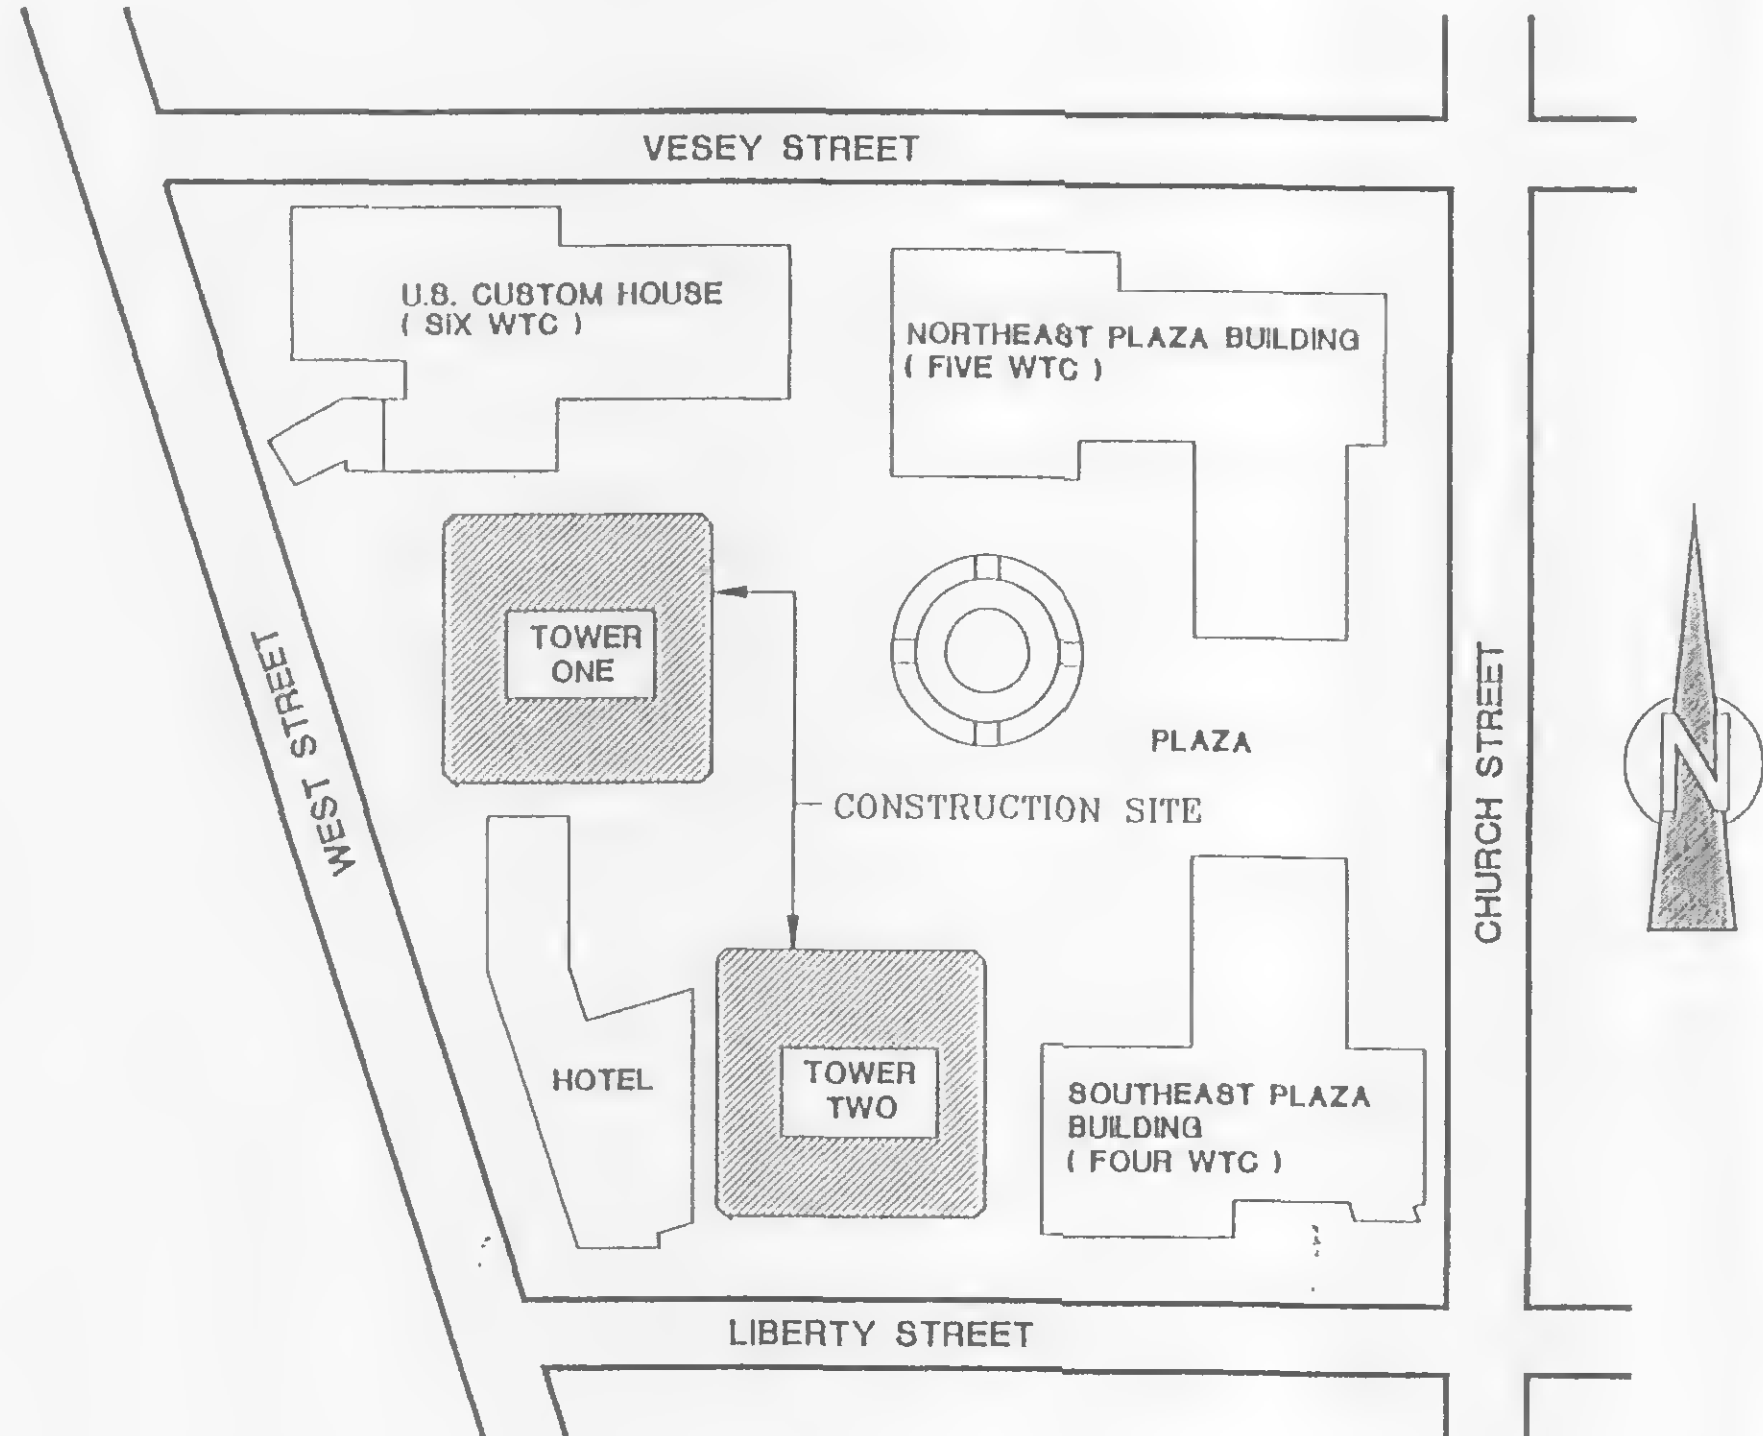

Engineering Department  
Design Division  
  
The World Trade  
Center  
  
Electrical/HVAC  
Upgrade Program

Title  
TOWERS ONE AND TWO  
LOW VOLTAGE SUBSTATIONS  
CONSTRUCTION AND  
INSTALLATION

**TITLE**  
GENERAL NOTES  
AND  
LOCATION PLAN  
**CONFORMED**

7/17/95

No. Date Revision Approved

This drawing subject to conditions in contract.  
All inventions, ideas, designs and methods  
herein are reserved to Port Authority and  
may not be used without its written consent.

G.FARLEY G.FARLEY D.GALANG  
Designed by Drawn by Task Leader


Principal Architect

Date 5/1/95 Scale AS SHOWN

Contract Number Drawing Number


WTC-802.071 T-4



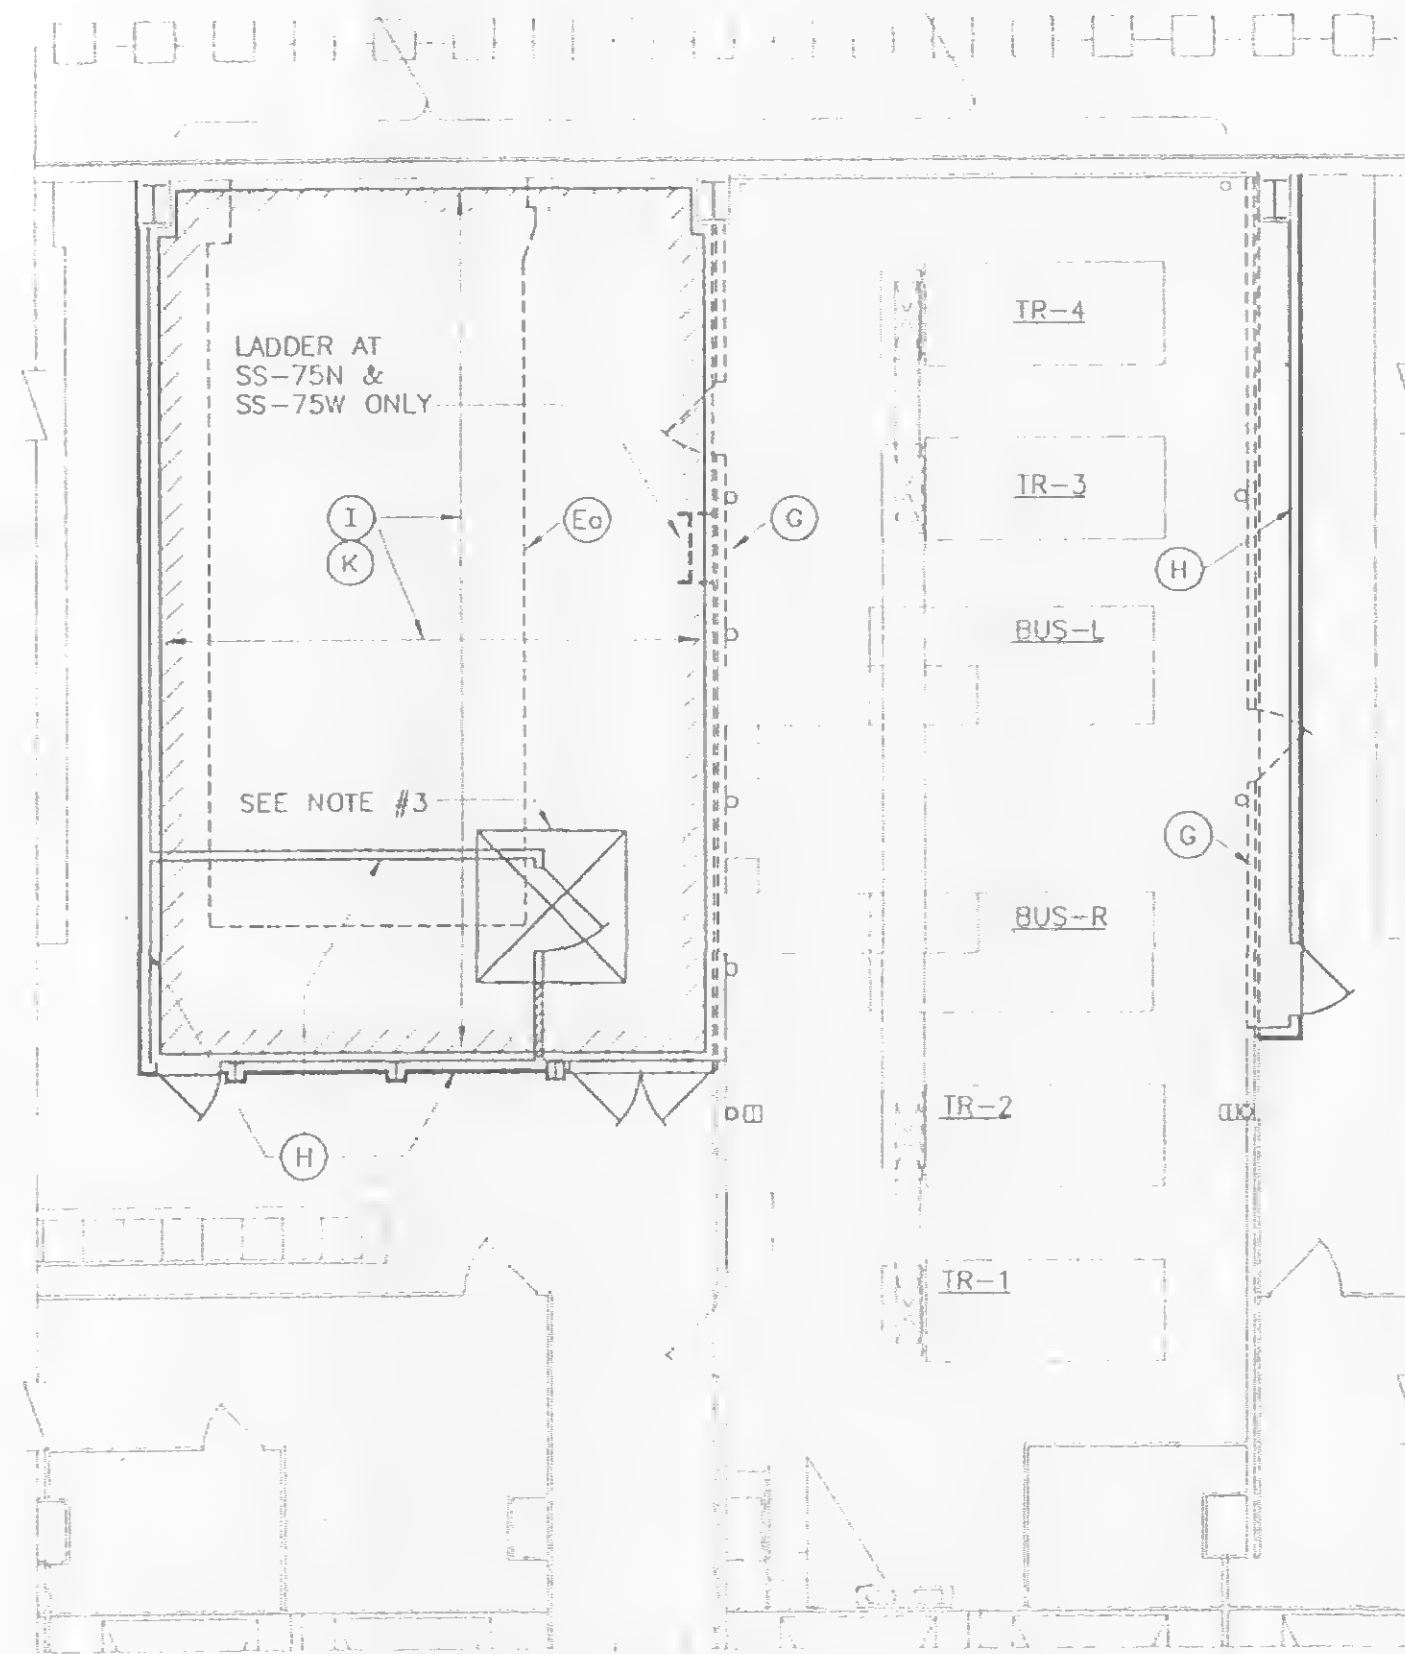


PLAN - 75th FLOOR SS-75N

1" = 4' 0" SCALE IN FEET

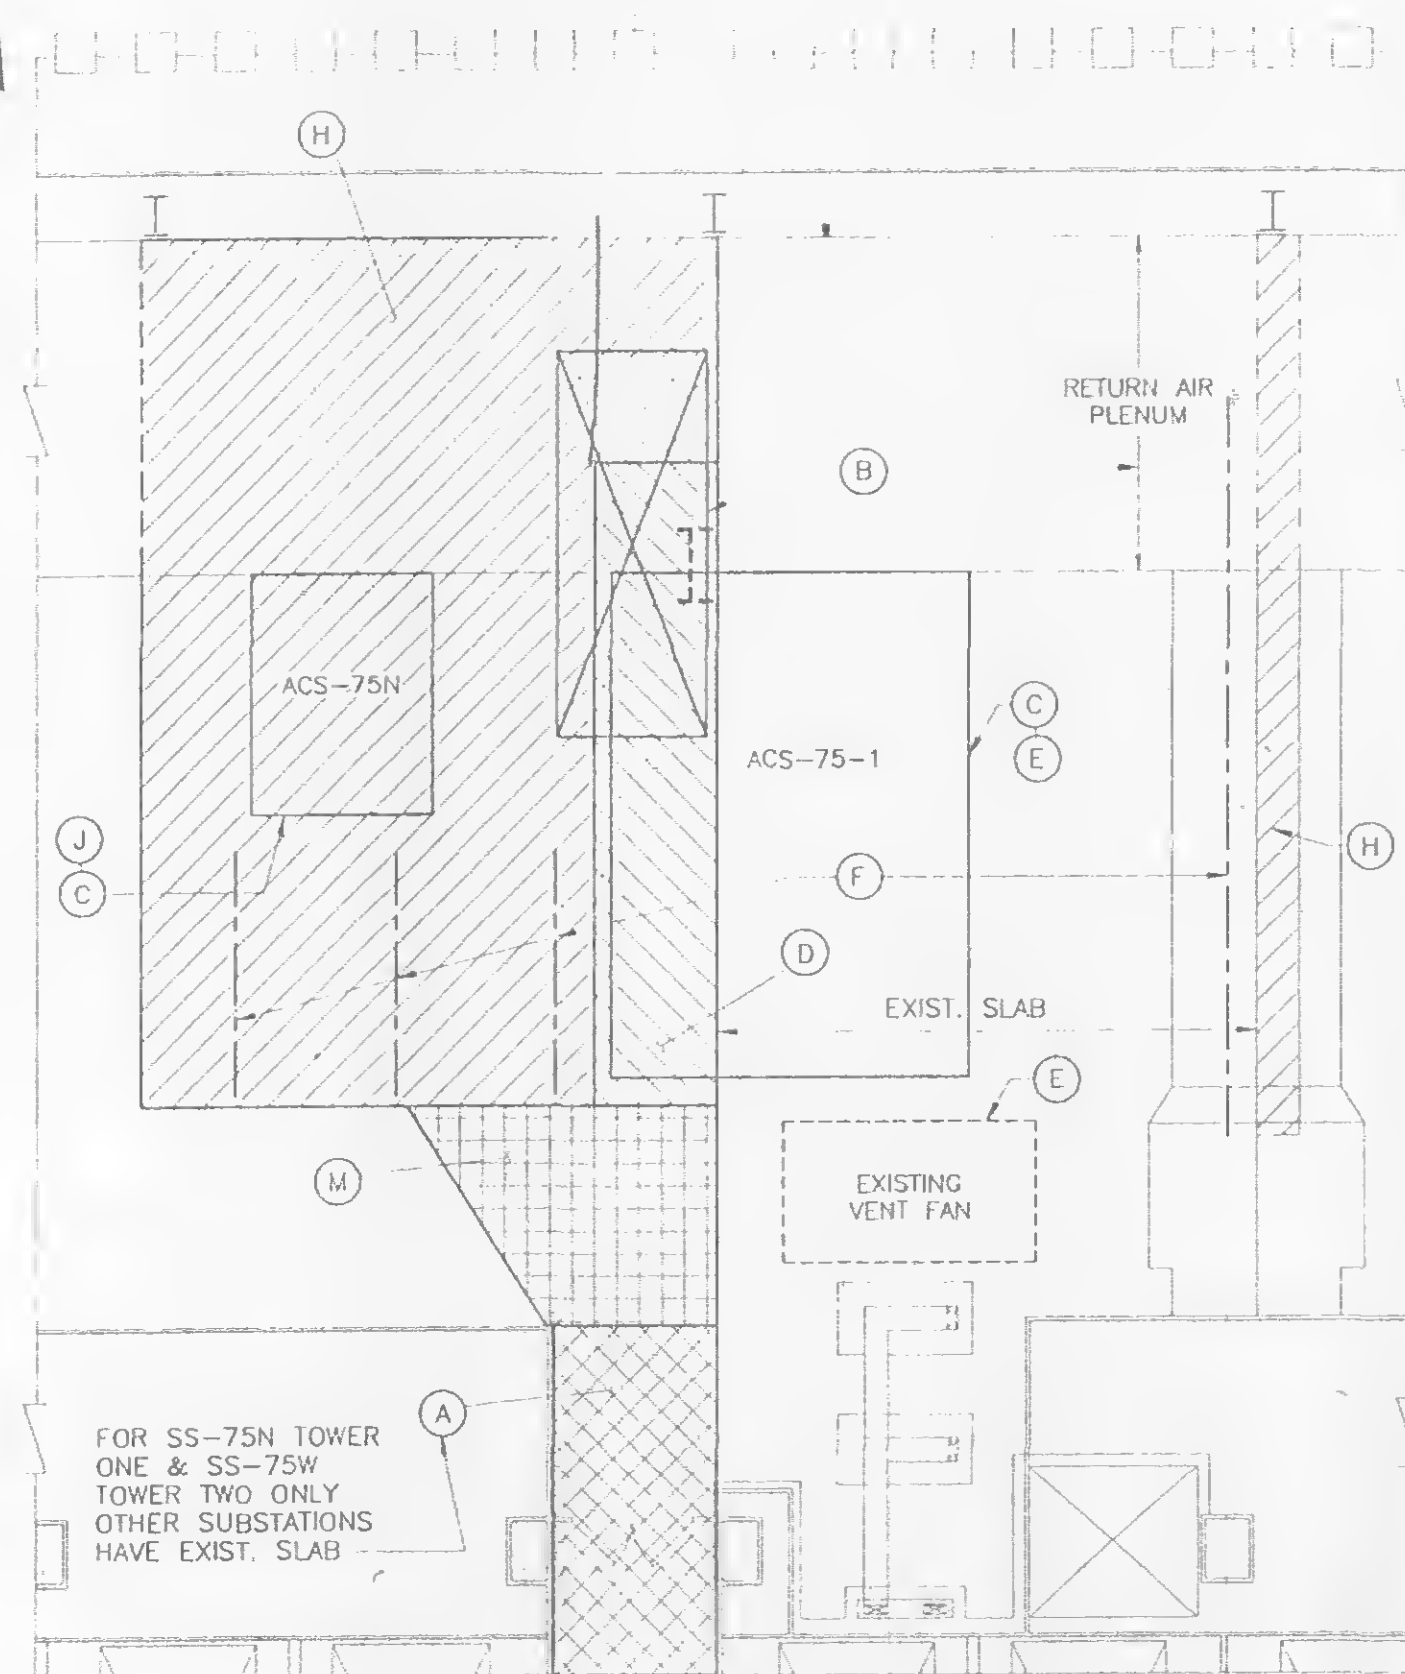

PLAN - 76th FLOOR SS-75N

STAGE I  
CONSTRUCT SUBSTATION ROOM

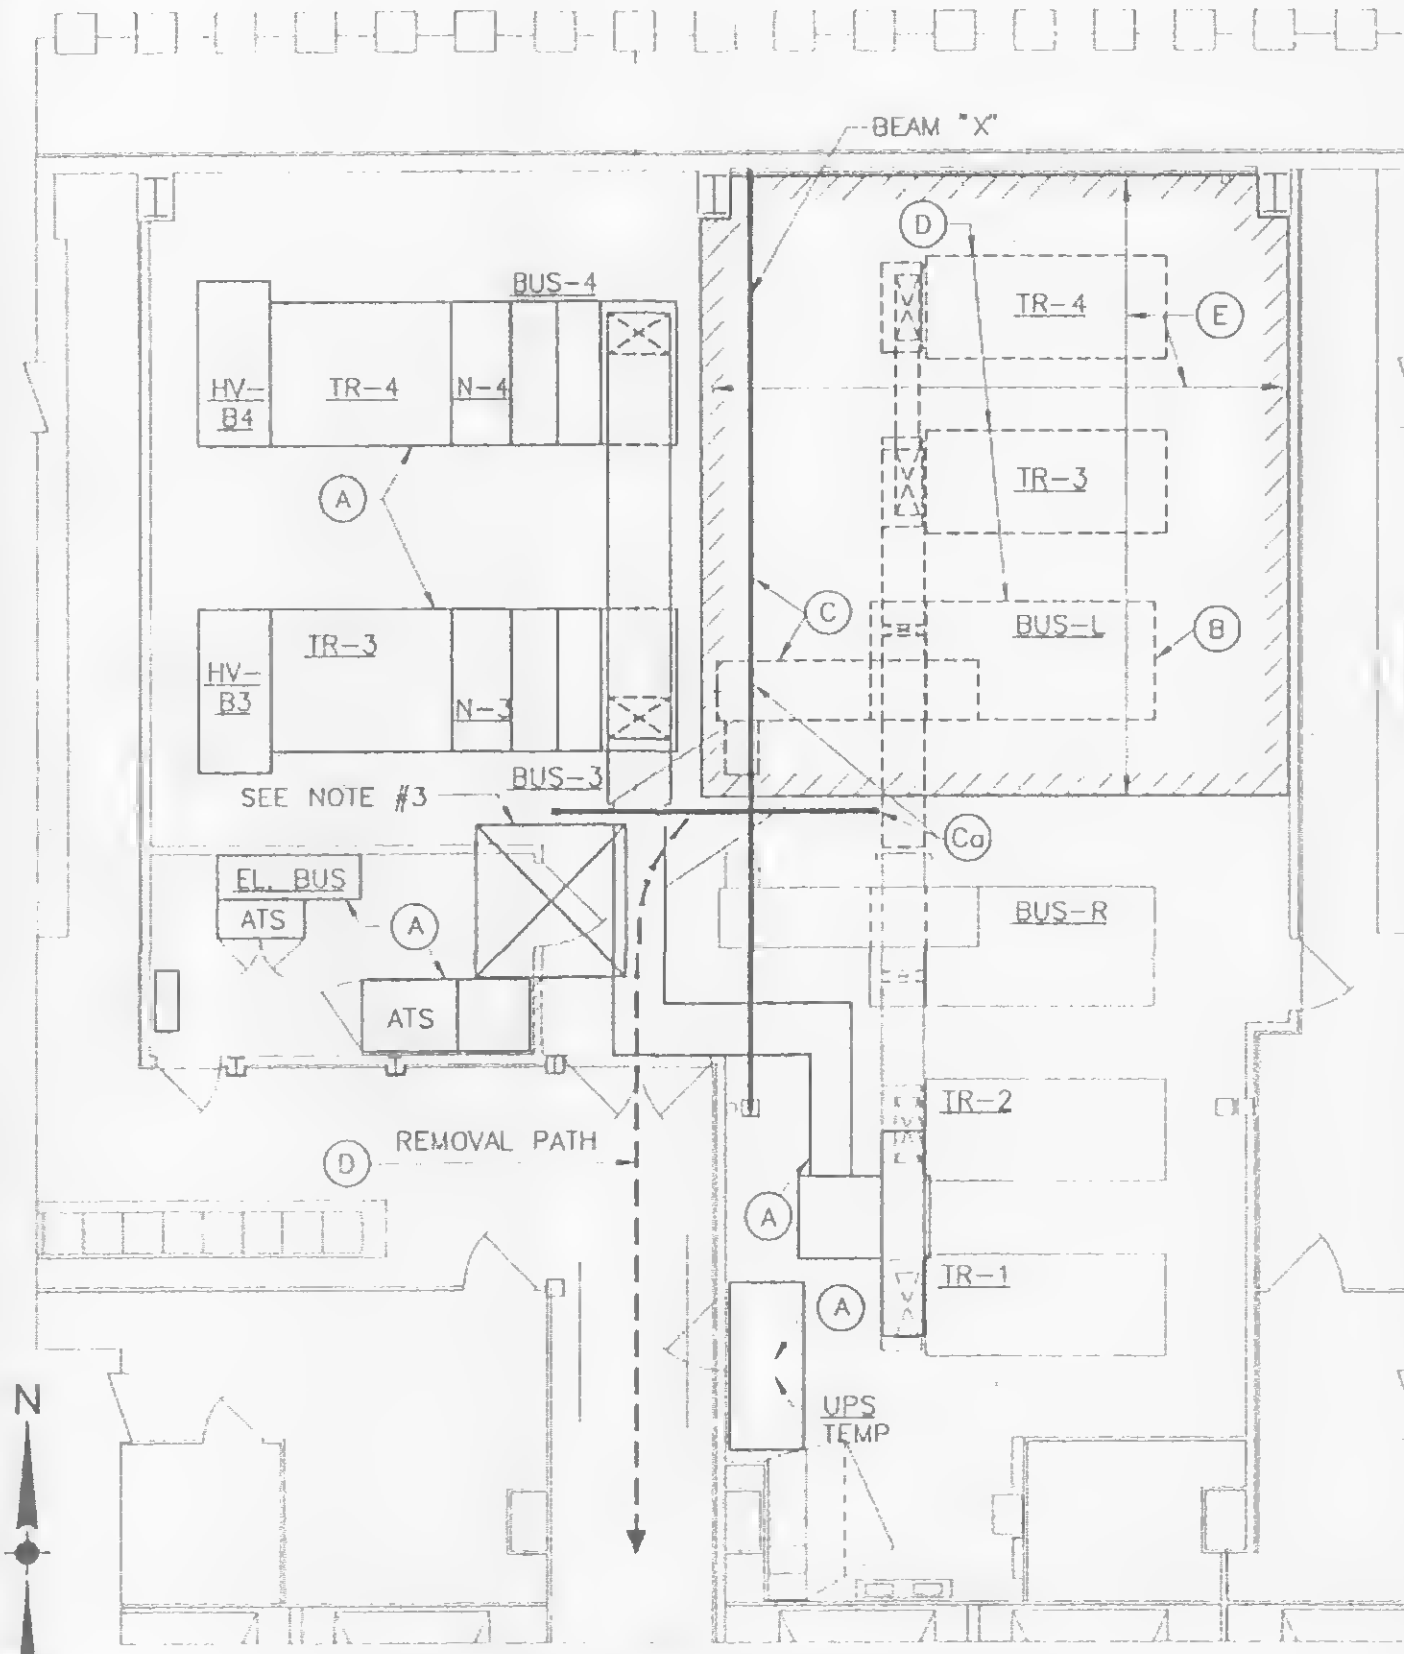


PLAN - 75th FLOOR SS-75N

STAGE II STEPS - SEE NOTE #1 & 5	
STEP	DESCRIPTION OF WORK
(A)	INSTALL FIRST HALF OF SWITCHGEAR & BUSWAY
(B)	TRANSFER LOADS FROM EXISTING SWITCHGEAR "L" BUS
(C)	REMOVE EXISTING TRANSFER SWITCH "ATS-L" AND INSTALL STEEL BEAM "X"
(Cg)	(SEE NOTE #2) FOR SS-75N & SS-75S ONLY
(D)	REMOVE FIRST HALF OF EXIST. SWITCHGEAR
(E)	INSTALL SECTION OF EPOXY FLOOR FOR STAGE III ELECTRICAL EQUIPMENT

STAGE II  
INSTALL FIRST HALF OF SUBSTATION


STAGE I STEPS - SEE NOTE #1 & 6	
STEP	DESCRIPTION OF WORK
(A)	INSTALL SLAB FROM CORE CORRIDOR 76th FL TO SLAB ABOVE SUBSTATION
(B)	REMOVE OBSTACLES BLOCKING HVAC UNITS FROM BEING HOISTED UP TO ROOF OF EXISTING SUBSTATION
(C)	HOIST REPLACEMENT HVAC UNITS ACS-75-1 & ACS-75N UP TO ROOF (76th FL.)
(D)	CONSTRUCT SLAB EXTENSION No. 1 76th FLOOR SLAB FOR SUPPORT OF HVAC UNIT ACS-75-1.
(F)	INSTALL REPLACEMENT HVAC UNIT ACS-75-1.
(Eg)	REMOVE EXIST. UNIT FROM 75th FLOOR.
(F)	INSTALL ALL STEEL FOR ROOF SUPPORT. (EXCEPT BEAM "X")
(G)	REMOVE EXIST. SUBSTATION WALLS AS SHOWN
(H)	CONSTRUCT SLAB EXTENSION No. 2 76th FLOOR AND SUBSTATION WALLS, DOORS, ETC.
(I)	RELOCATE EXIST. ELEC. CONDUIT, WIRE AND EQUIPMENT OBSTRUCTING REPLACEMENT SWITCHGEAR INSTALLATION.
(J)	INSTALL REPLACEMENT HVAC UNIT ACS-75N AND REMOVE EXIST. FAN
(K)	INSTALL SECTION OF EPOXY FLOOR FOR STAGE II ELECTRICAL EQUIPMENT
(L)	INSTALL EMERGENCY POWER TRANSFORMER ROOM (ONE ROOM FOR TWO SUBSTATIONS) SEE KEY PLAN.
(M)	INSTALL TEMPORARY PLATFORM FOR ACCESS TO CDTs. BELOW DURING STAGE II & III

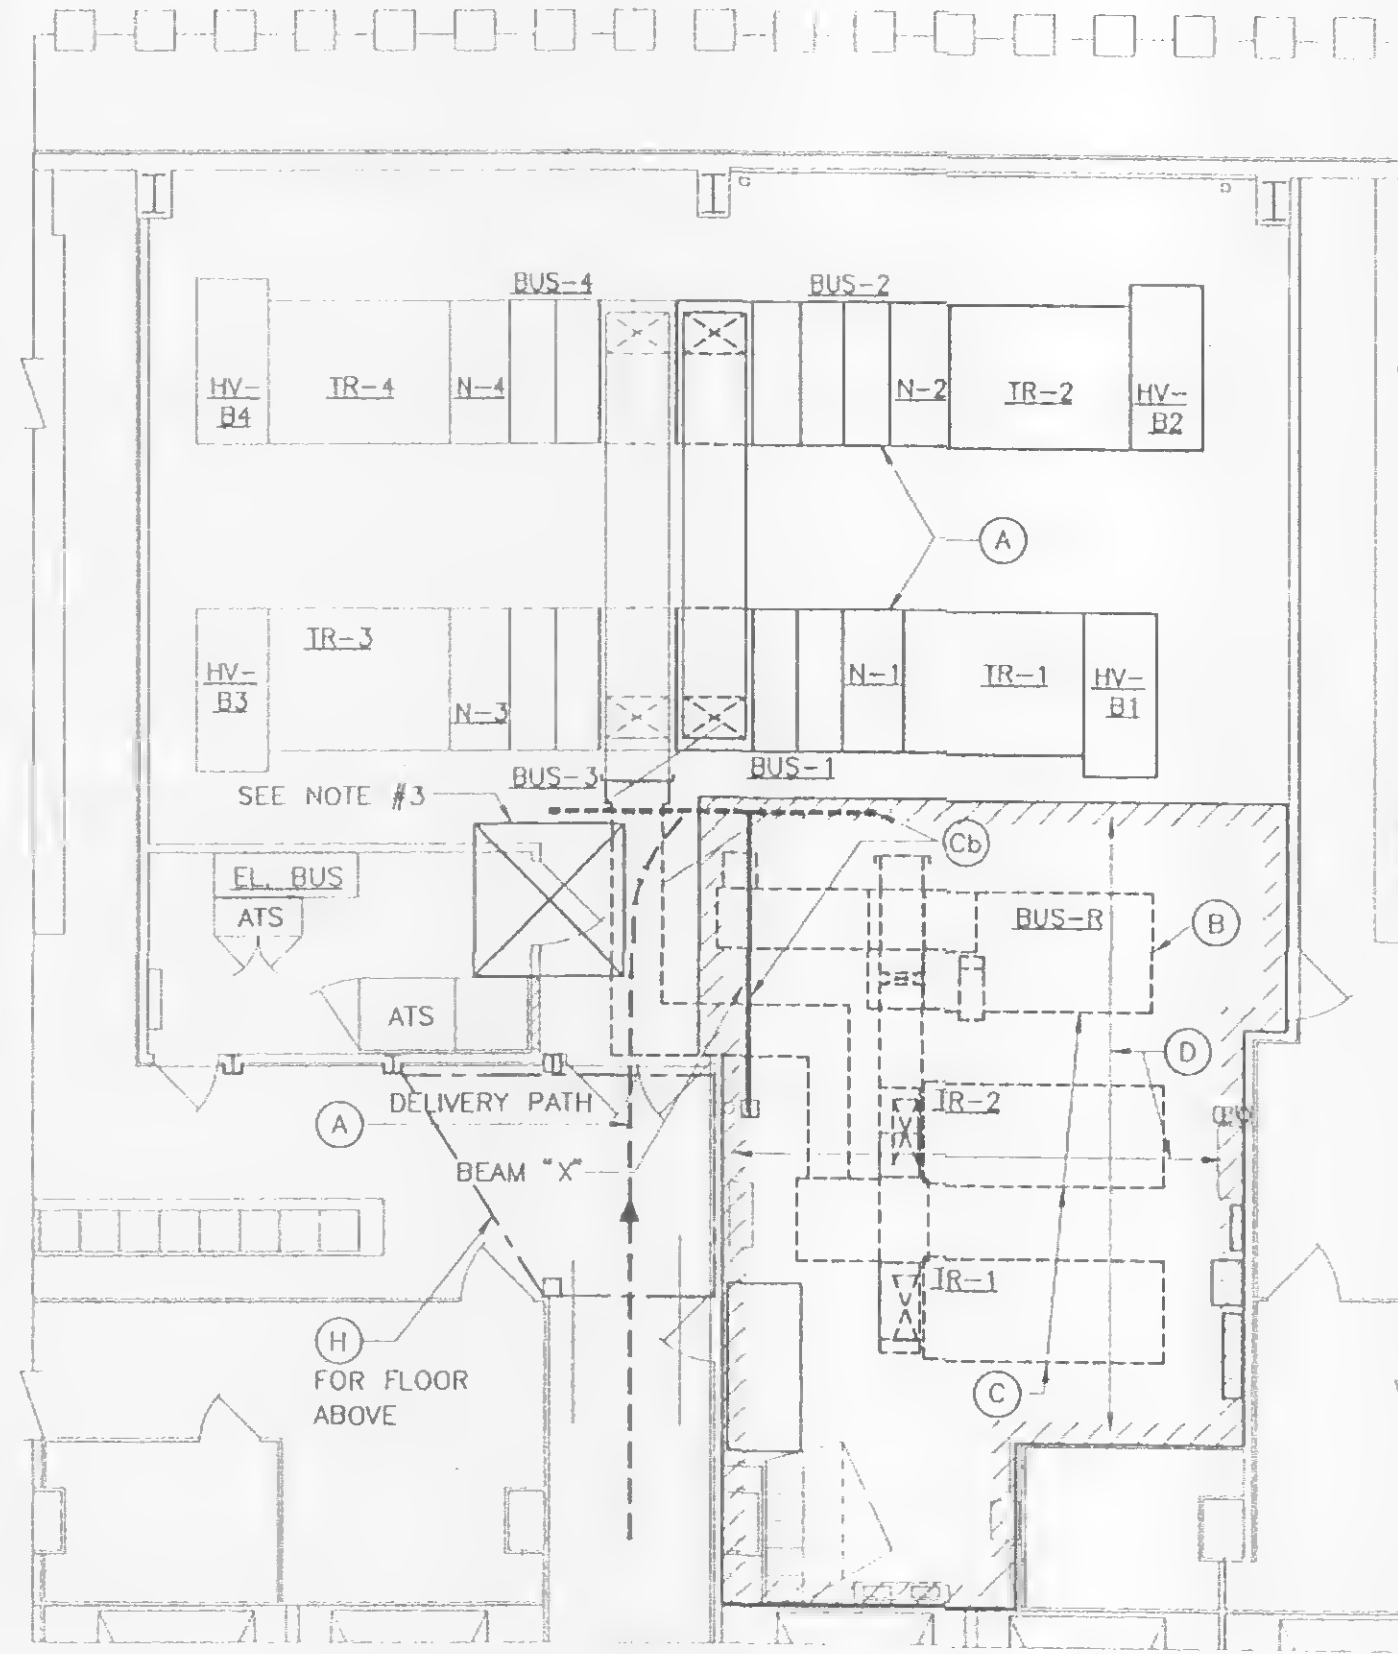


PLAN - 75th FLOOR SS-75N

STAGE III STEPS - SEE NOTE #1 & 5	
STEP	DESCRIPTION OF WORK
(A)	INSTALL SECOND HALF OF SWITCHGEAR & BUSWAY
(B)	TRANSFER LOADS FROM EXISTING SWITCHGEAR "R" BUS
(C)	REMOVE SECOND HALF OF EXIST. SWITCHGEAR
(Cg)	(SEE NOTE #2)
(D)	INSTALL LAST SECTION OF EPOXY FLOOR
(E)	INSTALL SWITCHGEAR G&T, UPS AND 480-208/120V. TRANSFORMERS (2) COMPLETE WITH SECONDARY BREAKER AND BUSWAY
(F)	REMOVE EXIST. 480-208/120V. TRANSFORMERS (2) ON ROOF OF SUBSTATION AND UPS-TEMP
(G)	PATCH ALL OPENINGS IN FLOORS WALLS ETC.
(H)	REMOVE TEMP. PLATFORM INSTALLED IN STAGE I AND CONSTRUCT SLAB EXTENSION No. 3 76th FLOOR


STAGE III  
INSTALL SECOND HALF OF SUBSTATION

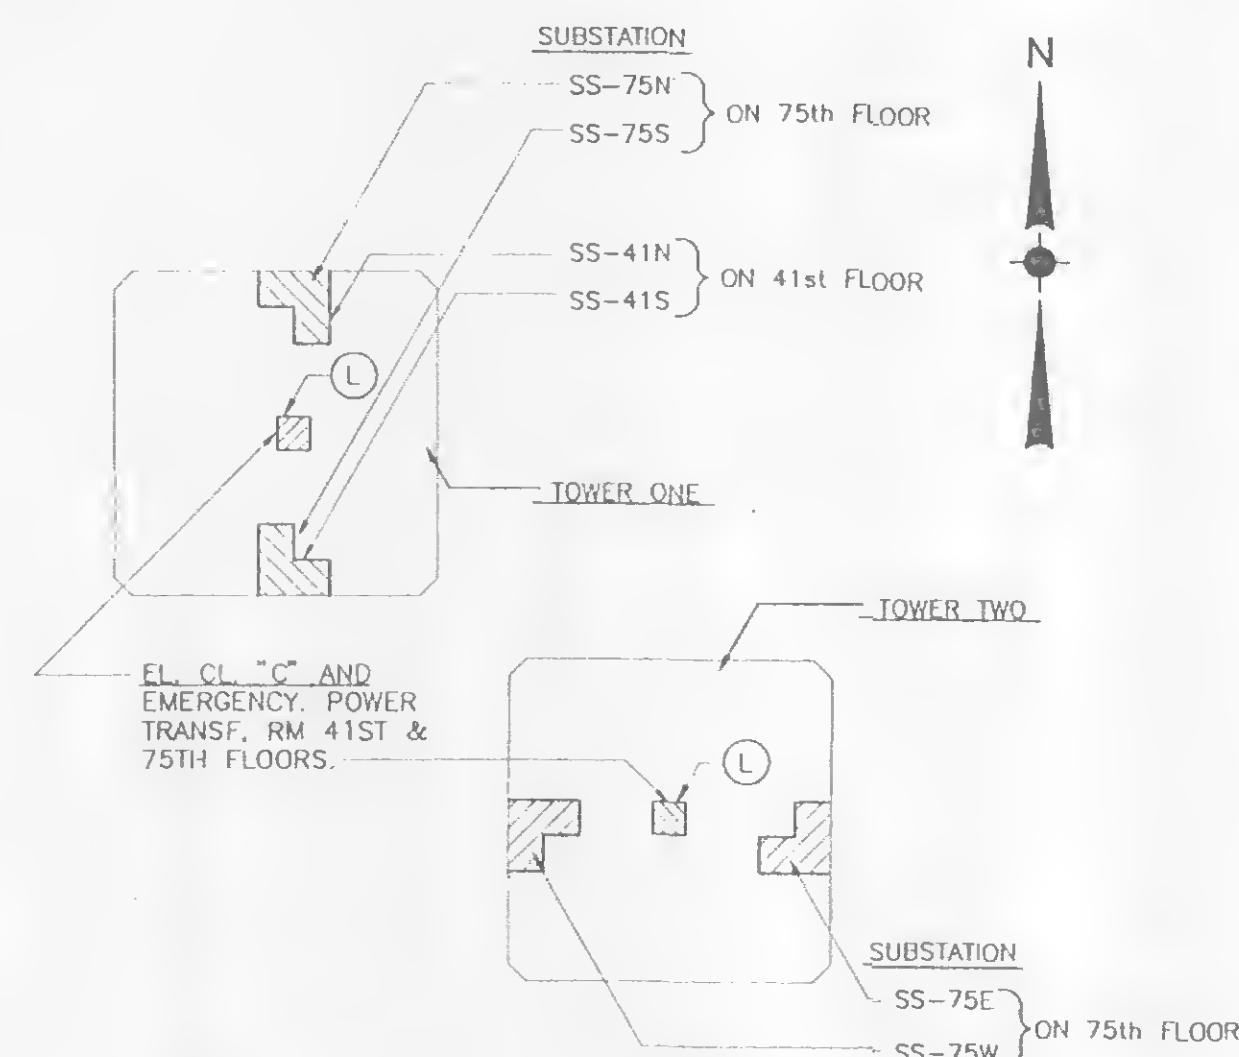

KEY PLAN  
N.T.S.

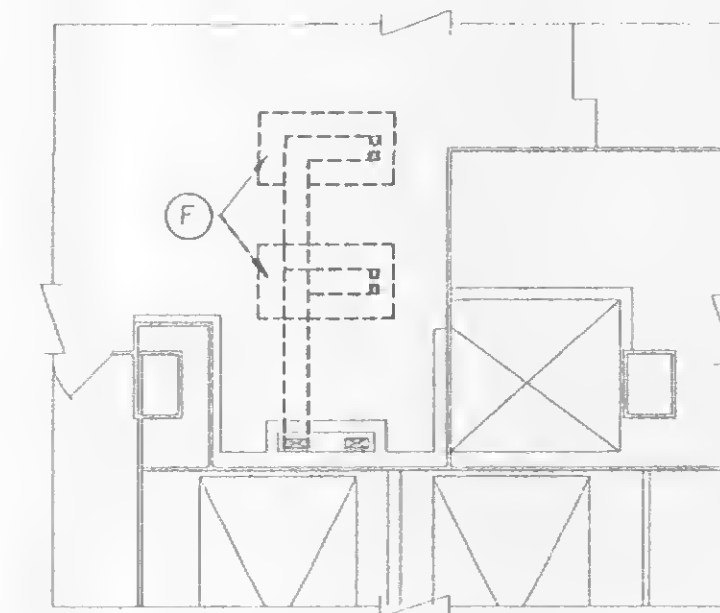

PLAN - 76th FLOOR SS-75N

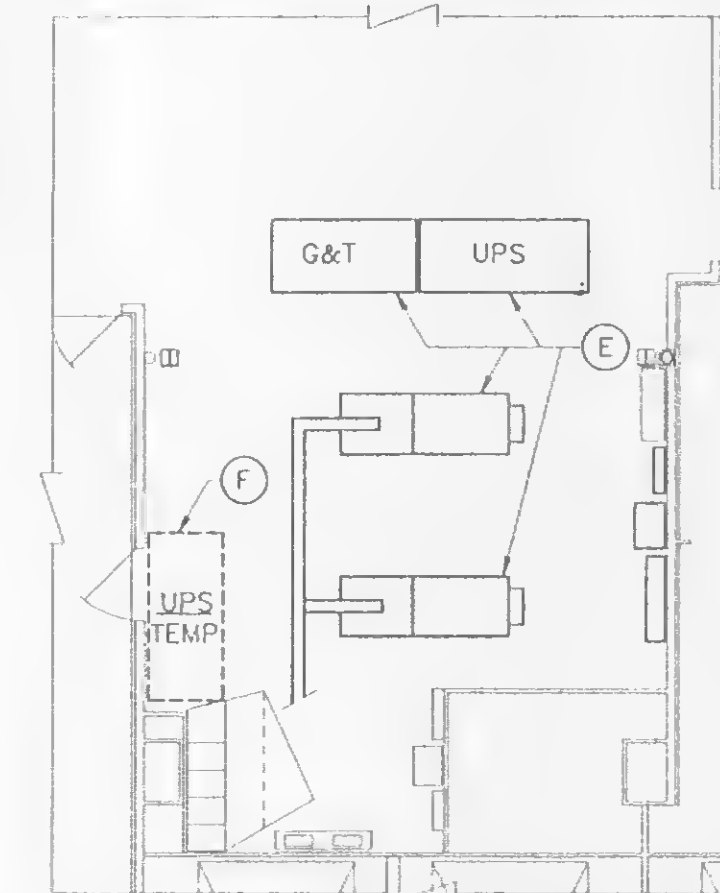

PLAN - 75th FLOOR SS-75N

## NOTES:

- o.-EACH SUBSTATION SHALL BE INSTALLED IN THREE STAGES AS FOLLOWS:
  - STAGE I - CONSTRUCT SUBSTATION ROOM
  - STAGE II - INSTALL FIRST HALF OF SWITCHGEAR
  - STAGE III - INSTALL SECOND HALF OF SWITCHGEAR
- b.-THIS DRAWING SHOWS BASIC STEPS FOR SUBSTATION SS-75N. OTHER SUBSTATIONS ARE SIMILAR.
- c.-FOR DETAILED STAGING SEE THE FOLLOWING:
  - DWG A-2 - ARCHITECTURAL
  - DWG S-3 - STRUCTURAL
  - DWG M-2 - MECHANICAL
  - DWG P&S-1 - PLUMBING & SPRINKLER
  - DWG E-4, E-5, & E-6 - ELECTRICAL
- AT SUBSTATION SS-75N & SS-75S, BEAM "X" SHALL BE INSTALLED IN TWO PARTS USING A TEMPORARY SUPPORT, FOR DETAIL SEE DWG. #S-3
- (C) INSTALLED IN STAGE II FORM NORTH WALL TO TEMPORARY SUPPORT.
- (Cg) INSTALL IN STAGE III FROM TEMPORARY SUPPORT RUNNING SOUTH, REMOVE TEMPORARY SUPPORT
- THE TEMPORARY SUPPORT SHALL BRIDGE SPACE BETWEEN NEWLY INSTALLED AND EXIST. SWITCHGEAR TO PROVIDE A PATH FOR REMOVAL OF EXIST. SWITCHGEAR - STAGE II (D) AND INSTALLATION OF STAGE III (A) SWITCHGEAR
- WALL AND DOOR SHALL NOT BE INSTALLED IN THIS AREA UNTIL THE FOLLOWING STEPS ARE COMPLETED:
  - a - EXIST. SWGR. IS REMOVED IN STAGE II (D)
  - b - REPLACEMENT IS DELIVERED AND PUT IN PLACE IN STAGE III (A)
- ALL FREE STANDING ELECTRICAL EQUIPMENT SHALL BE SECURED TO THE FLOOR AS RECOMMENDED BY THE MANUFACTURER AND AS SHOWN ON DWG. #A-34
- CRIBBING SHALL BE INSTALLED ON FLOOR & IN ELEVATORS, FOR INSTALLATION AND REMOVAL OF TRANSFORMER CORE & COILS. (SEE DWG #A-20 THRU A-27 & A-35)
- ASBESTOS SHALL BE ABATED PRIOR TO ANY WORK DONE AT THE CONSTRUCTION SITE.

THE PORT AUTHORITY  
OF NY & NJ

John H. Jansen  
ENGINEERING PROGRAM MANAGER  
WORLD TRADE CENTER  
Chief Electrical Engineer

Engineering Department  
Design Divisions

The World Trade  
Center  
Electrical/HVAC  
Upgrade Program

Title  
TOWER ONE AND TWO  
LOW VOLTAGE  
SUBSTATIONS  
CONSTRUCTION AND  
INSTALLATION

ELECTRICAL  
CONSTRUCTION  
STAGING

CONFORMED

7/17/95  
No. Date Revision Approved




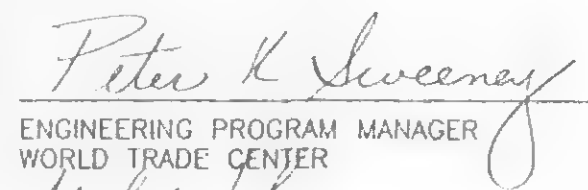













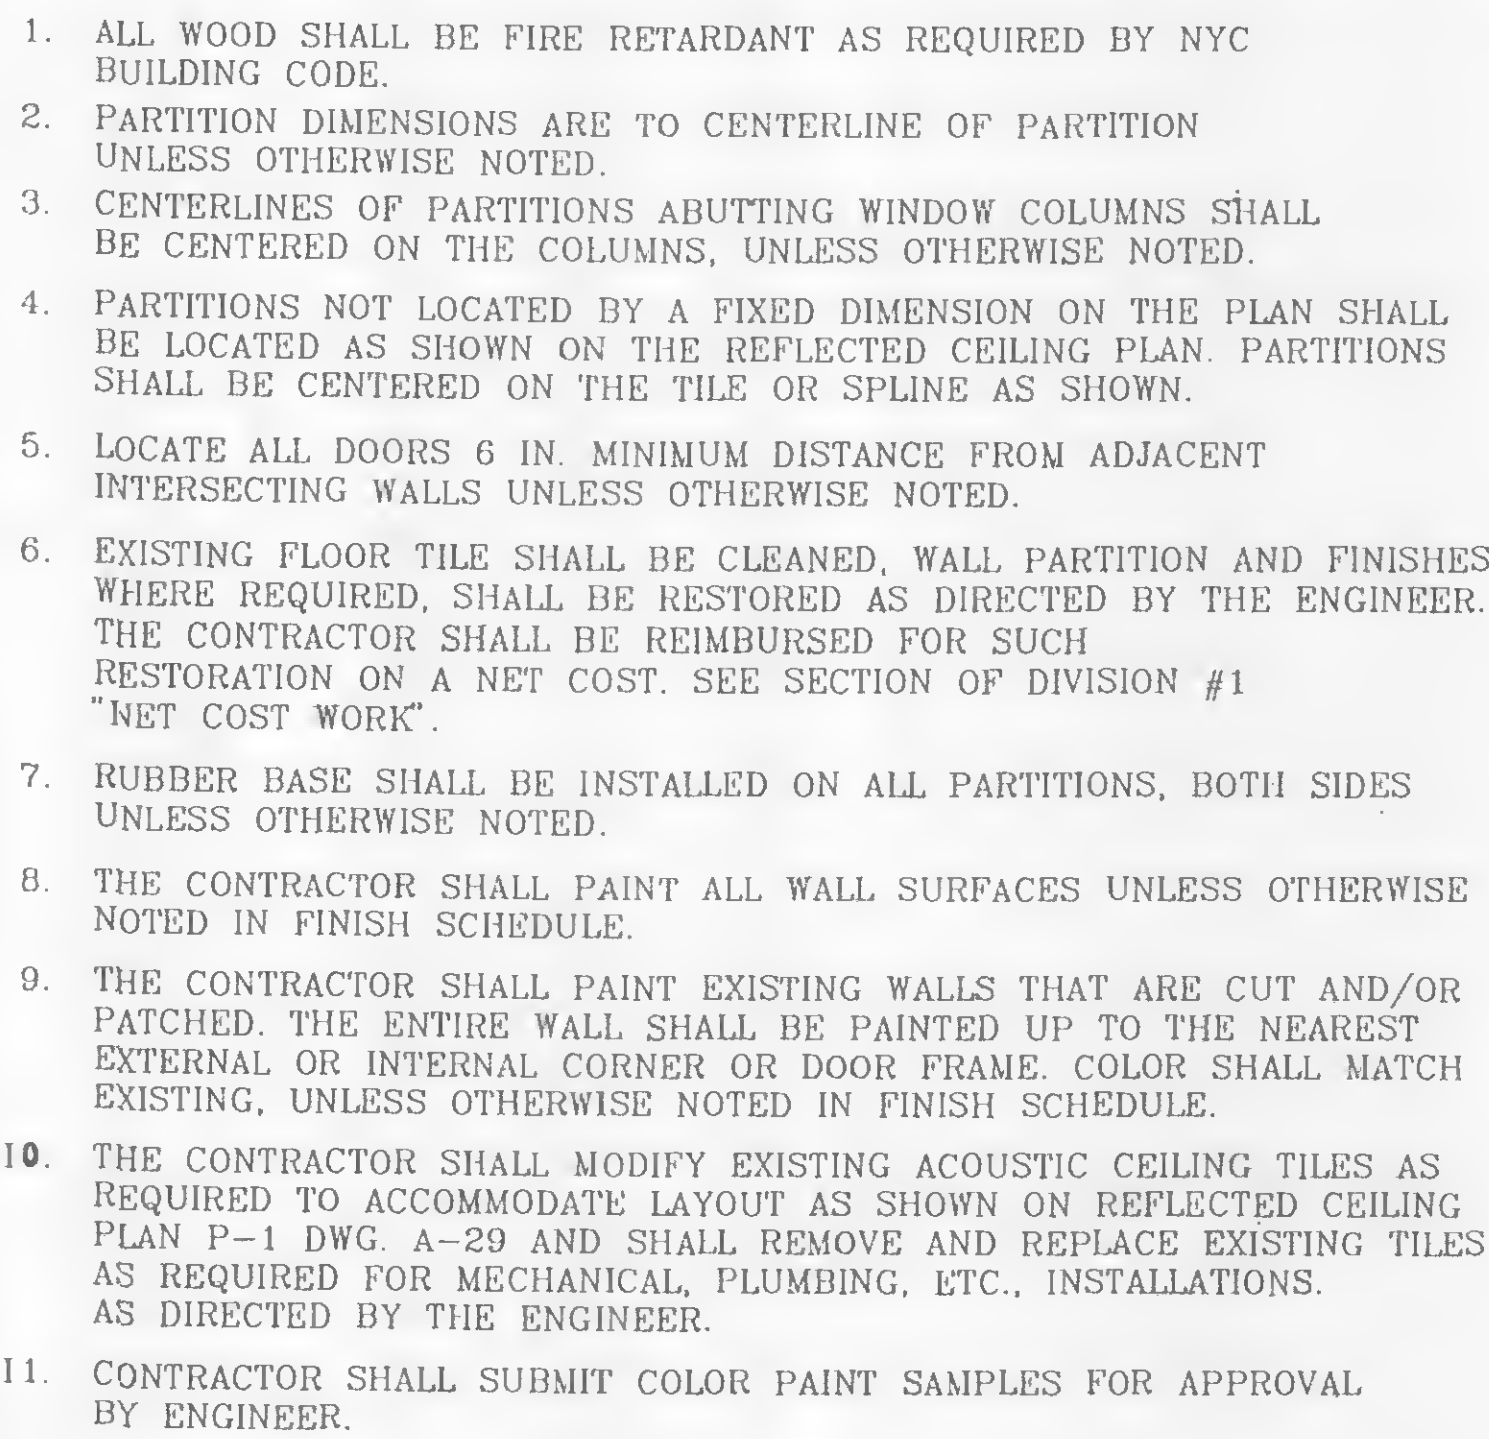
This drawing subject to conditions in contract. All inventions, ideas, designs and methods herein are reserved to Port Authority and may not be used without its written consent.

LEAHY/  
FISCHER  
Designed by  
LEAHY  
Drawn by  
A  
Checked by

Date 5-1-95 Scale

Contract Number Drawing Number  
WTC 802.071 CS-1

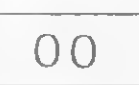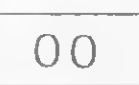

ABBREVIATIONS				LEGEND		DRAWING CONVENTIONS		Sheet 6 of 224	
A.C.	AIR CONDITIONER	FUT.	FUTURE	R.	RISER	PLAN			<b>THE PORT AUTHORITY</b> OF NY & NJ
A.D.R.	ACCESS DOOR	F.A.I.	FRESH AIR INTAKE	R.A.	RETURN AIR	INDICATOR			
A.F.F.	ABOVE FINISHED FLOOR	G.R.	GUARD RAIL	R.D.	ROOF DRAIN				
A.P.	ACCESS PANEL	GA.	GAUGE	RAD.	RADIUS				
ABV.	ABOVE	GALV.	GALVANIZED	REF.	REFERENCE				
AC.T.	ACOUSTIC TILE	GL.	GLASS	REFRIG.	REFRIGERATOR	CONSTRUCTION			ENGINEERING PROGRAM MANAGER WORLD TRADE CENTER
ACJ.	ADJUSTABLE OR ADJACENT	GR.	GRILL	REINF.	REINFORCED-ING-MENT	INDICATOR			
ALTER.	ALTERED, ALTERATION	GRTG.	GRATING	REQD.	REQUIRED				
ALUM.	ALUMINUM	GYP.	GYPSUM	REVOL. DR.	REVOLVING DOORS	REMOVAL			
ANG.	ANGLE	GYP.BD.	GYPSUM BOARD	RM.	ROOM	INDICATOR			
ANOD.	ANODIZED	H.	HIGH	R.O.	ROUGH OPENING				
APP.	APPROVED	H.C.	HUNG CEILING	S.	SOUTH	DETAIL			CHIEF ARCHITECT
APPROX.	APPROXIMATE	H.M.	HOLLOW METAL	S.C.	SELF CLOSING	INDICATOR			
ARCH.	ARCHITECTURAL	H.P.	HIGH POINT	S.F.	SQUARE FEET				
ASTM	AMERICAN SOCIETY FOR TESTING AND MATERIALS	H.R.	HANDRAIL	S.P.	STARTING POINT	ELEVATION			
		H.S.	HIGH STRENGTH	S.S.	SUBSTATION	INDICATOR			
B.	BASE	H.V.A.C.	HEATING, VENTILATION & AIR CONDITIONING	SDL.	SADDLE				
B.L.	BUILDING LINE	HD.	HEAD	SECT.	SECTION	SECTION			Engineering Department Design Division
BD.	BOARD	HDR.	HEADER	SHT.	SHEET	INDICATOR			
BKT.	BRACKET	HEX.	HEXAGONAL	SIM.	SIMILAR				
BLDG.	BUILDING	HGT.	HEIGHT	SLD'G.	SLIDING	DIRECTIONAL			
BM.	BEAM	HORIZ.	HORIZONTAL	SPEC.	SPECIFICATION	INDICATOR			
BOT.	BOTTOM	HR.	HOUR	SQ.	SQUARE				
		HTR.	HEATER	ST.	STAINLESS	DIRECTION			The World Trade Center
C.	COURSE	I.D.	INSIDE DIAMETER	STIFF.	STIFFENER				
C.D.	CEILING DIFFUSER	INCL.	INCLUDING	STL.	STEEL	SPACE			
C.H.	CEILING HEIGHT	INFO.	INFORMATION	STOR.	STORAGE	SYMBOL			
C.J.T.	CONSTRUCTION JOINT	INSUL.	INSULATION	STRUCT.	STRUCTURAL				
C.L.	CENTERLINE	INT.	INTERIOR	SUSP.	SUSPENDED	ELEVATION			Electrical/HVAC Upgrade Program
C.M.U.	CONCRETE MASONRY UNIT	JT.	JOINT	SW.	SWITCH	INDICATOR			
C.R.	CEILING REGISTER	K.	KIPS	SYS.	SYSTEM				
C.S.	CONCRETE SLAB	L.	ANGLE	S.A.	SUPPLY AIR	COL. LINE			
CAB.	CABINET	L.L.	LIVE LOAD	T.	TREAD	BUBBLE			
CEM.	CEMENT	L.P.	LOW POINT	T.&B.	TOP AND BOTTOM				NOTES
CERT.	CERAMIC TILE	L.W.	LIGHT WEIGHT	T.&G.	TONGUE AND GROOVE				
CHAN.	CHANNEL	LAM.	LAMINATED	T.&S.	TAPE AND SPACKLE				
CLG./CEIL.	CEILING	LAV.	LAVATORY	T.O.	TOP OF				
CLOS.	CLOSET	LG.	LONG	T.O.MAS.	TOP OF MASONRY				
COL.	COLUMN	LT.	LIGHT	T.O.SL.	TOP OF SLAB				
CONC.	CONCRETE	LTG.	LIGHTING	T.O.S.	TOP OF STEEL				
COND.	CONDITIONS	M.	MEN	T.P.H.	TISSUE PAPER HOLDER				
CONN.	CONNECTION	M.D.	METAL DECK	T.T.D.	TOILET TISSUE DISPENSER				
CONST.	CONSTRUCTION	M.H.	MANHOLE	TAN.	TANGENT				
CONT.	CONTINUOUS	M.O.	MASONRY OPENING	TEL.	TELEPHONE				
CONV.	CONVECTOR	M.S.	MARBLE SADDLE	TEMP.	TEMPORARY				
CORR.	CORRUGATED	MAT'L.	MATERIAL	TERM.	TERMINAL				
CPT.	CARPET	MAX.	MAXIMUM	THK.	THICK				
CSK.	COUNTERSINK/SUNK	MECH.	MECHANICAL	THRU.	THROUGH				
CL.	CLEAR	MFG.	MANUFACTURER	TRANSF.	TRANSFORMER				
CONDU.	CONDUIT	MIN.	MINIMUM	TYP.	TYPICAL				
		MIRR.	MIRROR	TEMP. GL.	TEMPERED GLASS				
D.	DIAMETER	MISC.	MISCELLANEOUS	U.L.DES.	UNDERWRITERS LABORATORY DESIGN				
DO.	DITTO	MTL.	METAL	U.N.	UNLESS NOTED				
DBL.	DOUBLE	M.E.R.	MECHANICAL EQUIPMENT ROOM	UNIF.	UNIFORM				
DEMO.	DEMOLITION	MEBR.	MEMBRANE	UNFIN.	UNFINISHED				
DEPT.	DEPARTMENT	N.	NORTH	U.C.	UNDER CUT				
DET.	DETAIL	N.F.	NEAR FACE	U.S.	UNITED STATES				
DIA.	DIAMETER	N.I.C.	NOT IN CONTRACT	V.	VINYL				
DIFF.	DIFFUSER	N.S.	NEAR SIDE	V.C.T.	VINYL COMPOSITE TILE				
DIM.	DIMENSION	N.T.S.	NOT TO SCALE	V.SHT.	VINYL SHEET				
DN.	DOWN	N.O., #.	NUMBER	V.I.F.	VERIFY IN FIELD				
DPL.	DUPLEX	O.A.	OVER ALL	VERT.	VERTICAL				
DR.	DOOR	O.C.	ON CENTER	VEST.	VESTIBULE				
DRN.	DRAIN	O.D.	OUTSIDE DIAMETER	W.	WEST				
DWG.	DRAWING	O.H.	OVER HEAD	W/O	WITHOUT				
		OPG./OPN'G.	OPENING	W.	WITH				
E.	EAST	OPP.	OPPOSITE	W.C.	WATER CLOSET				
E.F.	EACH FACE	P.E.	PASSENGER ELEVATOR	W.P.	WORKING POINT				
E.W.C.	ELECTRIC WATER COOLER	P.I.P.	POURED IN PLACE	W.R.	WATER RESISTANT				
EA.	EACH	P.S.F.	POUNDS PER SQUARE FOOT	W.W.F.	WELDED WIRE FABRIC				
EL/ELEV.	ELEVATION	P.T.D.D.	PAPER TOWEL DISPENSER & DISPOSAL	WD.	WOOD				
ELEC.	ELECTRICAL	PART.PTN	PARTITION	W.F.	WATER FOUNTAIN				
EMERG.	EMERGENCY	PENETR.	PENETRATION	W.PFG	WATERPROOFING				
ENCL.	ENCLOSURE	PL.	PLATE	WTC	WORLD TRADE CENTER				
EQ.	EQUAL	PLAS.	PLASTER	WIND.	WINDOW				
EQ.SP.	EQUAL SPACES	PLUMB.	PLUMBING	WFC	WORLD FINANCIAL CENTER				
EQUIP.	EQUIPMENT	P.M.	PREMOLDED						
ETC.	ETCETERA	P.NL.	PANEL						
EXT.	EXTERIOR	POL.	POLISHED						
EXIST.	EXISTING	PREFAB.	PREFABRICATED						
EXP.JT.	EXPANSION JOINT	PT.	PART						
EXP.N.	EXPANSION	PTD.	PAINTED						
EXTN.	EXTENSION	PR.	PAIR						
ELEC./CL.	ELECTRIC CLOSET	R.A.	RETURN AIR						
ELEV.	ELEVATOR	PAV'T.	PAVEMENT						
		Q.T.	QUARRY TILE						



ARCHITECTURAL STAGING NOTES

- A. THE MEMBRANE WATERPROOFING SHALL LAY FLAT ON TOP OF THE CONCRETE SLAB BEFORE CEMENT FINISH COATING IS APPLIED IN PLACE. AFTER THE SLAB EXTENSIONS ARE CONSTRUCTED AND ALIGNED WITH THE ADJACENT FLOOR SLAB AFTER THE REQUIRED STRUCTURAL SUPPORTS HAVE BEEN INSTALLED.

STAGE I

- THE CORRIDOR CONCRETE SLAB SHALL BE CONSTRUCTED, EXTENDED TO THE END OF THE CORE WALL AT SS 76 N TOWER ONE AND SS 76 W TOWER TWO TO MATCH THE ADJACENT EXISTING SLAB.
- PORTION OF EXISTING CONCRETE CURB AND CONCRETE PAD SHALL BE REMOVED AFTER THE REMOVAL OF THE MECHANICAL H.V.A.C. UNIT DURING THE CONSTRUCTION OF THE ELECTRICAL SUBSTATION AS SHOWN ON CONSTRUCTION STAGING PLAN.
- PATCH-UP DAMAGED CONCRETE SLAB AND EXISTING FLOOR SLAB OPENING TO MATCH EXISTING CONDITION AFTER THE REMOVAL OF EXISTING AIR PLENUM.
- EXISTING CONCRETE CURB, METAL LADDER AND METAL RAILING SHALL BE REMOVED, PATCH-UP THE EXISTING OPENING THAT WAS DAMAGED DURING THE REMOVALS PHASE OF CONSTRUCTION.
- PORTION OF EXISTING PARTITION AND SOME DOORS SHALL BE REMOVED AFTER THE REMOVAL OF EXISTING ELECTRICAL CONDUITS AND SWITCHGEAR.
- EXISTING 3 1/2" DIAMETER LALLY COLUMNS, EXCEPT THOSE BEING REPLACED BY BEAM "X", SHALL BE REMOVED AFTER THE STRUCTURAL SUPPORTS ARE INSTALLED IN PLACE.
- ALL OF THE PARTITION ENCLOSURES SHALL BE CONSTRUCTED IN PLACE AFTER THE REMOVAL OF EXISTING MECHANICAL EQUIPMENT AND PARTITION.
- SLAB EXTENSION NO. 1 SHALL BE CONSTRUCTED TO MATCH EXISTING FLOOR SLAB BEFORE THE INSTALLATION OF THE MECHANICAL H.V.A.C. UNIT A.C.S. - 75N.
- AT PORTION OF SLAB OPENING PROVIDE TEMPORARY SAFETY SCAFFOLDING AND PLATFORM FOR THE REMOVALS, DELIVERY AND INSTALLATION OF MECHANICAL H.V.A.C. UNIT ACS-75-1 AND ACCESS TO ELECTRICAL CONDUIT.
- SLAB EXTENSION NO. 2 SHALL BE CONSTRUCTED TO MATCH THE CONSTRUCTION OF EXTENSION NO. 1 TO BE IN PLACE BEFORE THE INSTALLATION OF THE MECHANICAL H.V.A.C. UNIT A.C.S. - 75N.
- FIRST PORTION OF EPOXY COATING CEMENT SHALL BE APPLIED ON THE TOP OF EXISTING FLOOR AFTER THE REMOVAL OF MECHANICAL EQUIPMENT AND BEFORE THE DELIVERY AND INSTALLATION OF ELECTRICAL SWITCHGEAR UNIT IN PLACE PRIOR TO THE MECHANICAL H.V.A.C. UNIT.
- PORTION OF EXISTING PARTITION CEILING AND FLOOR SHALL BE REMOVED BEFORE THE REMOVAL OF THE MECHANICAL AIR PLENUM.
- CUT EXISTING PARTITIONS AND PROVIDE OPENINGS FOR ELECTRICAL CONDUIT AND MECHANICAL DUCT PENETRATION.

STAGE II

- FLOOR SLAB SHALL BE CLEANED, PATCH-UP ALL CRACKED AND DAMAGED AREAS AFTER THE REMOVAL OF EXISTING ELECTRICAL SWITCHGEAR. TO MATCH EXISTING CONCRETE SLAB.
- SECOND PORTION OF EPOXY CEMENT COATING SHALL BE APPLIED ON TOP OF EXISTING FLOOR BEFORE THE DELIVERY AND INSTALLATION OF ELECTRICAL TRANSFORMER UNIT IN PLACE PRIOR TO MECHANICAL H.V.A.C. UNIT.
- REMOVE AND REPLACE EXISTING METAL PARTITIONS AND PROVIDE METAL LOUVER TO SUIT MECHANICAL DUCT OPENING BEFORE H.V.A.C. UNIT IS SET IN PLACE.
- GALVANIZED STEEL RAILING SHALL BE INSTALLED IN PLACE AFTER MECHANICAL H.V.A.C. UNIT IS DELIVERED AND SET IN PLACE.
- GALVANIZED STEEL LADDER AND GALVANIZED STEEL RAILING SHALL BE INSTALLED AT 76TH FLOOR SOUTH SIDE ONLY AFTER MECHANICAL H.V.A.C. UNIT IS IN PLACE.
- ALL THE REQUIRED UPGRADED PARTITIONS AND DOORS SHALL BE INSTALLED IN PLACE AFTER THE COMPLETION OF THE SLAB EXTENSION ABOVE FLOOR.

STAGE III

- FLOOR SLAB SHALL BE CLEANED, PATCH-UP ALL CRACKED AND DAMAGED AREAS FROM THE REMOVAL OF EXISTING ELECTRICAL SWITCHGEAR AND AIR DUCT TO MATCH EXISTING.
- LAST PORTION OF EPOXY CEMENT COATING SHALL BE APPLIED ON TOP OF EXISTING FLOOR BEFORE THE DELIVERY AND INSTALLATION OF ELECTRICAL SWITCHGEAR UNIT IN PLACE PRIOR TO MECHANICAL H.V.A.C. UNIT.
- SLAB EXTENSION NO. 3 SHALL BE CONSTRUCTED TO MATCH THE ADJACENT SLAB EXTENSION NO. 1 AND NO. 2 AFTER THE REMOVAL OF TEMPORARY SCAFFOLDING AND PLATFORM.
- ALL SIX SUBSTATIONS AND MECHANICAL ROOMS SHALL BE PAINTED AFTER THE INSTALLATION OF ALL ELECTRICAL SWITCHGEAR, TRANSFORMER, MECHANICAL H.V.A.C. UNIT AND OTHER EQUIPMENT IS SET IN PLACE.
- THE CEILING SHALL BE INSTALLED AND SET IN PLACE AFTER ALL THE CONSTRUCTION AND THE MECHANICAL AND ELECTRICAL EQUIPMENT IS COMPLETED, SET IN PLACE AT 76TH FLOOR OF TOWERS ONE AND TWO.
- ALL THE DOOR LOCKS, ELECTRICAL SYSTEMS AND MECHANICAL H.V.A.C. UNITS SHALL BE TESTED BEFORE TURNING THE KEY OVER TO THE ENGINEER.

FIREPROOFING REQUIREMENTS

ALL STRUCTURAL STEEL SHALL BE SPRAYED-ON FIREPROOFED WITH MEDIUM DENSITY CEMENTITIOUS FIREPROOFING AS PER THE FOLLOWING SCHEDULE:

COLUMNS	:	2 HOURS
BEAMS	:	2 HOURS
GIRDERS	:	2 HOURS
SLAB	:	2 HOURS

CONTROLLED INSPECTIONS

THE FOLLOWING ITEMS ARE SUBJECT TO CONTROLLED INSPECTIONS IN ACCORDANCE WITH ARTICLE 27-132 OF NYC BLDG. CODE:

- FIRESTOPPING WITHIN BUILDINGS
- FIREPROOFING OF STRUCTURAL STEEL
- FIRE STANDPIPE SYSTEMS
- SPRINKLER SYSTEMS
- HIVAC SYSTEMS
- SUSPENDED CEILING SYSTEMS



THE PORT AUTHORITY  
OF NY & NJ

*Peter K. Sweeney*  
ENGINEERING PROGRAM MANAGER  
WORLD TRADE CENTER  
*[Signature]*  
CHIEF ARCHITECT

Engineering Department  
Design Division

The World Trade  
Center

Electrical/HVAC  
Upgrade Program

TOWERS ONE AND TWO  
LOW VOLTAGE SUBSTATIONS  
CONSTRUCTION AND  
INSTALLATION

ARCHITECTURAL  
CONSTRUCTION  
STAGING NOTES,  
FIREPROOFING AND  
CONTROLLED INSPECTIONS  
CONFORMED

7/17/95  
No. Date Revision Approved

This drawing subject to conditions in contract. All inventions, ideas, designs and methods herein are reserved to Port Authority and may not be used without its written consent.

G.FARLEY G.FARLEY D.GALANG  
Designed by Drawn by Task Leader

Principal Architect

Date 5/1/95 Scale AS SHOWN

Contract Number Drawing Number

WTC-802.071 A-2









**THE PORT AUTHORITY  
OF NY & NJ**

*Peter K. Sweeney*  
ENGINEERING PROGRAM MANAGER  
WORLD TRADE CENTER  
*[Signature]*  
CHIEF ARCHITECT

Engineering Department  
Design Division

**The World Trade  
Center  
Electrical/HVAC  
Upgrade Program**

TITLE  
TOWERS ONE AND TWO  
LOW VOLTAGE SUBSTATIONS  
CONSTRUCTION AND  
INSTALLATION

ARCHITECTURAL  
SUBSTATION - SS 41N  
TOWER ONE  
41st FLOOR  
CONSTRUCTION PLAN


**CONFORMED**

No. Date Revision Approved

This drawing subject to conditions in contract.  
All inventions, ideas, designs and methods  
herein are reserved to Port Authority and may not  
be used without its written consent.

L.V.G. R.J. L.V.G.  
Designed by Drawn by TASK LEADER  
PRINCIPAL ARCHITECT  
Date 5/1/95 Scale As NOTED

Contract Number Drawing Number  
**WTC-802.071 A-4**

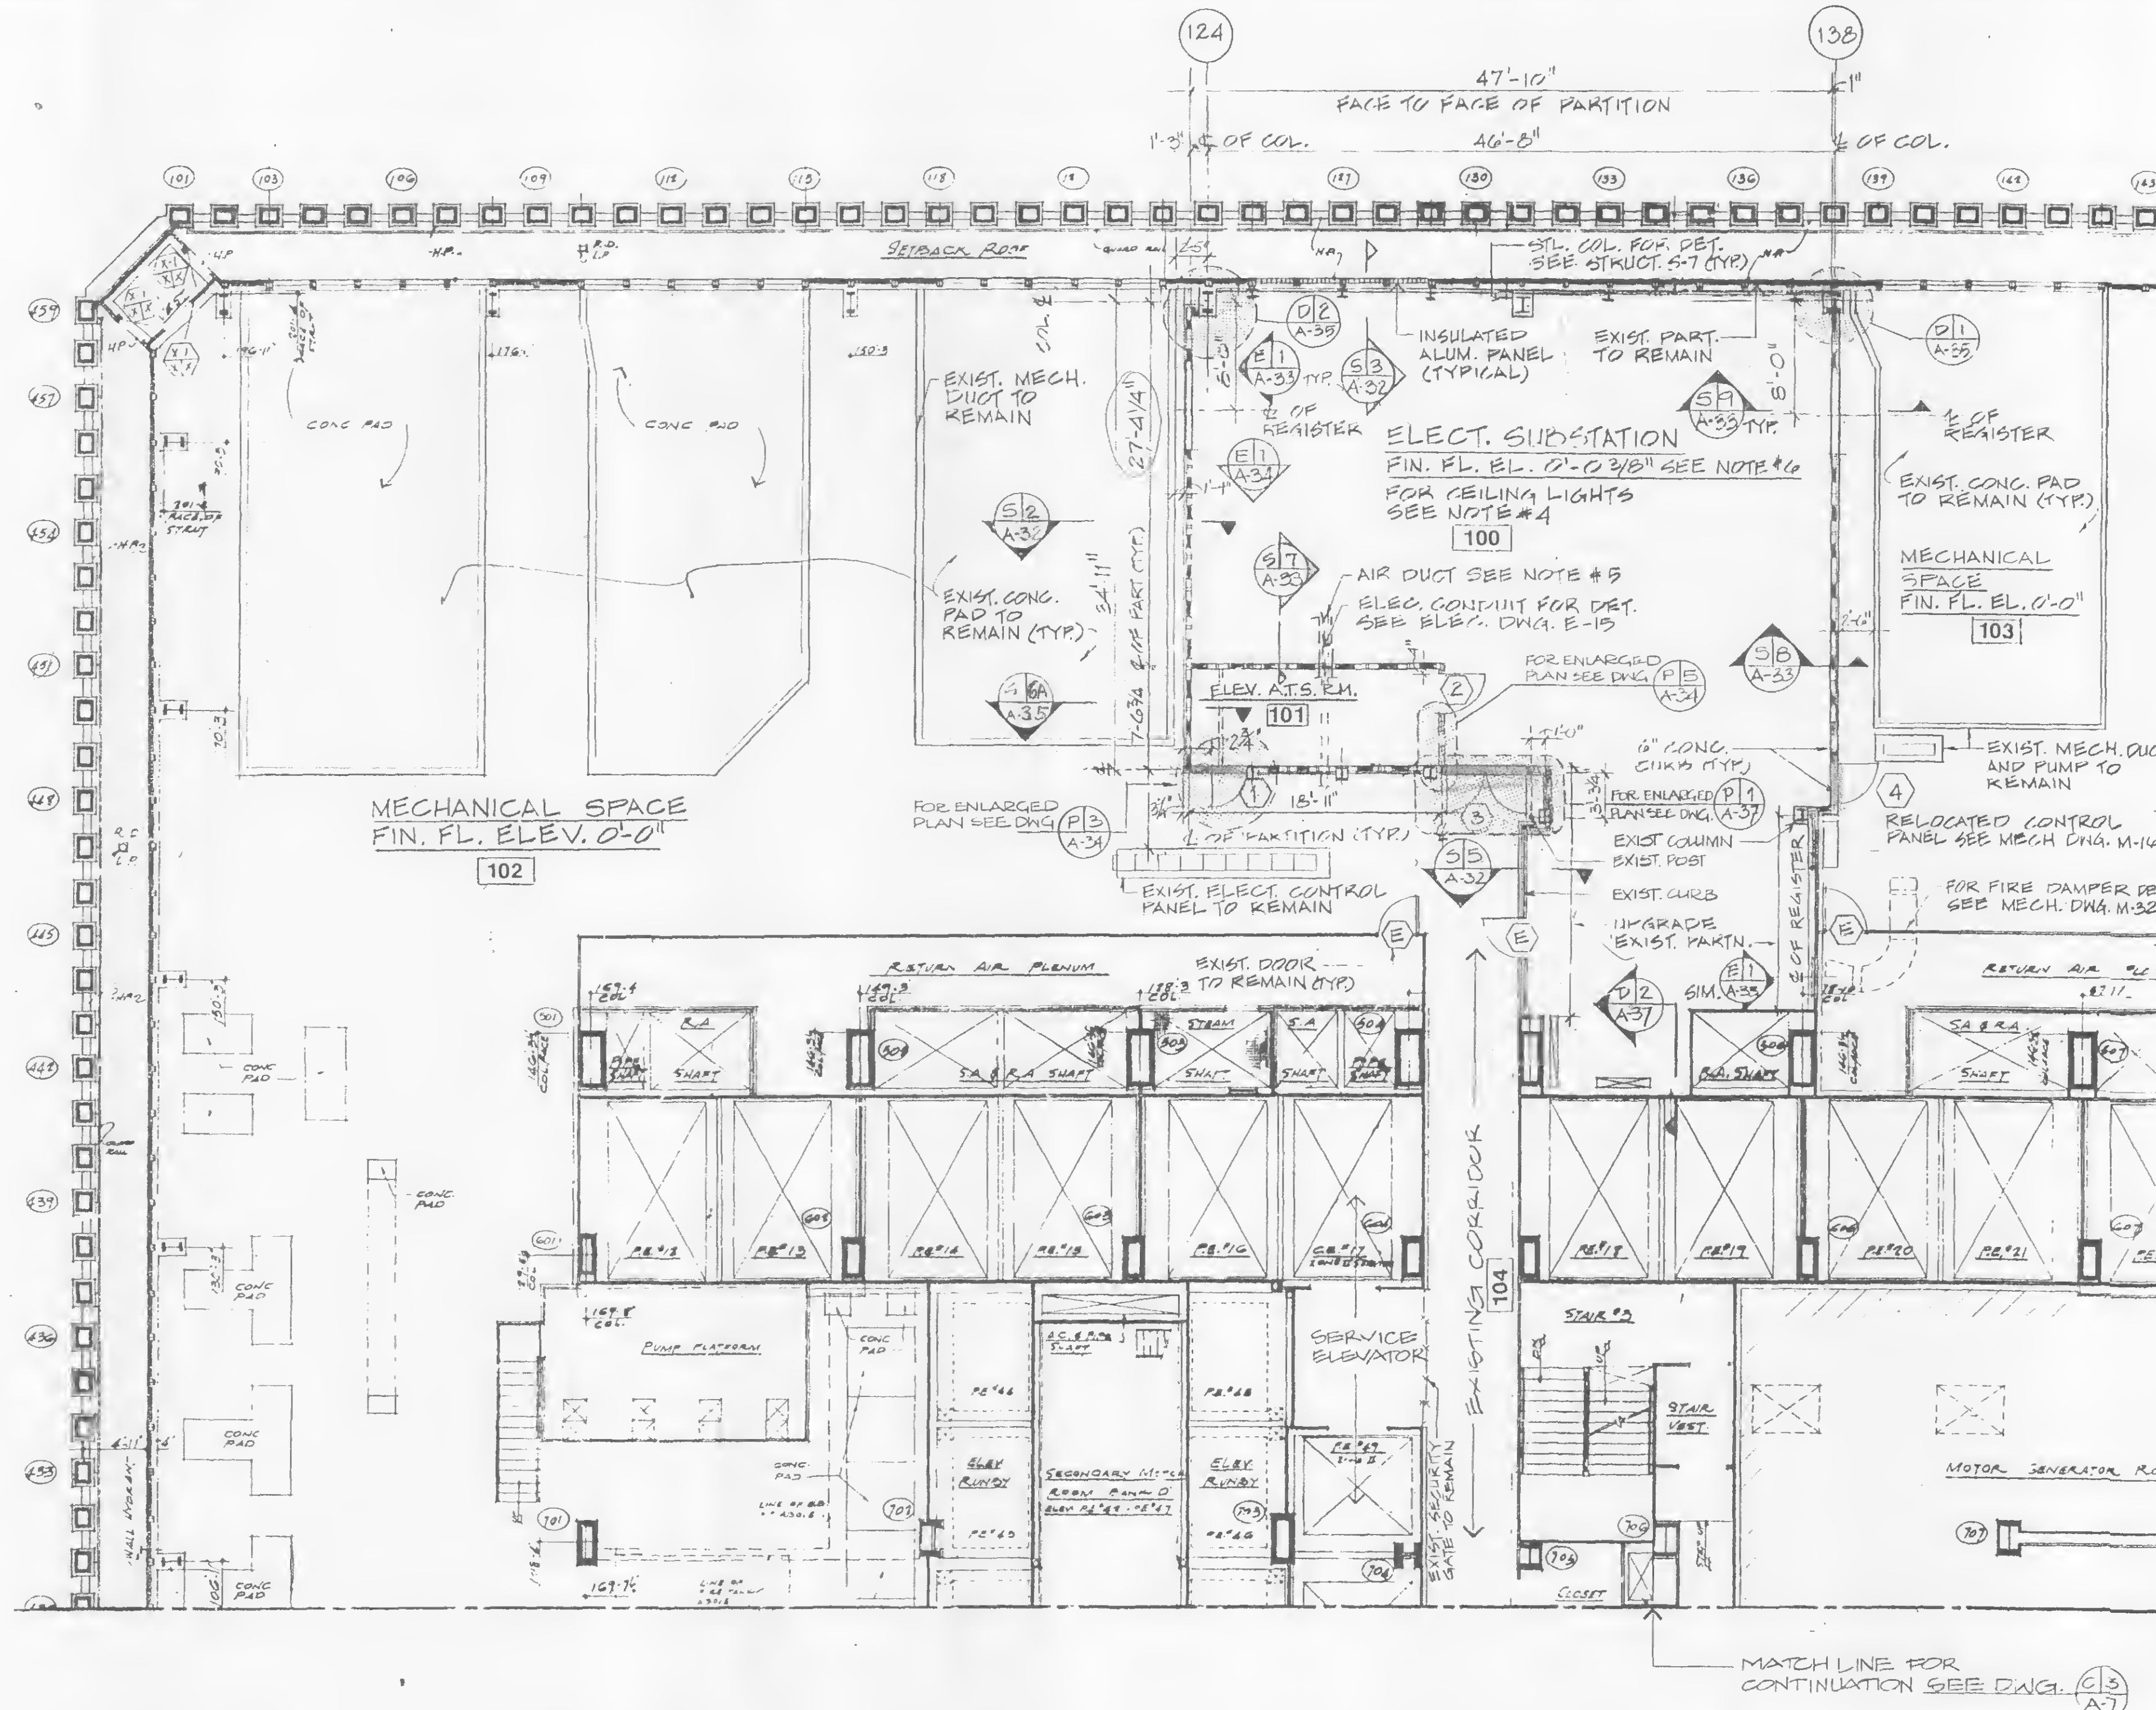


**C 1 CONSTRUCTION PLAN**  
SCALE IN FEET  
0 8 16

**NOTES:**

1. FOR GENERAL NOTES SEE NOTE NO. 2, 3 AND 6 ON DWG. T-4.
2. FOR ARCHITECTURAL NOTES, ABBREVIATIONS, LEGEND AND DRAWING CONVENTIONS, SEE DWG. A-1.
3. FOR PAINTING, SEE FINISH SCHEDULE.
4. FOR SUBSTATION CEILING LIGHTS LOCATION AND DETAILS SEE ELECTRICAL DWG. E-20.
5. FOR AIR DUCT, LOUVER LOCATION AND DETAIL SEE MECHANICAL DWG. M-16.
6. TOP OF ELECTRICAL SUBSTATIONS FINISH FLOOR ELEVATION NOTED (0'-0 3/8") WITH RESPECT TO ELEVATION 0'-0". DATUM (0'-0") IS EXISTING FINISH FLOOR ELEVATION AT SUBSTATION ROOM.

AREA OF WORK  
SEE DWG. C-1

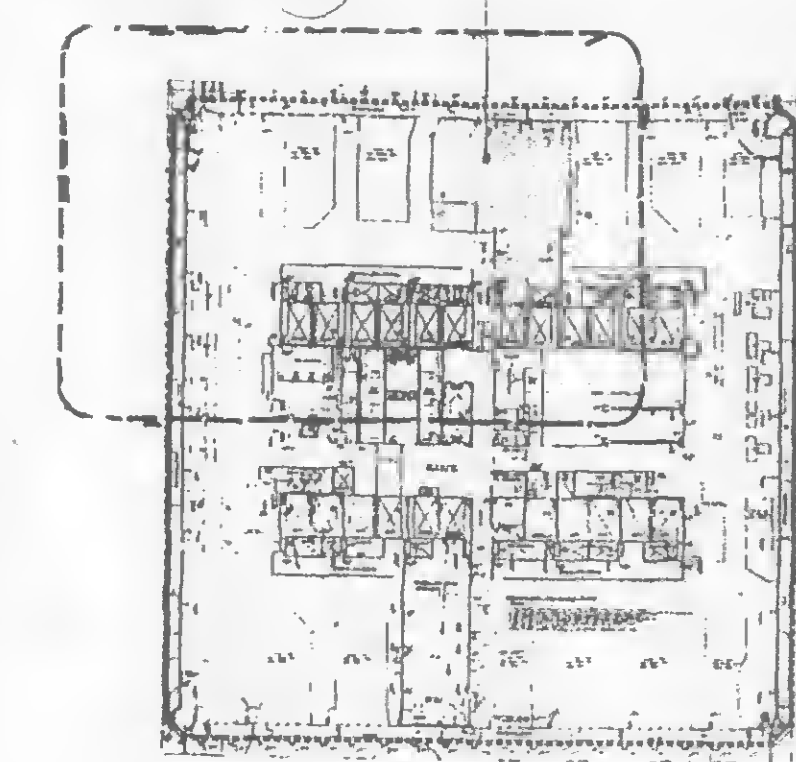

**KEY PLAN**





**THE PORT AUTHORITY**  
OF NY & NJ

*Peter K. Sweeney*  
ENGINEERING PROGRAM MANAGER  
WORLD TRADE CENTER  
CHIEF ARCHITECT

Engineering Department  
Design Division

**The World Trade Center**  
Electrical/HVAC  
Upgrade Program

Title  
TOWERS ONE AND TWO  
LOW VOLTAGE SUBSTATIONS  
CONSTRUCTION AND  
INSTALLATION

**ARCHITECTURAL**  
SUBSTATION - SS 41 N  
TOWER ONE  
42nd FLOOR  
CONSTRUCTION/REMOVAL PLAN


**CONFORMED**

7/17/95  
No. Date Revision Approved

This drawing subject to conditions in contract.  
All inventions, ideas, designs and methods  
herein are reserved to Port Authority and may not  
be used without its written consent.

L.V.G. R.J. L.V.G.  
Designed by Drawn by Task Leader  
PRINCIPAL ARCHITECT Scale AS NOTED  
Date 5/1/95


Contract Number Drawing Number  
**WTC-802.071 A-5**

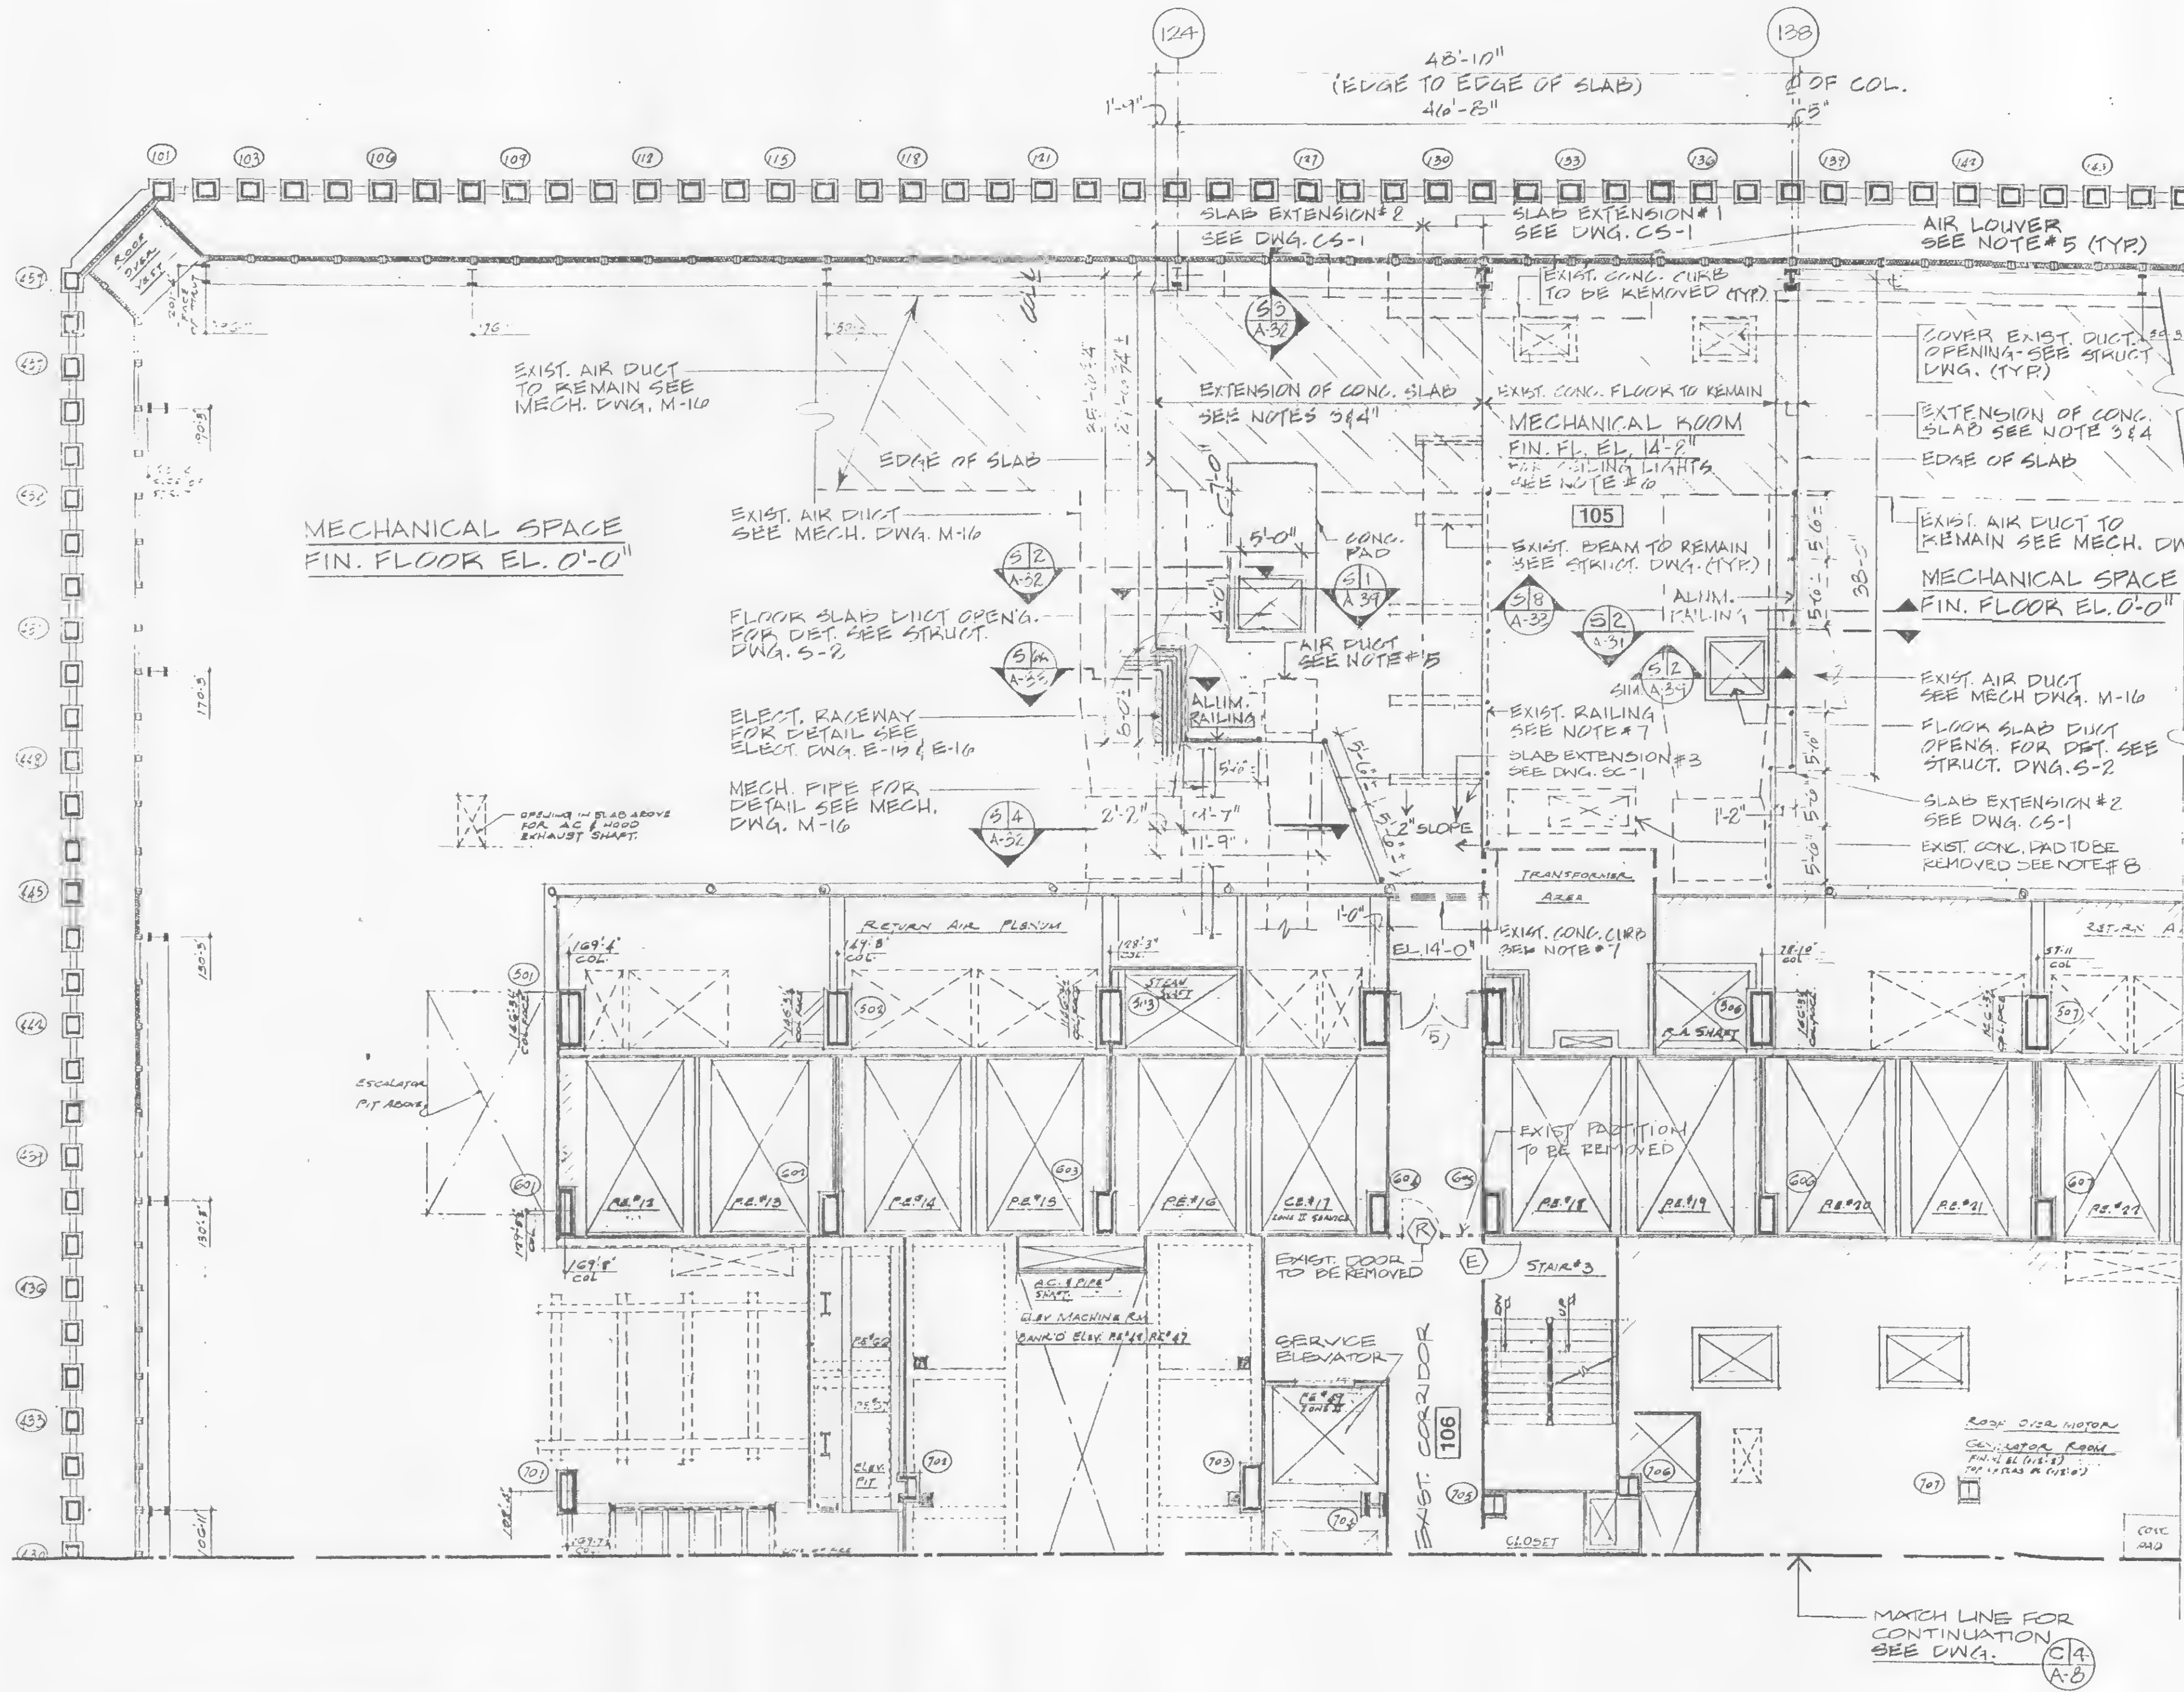

**NOTES:**

1. FOR GENERAL NOTES SEE NOTE NO. 2, 3, 6 AND 7 ON DWG. T-4.
2. FOR ARCHITECTURAL NOTES, ABBREVIATIONS, LEGEND AND DRAWING CONVENTIONS, SEE DWG. A-1
3. CONTRACTOR SHALL ALIGN EXTENSION OF CONCRETE SLAB ELEVATION WITH THE ADJACENT EXISTING CONCRETE FLOOR ELEVATION.
4. FOR CONCRETE SLAB EXTENSION AND DETAIL SEE STRUCTURAL DWG. S-2
5. FOR AIR DUCT, LOUVER LOCATION AND DETAILS, SEE MECHANICAL DWG. M-8
6. FOR MECHANICAL ROOM CEILING LIGHTS LOCATION AND DETAILS SEE ELECTRICAL DWG. E-9.
7. THE CONTRACTOR SHALL REMOVE EXISTING CONCRETE CURB AND STEEL RAILING; PATCH UP ANY DAMAGED FINISH TO MATCH EXISTING ADJACENT FLOOR SLAB.
8. EXISTING CONCRETE PAD TO BE REMOVED AND EXISTING OPENING TO BE COVERED SEE STRUCTURAL DWG.

AREA OF WORK  
SEE DWG. 0/0

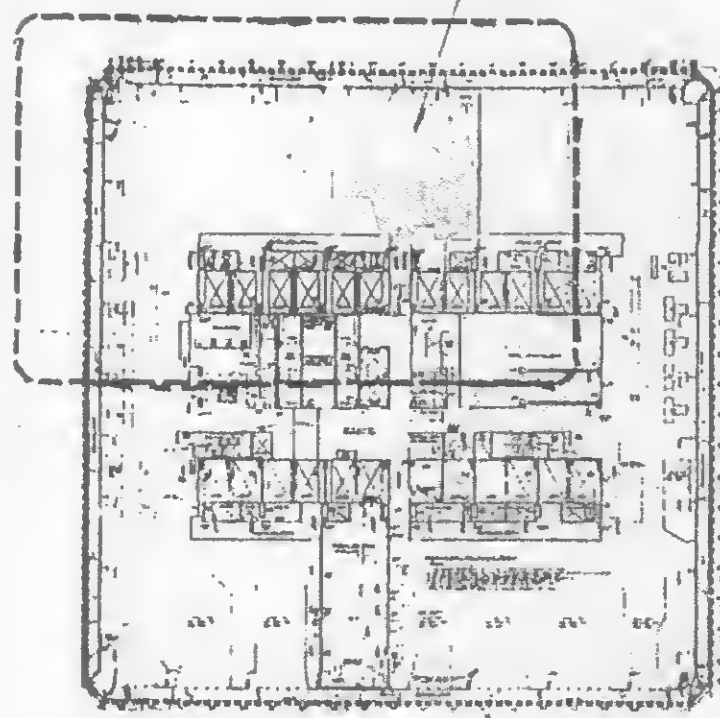

**KEY PLAN**

**C 2 CONSTRUCTION PLAN**  
0 8 16  
SCALE IN FEET






**THE PORT AUTHORITY  
OF NY & NJ**

*Peter K. Sweeney*  
ENGINEERING PROGRAM MANAGER  
WORLD TRADE CENTER  
*K.H.H.*  
CHIEF ARCHITECT

**NOTES:**

1. FOR GENERAL NOTES SEE NOTE NO. 2, 3, 6 AND 7 ON DRAWING T-4.
2. FOR ARCHITECTURAL NOTES, ABBREVIATIONS, LEGEND AND DWG. CONVENTIONS SEE DWG. A-1.
3. THE CONTRACTOR SHALL REMOVE PORTION OF EXIST. CONC. CURB AND EXIST. CONC. PAD AS SHOWN ON PLAN.

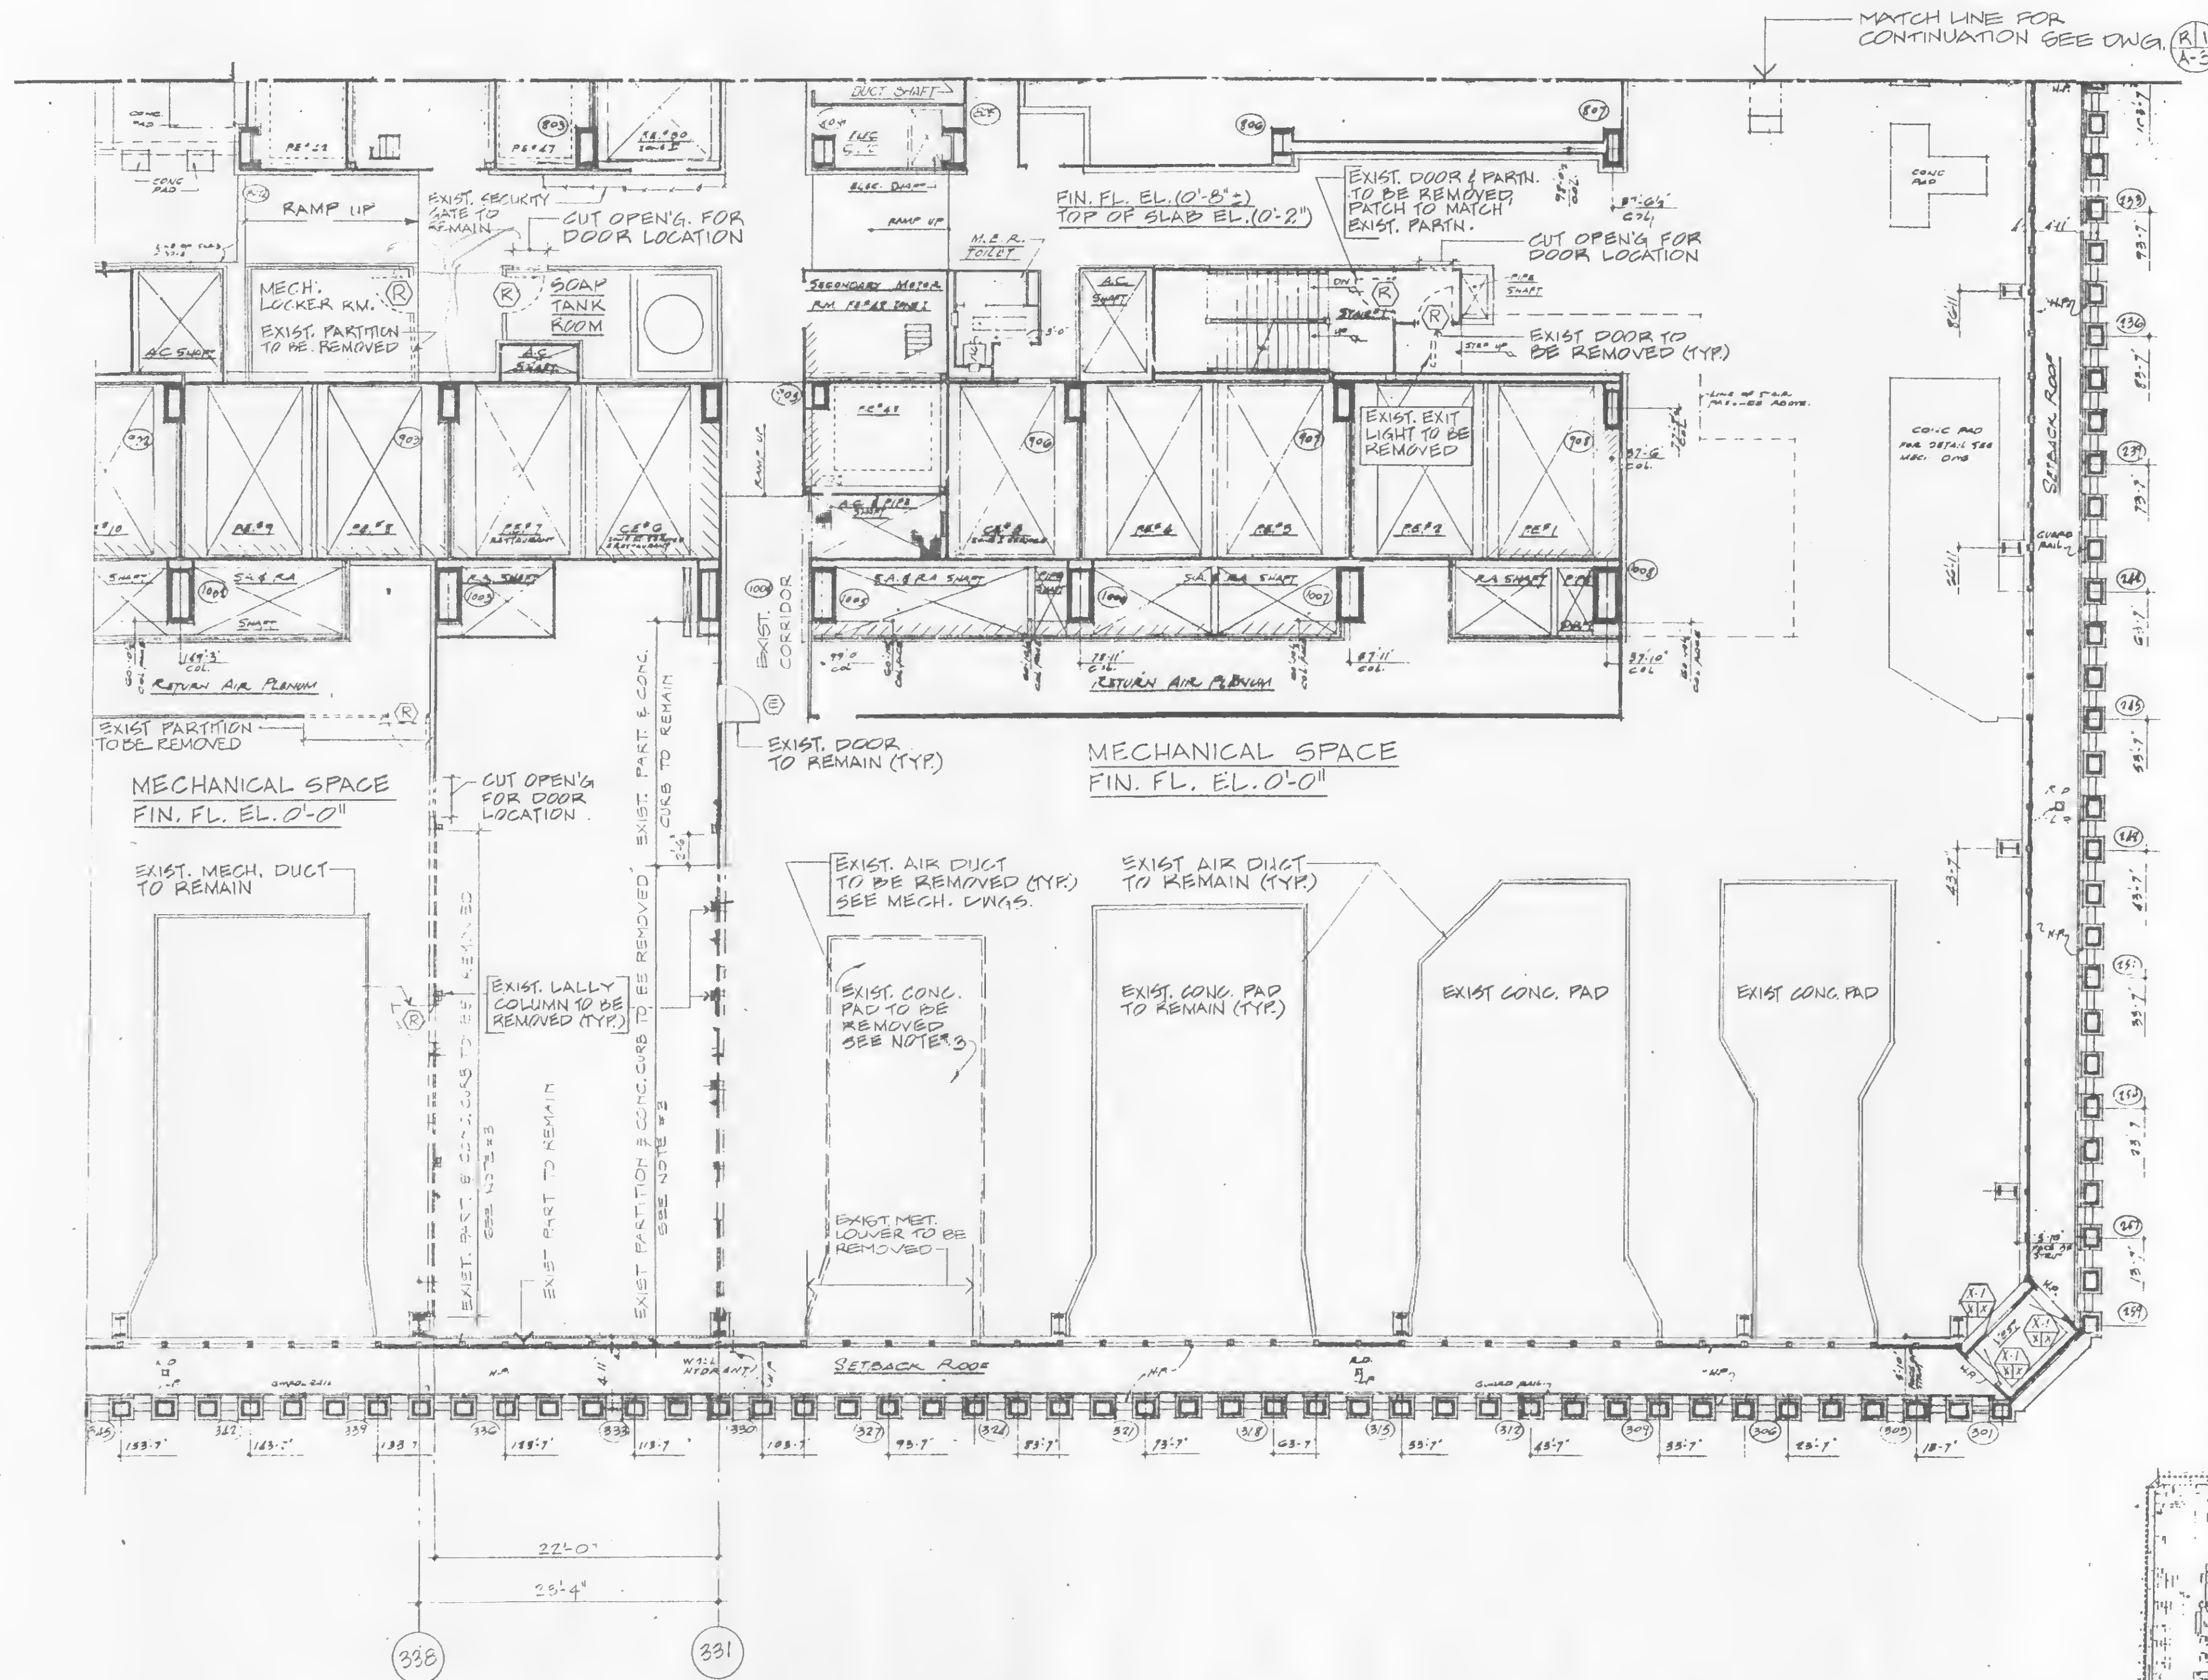

**R/2 REMOVAL PLAN**  
SCALE IN FEET

AREA OF WORK  
SEE DWG. R/2

**KEY PLAN**

Engineering Department  
Design Division  
**The World Trade  
Center**  
Electrical/HVAC  
Upgrade Program

Title  
TOWERS ONE AND TWO  
LOW VOLTAGE SUBSTATIONS  
CONSTRUCTION AND  
INSTALLATION

**ARCHITECTURAL**  
SUBSTATION - SS 41S  
TOWER ONE  
41st FLOOR  
REMOVAL PLAN

**CONFORMED**

No. Date Revision Approved

This drawing subject to conditions in contract.  
All inventions, ideas, designs and methods  
herein are reserved to Port Authority and may not  
be used without its written consent.

L.V.G. R.J. L.V.G.  
Designed by Drawn by Task Leader  
PRINCIPAL ARCHITECT  
Date 5/1/95 Scale AS NOTED

Contract Number Drawing Number  
**WTC-802.071 A-6**





**THE PORT AUTHORITY  
OF NY & NJ**

*Peter K. Sweeney*  
ENGINEERING PROGRAM MANAGER  
WORLD TRADE CENTER  
*K. Hoff*  
CHIEF ARCHITECT

Engineering Department  
Design Division

**The World Trade  
Center  
Electrical/HVAC  
Upgrade Program**

Title  
TOWERS ONE AND TWO  
LOW VOLTAGE SUBSTATIONS  
CONSTRUCTION AND  
INSTALLATION

**ARCHITECTURAL  
SUBSTATION - SS 41S  
TOWER ONE  
41st FLOOR  
CONSTRUCTION PLAN  
CONFORMED**

7/17/95  
No. Date Revision Approved


This drawing subject to conditions in contract.  
All inventions, ideas, designs and methods  
herein are reserved to Port Authority and may not  
be used without its written consent.

L.V.G. R.J. L.V.G.  
Designed by Drawn by TASK LEADER  
PRINCIPAL ARCHITECT  
Date 5/1/95 Scale AS NOTED


Contract Number Drawing Number  
WTC-802.071 A-7

**NOTES:**

1. FOR GENERAL NOTES SEE NOTE NO. 2, 3, AND 6 ON DWG. T-4.
2. FOR ARCHITECTURAL NOTES, ABBREVIATIONS, LEGEND AND DRAWING CONVENTIONS SEE DRAWING A-1.
3. FOR PAINTING SEE FINISH SCHEDULE
4. FOR ELECTRICAL SUBSTATION CEILING LIGHT LOCATION AND DETAIL, SEE ELECTRICAL DRAWING E-32.
5. FOR AIR DUCT, LOUVER LOCATION AND DETAIL SEE MECHANICAL DRAWING M-20.
6. TOP OF ELECTRICAL SUBSTATIONS FINISH FLOOR ELEVATION NOTED (0'0 3/8") WITH RESPECT TO ELEVATION 0'-0", DATUM (0'-0") IS EXISTING FINISH FLOOR ELEVATION AT SUBSTATION ROOM.

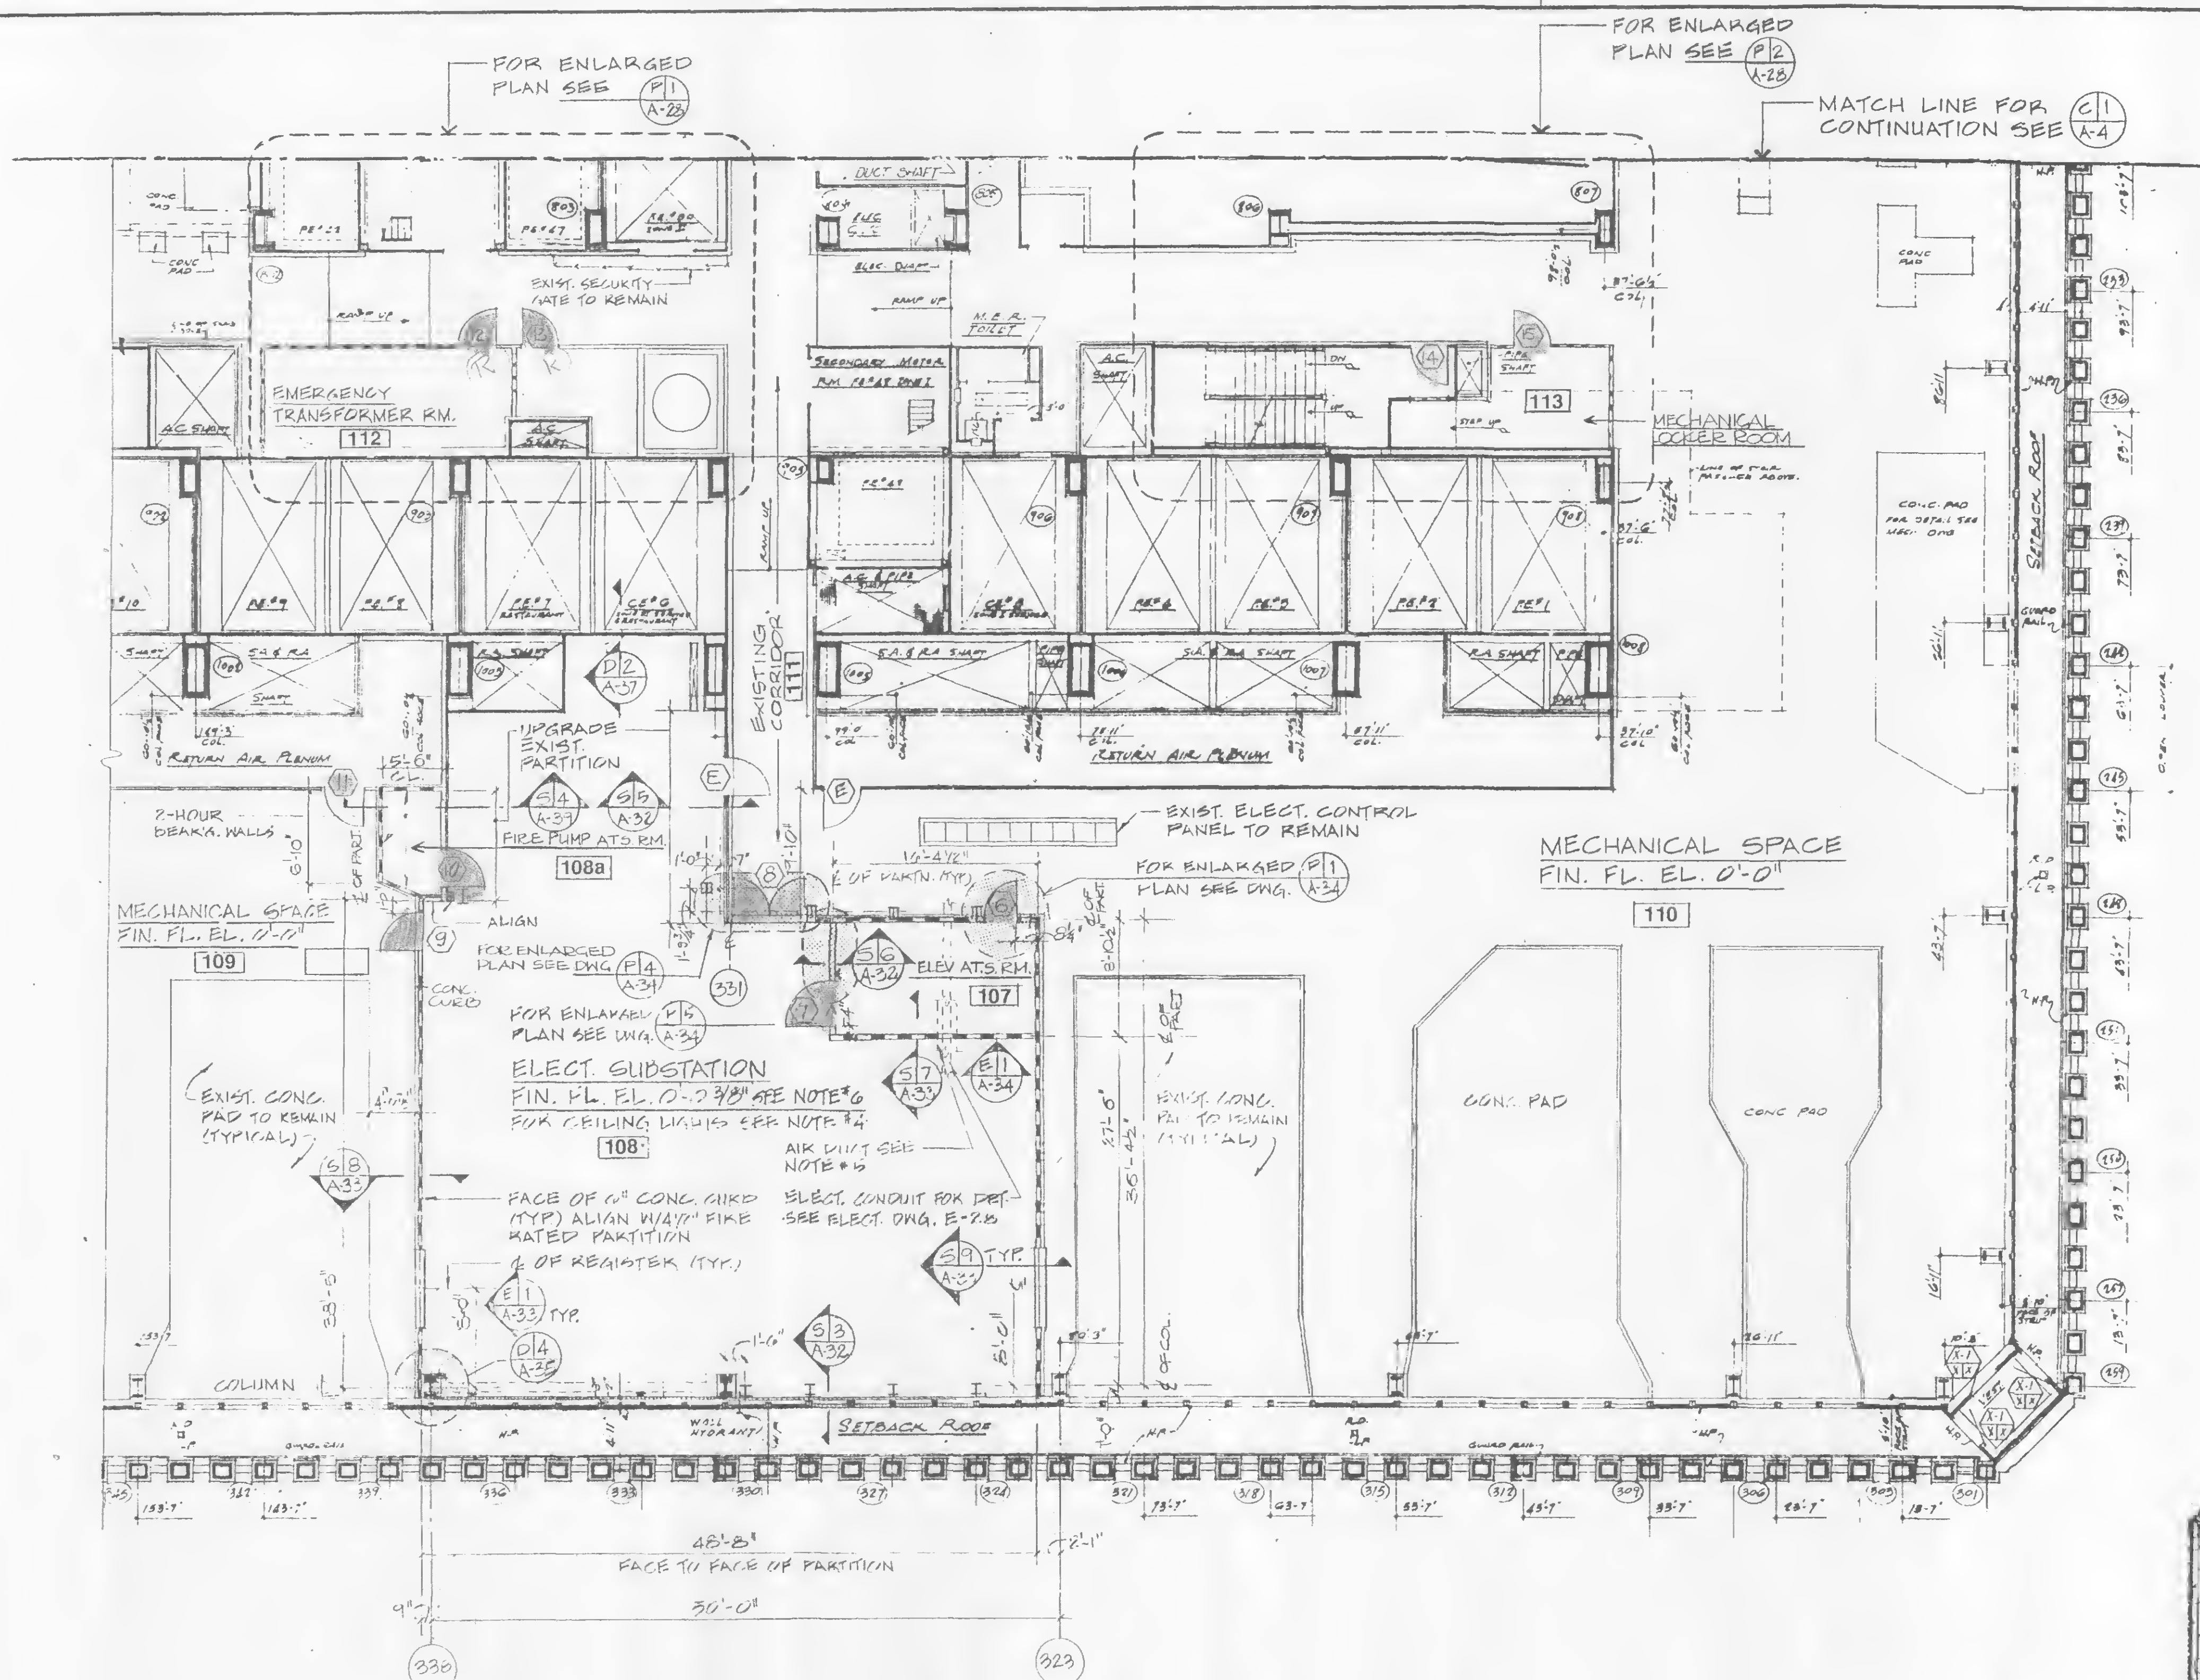

**C 3 CONSTRUCTION PLAN**  
0 8 16  
SCALE IN FEET

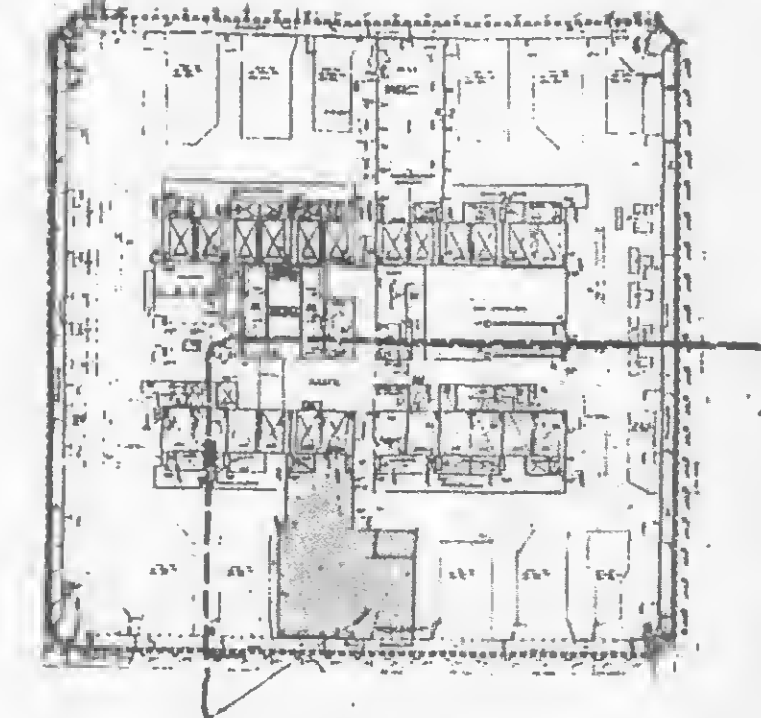

**KEY PLAN**





**THE PORT AUTHORITY  
OF NY & NJ**

*Peter K. Sweeney*  
ENGINEERING PROGRAM MANAGER  
WORLD TRADE CENTER

*R. V. K.*  
CHIEF ARCHITECT

Engineering Department  
Design Division

**The World Trade  
Center  
Electrical/HVAC  
Upgrade Program**

Title  
TOWERS ONE AND TWO  
LOW VOLTAGE SUBSTATIONS  
CONSTRUCTION AND  
INSTALLATION

**ARCHITECTURAL**  
SUBSTATION - SS 41S  
TOWER ONE  
42nd FLOOR  
CONSTRUCTION/REMOVAL PLAN

**CONFORMED**

No. Date Revision Approved


This drawing subject to conditions in contract.  
All inventions, ideas, designs and methods  
herein are reserved to Port Authority and may not  
be used without its written consent.

L.V.G. R.J. L.V.G.  
Designed by Drawn by Task Leader  
Principal Architect  
Date 5/1/95 Scale AS NOTED


Contract Number Drawing Number  
**WTC-802.071 A-8**

**NOTES:**

1. FOR GENERAL NOTES, SEE NOTE No. 1, 3, 6 AND 7 ON DWG. T-4.
2. FOR ARCHITECTURAL NOTES, ABBREVIATIONS, LEGEND AND DRAWING CONVENTIONS, SEE DWG. A-1.
3. CONTRACTOR SHALL ALIGN EXTENSION OF CONG. SLAB ELEVATION WITH THE ADJACENT EXISTING CONCRETE FLOOR ELEVATION.
4. FOR CONCRETE SLAB EXTENSION AND DETAIL, SEE STRUCTURAL DWG. S-2.
5. FOR AIR DUCT, LOUVER LOCATION AND DETAILS SEE DWG. M-12.
6. FOR MECHANICAL ROOM CEILING LIGHTS LOCATION AND DETAILS SEE ELECTRICAL DWG. E-22.
7. THE CONTRACTOR SHALL REMOVE CONCRETE CURB AND STEEL RAILING. PATCH UP ANY CRACKED DAMAGED FINISH TO MATCH EXISTING ADJACENT FLOOR SLAB.
8. EXISTING CONCRETE PAD TO BE REMOVED AND EXIST. OPENING TO BE COVERED SEE STRUCTURAL DWG.

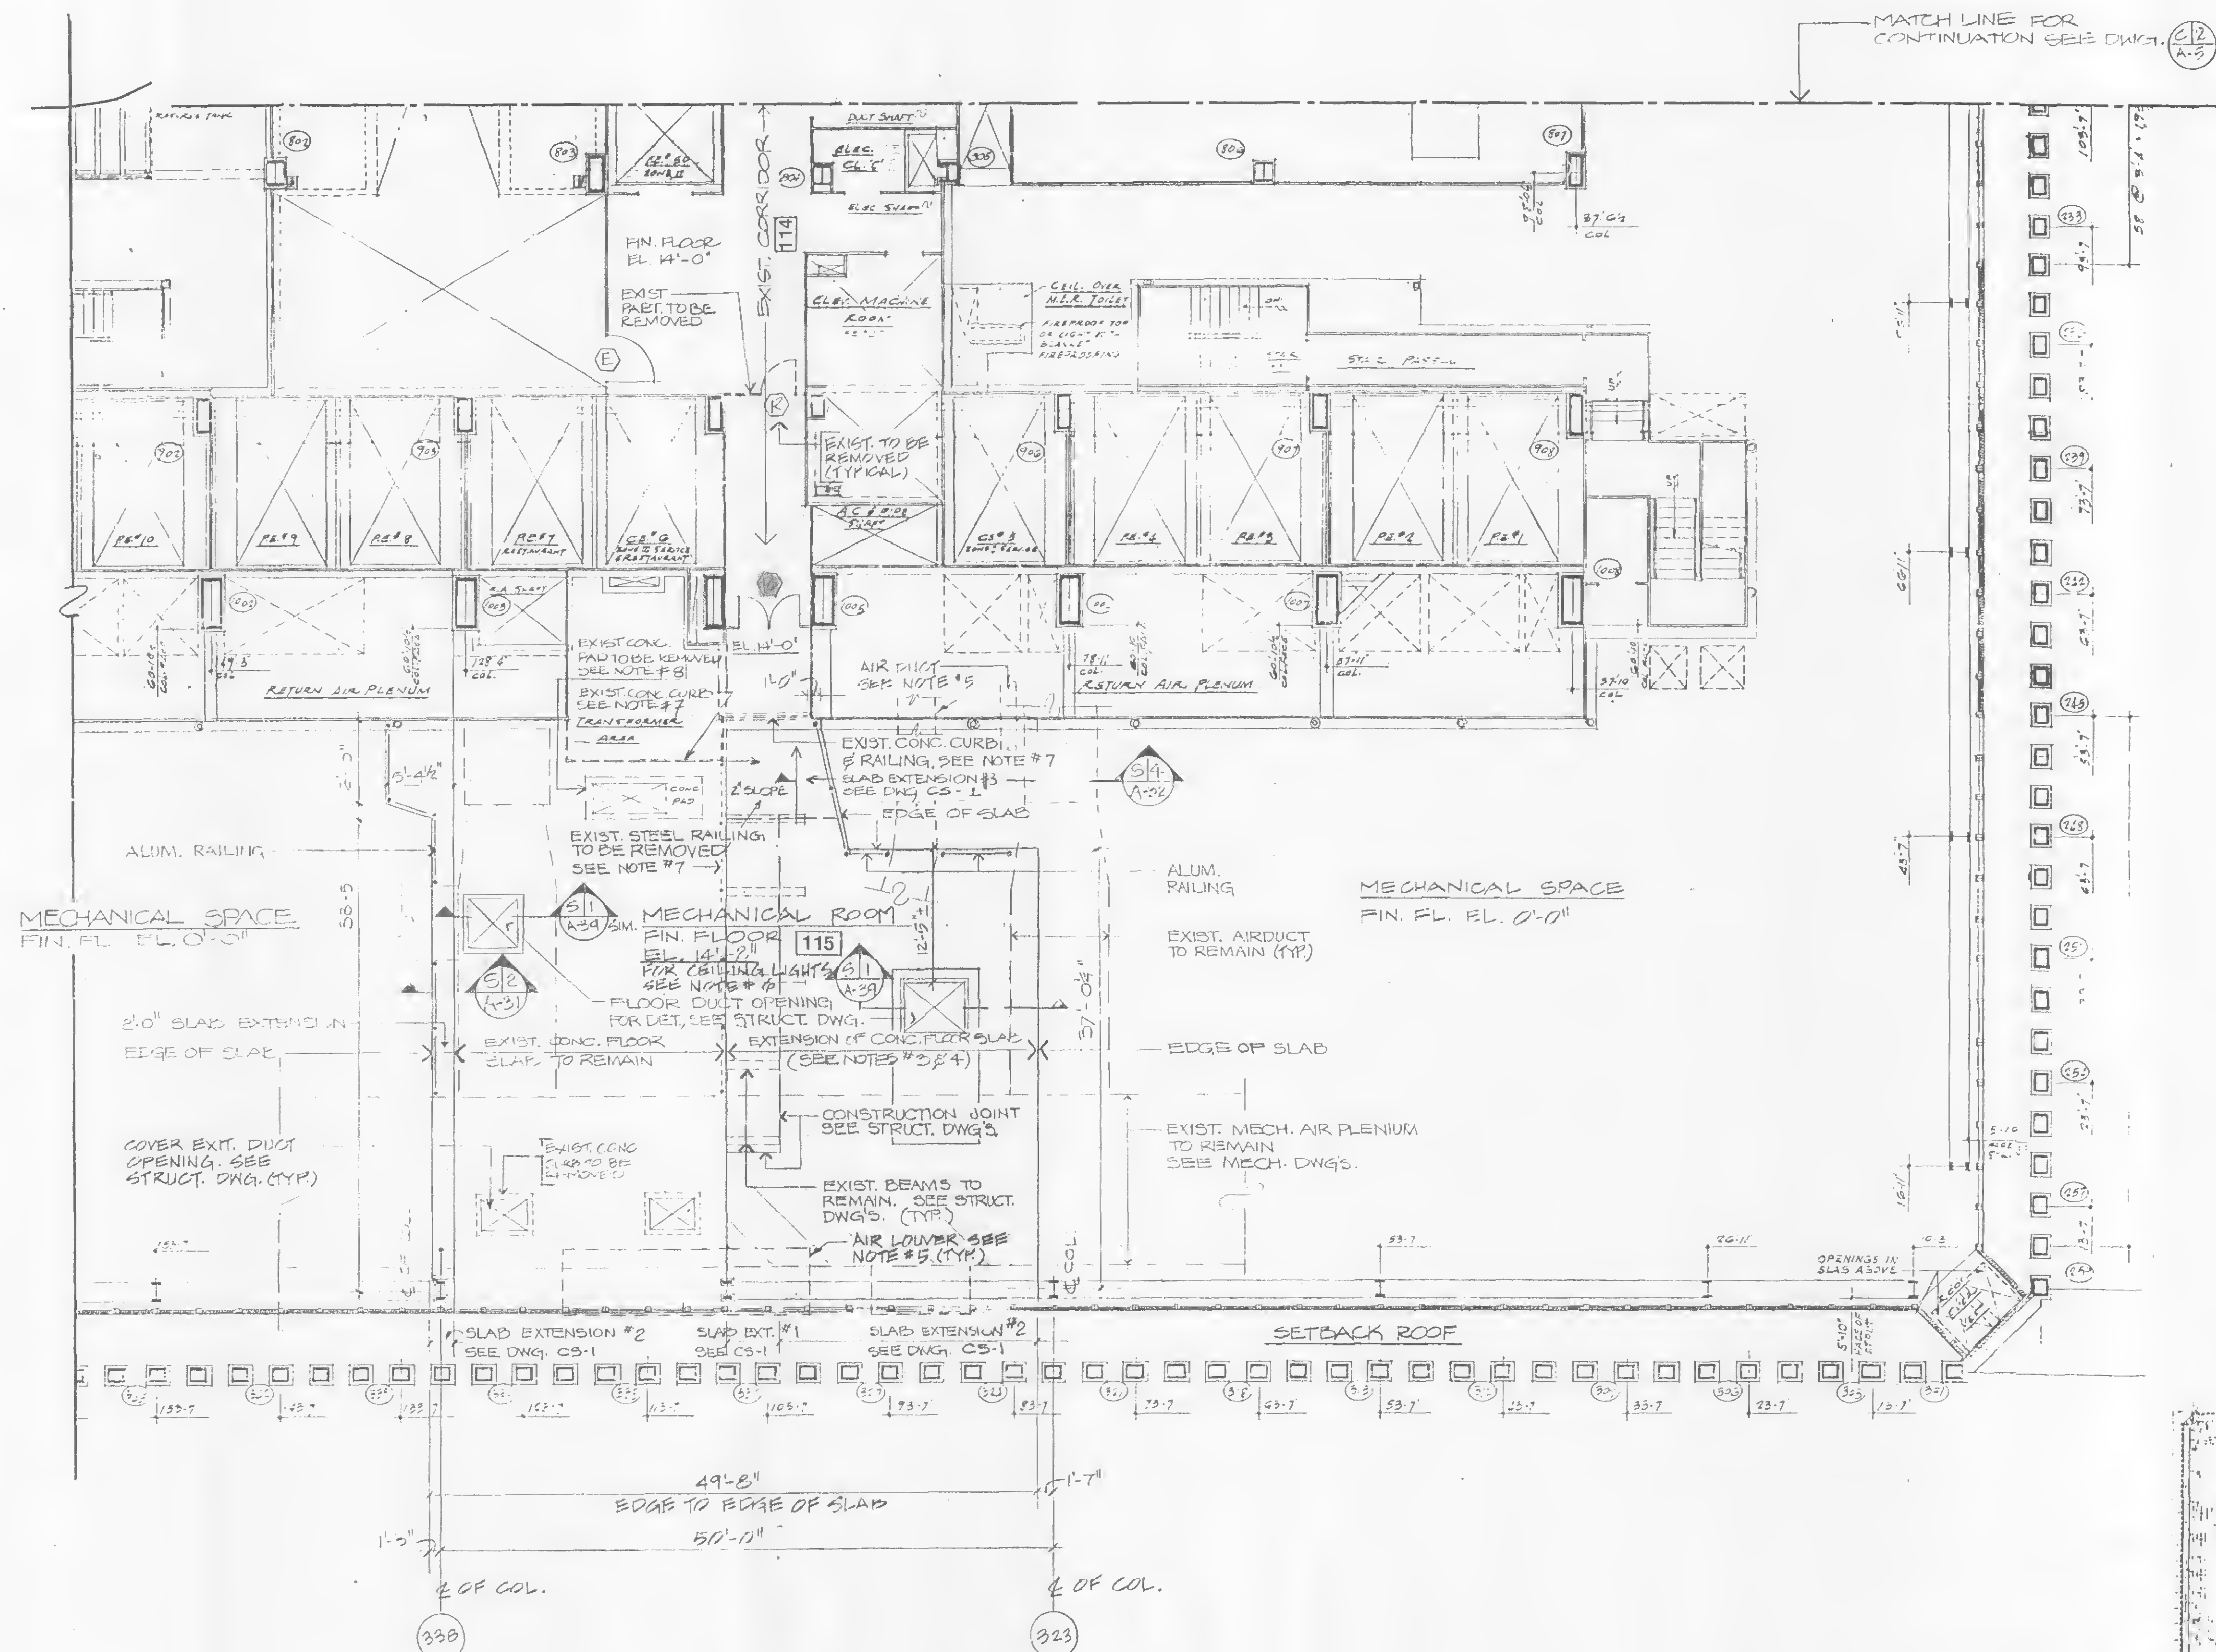

AREA OF WORK  
SEE DWG. C-4

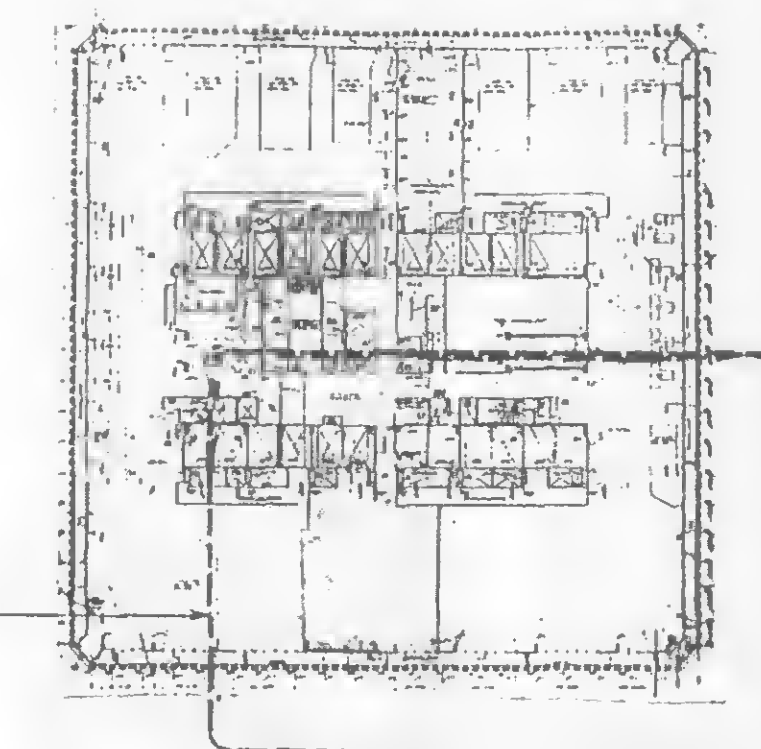

**KEY PLAN**

**C 4 CONSTRUCTION PLAN**  
SCALE IN FEET  
0 8 16





**THE PORT AUTHORITY  
OF NY & NJ**

*Peter K. Sweney*  
ENGINEERING PROGRAM MANAGER  
WORLD TRADE CENTER  
CHIEF ARCHITECT

Engineering Department  
Design Division

**The World Trade  
Center  
Electrical/HVAC  
Upgrade Program**

Title  
TOWERS ONE AND TWO  
LOW VOLTAGE SUBSTATIONS  
CONSTRUCTION AND  
INSTALLATION

**ARCHITECTURAL  
SUBSTATION - SS 75N  
TOWER ONE  
75th FLOOR  
REMOVAL PLAN**

**CONFORMED**

No. Date Revision Approved


This drawing subject to conditions in contract.  
All inventions, ideas, designs and methods  
herein are reserved to Port Authority and may not  
be used without its written consent.

L.V.G. R.J. L.V.G.  
Designed by Drawn by Task Leader  
PRINCIPAL ARCHITECT  
Date 5/1/95 Scale AS NOTED


Contract Number Drawing Number  
**WTC-802.071 A-9**

**NOTES:**

1. FOR GENERAL NOTES SEE NOTES NO. 2, 3, & 6 ON DWG. T-4.
2. FOR ARCHITECTURAL NOTES, ABBREVIATIONS, LEGEND & DRAWING CONVENTIONS SEE DWG. A-1.
3. THE CONTRACTOR SHALL REMOVE PORTION OF EXISTING CONCRETE CURB AND EXISTING CONCRETE PAD AS SHOWN ON PLAN.

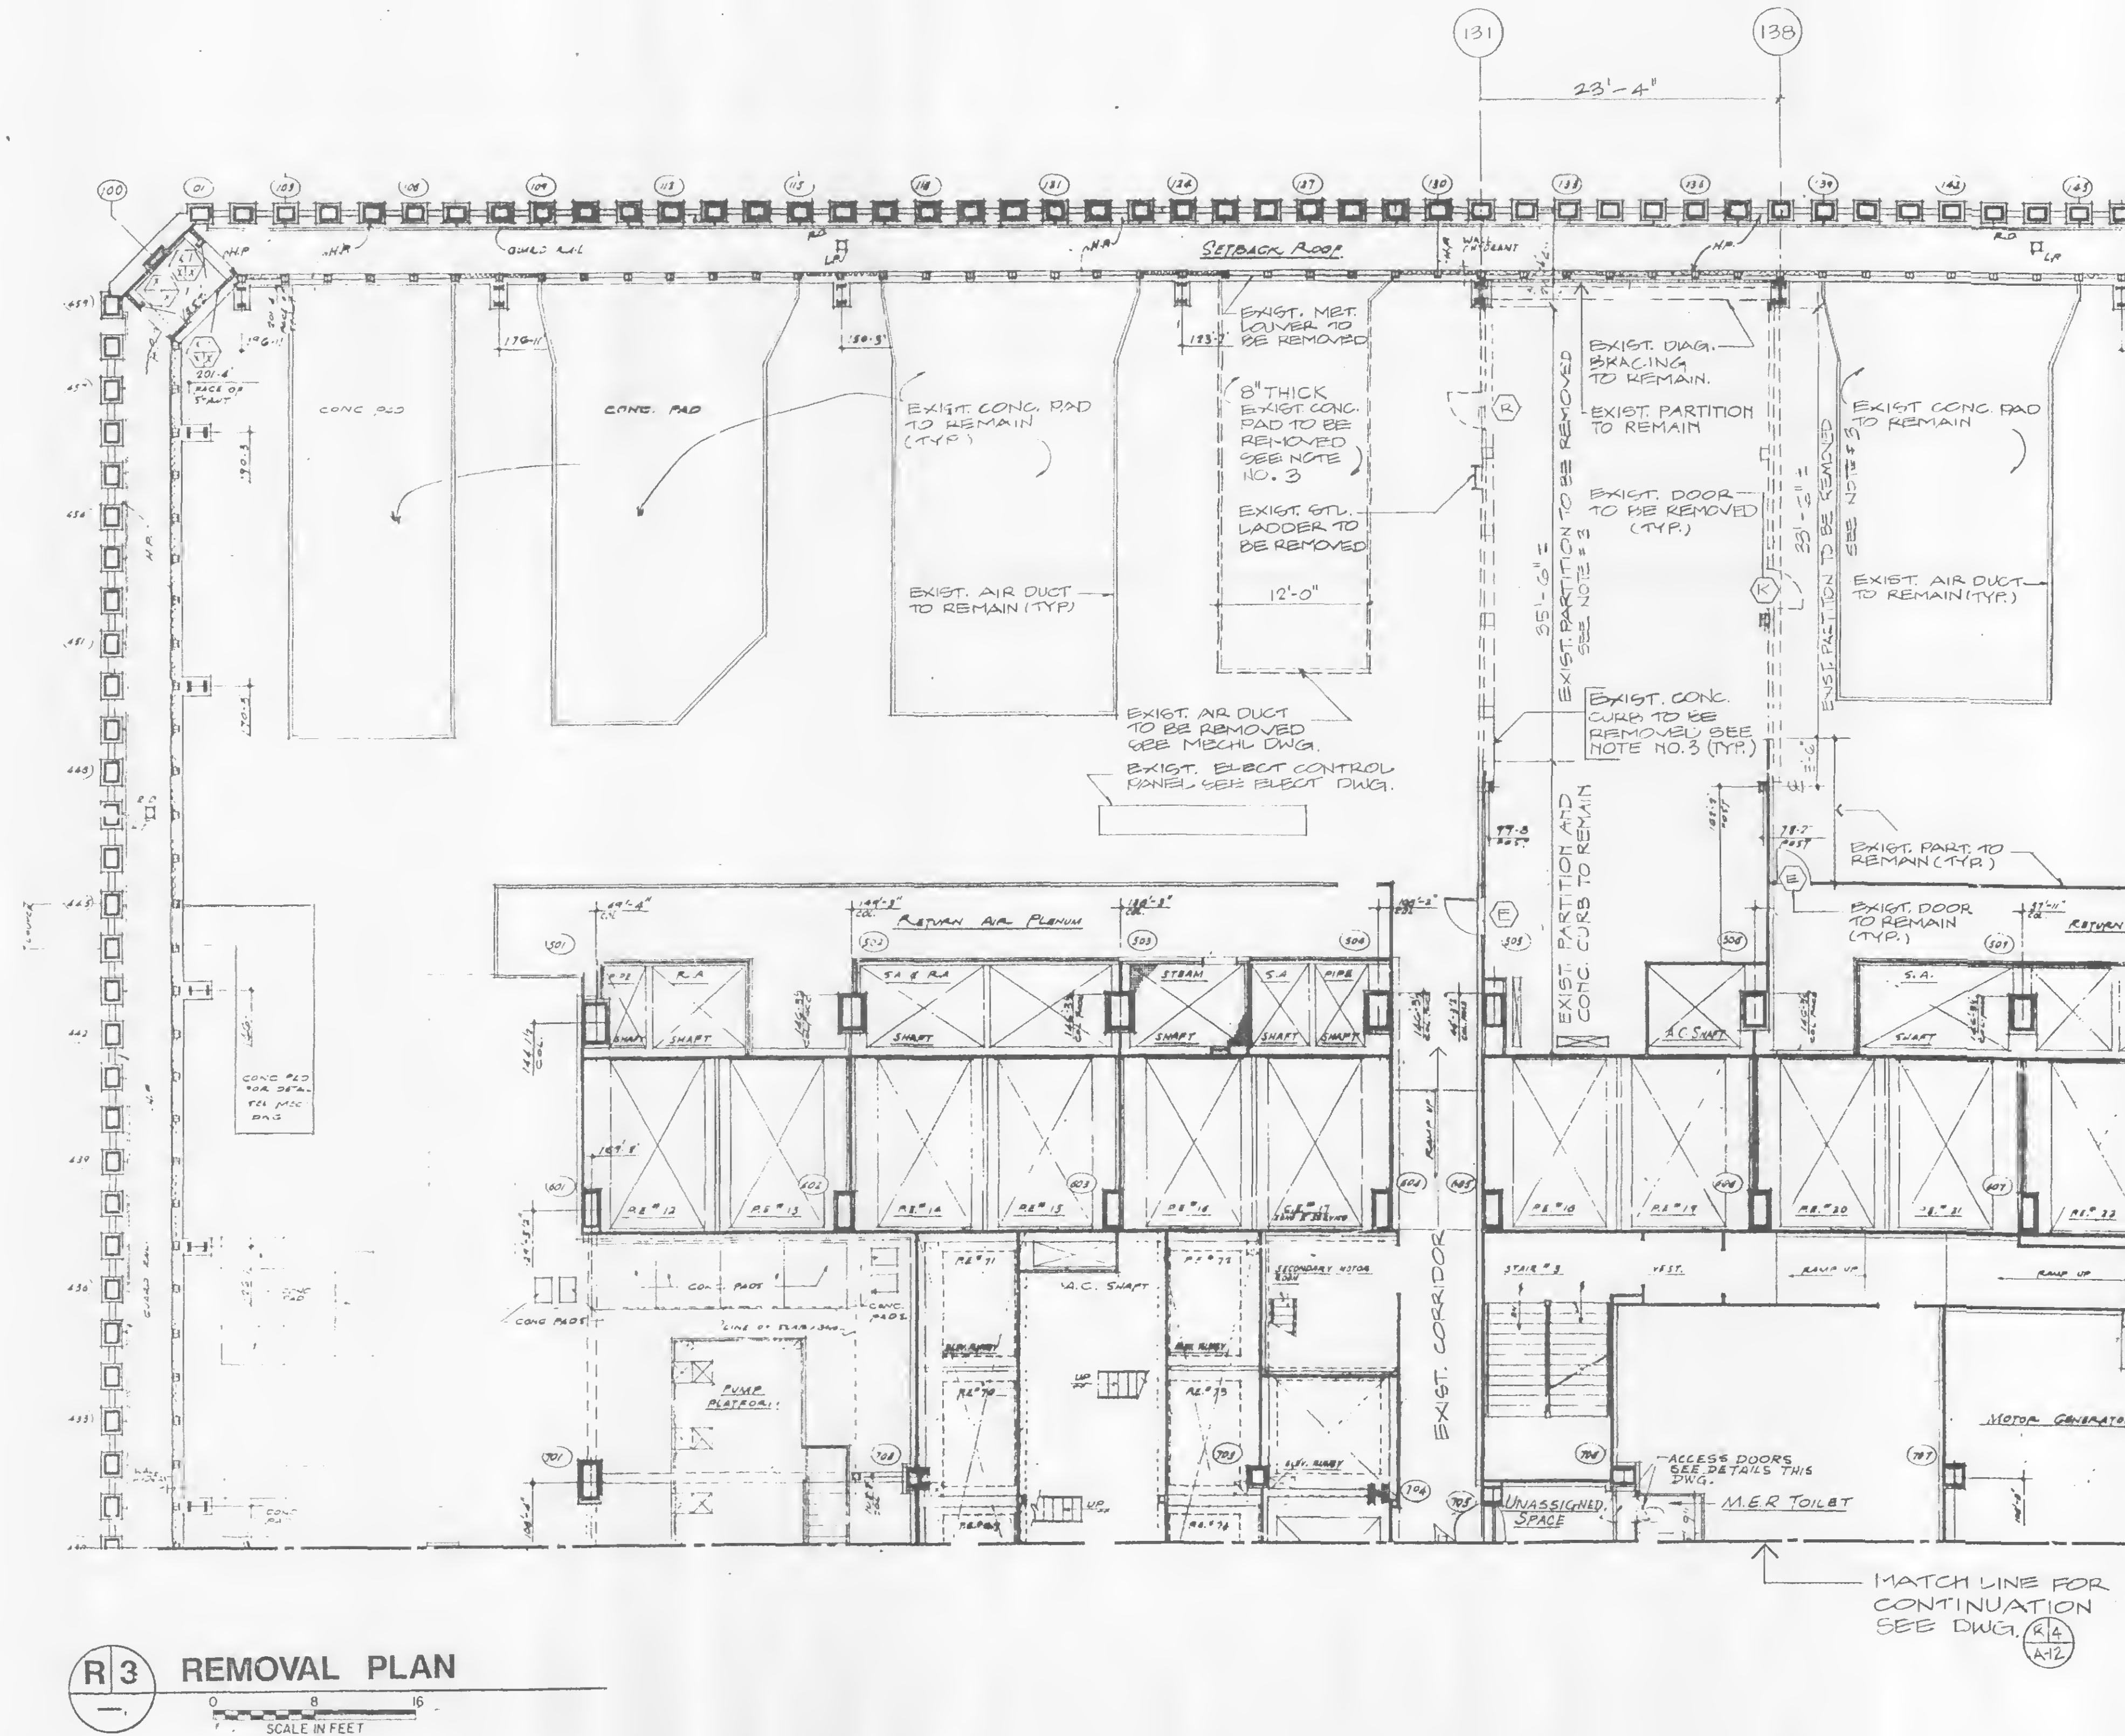

**R3 REMOVAL PLAN**  
SCALE IN FEET  
0 8 16

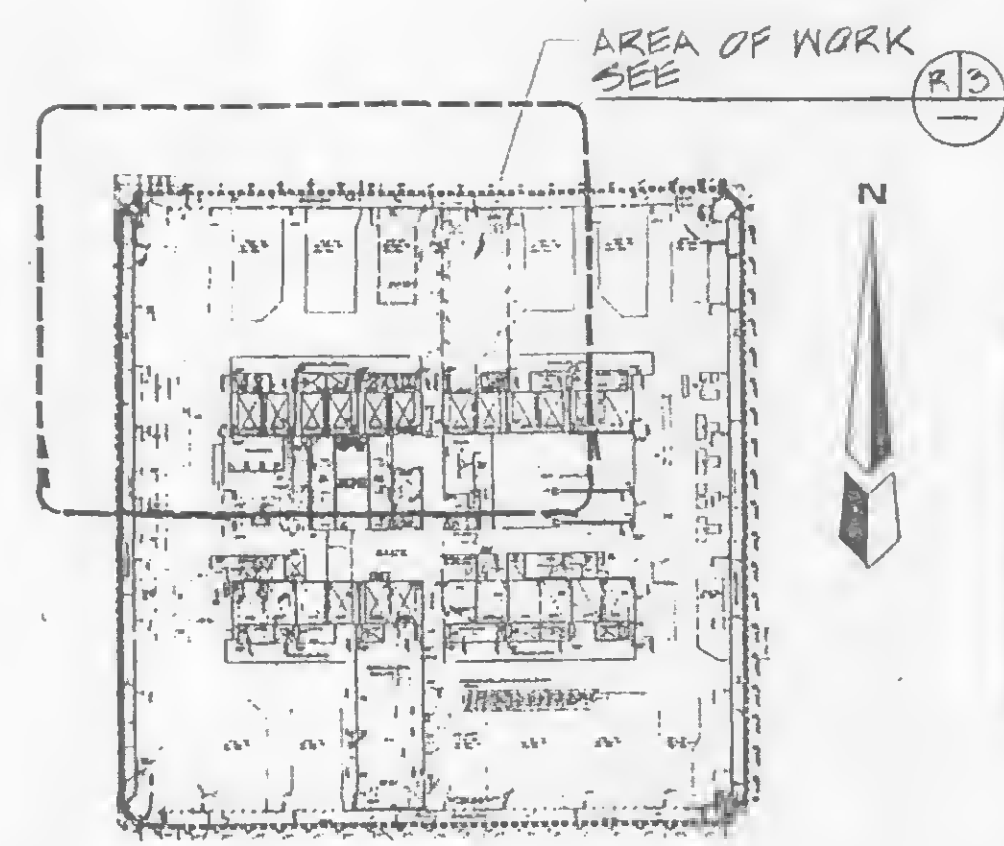

**KEY PLAN**





**THE PORT AUTHORITY  
OF NY & NJ**

*Peter K. Sweeney*  
ENGINEERING PROGRAM MANAGER  
WORLD TRADE CENTER  
*Kelley*  
CHIEF ARCHITECT

Engineering Department  
Design Division

**The World Trade  
Center  
Electrical/HVAC  
Upgrade Program**

Title  
TOWERS ONE AND TWO  
LOW VOLTAGE SUBSTATIONS  
CONSTRUCTION AND  
INSTALLATION


ARCHITECTURAL  
SUBSTATION - SS 75N  
TOWER ONE  
75th FLOOR  
CONSTRUCTION PLAN  
**CONFORMED**

7/17/95  
No. Date Revision Approved


This drawing subject to conditions in contract.  
All inventions, ideas, designs and methods  
herein are reserved to Port Authority and may not  
be used without its written consent.

L.V.G. R.J.A.T.S. L.V.G.  
Designed by Drawn by Task Leader  
PRINCIPAL ARCHITECT  
Date 5/1/95 Scale AS NOTED

Contract Number Drawing Number  
**WTC-802.071 A-10**

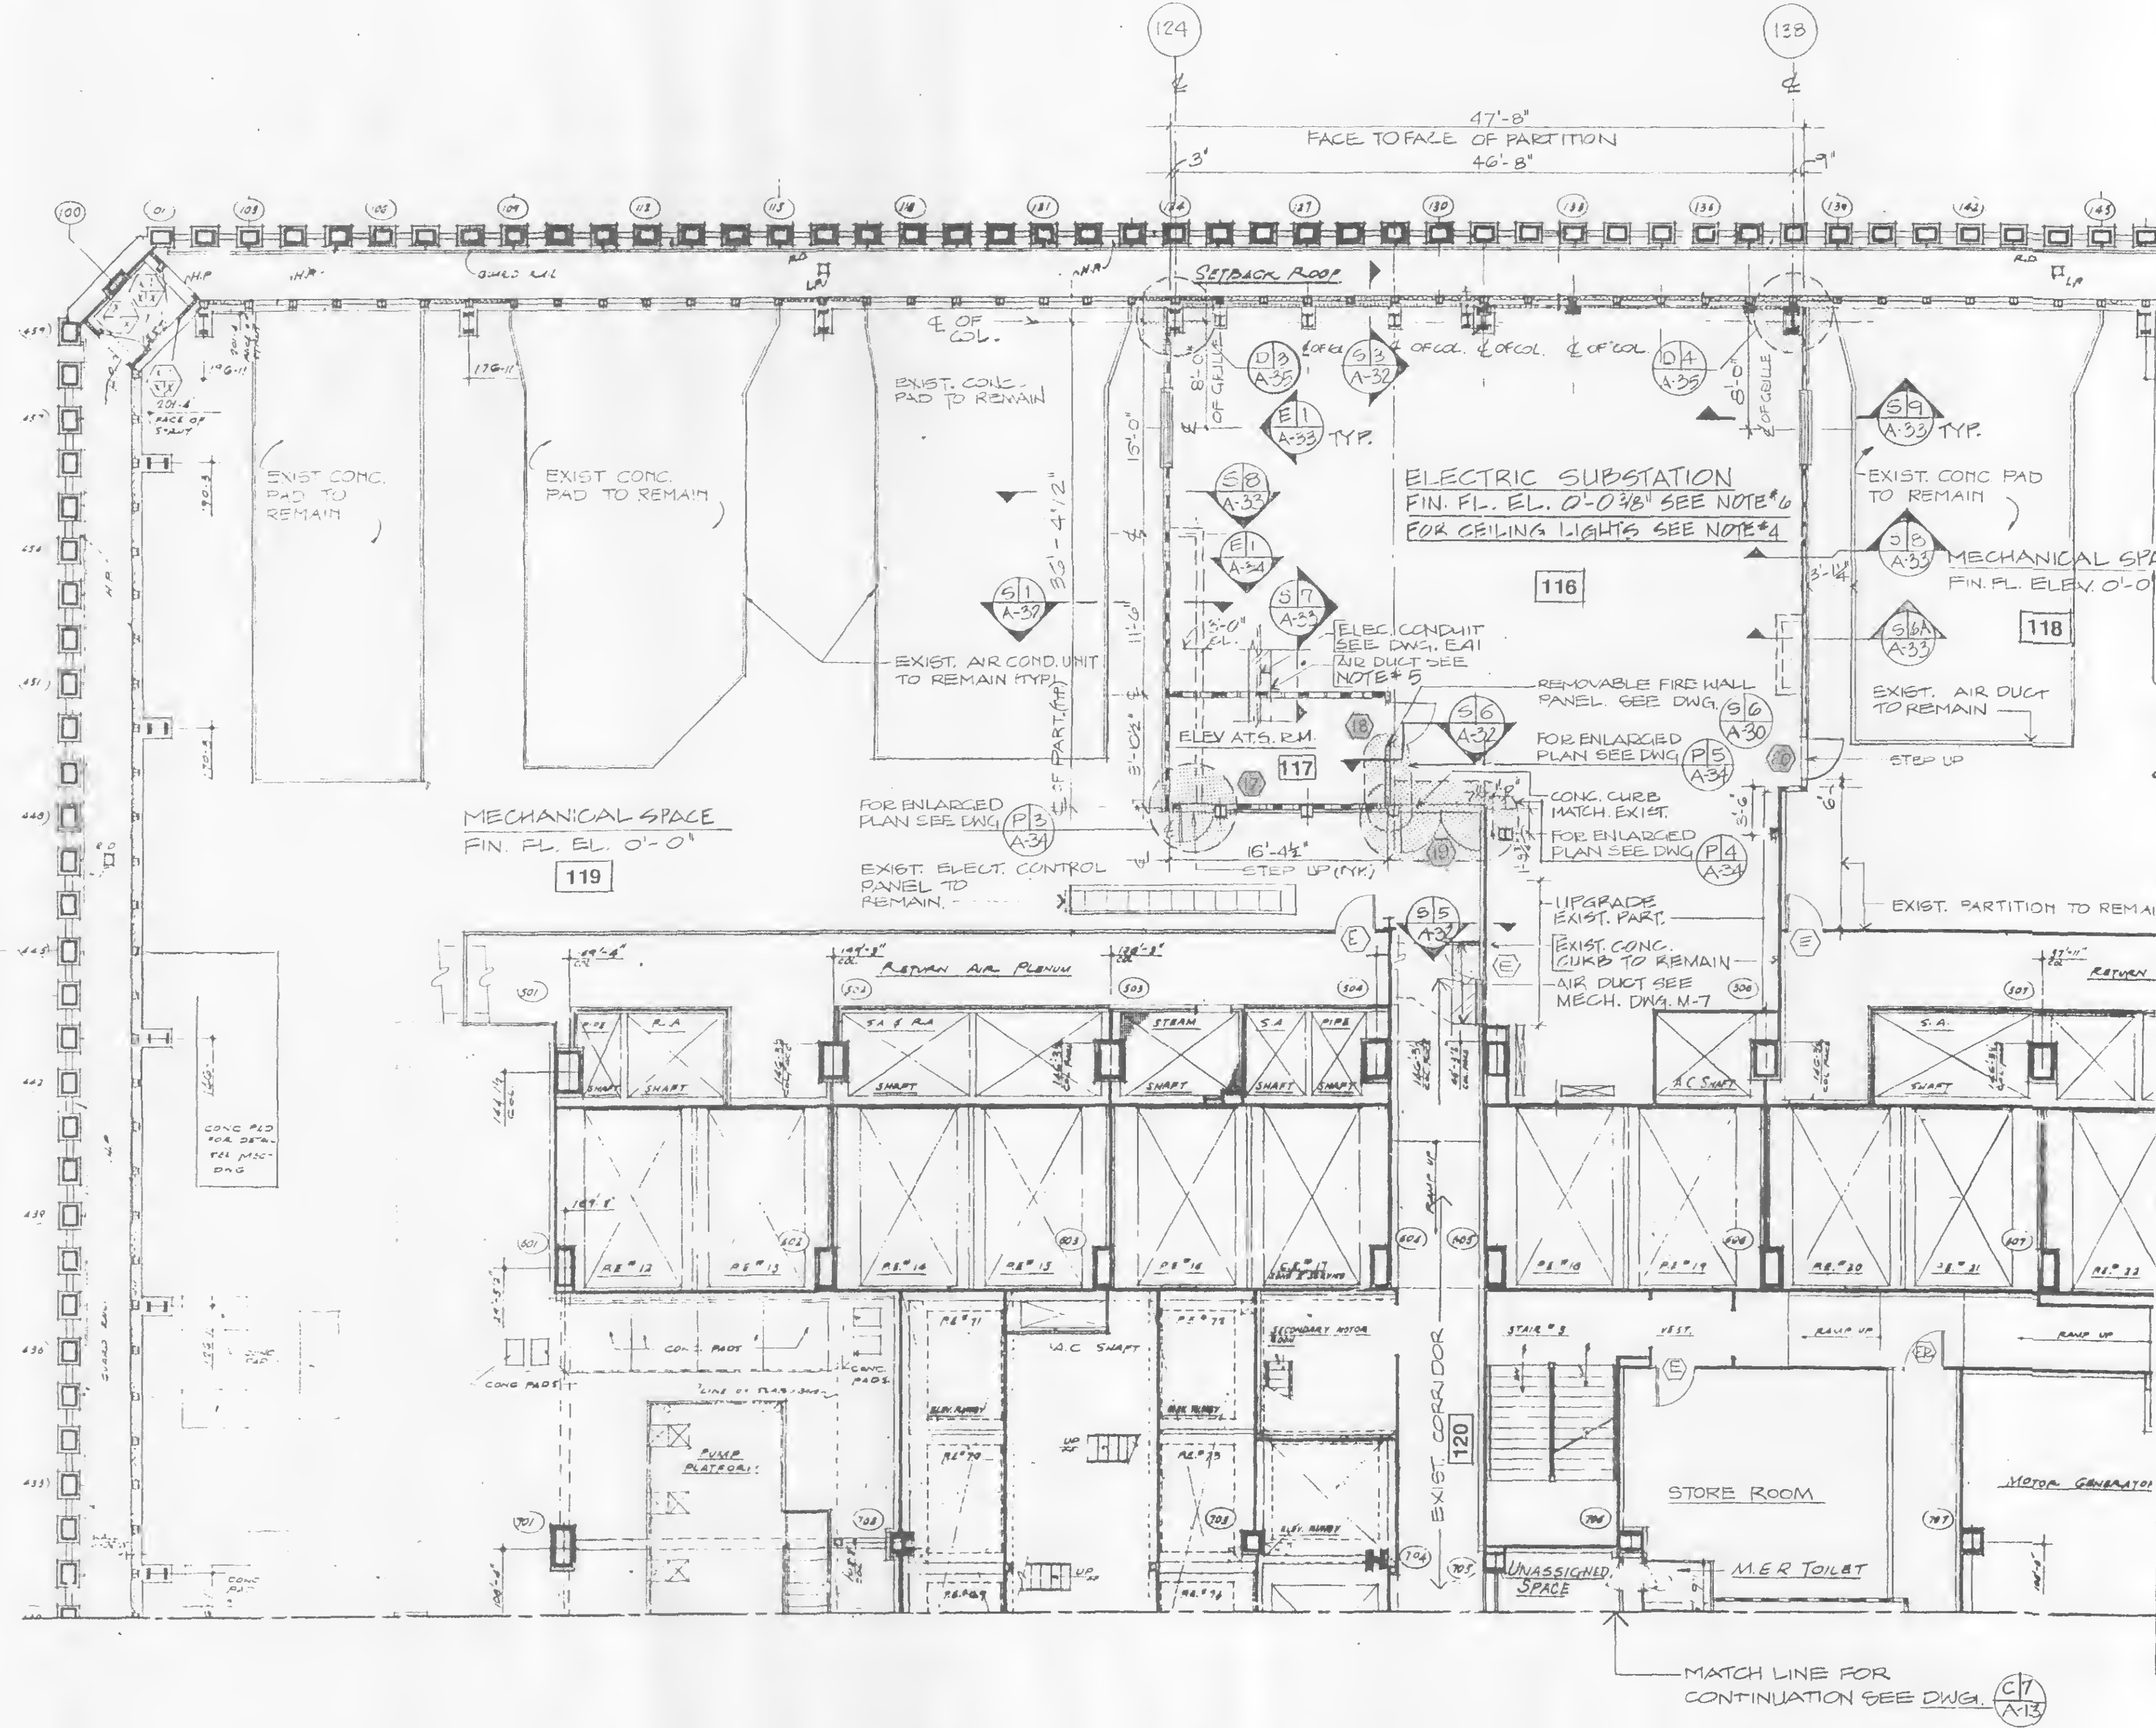

- NOTES:**
1. FOR GENERAL NOTES, SEE NOTES NO. 2, 3 AND 6 ON DWG T-3
  2. FOR ARCHITECTURAL NOTES, ABBREVIATIONS, LEGEND AND DWG. CONVENTIONS, SEE DWG A-1
  3. FOR PAINTING, SEE FINISH SCHEDULE
  4. FOR SUBSTATION CEILING LIGHTS LOCATION AND DETAILS, SEE ELECTRICAL DRAWING E-45.
  5. FOR AIR DUCT, LOUVER LOCATION AND DETAILS, SEE MECHANICAL DWG. M-7
  6. TOP OF ELECTRICAL SUBSTATIONS FINISH FLOOR ELEVATION NOTED (0'-0 3/8\"/>

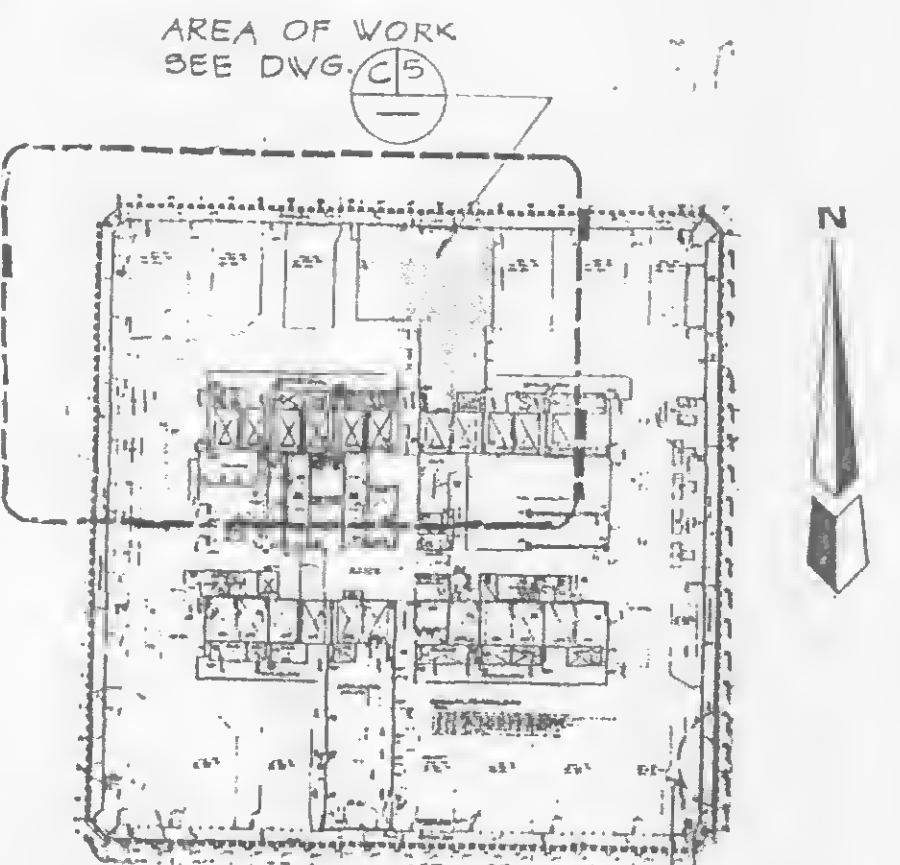

**KEY PLAN**

**C 5 CONSTRUCTION PLAN**  
SCALE IN FEET  
0 8 16





**THE PORT AUTHORITY  
OF NY & NJ**

*Peter K. Sweeney*  
ENGINEERING PROGRAM MANAGER  
WORLD TRADE CENTER

CHIEF ARCHITECT

Engineering Department  
Design Division

# The World Trade Center Electrical/HVAC Upgrade Program

Title  
TOWERS ONE AND TWO  
LOW VOLTAGE SUBSTATIONS  
CONSTRUCTION AND  
INSTALLATION

**ARCHITECTURAL**  
SUBSTATION - SS 75N  
TOWER ONE  
76th FLOOR  
CONSTRUCTION/REMOVAL PLAN

**CONFORMED**


No.	Date	Revision	Approve
-----	------	----------	---------

This drawing subject to conditions in contract.  
All inventions, ideas, designs and methods  
herein are reserved to Port Authority and may not  
be used without its written consent.

L.V.G.	R.J. A.T.S.	L.V.G.
Designed by	Drawn by	Task Lead
PRINCIPAL ARCHITECT:		
Date 5/1/95	Scale AS SHOWN	

Contract Number	Drawing Number
-----------------	----------------


WTC-802.071 A-11

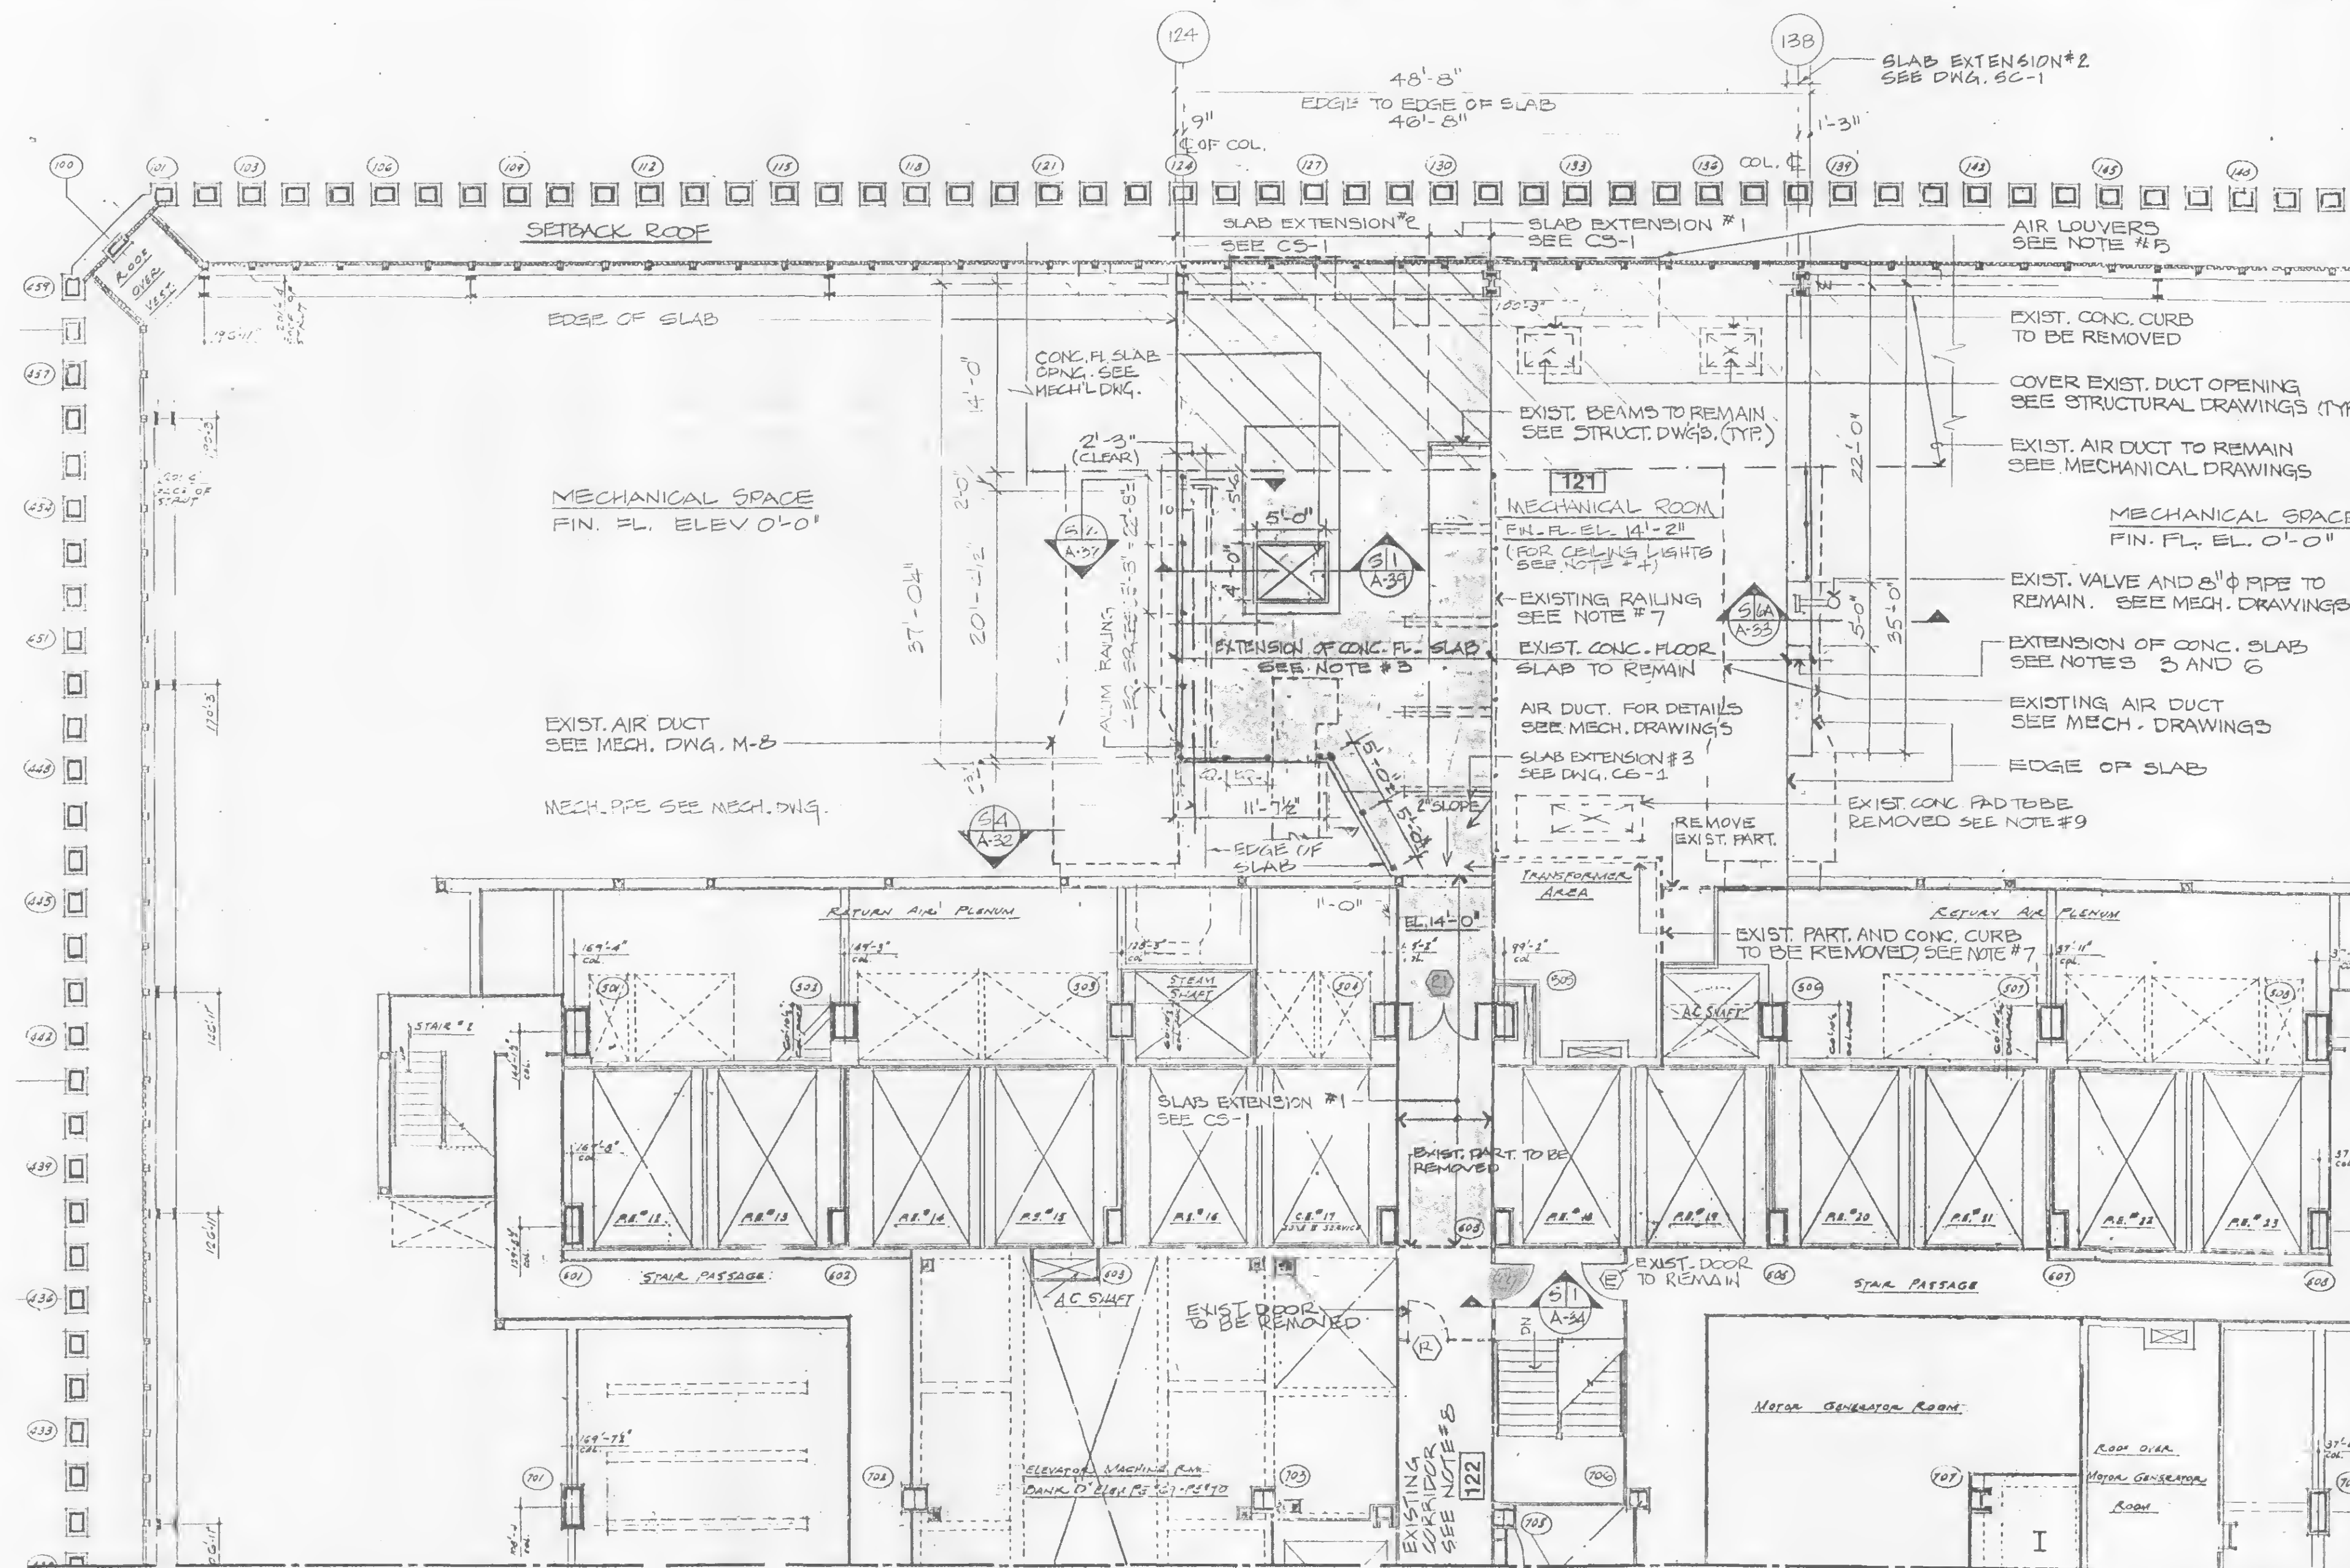

**C.6 CONSTRUCTION PLAN**

0 8  
SCALE IN FEET

AREA OF WORK  
SEE (C 6)

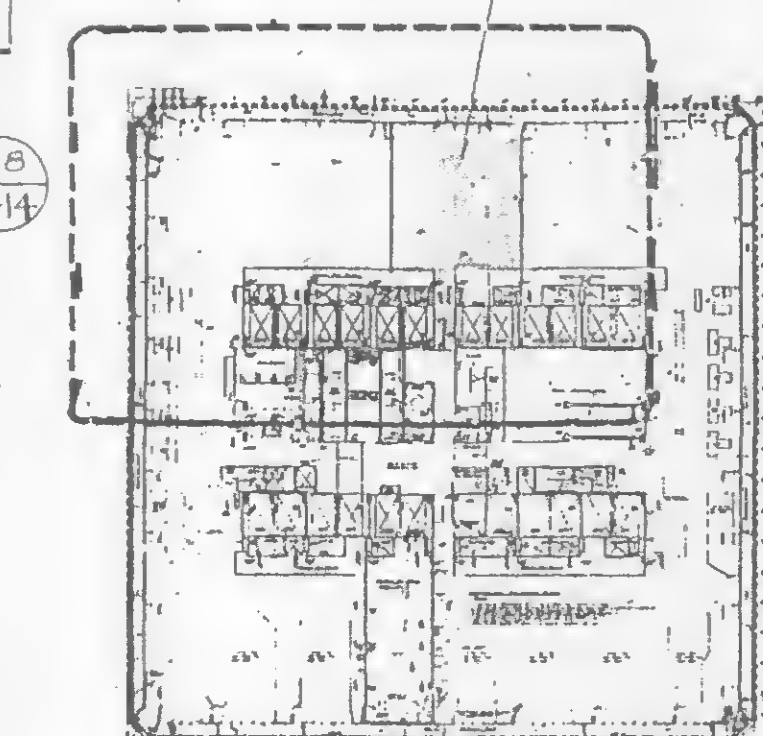

### KEY PLAN





THE PORT AUTHORITY  
OF NY & NJ

Peter K. Sweeney  
ENGINEERING PROGRAM MANAGER  
WORLD TRADE CENTER  
CHIEF ARCHITECT

Engineering Department  
Design Division

The World Trade Center  
Electrical/HVAC  
Upgrade Program

TOWERS ONE AND TWO  
LOW VOLTAGE SUBSTATIONS  
CONSTRUCTION AND  
INSTALLATION

ARCHITECTURAL  
SUBSTATION - SS 75S  
TOWER ONE  
75th FLOOR  
REMOVAL PLAN


CONFORMED

No. Date Revision Approved


This drawing subject to conditions in contract.  
All inventions, ideas, designs and methods  
herein are reserved to Port Authority and may not  
be used without its written consent.

L.V.G. R.J. L.V.G.  
Designed by Drawn by Task Leader  
PRINCIPAL ARCHITECT  
Date 5/1/95 Scale AS NOTED

Contract Number Drawing Number  
WTC-802.071 A-12

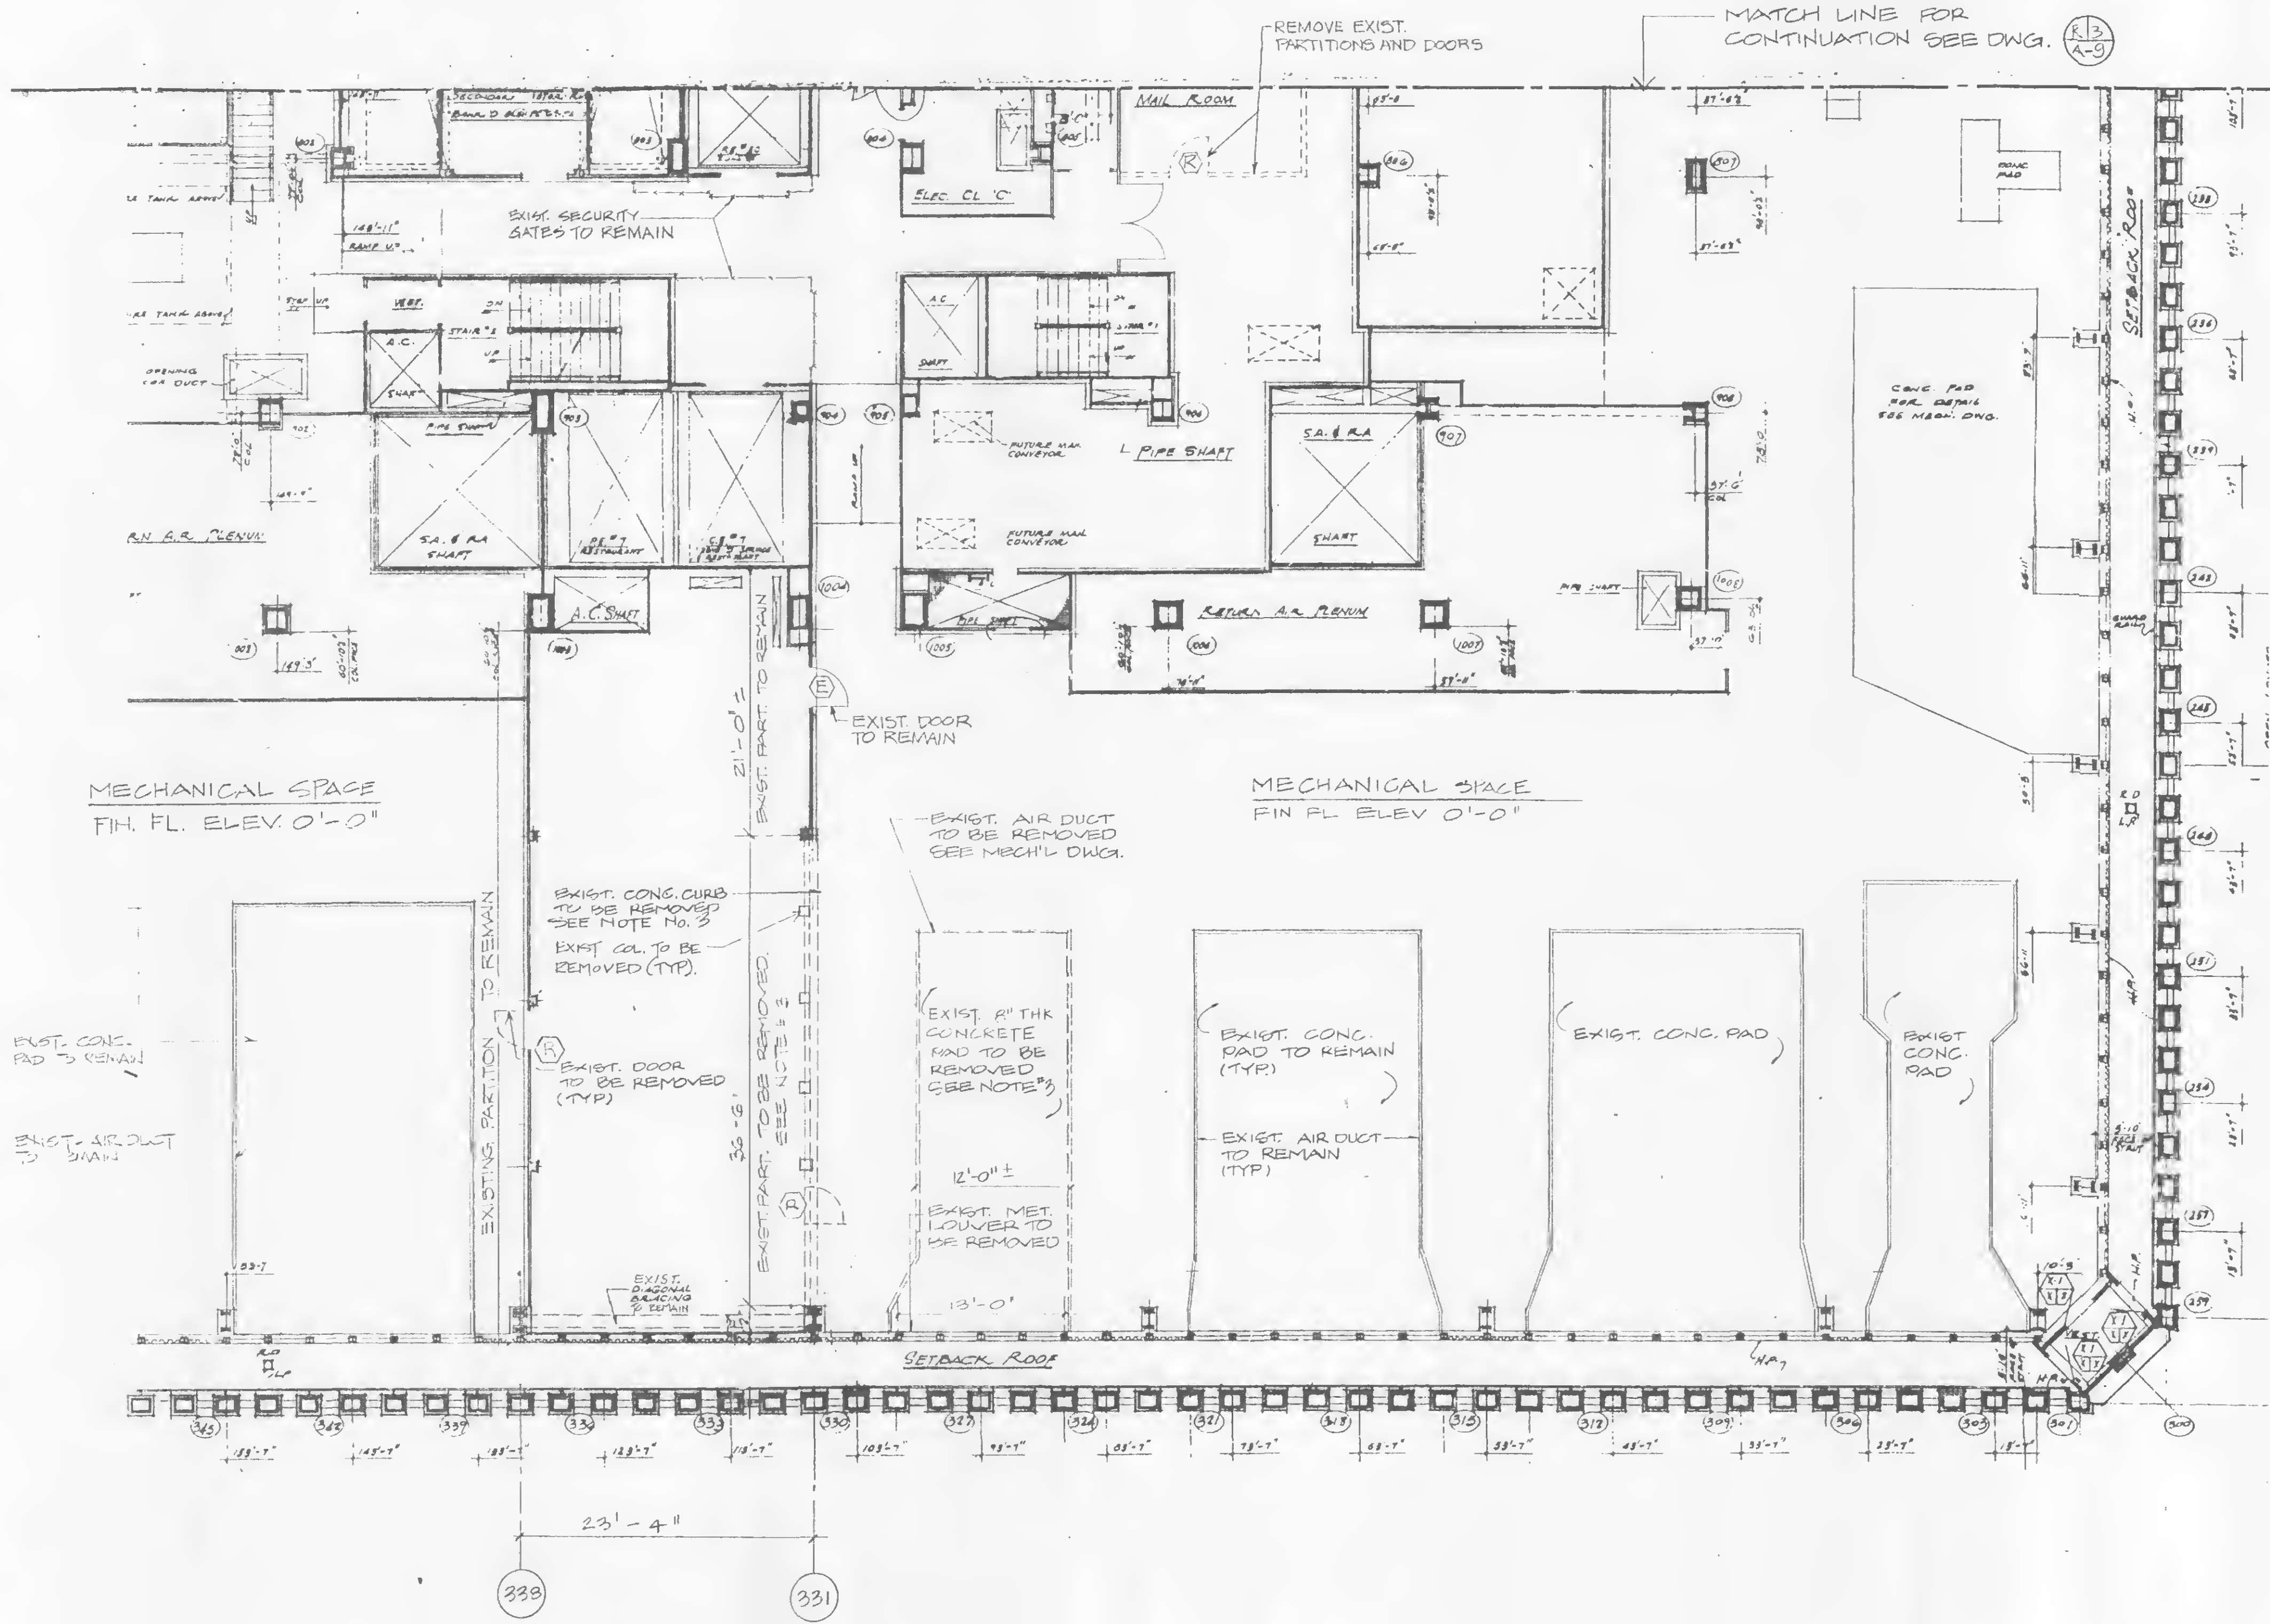

- NOTES:
1. FOR GENERAL NOTES SEE NOTE NO. 2, 3 AND 6 ON DWG. T-4.
  2. FOR ARCHITECTURAL NOTES, ABBREVIATIONS, LEGEND AND DRAWING CONVENTIONS SEE DRAWING A-1
  3. THE CONTRACTOR SHALL REMOVE PORTION OF EXISTING CONCRETE CURB AND EXISTING CONCRETE PAD AS SHOWN ON PLAN, PATCH FLOOR TO MATCH EXISTING.
  4. FOR ELECTRICAL LIGHTS AND GENERATOR REMOVAL SEE ELECTRICAL DWG. E-47
  5. FOR AIR DUCT REMOVAL SEE MECHANICAL DWG. M-11

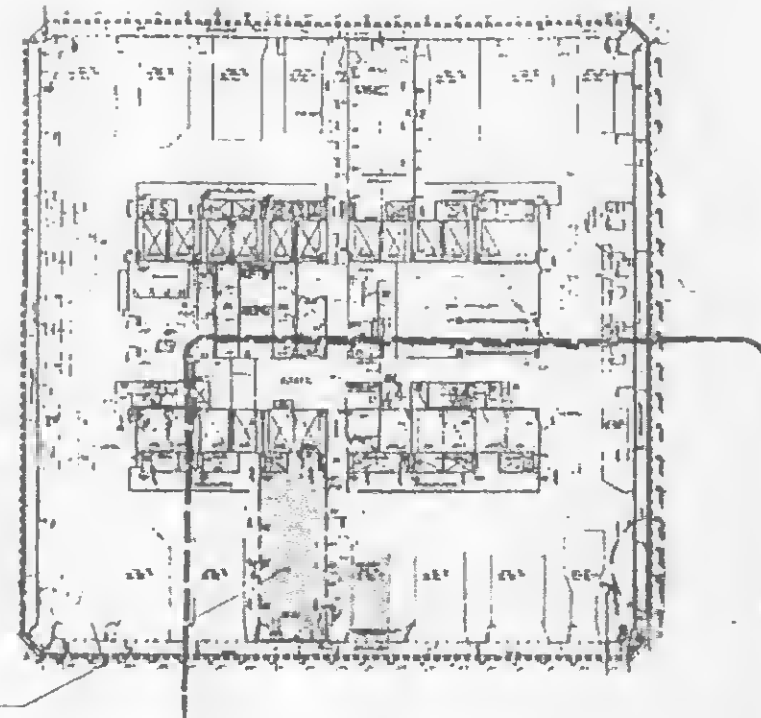

KEY PLAN

R 4 REMOVAL PLAN  
SCALE IN FEET





**THE PORT AUTHORITY  
OF NY & NJ**

*Peter K. Sweeney*  
ENGINEERING PROGRAM MANAGER  
WORLD TRADE CENTER  
*R. L. H.*  
CHIEF ARCHITECT

Engineering Department  
Design Division

**The World Trade  
Center  
Electrical/HVAC  
Upgrade Program**

TOWERS ONE AND TWO  
LOW VOLTAGE SUBSTATIONS  
CONSTRUCTION AND  
INSTALLATION

**ARCHITECTURAL  
SUBSTATION - SS 75S  
TOWER ONE  
75th FLOOR  
CONSTRUCTION PLAN**

**CONFORMED**


No. Date Revision Approved

This drawing subject to conditions in contract.  
All inventions, ideas, designs and methods  
herein are reserved to Port Authority and may not  
be used without its written consent.

L.V.G. R.J. L.V.G.  
Designed by Drawn by Task Leader  
PRINCIPAL ARCHITECT  
Date 5/1/95 Scale AS NOTED

Contract Number Drawing Number

**WTC-802.071 A-13**

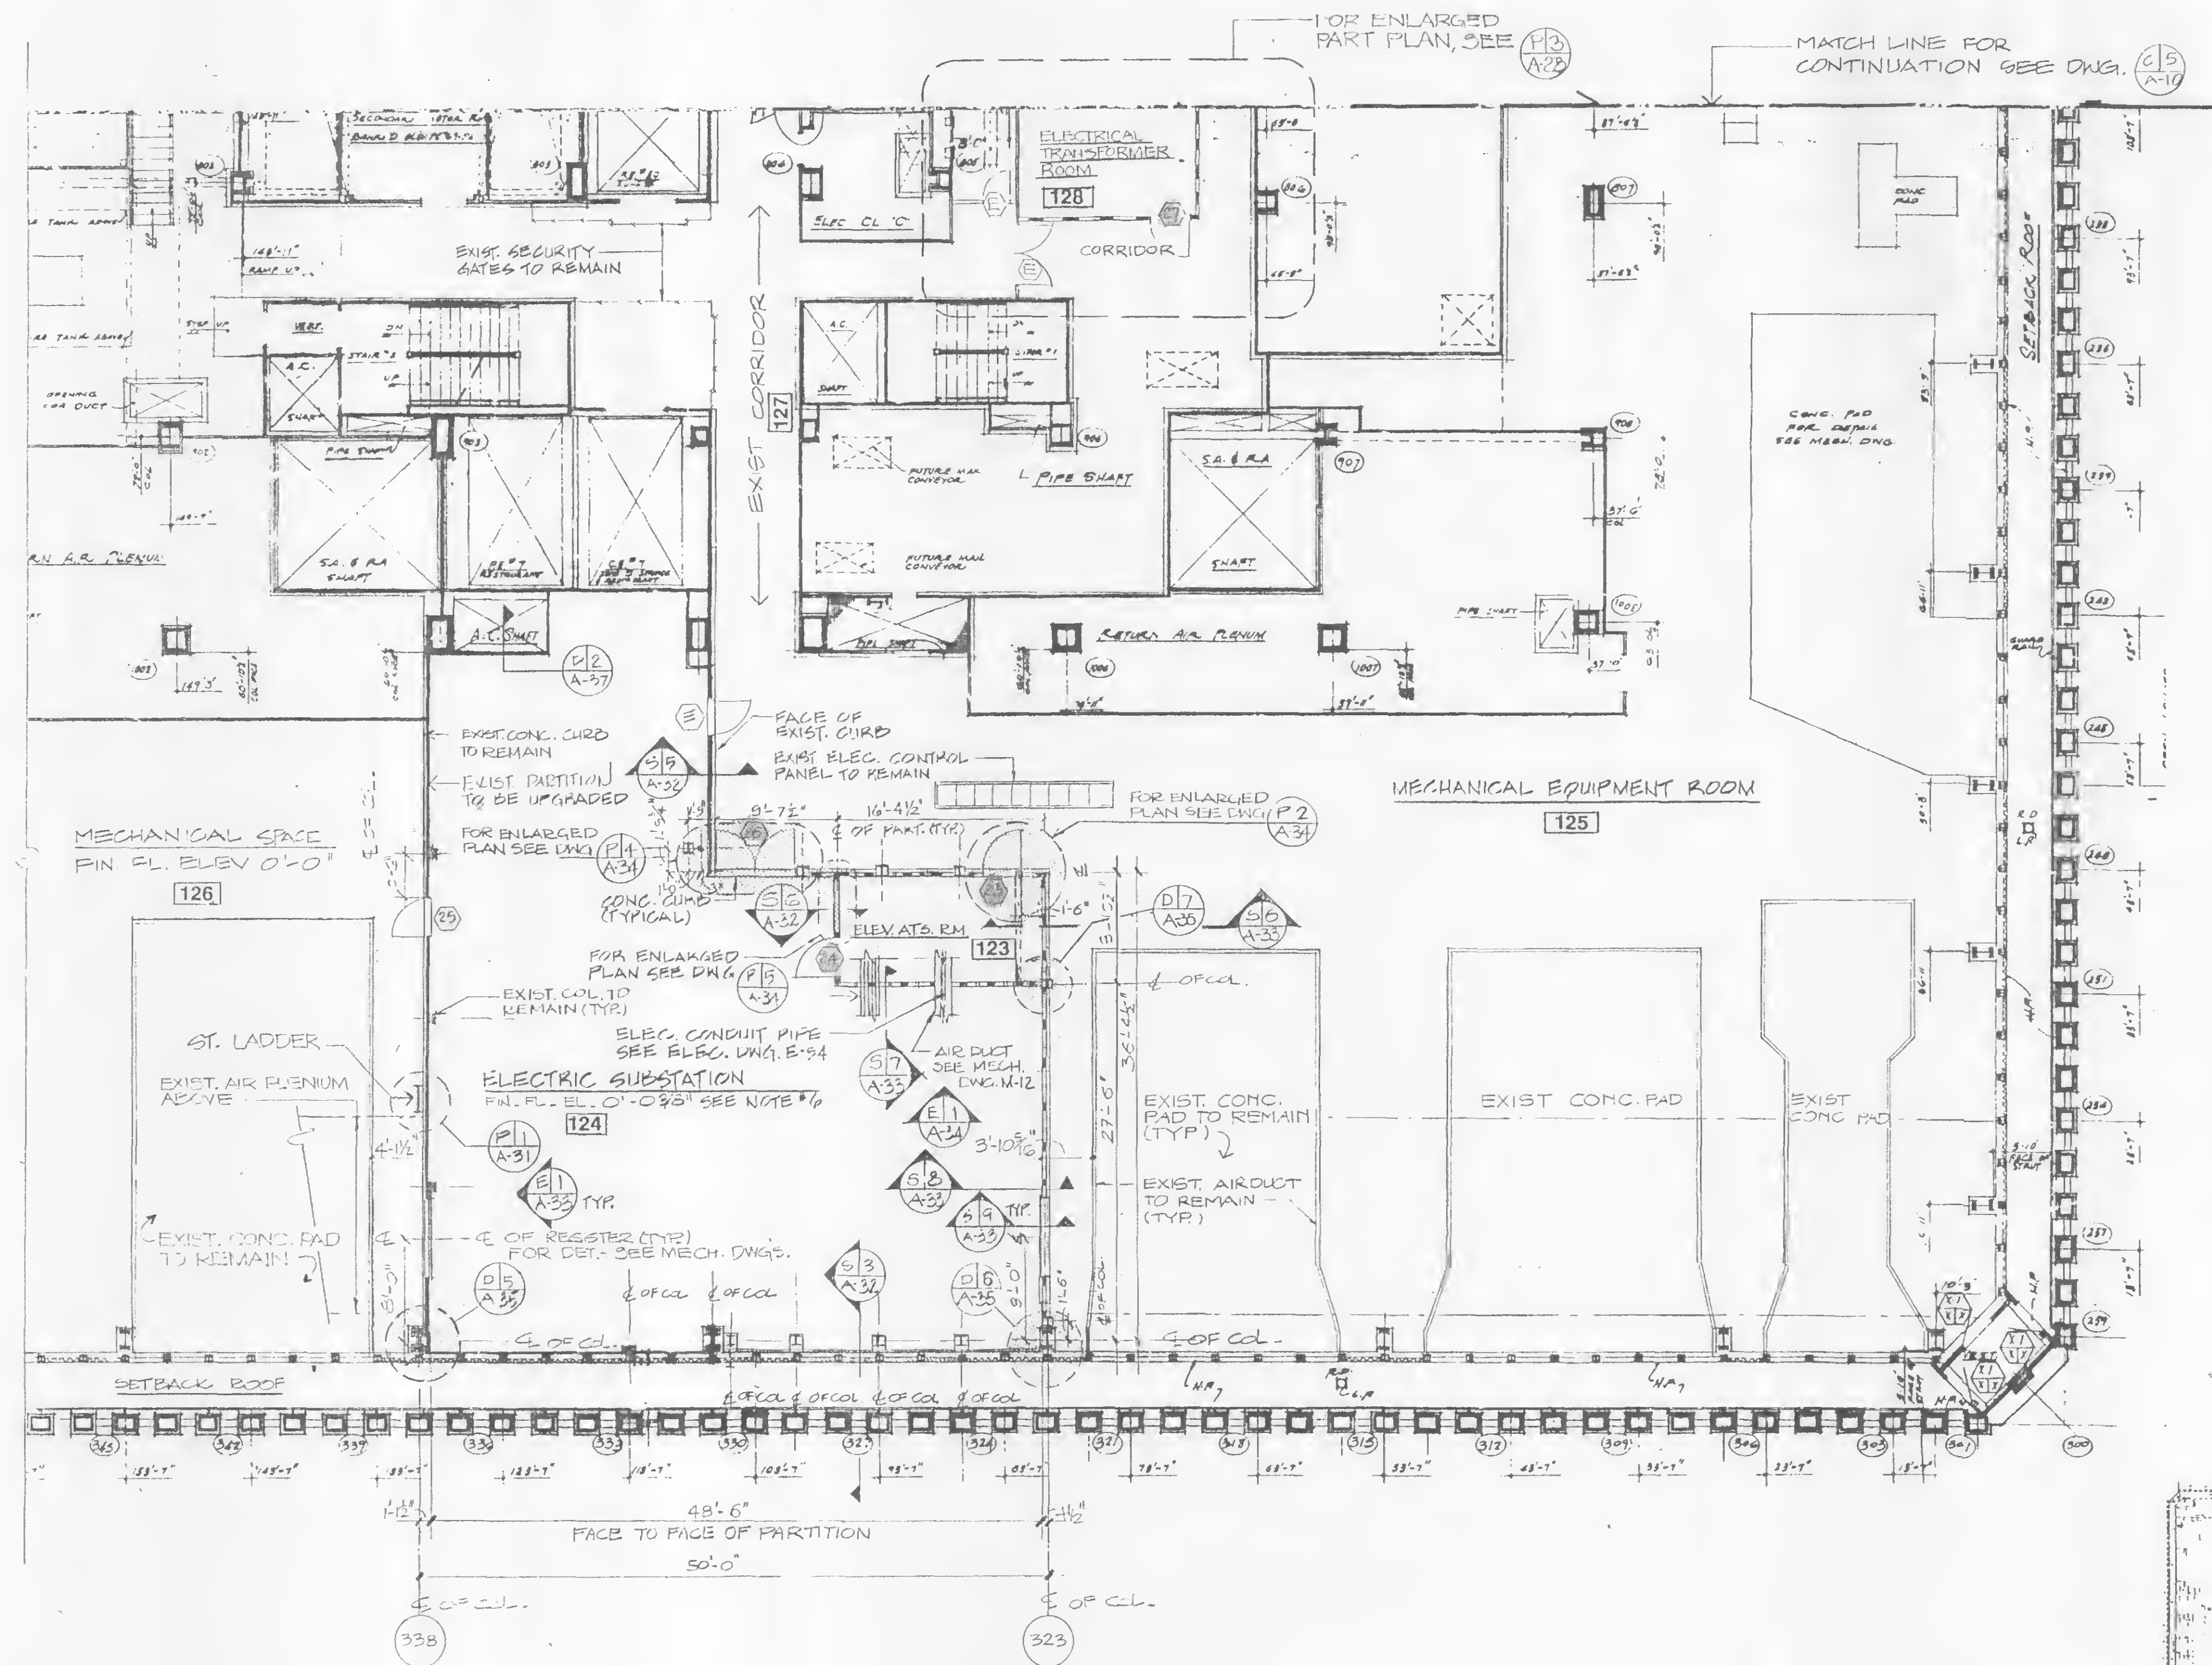


**NOTES:**

1. FOR GENERAL NOTES SEE NOTES NO. 2, 3 & 4 ON DWG. T3
2. FOR ARCHITECTURAL NOTES, ABBREVIATIONS, LEGEND AND DWG. CONVENTIONS SEE DWG. A-1
3. FOR PAINTING, SEE FINISH SCHEDULE.
4. FOR SUBSTATION CEILING LIGHTS LOCATION, AND DETAIL, SEE ELECTRICAL DWG. E-45
5. FOR AIR DUCT, LOUVER LOCATION AND DETAIL, SEE MECHANICAL DWG. M-12.
6. TOP OF ELECTRICAL SUBSTATIONS FINISH FLOOR ELEVATION NOTED (0'-0") WITH RESPECT TO ELEVATION 0'-0". DATUM: (0'-0") IS EXISTING FINISH FLOOR ELEVATION AT SUBSTATION ROOM.

**C7 CONSTRUCTION PLANT**  
SCALE IN FEET

AREA OF WORK  
SEE DWG. C7

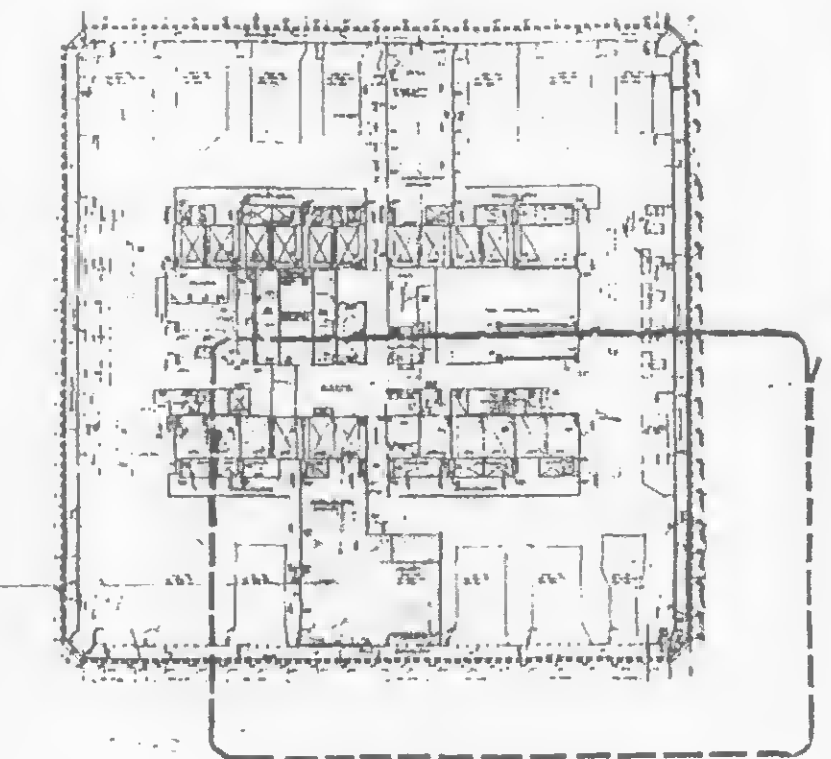

**KEY PLAN**





**THE PORT AUTHORITY  
OF NY & NJ**

*Peter K. Sweeney*  
ENGINEERING PROGRAM MANAGER  
WORLD TRADE CENTER  
CHIEF ARCHITECT

Engineering Department  
Design Division

**The World Trade  
Center  
Electrical/HVAC  
Upgrade Program**

Title  
TOWERS ONE AND TWO  
LOW VOLTAGE SUBSTATIONS  
CONSTRUCTION AND  
INSTALLATION

**ARCHITECTURAL  
SUBSTATION - SS 75S  
TOWER ONE  
76th FLOOR  
CONSTRUCTION/REMOVAL PLAN**


**CONFORMED**

7/17/95  
No. Date Revision Approved

This drawing subject to conditions in contract.  
All inventions, ideas, designs and methods  
herein are reserved to Port Authority and may not  
be used without its written consent.

L.V.G. R.J. L.V.G.  
Designed by Drawn by Task Leader  
PRINCIPAL ARCHITECT  
Date 5/1/95 AS NOTED

Contract Number Drawing Number  
**WTC-802.071 A-14**

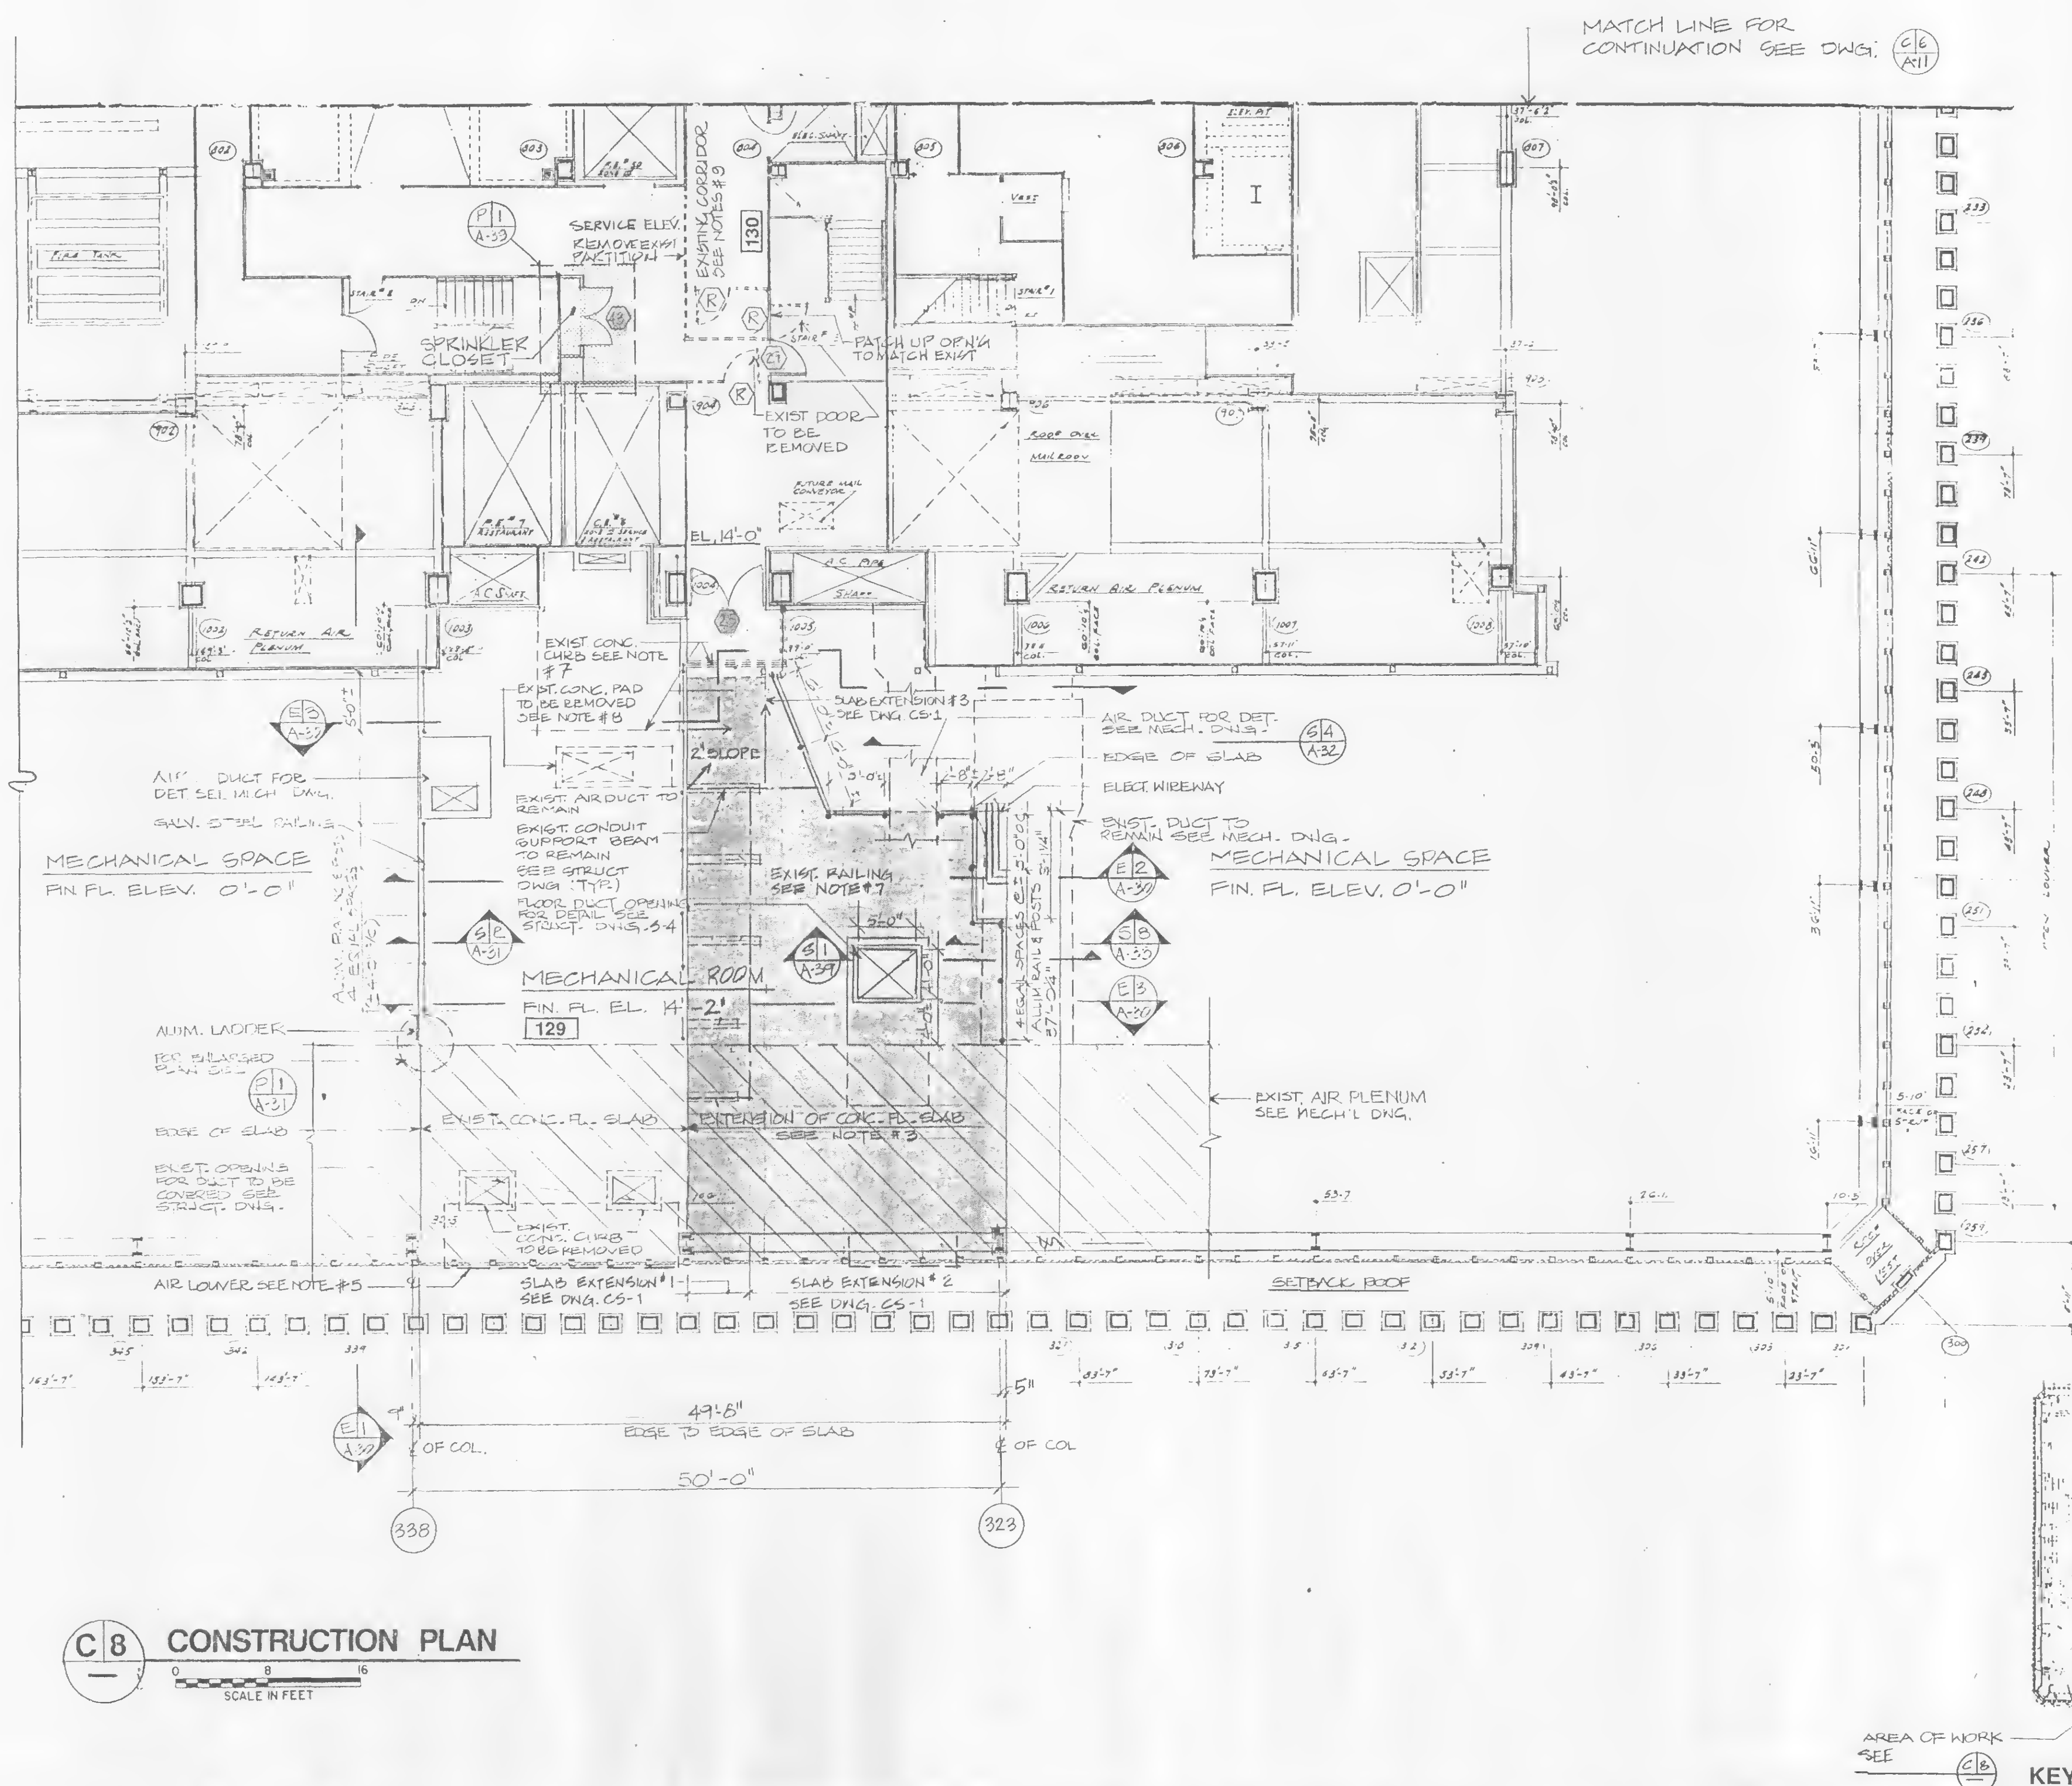

MATCH LINE FOR  
CONTINUATION SEE DWG. C16  
A11


**NOTES**

1. FOR GENERAL NOTES SEE NOTE NO. 2, 3 & 4 ON DWG. T-3
2. FOR ARCHITECTURAL NOTES, ABBREVIATIONS, LEGEND & DRAWING CONVENTIONS SEE DWG. A-1
3. THE CONTRACTOR SHALL ALIGN EXTENSION OF CONCRETE SLAB ELEVATION WITH THE ADJACENT EXISTING CONCRETE FLOOR ELEVATION & FOR DETAILS SEE STRUCTURAL DWG. S-4.
4. FOR MECHANICAL ROOM CEILING LIGHTS SEE ELECTRICAL DWG. E-4B.
5. FOR AIR DUCT, LOUVER LOCATION AND DETAILS, SEE MECHANICAL DWG. M-21.
6. FOR CONCRETE SLAB EXTENSION AND DETAILS SEE STRUCTURAL DWG. S-4.
7. THE CONTRACTOR SHALL REMOVE EXISTING CONCRETE CURB AND STEEL RAILING, PATCH UP ANY DAMAGED FINISH TO MATCH EXISTING ADJACENT FLOOR SLAB.
8. EXISTING CONCRETE PAD TO BE REMOVED AND EXISTING OPENING TO BE COVERED SEE STRUCTURAL DWG.
9. FOR EXISTING CORRIDOR CEILING PLAN SEE DWG. A-29

**C 8 CONSTRUCTION PLAN**  
SCALE IN FEET  
0 8 16

AREA OF WORK  
SEE  
C16

**KEY PLAN**

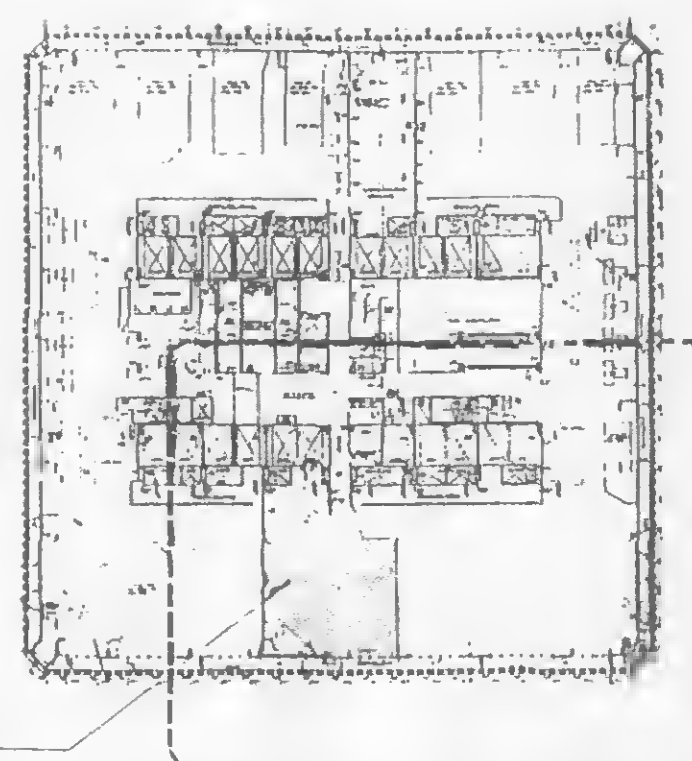





**THE PORT AUTHORITY  
OF NY & NJ**

*Peter K. Sweeney*  
ENGINEERING PROGRAM MANAGER  
WORLD TRADE CENTER  
*R. J. L.*  
CHIEF ARCHITECT

Engineering Department  
Design Division

**The World Trade  
Center  
Electrical/HVAC  
Upgrade Program**

Title  
TOWERS ONE AND TWO  
LOW VOLTAGE SUBSTATIONS  
CONSTRUCTION AND  
INSTALLATION

**ARCHITECTURAL  
SUBSTATION - SS 75E  
TOWER TWO  
75th FLOOR  
REMOVAL PLAN**


**CONFORMED**

7/17/95  
No. Date Revision Approved

This drawing subject to conditions in contract.  
All inventions, ideas, designs and methods  
herein are reserved to Port Authority and may not  
be used without its written consent.


L.V.G. R.J. L.V.G.  
Designed by Drawn by Task Leader  
PRINCIPAL ARCHITECT  
Date 5/1/95 Scale AS NOTED

Contract Number Drawing Number  
**WTC-802.071 A-15**

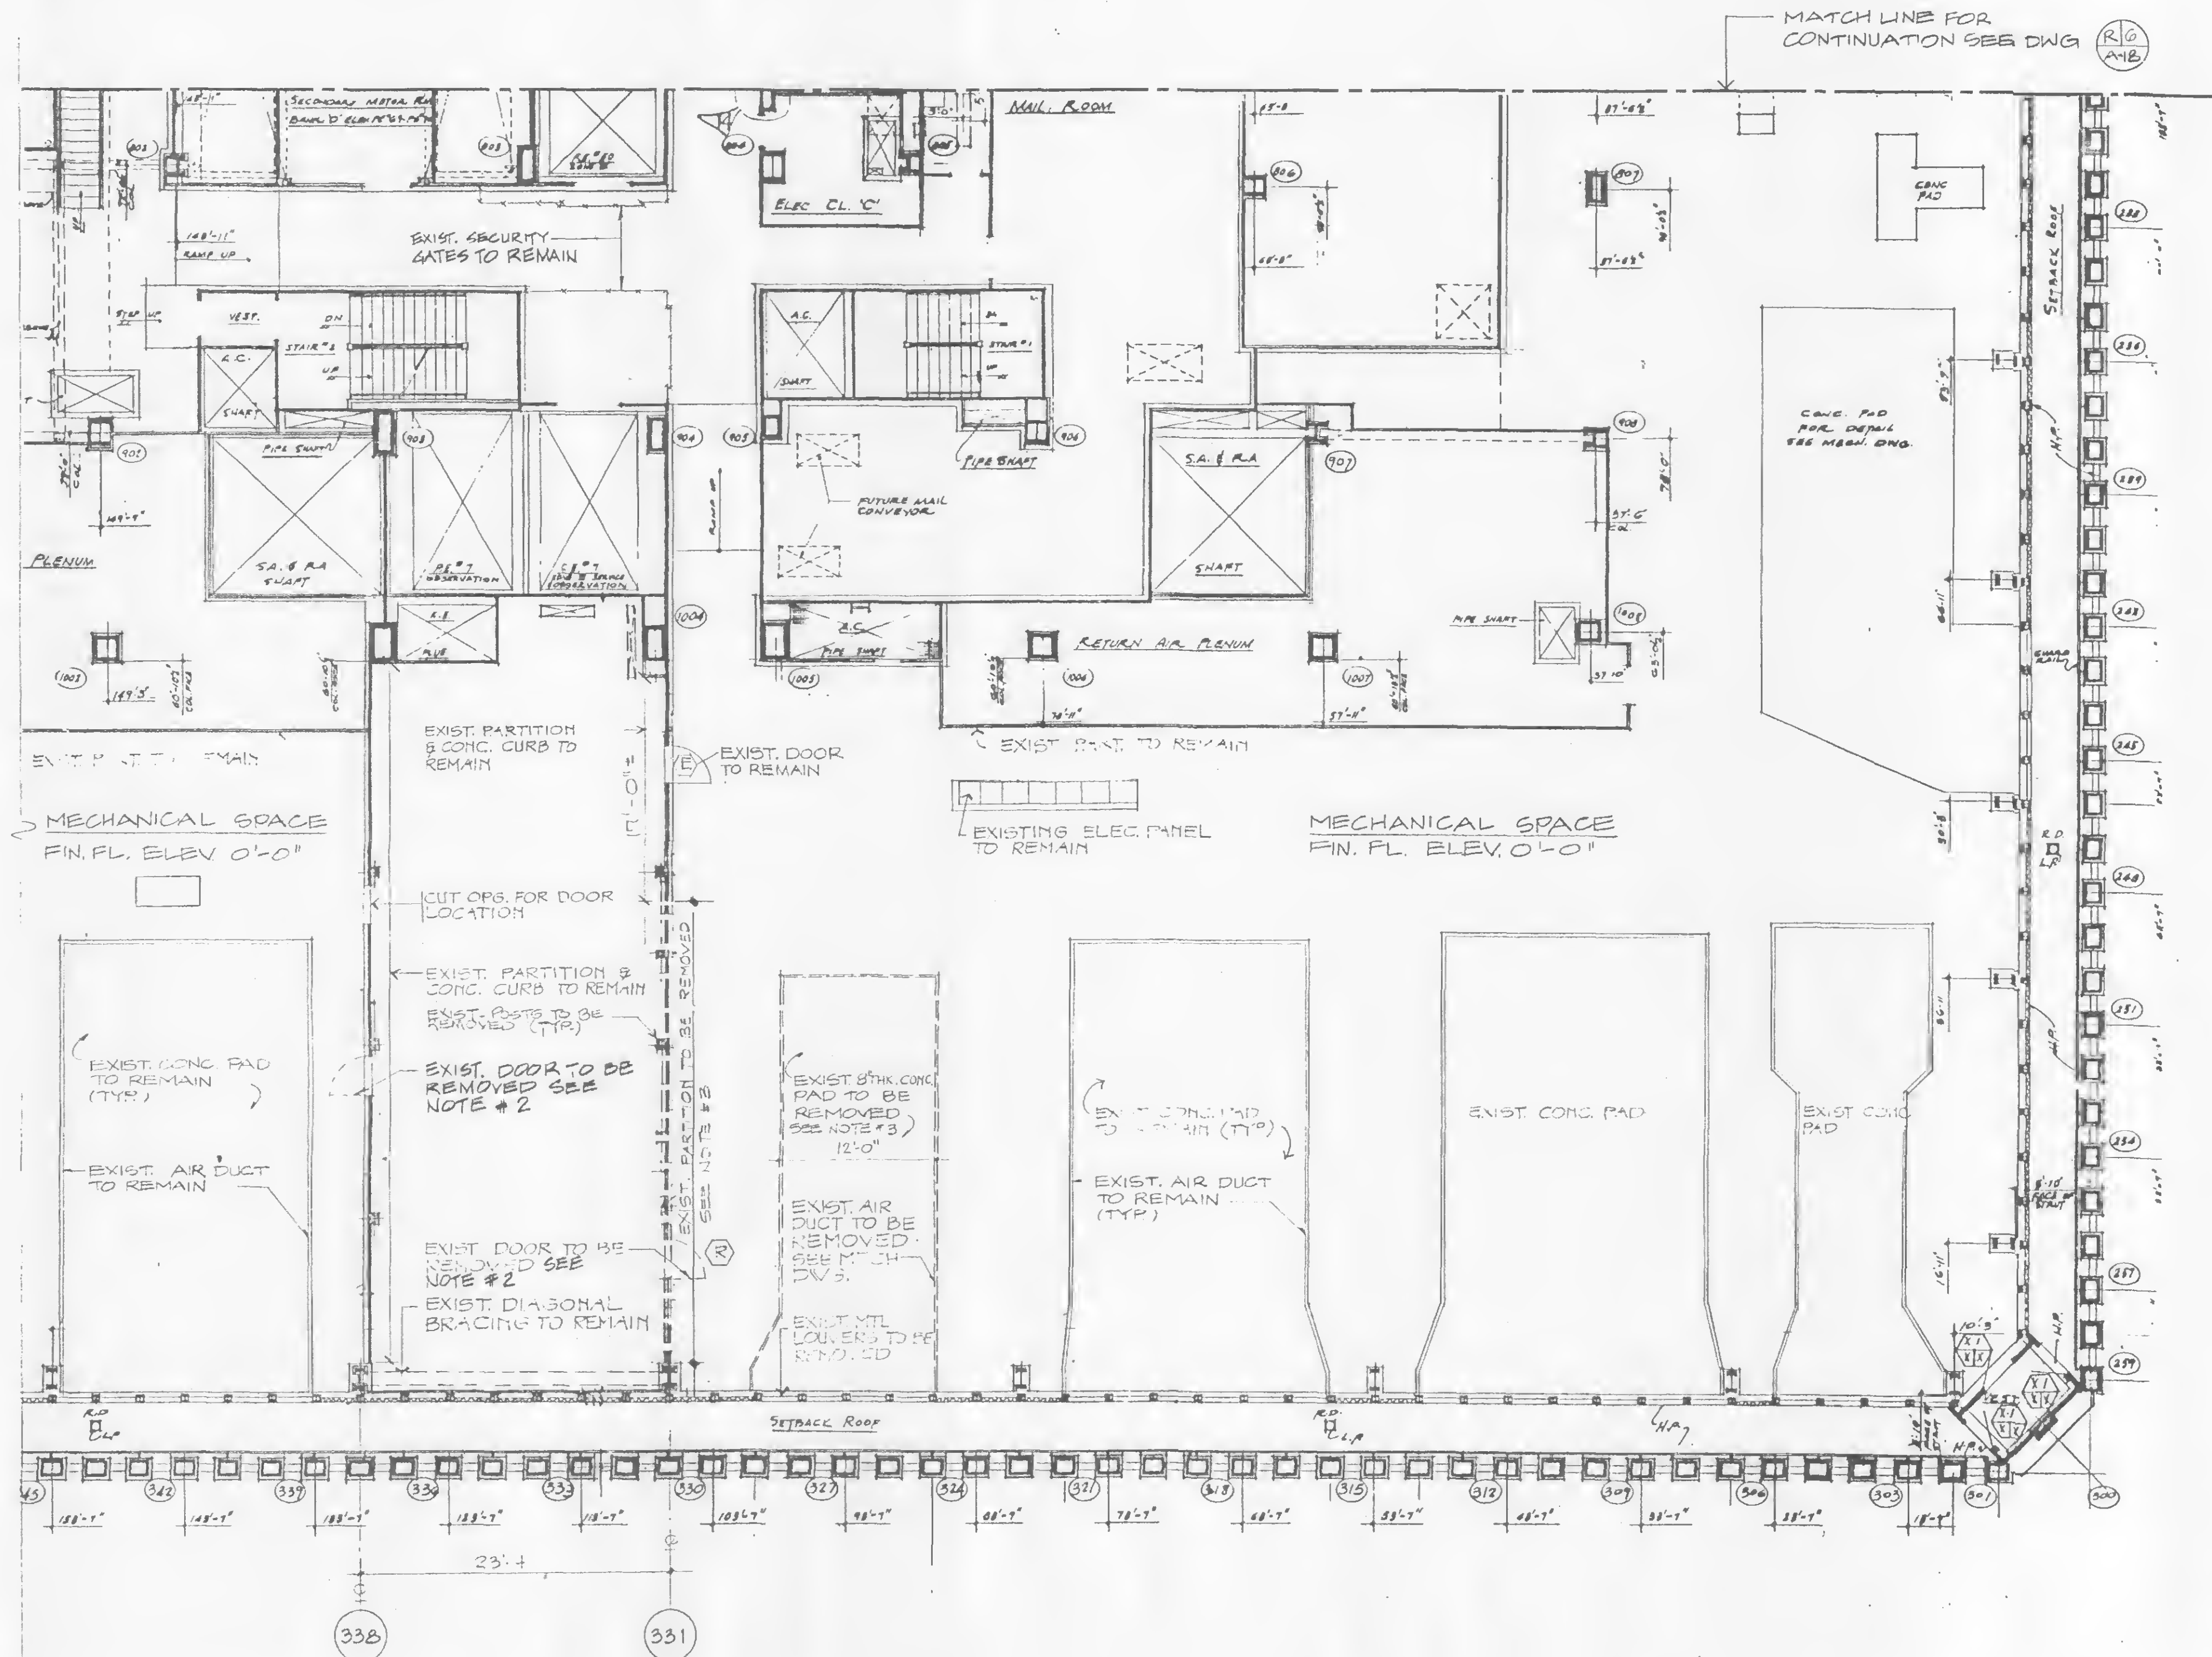

**NOTES:**

1. FOR ARCHITECTURAL NOTES, ABBREVIATIONS, LEGEND & DRAWING CONVENTIONS SEE DRAWING A-1.
2. PATCH-UP DOOR OPENING WITH PARTITION CONSTRUCTION TO MATCH ADJACENT PARTITION WITH 2 HOUR RATING.
3. THE CONTRACTOR SHALL REMOVE PORTION OF EXISTING CONCRETE CURB AND EXISTING CONCRETE PAD AS SHOWN ON PLAN.
4. FOR ELECTRICAL CEILING LIGHTS AND GENERATOR REMOVAL SEE ELECTRICAL DWG. E-80.
5. FOR AIR DUCT REMOVAL SEE MECHANICAL DWG. M-28.

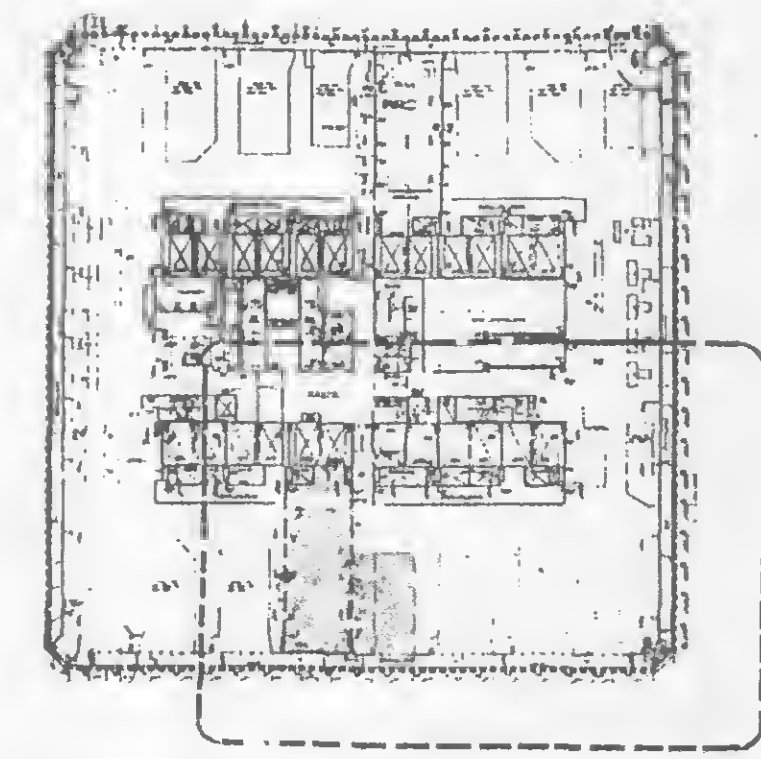

**R 5 REMOVAL PLAN**  
SCALE IN FEET  
0 8 16

AREA OF WORK  
SEE **R 5**

**KEY PLAN**









**THE PORT AUTHORITY  
OF NY & NJ**

*Peter K Sweeney*  
ENGINEERING PROGRAM MANAGER  
WORLD TRADE CENTER

16. *[Signature]*  
CHIEF ARCHITECT

Engineering Department					
Design Division					

# The World Trade Center Electrical/HVAC Upgrade Program

Title  
TOWERS ONE AND TWO  
LOW VOLTAGE SUBSTATIONS  
CONSTRUCTION AND  
INSTALLATION


**ARCHITECTURAL**  
SUBSTATION - SS 75E  
TOWER TWO  
76th FLOOR  
CONSTRUCTION/REMOVAL PLAN

**CONFORMED**

7/17/95

No.	Date	Revision	Approval
-----	------	----------	----------

This drawing subject to conditions in contract.  
All inventions, ideas, designs and methods  
herein are reserved to Port Authority and may not  
be used without its written consent.


L.V.G.	R.J.	L.V.G.
Designed by	Drawn by	Task Leader
PRINCIPAL ARCHITECT		
Date 5/1/95	Scale	AS NOTED

Contract Number **WTC-802.071** Drawing Number **A-17**

NOTES:

1. FOR GENERAL NOTES SEE  
NOTES NO. 2, 3 & 6 ON DWG. T-4
2. FOR ARCHITECTURAL  
NOTES, ABBREVIATIONS LEGEND  
& DRAWING CONVENTIONS SEE  
DRAWING A-1
3. THE CONTRACTOR SHALL ALIGN  
EXTENSION OF CONCRETE  
SLAB ELEVATION WITH  
ADJACENT EXISTING CONCRETE  
FLOOR ELEVATION FOR DETAILS  
SEE STRUCTURAL DWGS.
4. FOR CONCRETE SLAB EXTENSION AND  
DETAILS SEE STRUCTURAL DWG. S-6.
5. FOR MECHANICAL ROOM CEILING LIGHTS  
LOCATION AND DETAILS, SEE  
ELECTRICAL DWG. E-82.
6. FOR AIR DUCT, LOUVER LOCATION  
AND DETAILS, SEE MECHANICAL  
DWG. M-29
7. THE CONTRACTOR SHALL REMOVE  
EXISTING CONCRETE CURB  
AND STEEL RAILING; PATCH UP ANY  
DAMAGED FINISH TO MATCH  
EXISTING ADJACENT FLOOR SLAB.
8. EXISTING CONCRETE PAD TO BE REMOVED  
AND EXISTING OPENING TO BE COVERED  
SEE STRUCTURAL DWG.
9. FOR EXISTING CORRIDOR CEILING  
PLAN SEE DWG. A-29


MATCH LINE FOR CONTINUATION SEE 

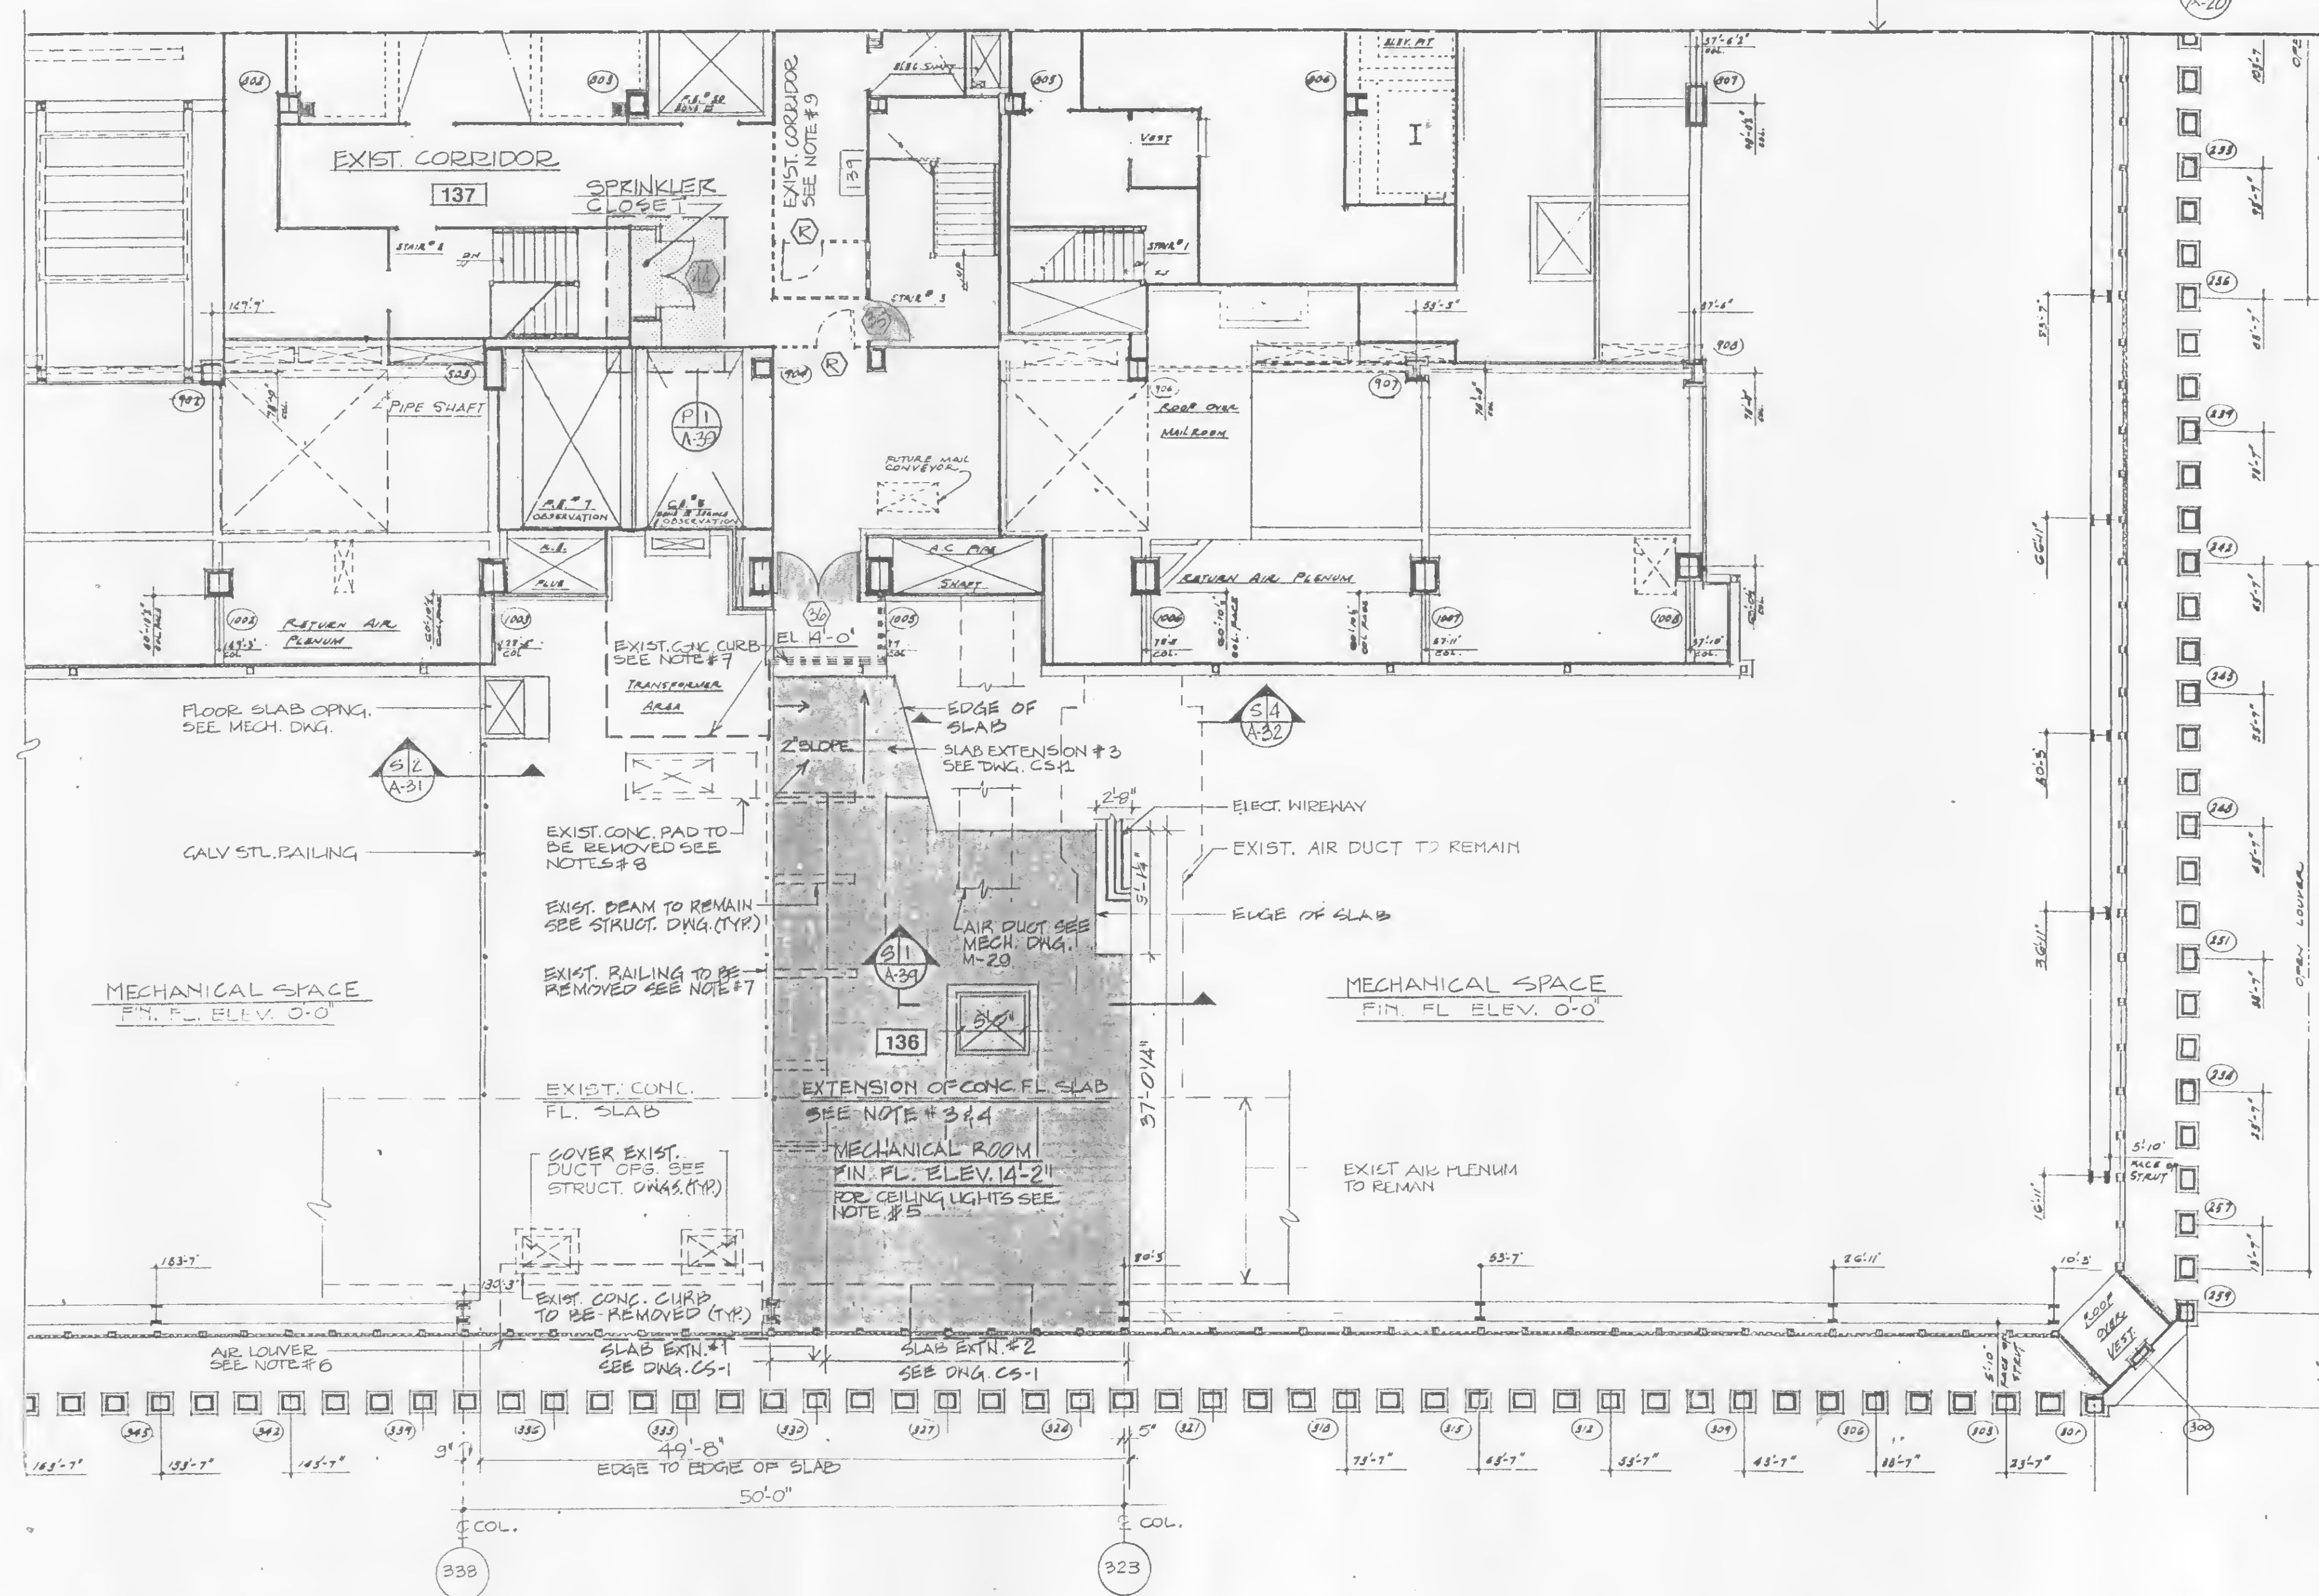

**C 10 CONSTRUCTION PLAN**

AREA OF WORK  
SEE (1)

## KEY PLAN

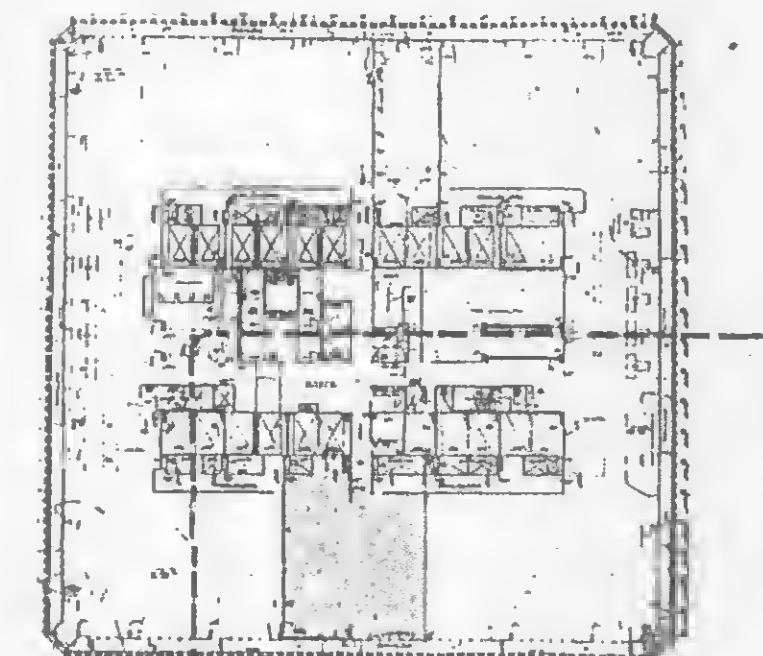









**THE PORT AUTHORITY  
OF NY & NJ**

*Peter K. Sweeney*  
ENGINEERING PROGRAM MANAGER  
WORLD TRADE CENTER  
*R. J. J.*  
CHIEF ARCHITECT

Engineering Department  
Design Division

**The World Trade Center  
Electrical/HVAC  
Upgrade Program**

Title  
TOWERS ONE AND TWO  
LOW VOLTAGE SUBSTATIONS  
CONSTRUCTION AND  
INSTALLATION

**ARCHITECTURAL  
SUBSTATION - SS 75W  
TOWER TWO  
75th FLOOR  
CONSTRUCTION PLAN  
CONFORMED**

7/17/95  
No. Date Revision Approved


This drawing subject to conditions in contract.  
All inventions, ideas, designs and methods  
herein are reserved to Port Authority and may not  
be used without its written consent.

L.V.G. R.J. L.V.G.  
Designed by Drawn by Task Leader  
Principal Architect  
Date 5/1/95 Scale AS NOTED


Contract Number Drawing Number  
**WTC-802.071 A-19**

**NOTES:**

1. FOR GENERAL NOTES SEE  
NOTES NO. 2, 3 & 6 ON DWG T-4
2. FOR ARCHITECTURAL  
NOTES, ABBREVIATIONS, LEGEND  
& DWG CONVENTIONS SEE DWG  
A-1
3. FOR PAINTING, SEE FINISH SCHEDULE.
4. FOR SUBSTATION CEILING LIGHTS  
LOCATION AND DETAILS SEE  
ELECTRICAL DWG. E-77
5. FOR AIR DUCT, LOUVER LOCATION AND  
DETAIL SEE MECHANICAL DWG. M-25
6. TOP OF ELECTRICAL SUBSTATIONS FINISH  
FLOOR ELEVATION NOTED (0'-03/8") WITH  
RESPECT ELEVATION 0'-0". DATUM (0'-0")  
IS EXISTING FINISH FLOOR ELEVATION AT  
SUBSTATION ROOM.

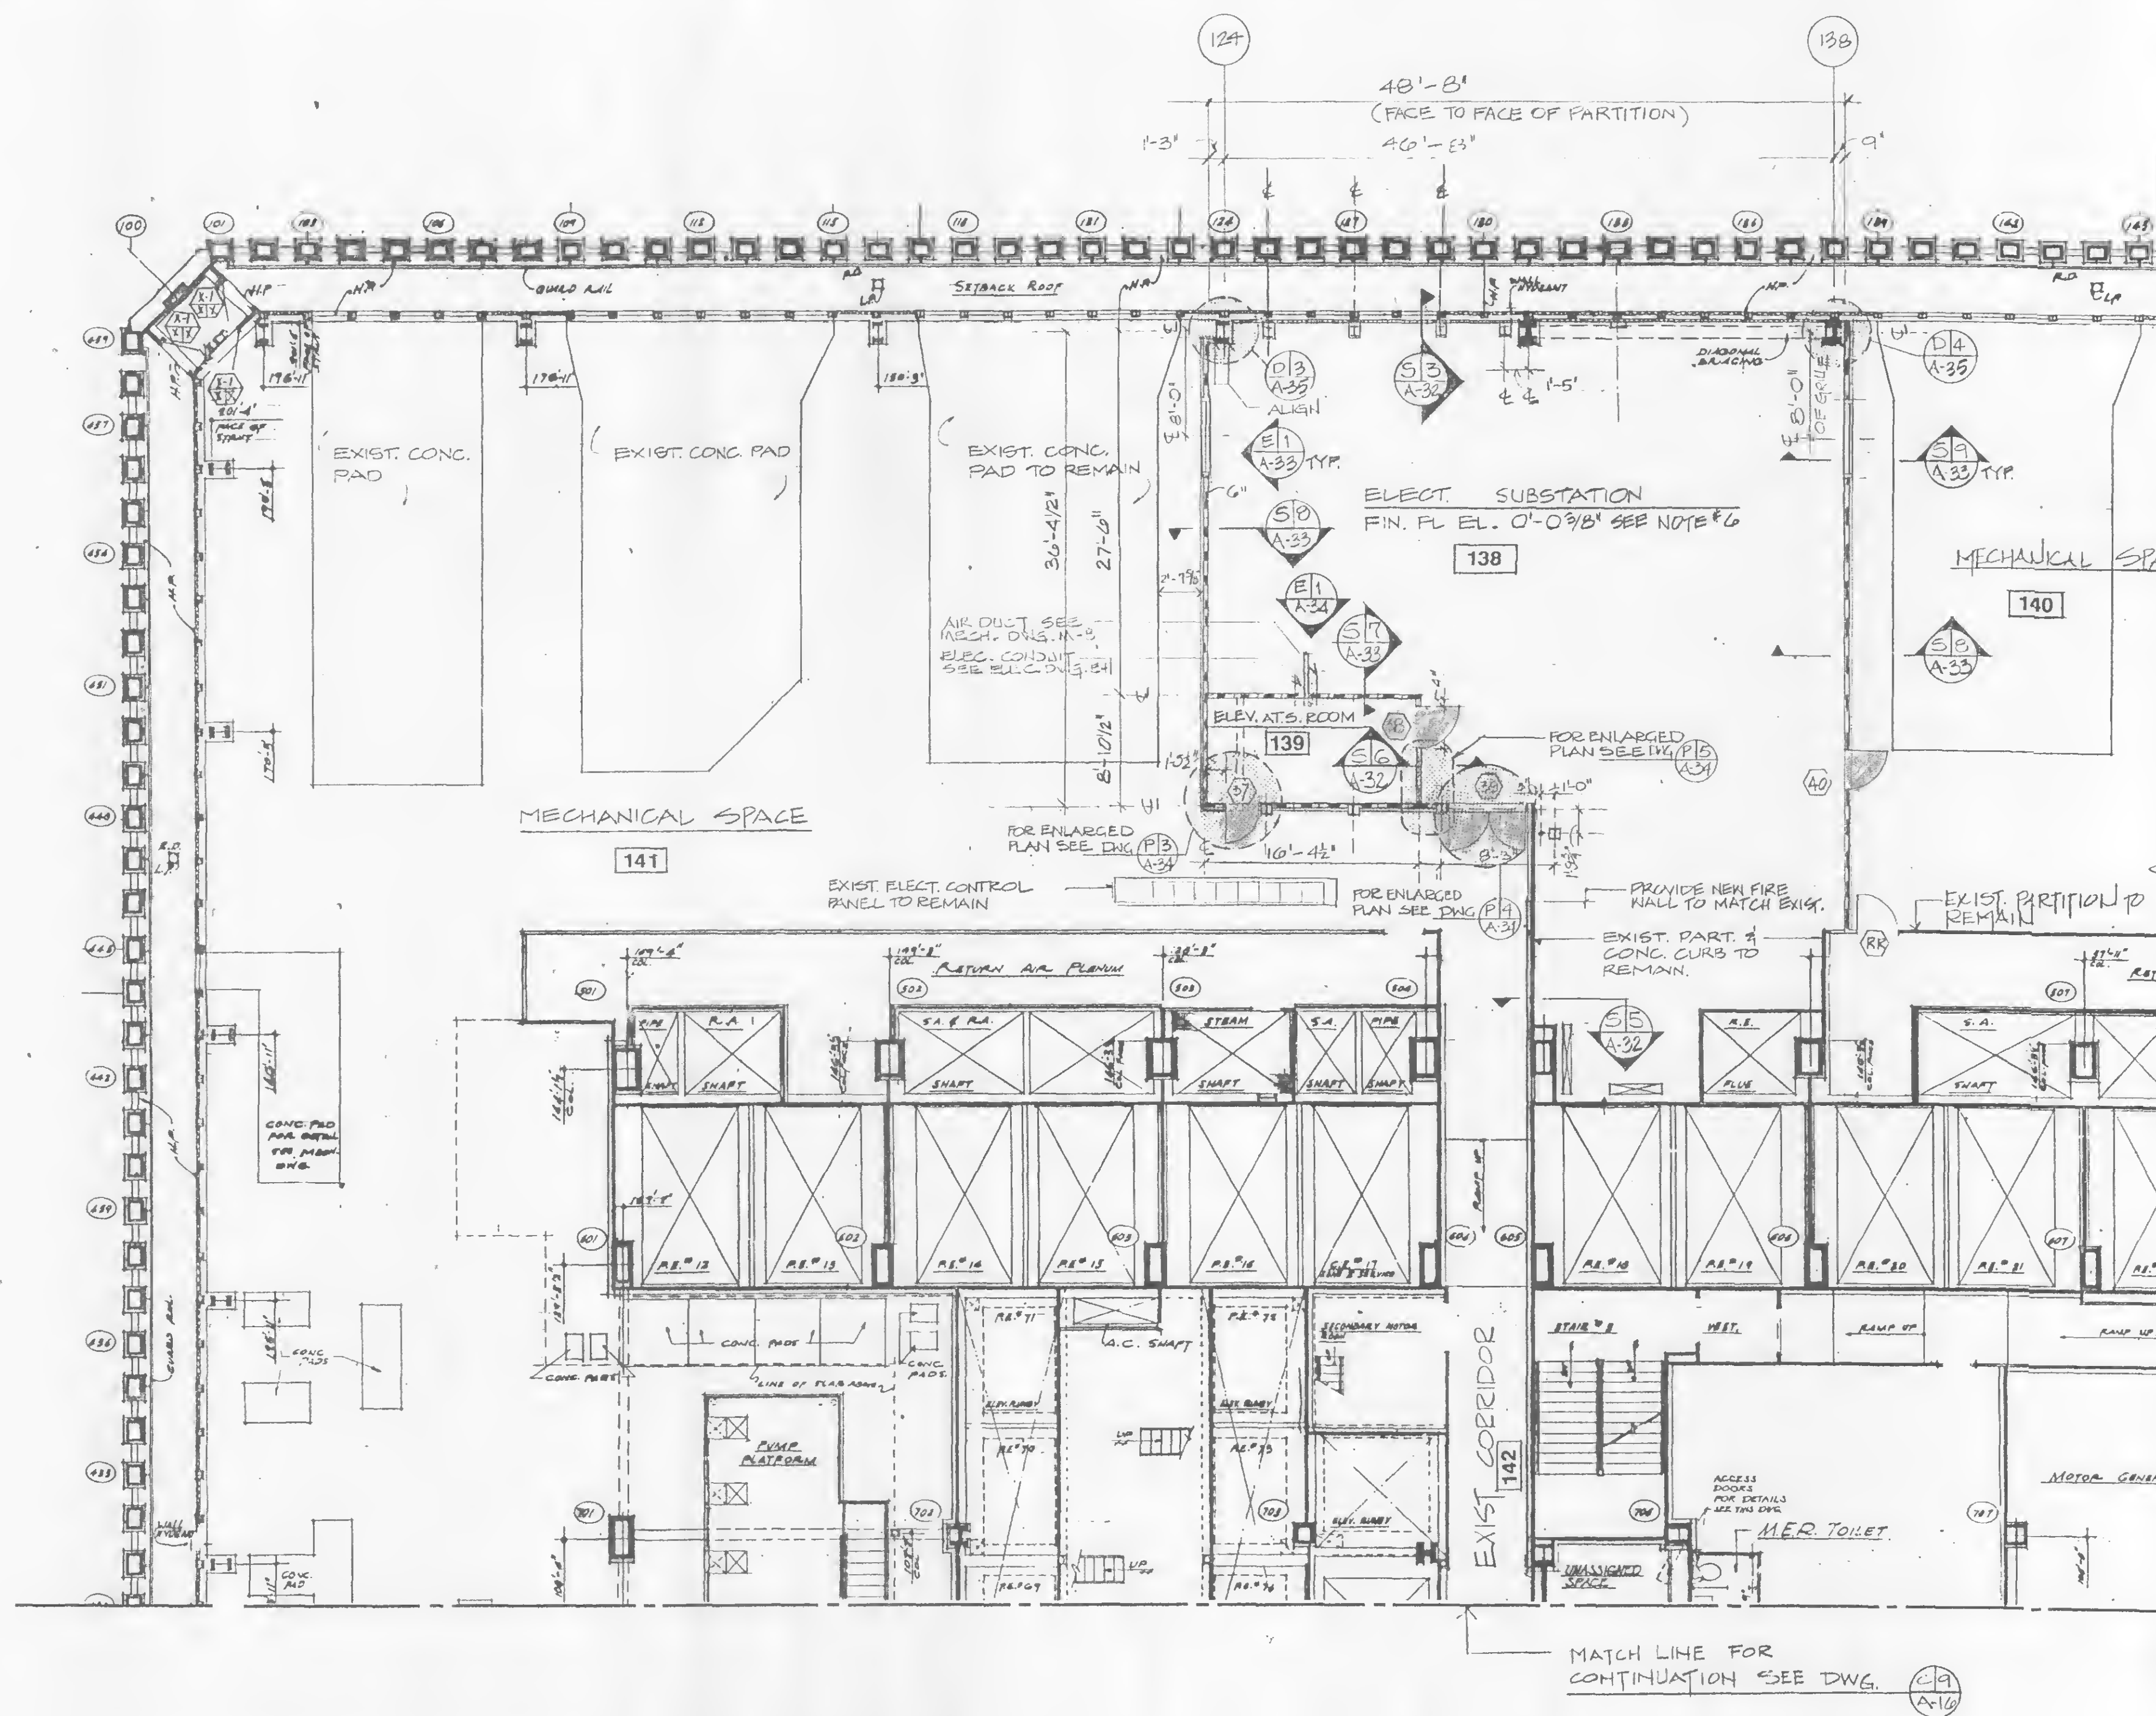

**C 11 CONSTRUCTION PLAN**  
0 8 16  
SCALE IN FEET

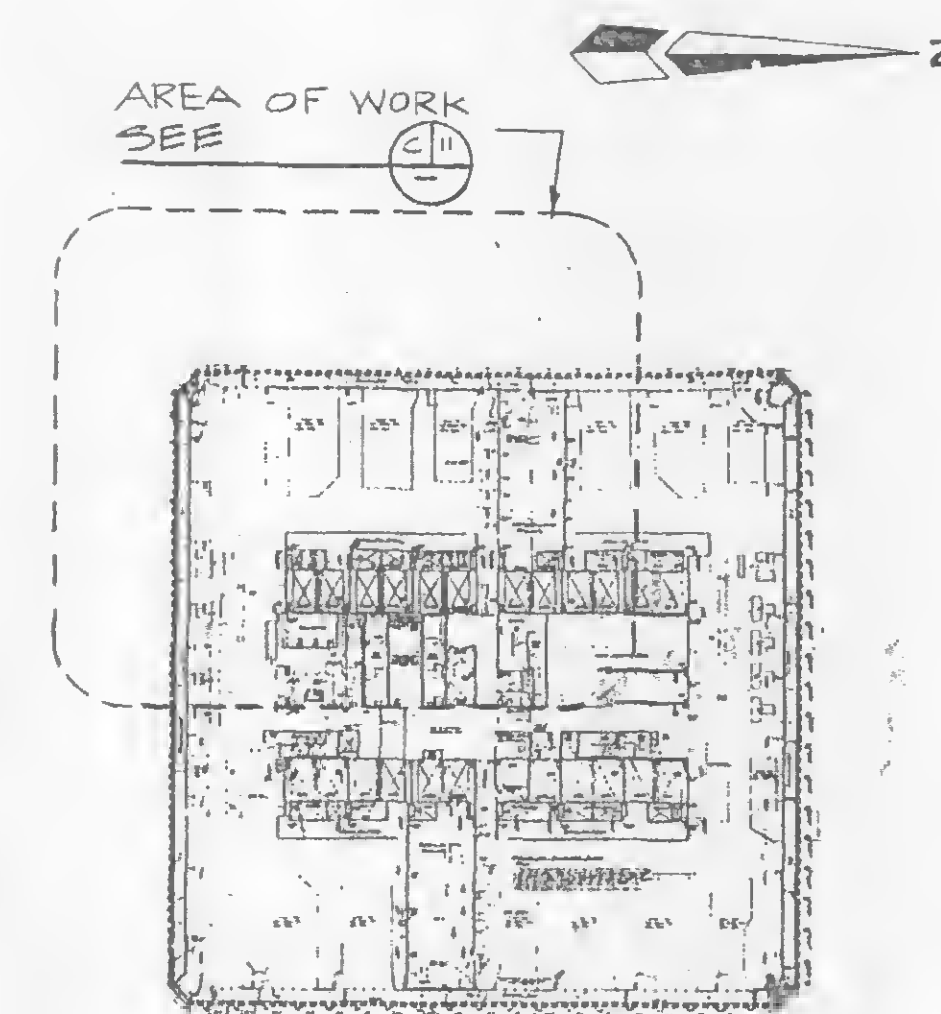

**KEY PLAN**





**THE PORT AUTHORITY  
OF NY & NJ**

*Peter K. Sweeney*  
ENGINEERING PROGRAM MANAGER  
WORLD TRADE CENTER  
*R. J. Sweeney*  
CHIEF ARCHITECT

Engineering Department  
Design Division

**The World Trade  
Center  
Electrical/HVAC  
Upgrade Program**

Title  
TOWERS ONE AND TWO  
LOW VOLTAGE SUBSTATIONS  
CONSTRUCTION AND  
INSTALLATION

**ARCHITECTURAL  
SUBSTATION - SS 75W  
TOWER TWO  
76th FLOOR  
CONSTRUCTION/REMOVAL PLAN**


**CONFORMED**

No. 7/17/95 Date Revision Approved

This drawing subject to conditions in contract.  
All inventions, ideas, designs and methods  
herein are reserved to Port Authority and may not  
be used without its written consent.


L.V.G. R.J. L.V.G.  
Designed by Drawn by Task Leader  
Principal Architect  
Date 5/1/95 Scale AS NOTED

Contract Number Drawing Number  
**WTC-802.071 A-20**

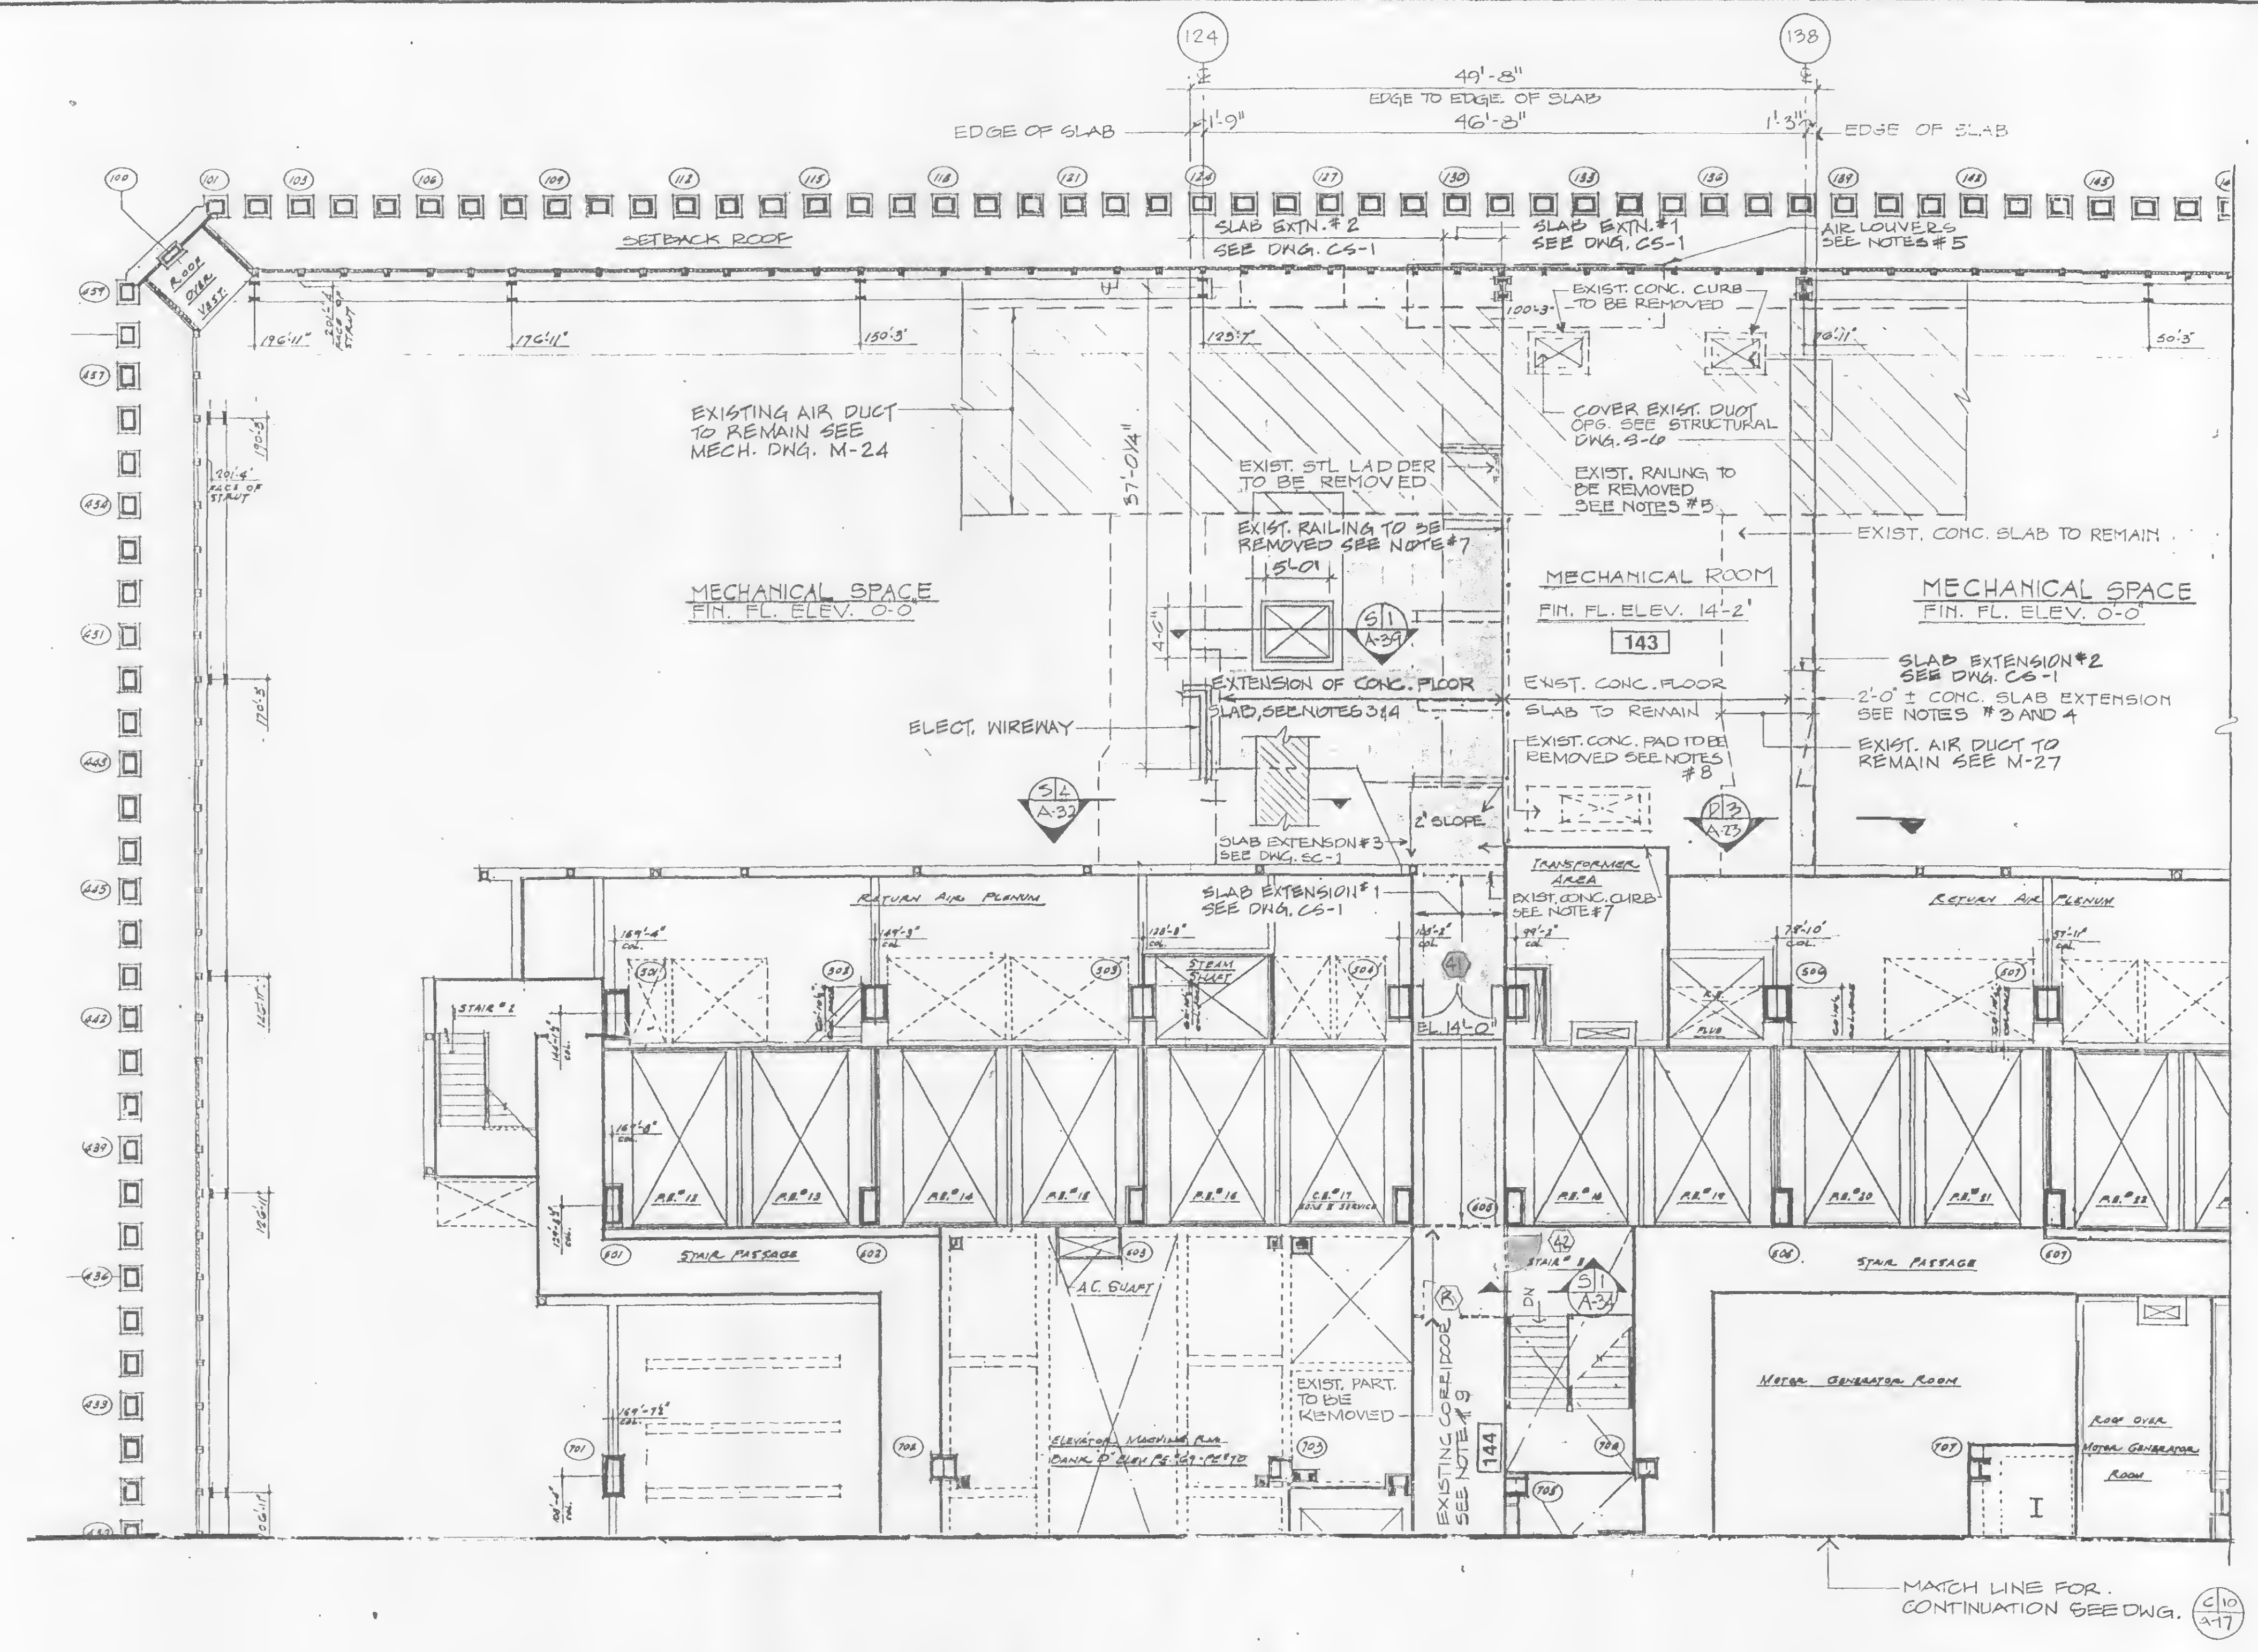

**NOTES:**

1. FOR GENERAL NOTES, SEE NOTE NO. 2, 3, 6 AND 7 ON DWG. T-4.
2. FOR ARCHITECTURAL NOTES, ABBREVIATIONS, LEGEND AND DRAWING CONVENTIONS, SEE DRAWING A-1
3. THE CONTRACTOR SHALL ALIGN EXTENSION OF CONCRETE SLAB ELEVATION WITH ADJACENT EXISTING CONCRETE FLOOR ELEVATION.
4. FOR CONCRETE SLAB EXTENSION AND DETAILS, SEE STRUCTURAL DWG. S-6.
5. FOR AIR DUCT, LOUVER LOCATION AND DETAILS, SEE MECHANICAL DWG. M-25
6. FOR MECHANICAL ROOM CEILING LIGHTS LOCATION AND DETAILS, SEE ELECTRICAL DWG. E-67.
7. THE CONTRACTOR SHALL REMOVE EXISTING CONCRETE CURB AND STEEL RAILING; PATCH UP ANY DAMAGED FINISH TO MATCH EXISTING ADJACENT FLOOR SLAB.
8. EXISTING CONCRETE PAD TO BE REMOVED AND EXISTING OPENING TO BE COVERED SEE STRUCTURAL DWG.
9. FOR EXISTING CORRIDOR CEILING PLAN SEE DWG. A-29

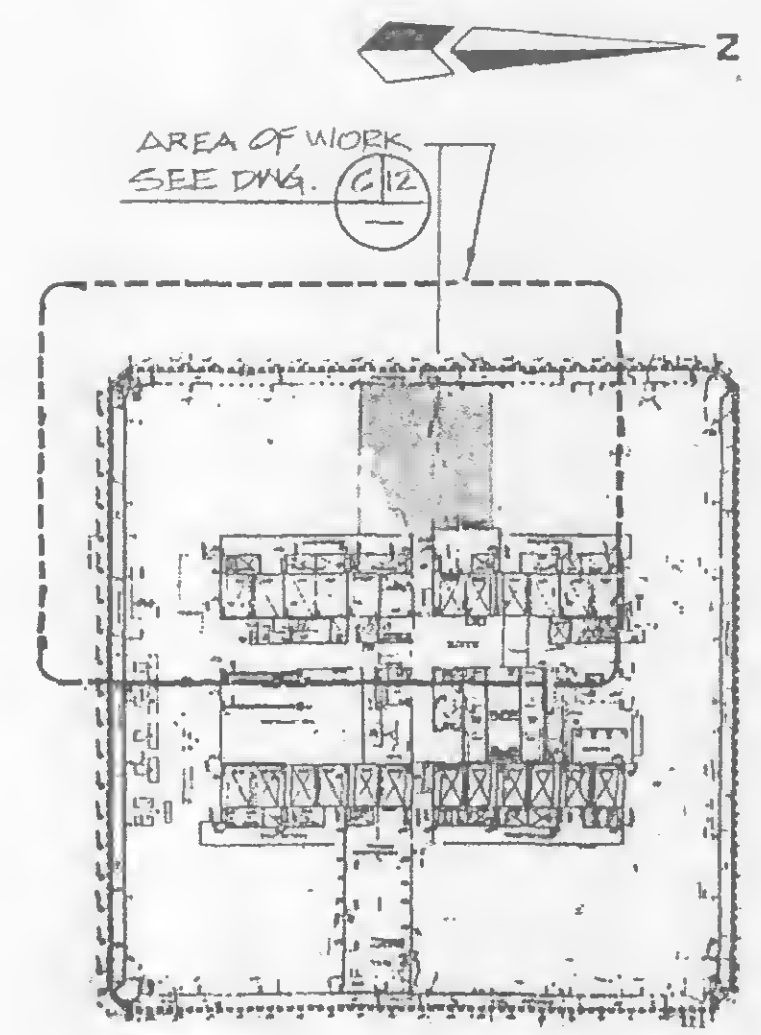

**KEY PLAN**

**C12 CONSTRUCTION PLAN**  
SCALE IN FEET  
0 8 16





**THE PORT AUTHORITY  
OF NY & NJ**

*Peter K. Sweeney*  
ENGINEERING PROGRAM MANAGER  
WORLD TRADE CENTER  
*R.H.H.*  
CHIEF ARCHITECT

Engineering Department  
Design Division

**The World Trade  
Center  
Electrical/HVAC  
Upgrade Program**

TOWERS ONE AND TWO  
LOW VOLTAGE SUBSTATIONS  
CONSTRUCTION AND  
INSTALLATION

**ARCHITECTURAL  
SUBSTATION - SS 41N  
TOWER ONE  
ROUTING PLAN**

**CONFORMED**

7/17/95  
No. Date Revision Approved

This drawing subject to conditions in contract.  
All inventions, ideas, designs and methods  
herein are reserved to Port Authority and may not  
be used without its written consent.


A.T.S. L.V.G. D.D. A.T.S. L.V.G.

Designed by Drawn by Task Leader  
Principal Architect Date: 5/1/95


Contract Number Drawing Number  
WTC-802.071 A-21

**ROUTING AND CRIBBING NOTES:**

1. THE LOCATION OF THE ELECTRICAL EQUIPMENT ON THE FLOORS SHALL NOT BE CHANGED WITHOUT THE APPROVAL OF THE ENGINEER.
2. ALL ELECTRICAL EQUIPMENT SHALL BE MOVED FROM THE TRUCK TO THE ELEVATOR AND TO THEIR FINAL PLACEMENT LOCATION ON THE FLOORS ON WHEELED CARRIAGES MOVING IN A CONTINUOUS NON-SLIP MANNER VIA THE DESIGNATED ROUTE (SHOWN SHADED ON PLANS).  
  
CRIBBING AS DETAILED ON THE CONTRACT DRAWINGS SHALL BE PLACED ON THE ROUTE SLAB AND THE EQUIPMENT CARRIAGE SHALL BE ROLLED ON IT. THE EQUIPMENT SHALL BE LIFTED DIRECTLY FROM THE CARRIAGE TO THE SUPPORT FRAMES ON PADS IN THE FINAL LOCATION WITHOUT PLACING IT AT ANY OTHER LOCATION ON THE FLOOR.
3. NO AREA WITHIN THE WORLD TRADE CENTER SUB GRADE LEVEL OR ON THE FLOORS SHALL BE USED FOR THE PURPOSE OF EQUIPMENT STORAGE WITHOUT THE APPROVAL OF THE ENGINEER.
4. A FORKLIFT SHALL NOT BE USED WITHOUT PRIOR APPROVAL OF THE ENGINEER.
5. THE CARRIAGE DETAIL WITH NUMBER AND GAUGE OF WHEELS SHALL BE SUBMITTED FOR APPROVAL.
6. CRIBBING SHALL BE REQUIRED ON ALL FLOOR SLABS FOR MOVING TRANSFORMERS AND ANY OTHER EQUIPMENT WEIGHING MORE THAN 3,500 LBS.
7. CRIBBING REQUIRED FOR TRANSFER OF TRANSFORMER SHALL BE COORDINATED WITH MANUFACTURER. CONTRACTOR SHALL COMPLY WITH MANUFACTURER'S REQUIREMENTS BEFORE MOVING ANY TRANSFORMER EQUIPMENT.
8. FOR INFORMATION RELATING TO THE LOCATION AND ARRANGEMENT OF TRANSFORMERS, TRANSFORMER BASES AND ALL OTHER ELECTRICAL EQUIPMENT AT SUBSTATION ROOM, SEE ELECTRICAL DRAWINGS.
9. THE CONTRACTOR SHALL USE A CRANE MAT OR OTHER ALTERNATE METHOD FOR CRIBBING OVER SLAB WITH THE APPROVAL OF THE ENGINEER.
10. TIMBER CONSTRUCTION: (SEE NOTES #1 ON DWG. A-1)  
A. ALL LUMBER DIMENSIONS SHOWN ARE NOMINAL.  
B. ALL LUMBER SHALL BE "DOUGLAS FIR SOUTH" OR APPROVED EQUAL:  
16" X 4" BEAMS - SELECT STRUCTURAL WITH MIN. Fb=1700 PSI, E=1400 PSI, 4" BLOCKING-GRADE NO.1  
C. FOR ADDITIONAL INFORMATION AND REQUIREMENTS, SEE SPEC. 06100.
11. CRIBBING INSIDE THE SUBSTATIONS SHALL BE CONTINUOUS AS REQUIRED AND SHALL BE COORDINATED WITH THE MANUFACTURER AS SHOWN ON NOTE #7

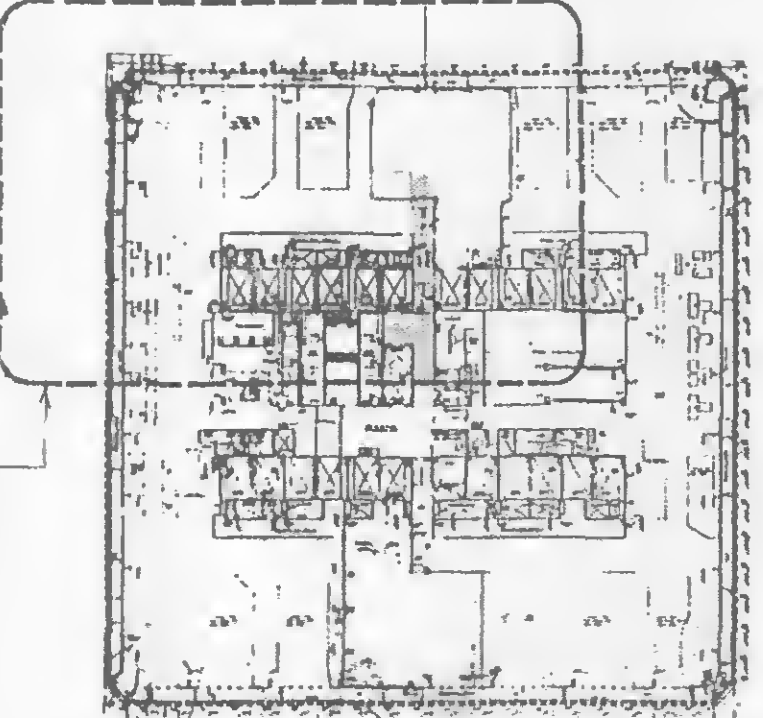

**KEY PLAN**

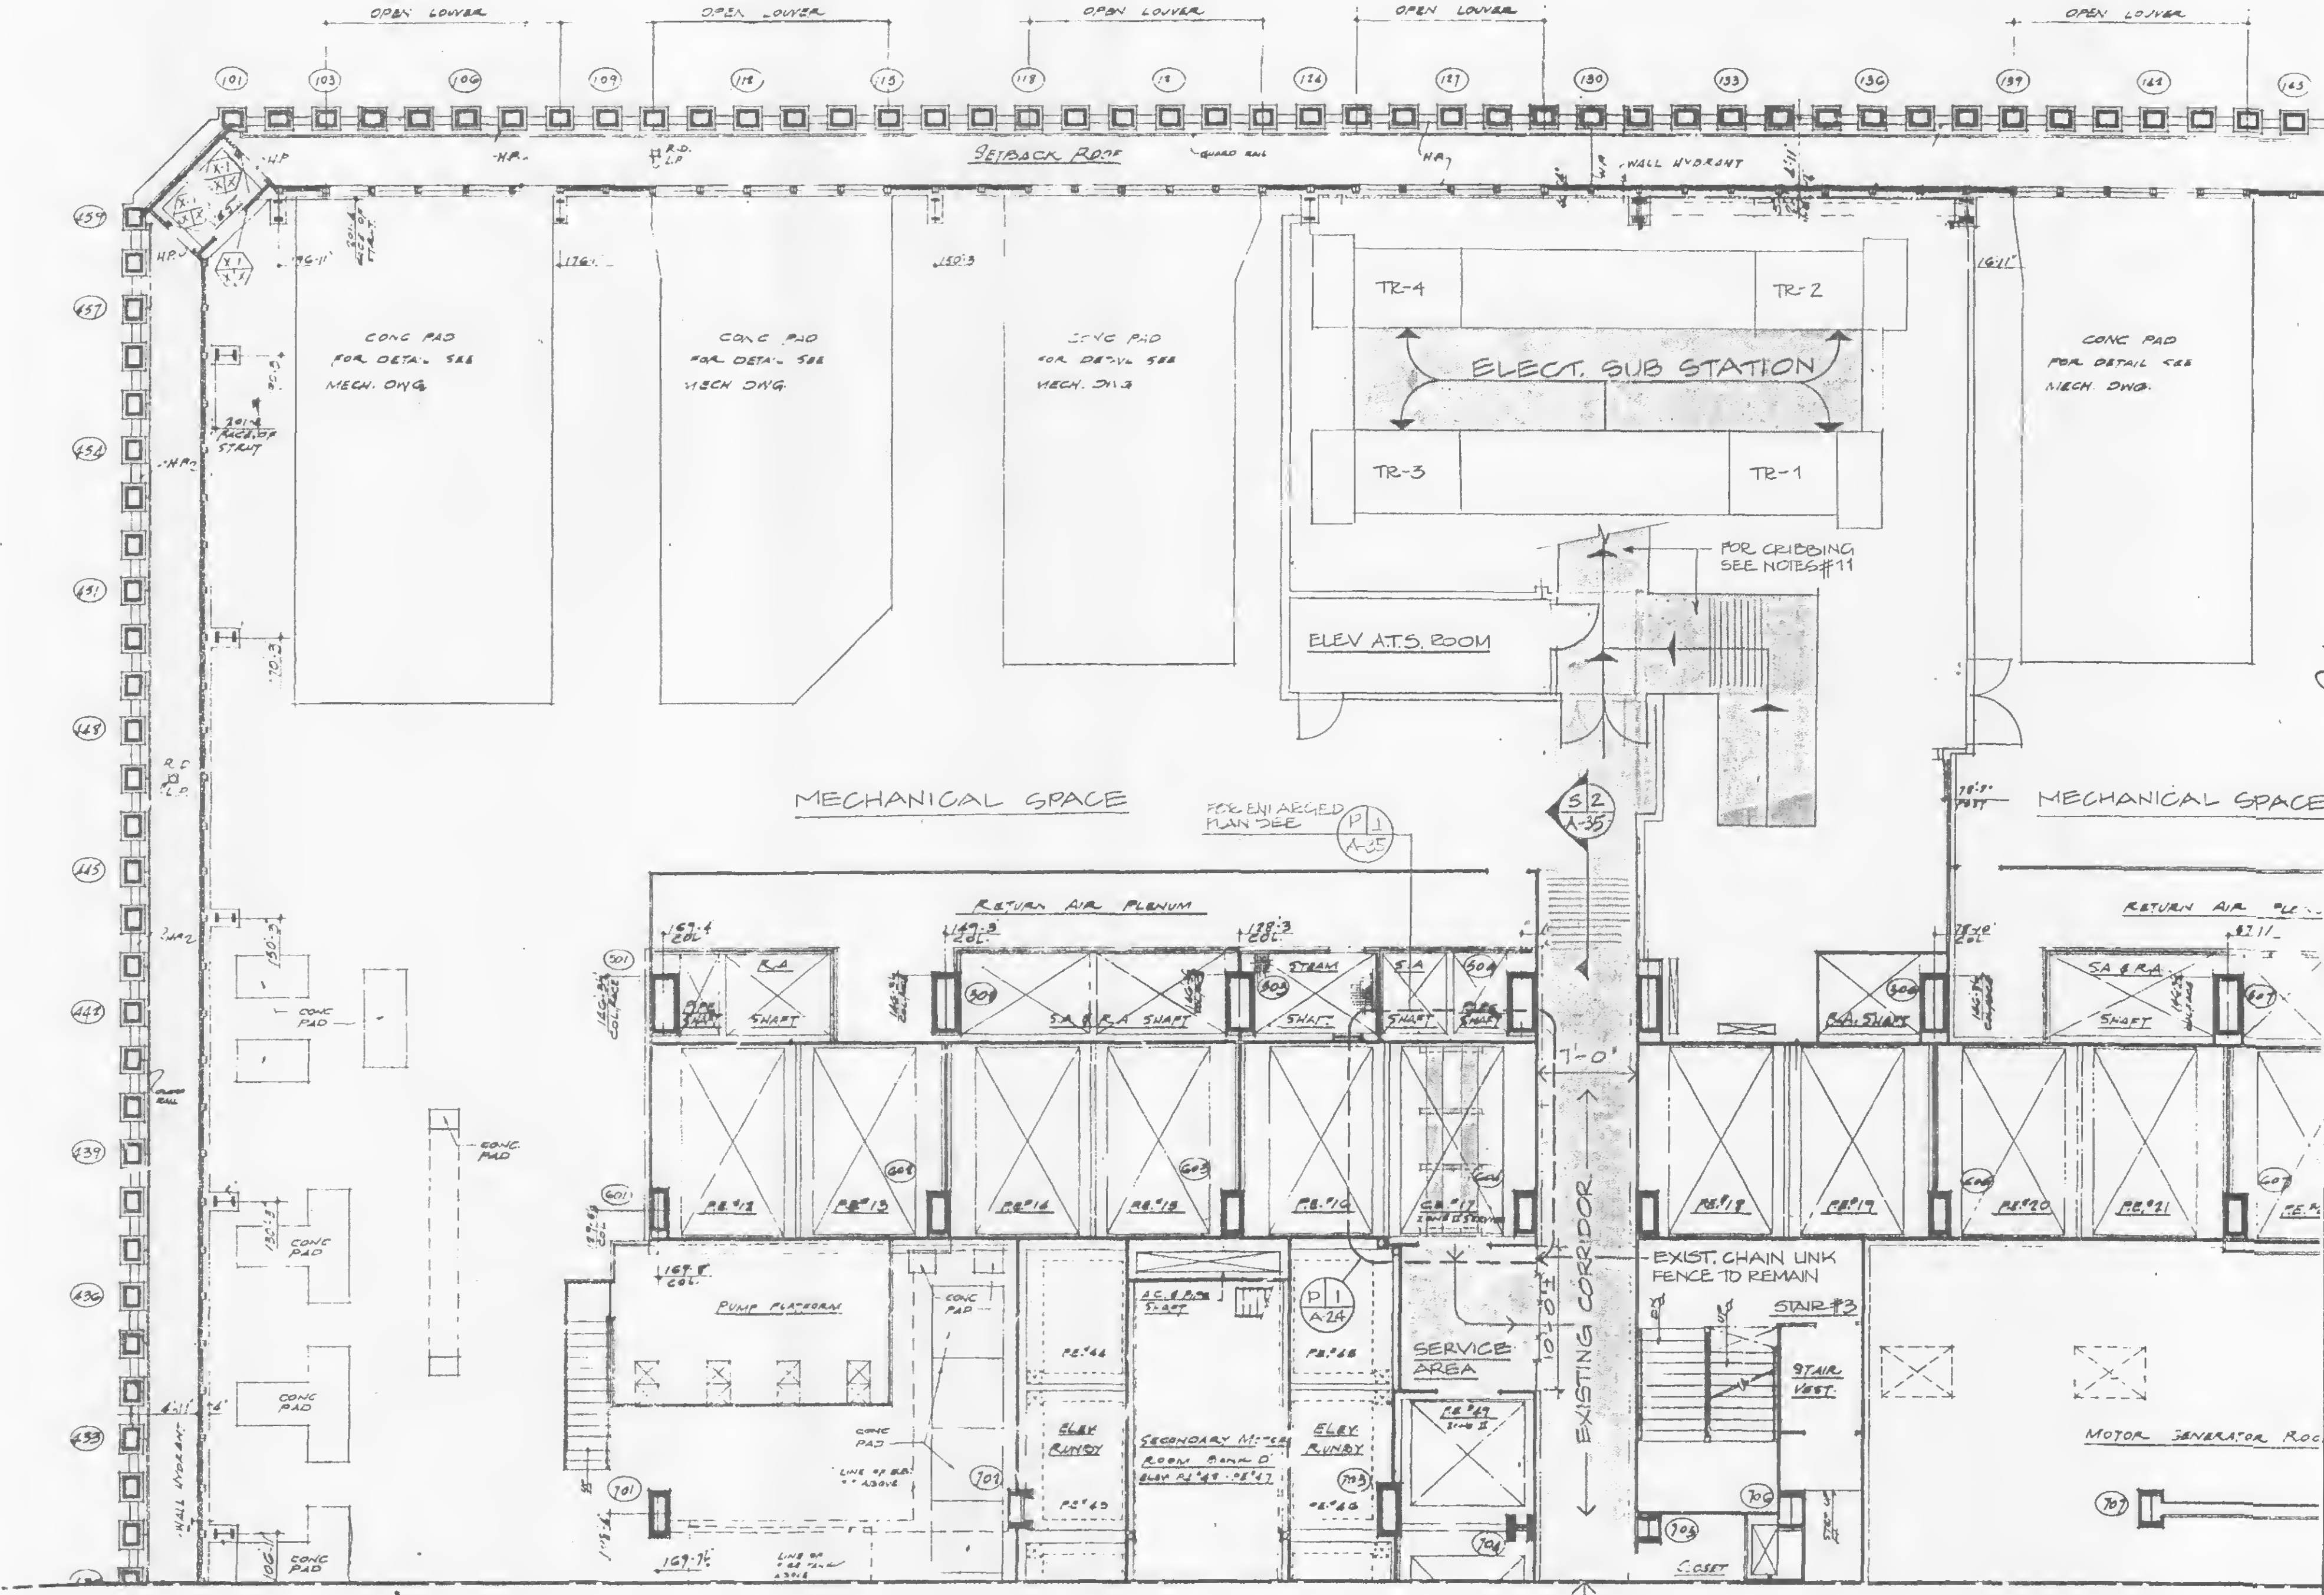

**P1 ROUTING PLAN**  
SCALE IN FEET  
0 8 16

FOR CONTINUATION OF CORRIDOR TO  
SUB STATION @ SOUTH SIDE SEE DWG. P12  
A-22





**THE PORT AUTHORITY  
OF NY & NJ**

*Patric K. Sweeney*  
ENGINEERING PROGRAM MANAGER  
WORLD TRADE CENTER  
*Rich*  
CHIEF ARCHITECT

Engineering Department  
Design Division

**The World Trade  
Center  
Electrical/HVAC  
Upgrade Program**

Title  
TOWERS ONE AND TWO  
LOW VOLTAGE SUBSTATIONS  
CONSTRUCTION AND  
INSTALLATION

ARCHITECTURAL  
SUBSTATION - SS 41S  
TOWER ONE  
ROUTING PLAN

**CONFORMED**


No. 7/17/95 Date Revision Approved

This drawing subject to conditions in contract.  
All inventions, ideas, designs and methods  
herein are reserved to Port Authority and may not  
be used without its written consent.  
A.T.S. L.V.G. D.D.A.T.S. L.V.G.  
Designed by Drawn by Task Leader  
Principal Architect  
Date 5/1/95 Scale AS NOTED



Contract Number Drawing Number  
WTC-802.071 A-22

**ROUTING AND CRIBBING NOTES:**

1. THE LOCATION OF THE ELECTRICAL EQUIPMENT ON THE FLOORS SHALL NOT BE CHANGED WITHOUT THE APPROVAL OF THE ENGINEER.
2. ALL ELECTRICAL EQUIPMENT SHALL BE MOVED FROM THE TRUCK TO THE ELEVATOR AND TO THEIR FINAL PLACEMENT LOCATION ON THE FLOORS ON WHEELED CARRIAGES MOVING IN A CONTINUOUS NON-SLIP MANNER VIA THE DESIGNATED ROUTE (SHOWN SHADED ON PLANS).  
CRIBBING AS DETAILED ON THE CONTRACT DRAWINGS SHALL BE PLACED ON THE ROUTE SLAB AND THE EQUIPMENT CARRIAGE SHALL BE ROLLED ON IT. THE EQUIPMENT SHALL BE LIFTED DIRECTLY FROM THE CARRIAGE TO THE SUPPORT FRAMES ON PADS IN THE FINAL LOCATION WITHOUT PLACING IT AT ANY OTHER LOCATION ON THE FLOOR.
3. NO AREA WITHIN THE WORLD TRADE CENTER SUB GRADE LEVEL OR ON THE FLOORS SHALL BE USED FOR THE PURPOSE OF EQUIPMENT STORAGE WITHOUT THE APPROVAL OF THE ENGINEER.
4. A FORKLIFT SHALL NOT BE USED WITHOUT PRIOR APPROVAL OF THE ENGINEER.
5. THE CARRIAGE DETAIL WITH NUMBER AND GAUGE OF WHEELS SHALL BE SUBMITTED FOR APPROVAL.
6. CRIBBING SHALL BE REQUIRED ON ALL FLOOR SLABS FOR MOVING TRANSFORMERS AND ANY OTHER EQUIPMENT WEIGHING MORE THAN 3,500 LBS.
7. CRIBBING REQUIRED FOR TRANSFER OF TRANSFORMER SHALL BE COORDINATED WITH MANUFACTURER. CONTRACTOR SHALL COMPLY WITH MANUFACTURER'S REQUIREMENTS BEFORE MOVING ANY TRANSFORMER EQUIPMENT.
8. FOR INFORMATION RELATING TO THE LOCATION AND ARRANGEMENT OF TRANSFORMERS, TRANSFORMER BASES AND ALL OTHER ELECTRICAL EQUIPMENT AT SUBSTATION ROOM, SEE ELECTRICAL DRAWINGS.
9. THE CONTRACTOR SHALL USE A CRANE MAT OR OTHER ALTERNATE METHOD FOR CRIBBING OVER SLAB WITH THE APPROVAL OF THE ENGINEER.
10. TIMBER CONSTRUCTION : (SEE NOTES #1 ON DWG. A-1)  
A. ALL LUMBER DIMENSIONS SHOWN ARE NOMINAL.  
B. ALL LUMBER SHALL BE "DOUGLAS FIR SOUTH" OR APPROVED EQUAL:  
16" X 4" BEAMS - SELECT STRUCTURAL WITH MIN. Fb = 1700 PSI, E = 1400 PSI, 4" BLOCKING-GRADE NO. 1  
C. FOR ADDITIONAL INFORMATION AND REQUIREMENTS, SEE SPEC. 06100.
11. CRIBBING INSIDE THE SUBSTATIONS SHALL BE CONTINUOUS AS REQUIRED AND SHALL BE COORDINATED WITH THE MANUFACTURER AS SHOWN ON NOTE #7

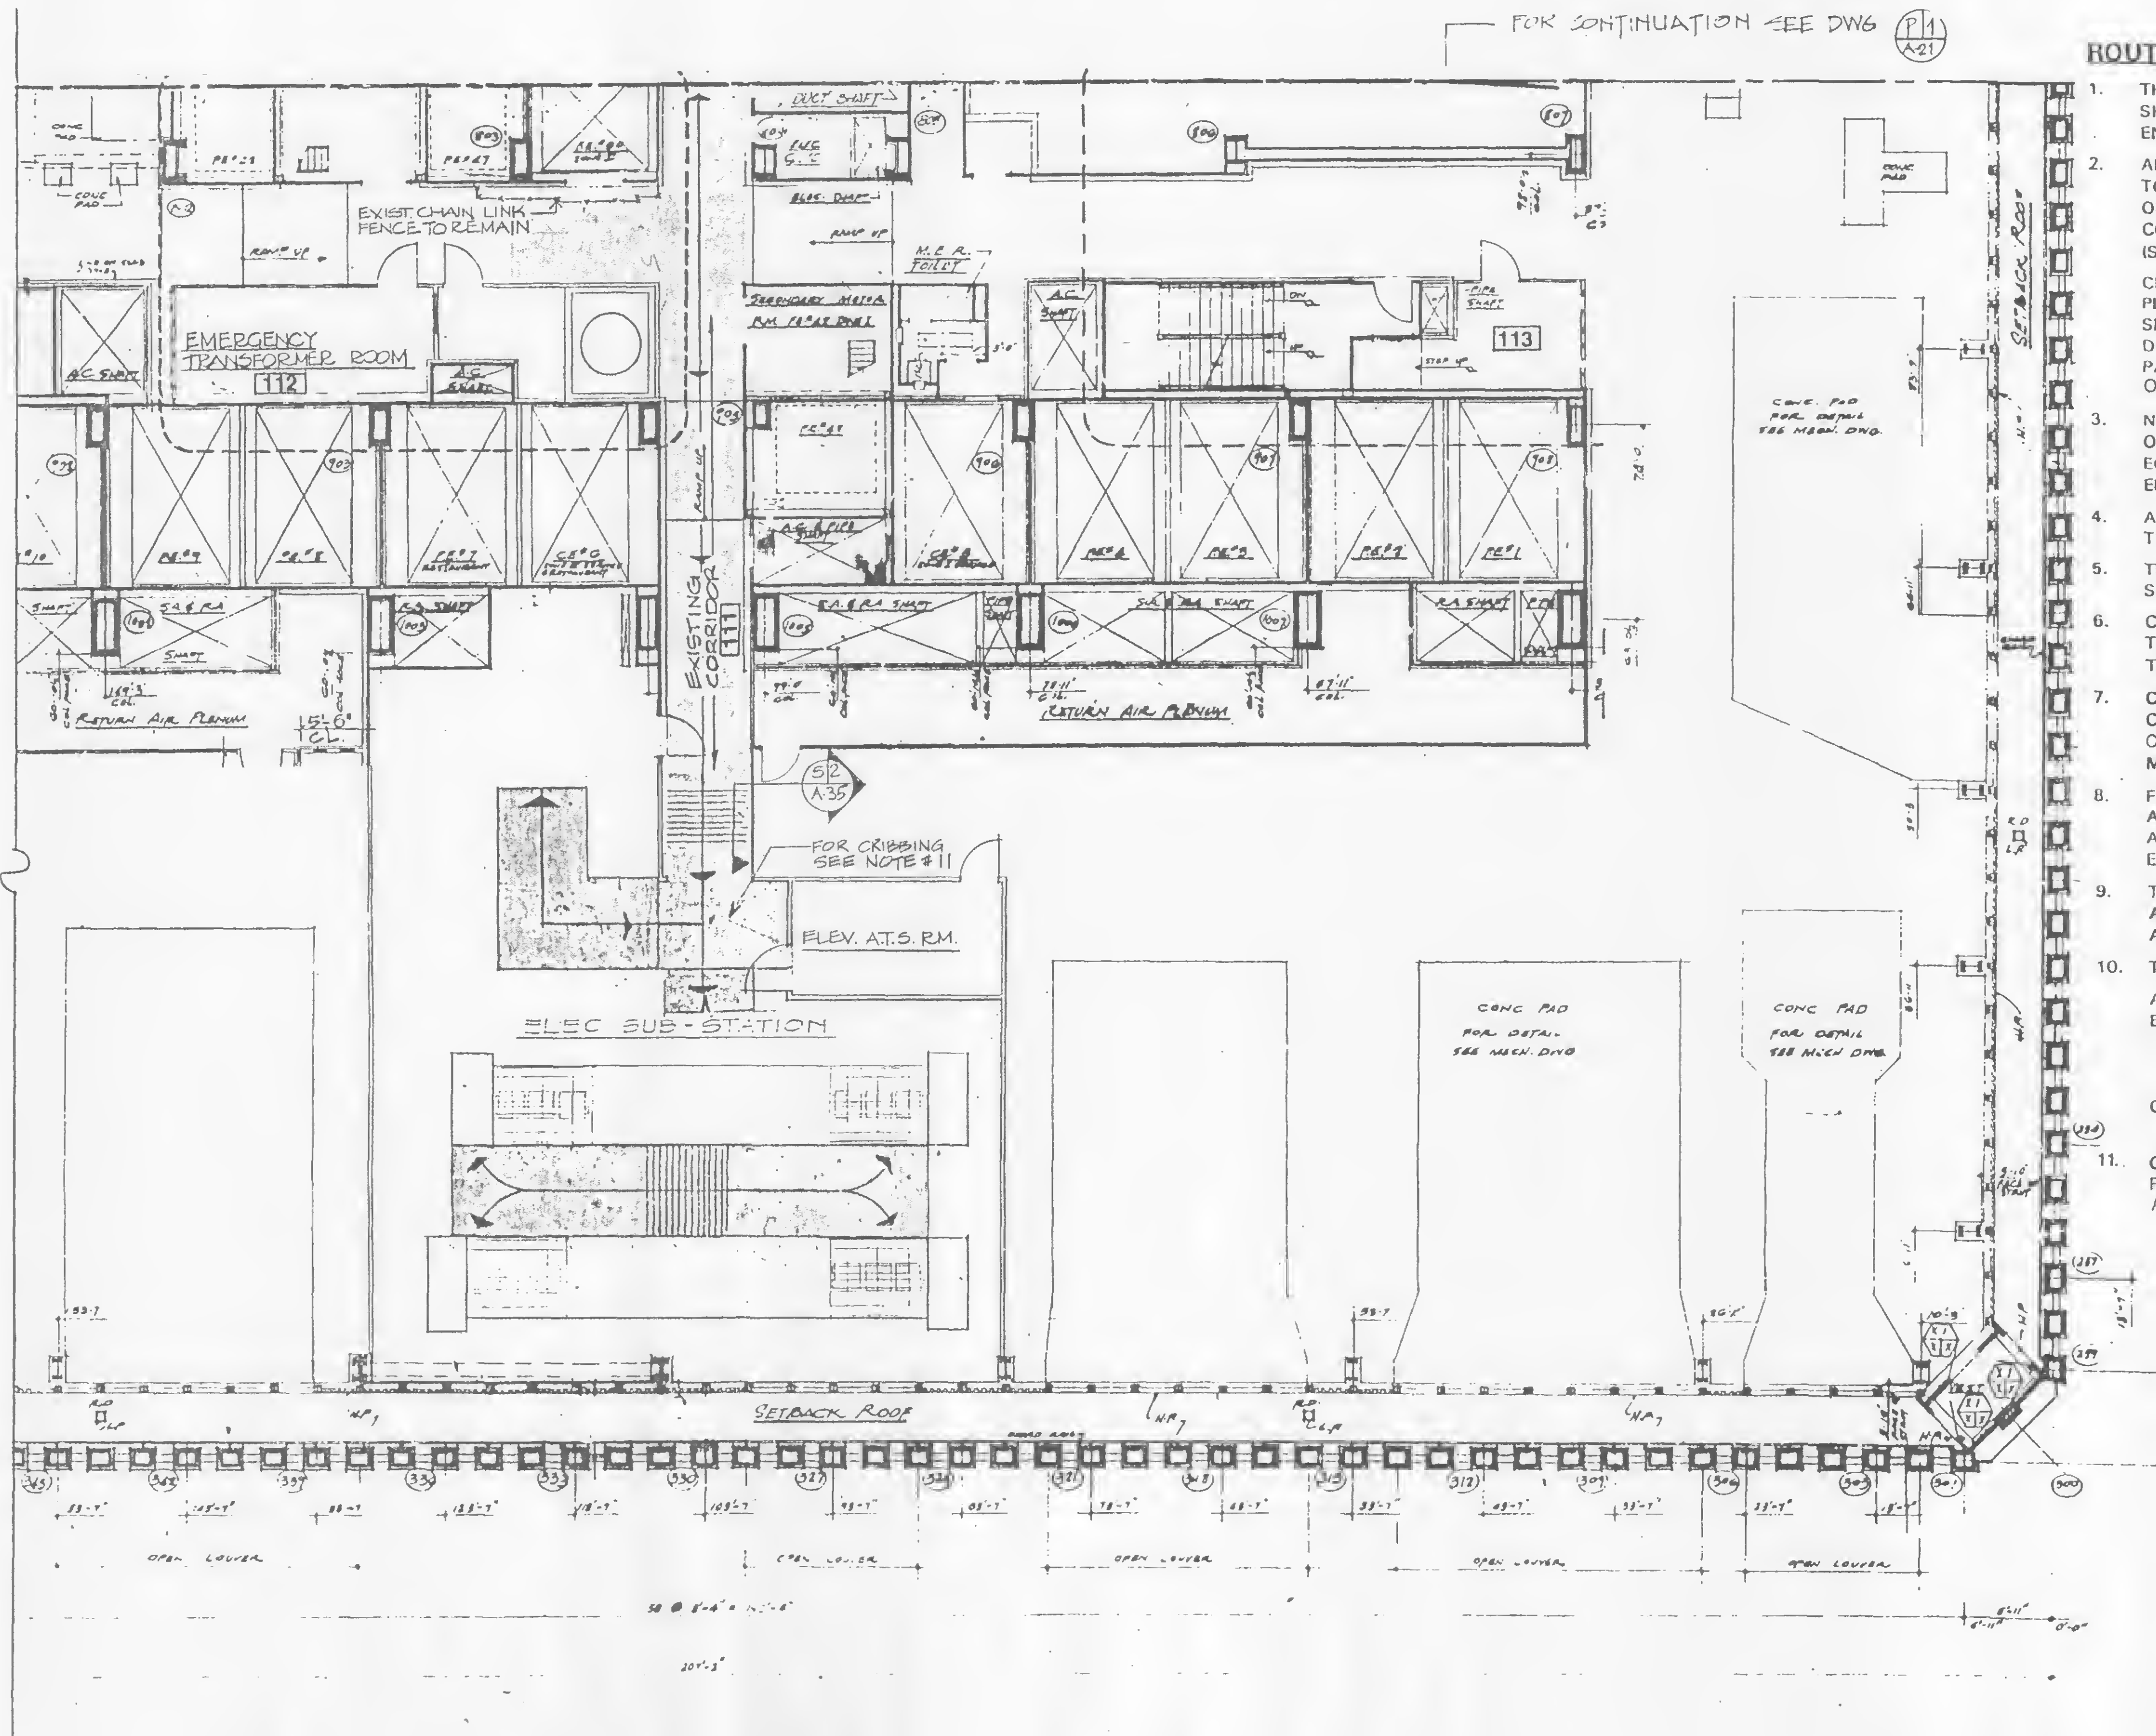

**P/2 ROUTING PLAN**

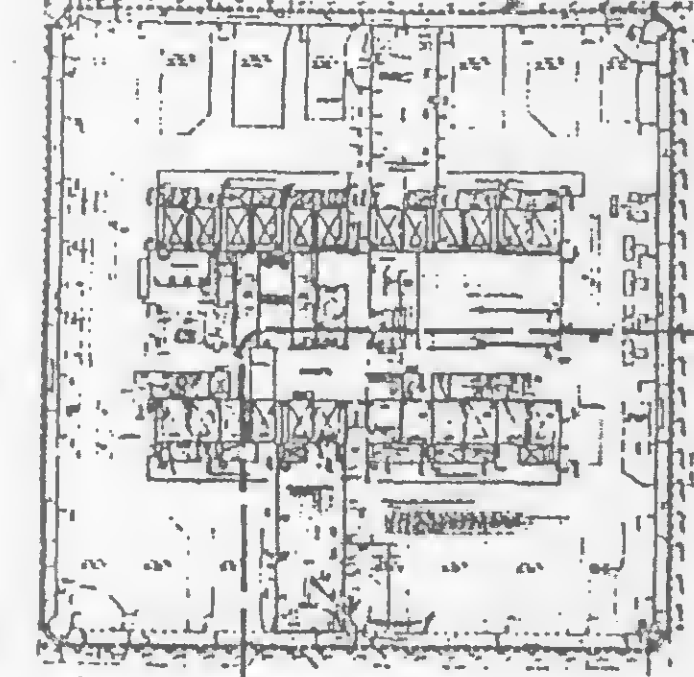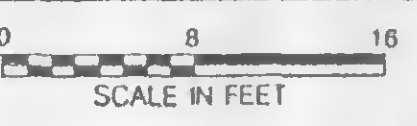

**KEY PLAN**





**THE PORT AUTHORITY  
OF NY & NJ**

*Peter K. Sweeney*  
ENGINEERING PROGRAM MANAGER  
WORLD TRADE CENTER  
*P. K. Sweeney*  
CHIEF ARCHITECT

Engineering Department  
Design Division

**The World Trade  
Center  
Electrical/HVAC  
Upgrade Program**

Title  
TOWERS ONE AND TWO  
LOW VOLTAGE SUBSTATIONS  
CONSTRUCTION AND  
INSTALLATION

**ARCHITECTURAL  
SUBSTATION - SS 75N  
TOWER ONE  
ROUTING PLAN**

**CONFORMED**

7/17/95  
No. Date Revision Approved


This drawing subject to conditions in contract.  
All inventions, ideas, designs and methods  
herein are reserved to Port Authority and may not  
be used without its written consent.

A.T.S. L.V.G. D.D. A.T.S. L.V.G.  
Designed by Drawn by Task Leader  
Principal Architect Date 5/1/95 AS NOTED


Contract Number Drawing Number  
**WTC-802.071 A-23**

**ROUTING AND CRIBBING NOTES:**

1. THE LOCATION OF THE ELECTRICAL EQUIPMENT ON THE FLOORS SHALL NOT BE CHANGED WITHOUT THE APPROVAL OF THE ENGINEER.
2. ALL ELECTRICAL EQUIPMENT SHALL BE MOVED FROM THE TRUCK TO THE ELEVATOR AND TO THEIR FINAL PLACEMENT LOCATION ON THE FLOORS ON WHEELED CARRIAGES MOVING IN A CONTINUOUS NON-SLIP MANNER VIA THE DESIGNATED ROUTE (SHOWN SHADED ON PLANS).  
CRIBBING AS DETAILED ON THE CONTRACT DRAWINGS SHALL BE PLACED ON THE ROUTE SLAB AND THE EQUIPMENT CARRIAGE SHALL BE ROLLED ON IT. THE EQUIPMENT SHALL BE LIFTED DIRECTLY FROM THE CARRIAGE TO THE SUPPORT FRAMES ON PADS IN THE FINAL LOCATION WITHOUT PLACING IT AT ANY OTHER LOCATION ON THE FLOOR.
3. NO AREA WITHIN THE WORLD TRADE CENTER SUB GRADE LEVEL OR ON THE FLOORS SHALL BE USED FOR THE PURPOSE OF EQUIPMENT STORAGE WITHOUT THE APPROVAL OF THE ENGINEER.
4. A FORKLIFT SHALL NOT BE USED WITHOUT PRIOR APPROVAL OF THE ENGINEER.
5. THE CARRIAGE DETAIL WITH NUMBER AND GAUGE OF WHEELS SHALL BE SUBMITTED FOR APPROVAL.
6. CRIBBING SHALL BE REQUIRED ON ALL FLOOR SLABS FOR MOVING TRANSFORMERS AND ANY OTHER EQUIPMENT WEIGHING MORE THAN 3,500 LBS.
7. CRIBBING REQUIRED FOR TRANSFER OF TRANSFORMER SHALL BE COORDINATED WITH MANUFACTURER. CONTRACTOR SHALL COMPLY WITH MANUFACTURER'S REQUIREMENTS BEFORE MOVING ANY TRANSFORMER EQUIPMENT.
8. FOR INFORMATION RELATING TO THE LOCATION AND ARRANGEMENT OF TRANSFORMERS, TRANSFORMER BASES AND ALL OTHER ELECTRICAL EQUIPMENT AT SUBSTATION ROOM, SEE ELECTRICAL DRAWINGS.
9. THE CONTRACTOR SHALL USE A CRANE MAT OR OTHER ALTERNATE METHOD FOR CRIBBING OVER SLAB WITH THE APPROVAL OF THE ENGINEER.
10. TIMBER CONSTRUCTION: (SEE NOTES #1 ON DWG. A-1)  
A. ALL LUMBER DIMENSIONS SHOWN ARE NOMINAL.  
B. ALL LUMBER SHALL BE "DOUGLAS FIR SOUTH" OR APPROVED EQUAL:  
16" X 4" BEAMS - SELECT STRUCTURAL WITH MIN. FB = 1700 PSI, E = 1400 PSI, 4" BLOCKING-GRADE NO. 1  
C. FOR ADDITIONAL INFORMATION AND REQUIREMENTS, SEE SPEC. 06100.
11. CRIBBING INSIDE THE SUBSTATIONS SHALL BE CONTINUOUS AS REQUIRED AND SHALL BE COORDINATED WITH THE MANUFACTURER AS SHOWN ON NOTE # 7

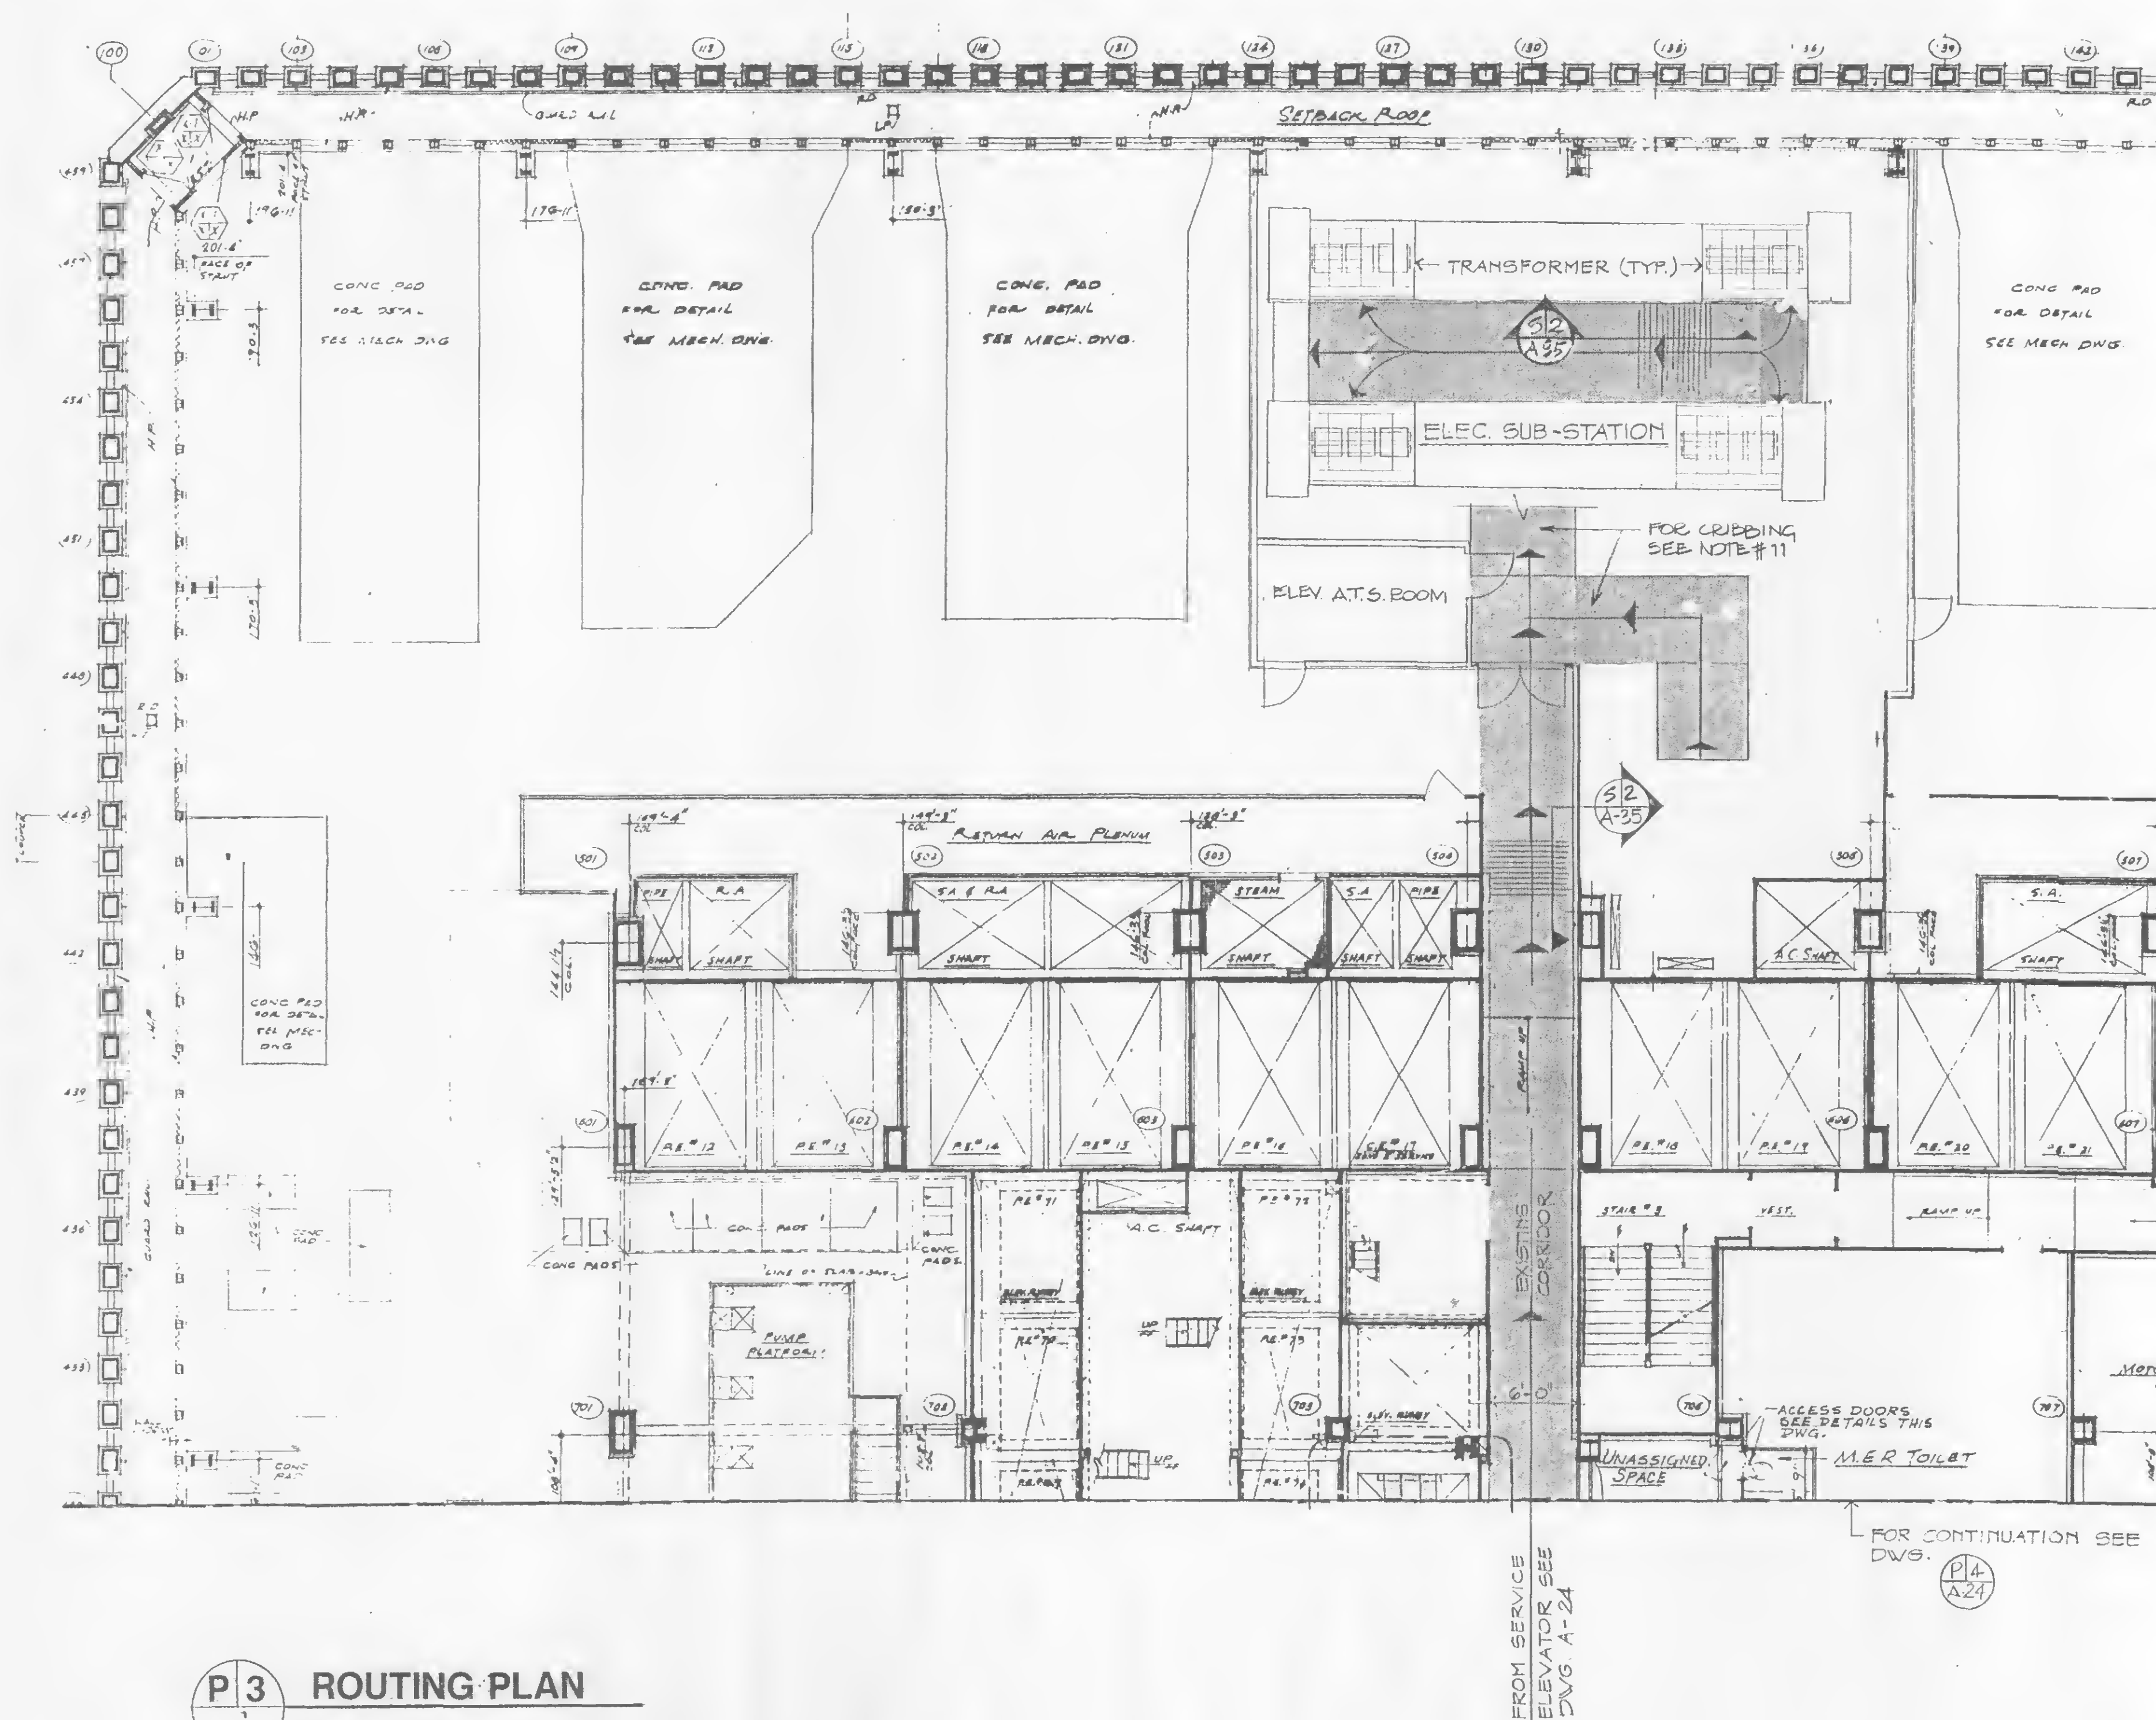

**P 3 ROUTING PLAN**  
SCALE IN FEET  
0 5 10

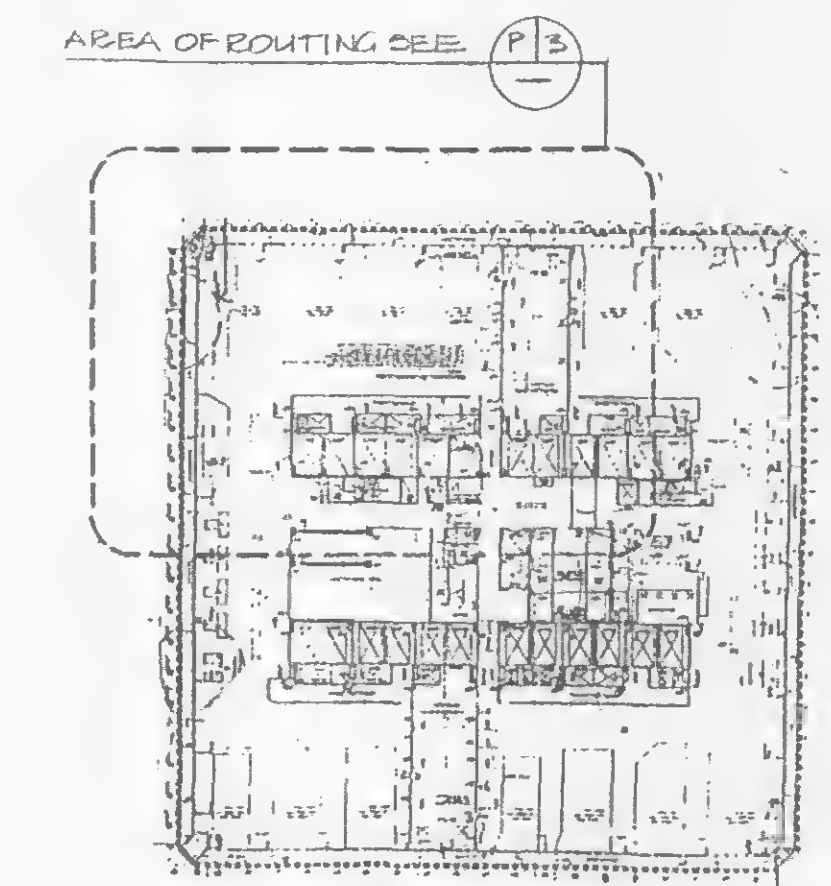

**KEY PLAN**





**THE PORT AUTHORITY  
OF NY & NJ**

*Peter K. Suranay*  
ENGINEERING PROGRAM MANAGER  
WORLD TRADE CENTER  
CHIEF ARCHITECT

Engineering Department  
Design Division

**The World Trade  
Center  
Electrical/HVAC  
Upgrade Program**

Title  
TOWERS ONE AND TWO  
LOW VOLTAGE SUBSTATIONS  
CONSTRUCTION AND  
INSTALLATION

**ARCHITECTURAL  
SUBSTATION - SS 75S  
TOWER ONE  
ROUTING PLAN**

**CONFORMED**

7/17/95  
No. Date Revision Approved


This drawing subject to conditions in contract.  
All inventions, ideas, designs and methods  
herein are reserved to Port Authority and may not  
be used without its written consent.

A.T.S. L.V.G. D.D. A.T.S. L.V.G.  
Designed by Drawn by Task Leader  
Principal Architect Date 5/1/95 AS NOTED

Contract Number Drawing Number  
WTC-802.071 A-24

**ROUTING AND CRIBBING NOTES:**

1. THE LOCATION OF THE ELECTRICAL EQUIPMENT ON THE FLOORS SHALL NOT BE CHANGED WITHOUT THE APPROVAL OF THE ENGINEER.
2. ALL ELECTRICAL EQUIPMENT SHALL BE MOVED FROM THE TRUCK TO THE ELEVATOR AND TO THEIR FINAL PLACEMENT LOCATION ON THE FLOORS ON WHEELED CARRIAGES MOVING IN A CONTINUOUS NON-SLIP MANNER VIA THE DESIGNATED ROUTE (SHOWN SHADED ON PLANS).  
CRIBBING AS DETAILED ON THE CONTRACT DRAWINGS SHALL BE PLACED ON THE ROUTE SLAB AND THE EQUIPMENT CARRIAGE SHALL BE ROLLED ON IT. THE EQUIPMENT SHALL BE LIFTED DIRECTLY FROM THE CARRIAGE TO THE SUPPORT FRAMES ON PADS IN THE FINAL LOCATION WITHOUT PLACING IT AT ANY OTHER LOCATION ON THE FLOOR.
3. NO AREA WITHIN THE WORLD TRADE CENTER SUB GRADE LEVEL OR ON THE FLOORS SHALL BE USED FOR THE PURPOSE OF EQUIPMENT STORAGE WITHOUT THE APPROVAL OF THE ENGINEER.
4. A FORKLIFT SHALL NOT BE USED WITHOUT PRIOR APPROVAL OF THE ENGINEER.
5. THE CARRIAGE DETAIL WITH NUMBER AND GAUGE OF WHEELS SHALL BE SUBMITTED FOR APPROVAL.
6. CRIBBING SHALL BE REQUIRED ON ALL FLOOR SLABS FOR MOVING TRANSFORMERS AND ANY OTHER EQUIPMENT WEIGHING MORE THAN 3,500 LBS.
7. CRIBBING REQUIRED FOR TRANSFER OF TRANSFORMER SHALL BE COORDINATED WITH MANUFACTURER. CONTRACTOR SHALL COMPLY WITH MANUFACTURER'S REQUIREMENTS BEFORE MOVING ANY TRANSFORMER EQUIPMENT.
8. FOR INFORMATION RELATING TO THE LOCATION AND ARRANGEMENT OF TRANSFORMERS, TRANSFORMER BASES AND ALL OTHER ELECTRICAL EQUIPMENT AT SUBSTATION ROOM, SEE ELECTRICAL DRAWINGS.
9. THE CONTRACTOR SHALL USE A CRANE MAT OR OTHER ALTERNATE METHOD FOR CRIBBING OVER SLAB WITH THE APPROVAL OF THE ENGINEER.
10. TIMBER CONSTRUCTION : (SEE NOTES #1 ON DWG. A-1)  
A. ALL LUMBER DIMENSIONS SHOWN ARE NOMINAL.  
B. ALL LUMBER SHALL BE "DOUGLAS FIR SOUTH" OR APPROVED EQUAL:  
16" X 4" BEAMS - SELECT STRUCTURAL WITH MIN. Fb = 1700 PSI, E = 1400 PSI, 4" BLOCKING-GRADE NO.1  
C. FOR ADDITIONAL INFORMATION AND REQUIREMENTS, SEE SPEC. 06100.
11. CRIBBING INSIDE THE SUBSTATIONS SHALL BE CONTINUOUS AS REQUIRED AND SHALL BE COORDINATED WITH THE MANUFACTURER AS SHOWN ON NOTE #7

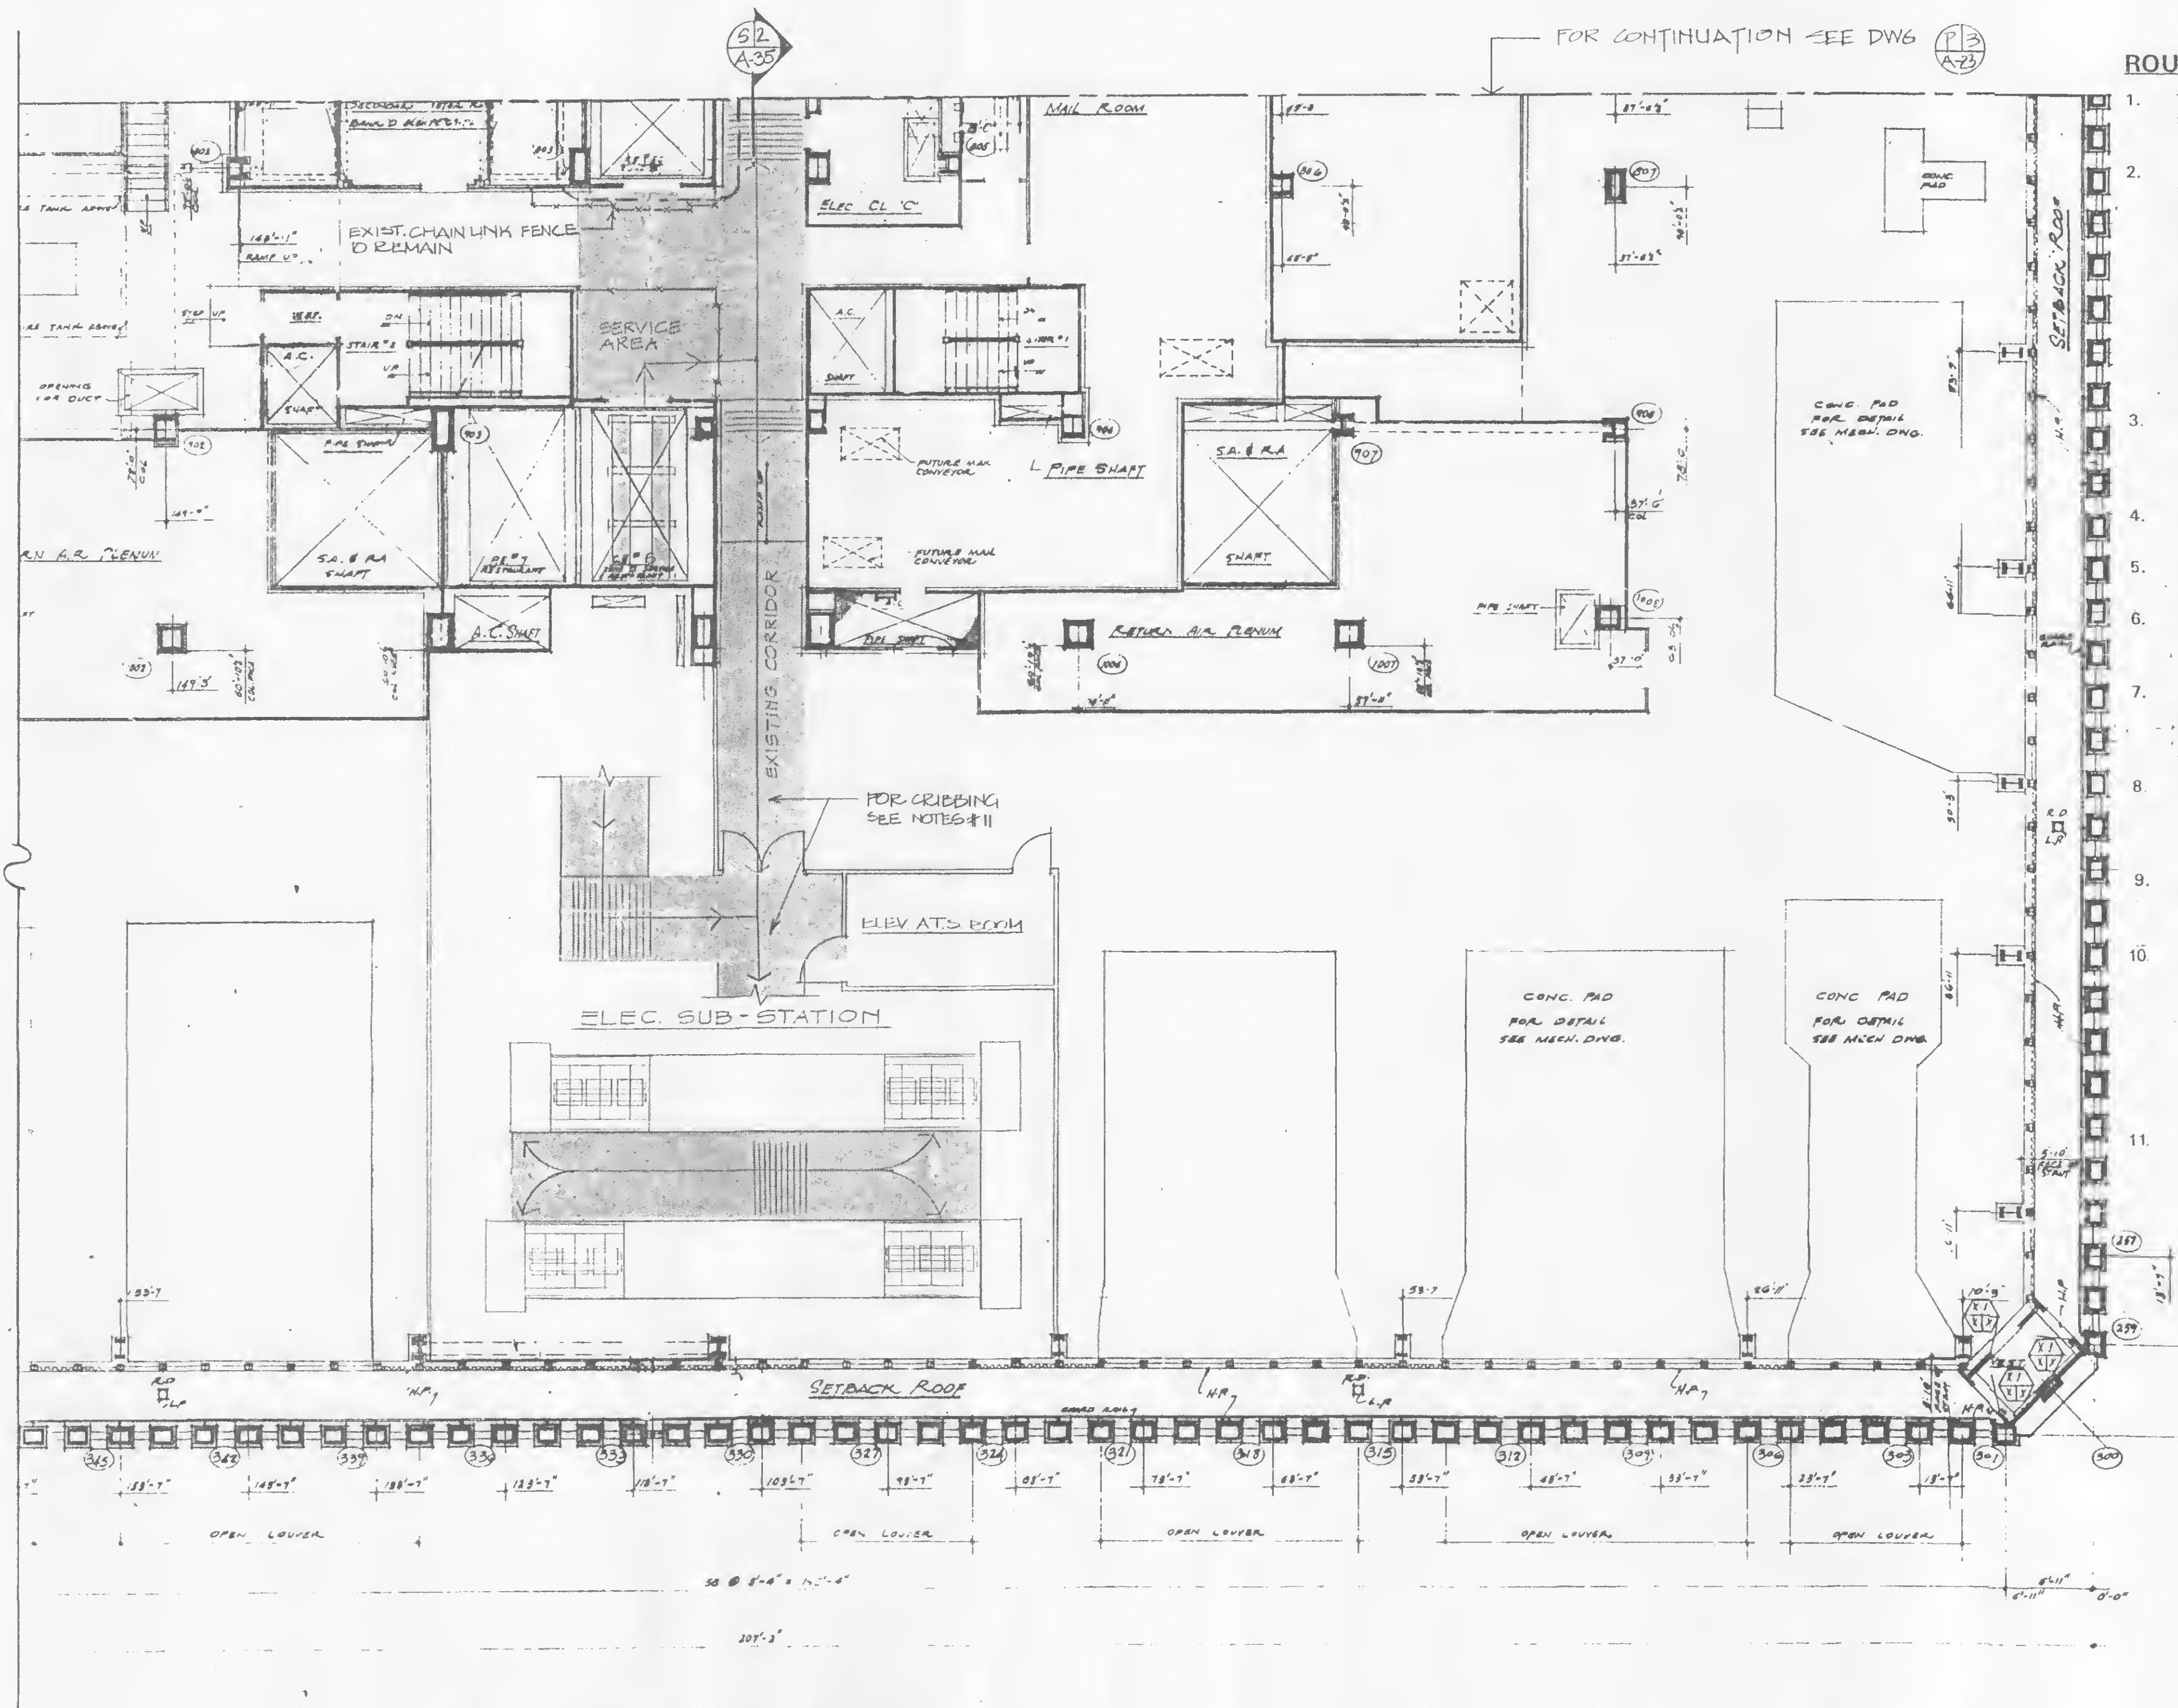





**THE PORT AUTHORITY  
OF NY & NJ**

*Peter K. Sweeney*  
ENGINEERING PROGRAM MANAGER  
WORLD TRADE CENTER  
*WHL*  
CHIEF ARCHITECT

Engineering Department  
Design Division

**The World Trade  
Center  
Electrical/HVAC  
Upgrade Program**

Title  
TOWERS ONE AND TWO  
LOW VOLTAGE SUBSTATIONS  
CONSTRUCTION AND  
INSTALLATION

**ARCHITECTURAL  
SUBSTATION - SS 75E  
TOWER TWO  
ROUTING PLAN**

**CONFORMED**

7/17/95  
No. Date Revision Approved


This drawing subject to conditions in contract.  
All inventions, ideas, designs and methods  
herein are reserved to Port Authority and may not  
be used without its written consent.

A.T.S. L.V.G. D.D. A.T.S. L.V.G.  
Designed by Drawn by Task Leader  
Principal Architect  
Date 5/1/95 Scale AS NOTED


Contract Number Drawing Number  
**WTC-802.071 A-25**

**ROUTING AND CRIBBING NOTES:**

1. THE LOCATION OF THE ELECTRICAL EQUIPMENT ON THE FLOORS SHALL NOT BE CHANGED WITHOUT THE APPROVAL OF THE ENGINEER.
2. ALL ELECTRICAL EQUIPMENT SHALL BE MOVED FROM THE TRUCK TO THE ELEVATOR AND TO THEIR FINAL PLACEMENT LOCATION ON THE FLOORS ON WHEELED CARRIAGES MOVING IN A CONTINUOUS NON-SLIP MANNER VIA THE DESIGNATED ROUTE (SHOWN SHADED ON PLANS).  
CRIBBING AS DETAILED ON THE CONTRACT DRAWINGS SHALL BE PLACED ON THE ROUTE SLAB AND THE EQUIPMENT CARRIAGE SHALL BE ROLLED ON IT. THE EQUIPMENT SHALL BE LIFTED DIRECTLY FROM THE CARRIAGE TO THE SUPPORT FRAMES ON PADS IN THE FINAL LOCATION WITHOUT PLACING IT AT ANY OTHER LOCATION ON THE FLOOR.
3. NO AREA WITHIN THE WORLD TRADE CENTER SUB GRADE LEVEL OR ON THE FLOORS SHALL BE USED FOR THE PURPOSE OF EQUIPMENT STORAGE WITHOUT THE APPROVAL OF THE ENGINEER.
4. A FORKLIFT SHALL NOT BE USED WITHOUT PRIOR APPROVAL OF THE ENGINEER.
5. THE CARRIAGE DETAIL WITH NUMBER AND GAUGE OF WHEELS SHALL BE SUBMITTED FOR APPROVAL.
6. CRIBBING SHALL BE REQUIRED ON ALL FLOOR SLABS FOR MOVING TRANSFORMERS AND ANY OTHER EQUIPMENT WEIGHING MORE THAN 3,500 LBS.
7. CRIBBING REQUIRED FOR TRANSFER OF TRANSFORMER SHALL BE COORDINATED WITH MANUFACTURER. CONTRACTOR SHALL COMPLY WITH MANUFACTURER'S REQUIREMENTS BEFORE MOVING ANY TRANSFORMER EQUIPMENT.
8. FOR INFORMATION RELATING TO THE LOCATION AND ARRANGEMENT OF TRANSFORMERS, TRANSFORMER BASES AND ALL OTHER ELECTRICAL EQUIPMENT AT SUBSTATION ROOM, SEE ELECTRICAL DRAWINGS.
9. THE CONTRACTOR SHALL USE A CRANE MAT OR OTHER ALTERNATE METHOD FOR CRIBBING OVER SLAB WITH THE APPROVAL OF THE ENGINEER.
10. TIMBER CONSTRUCTION : (SEE NOTES #1 ON DWG. A-1)  
A. ALL LUMBER DIMENSIONS SHOWN ARE NOMINAL.  
B. ALL LUMBER SHALL BE "DOUGLAS FIR SOUTH" OR APPROVED EQUAL:  
16" X 4" BEAMS - SELECT STRUCTURAL WITH MIN. Fb = 1700 PSI, E = 1400 PSI, 4" BLOCKING-GRADE NO.1  
C. FOR ADDITIONAL INFORMATION AND REQUIREMENTS, SEE SPEC. 06100.
11. CRIBBING INSIDE THE SUBSTATIONS SHALL BE CONTINUOUS AS REQUIRED AND SHALL BE COORDINATED WITH THE MANUFACTURER AS SHOWN ON NOTE # 7

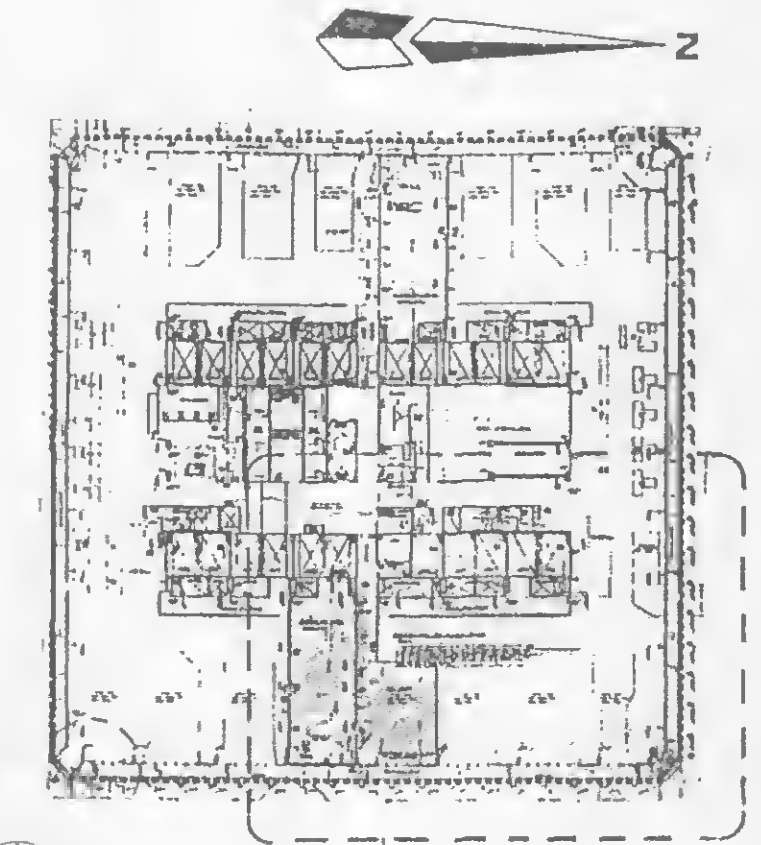

**KEY PLAN**

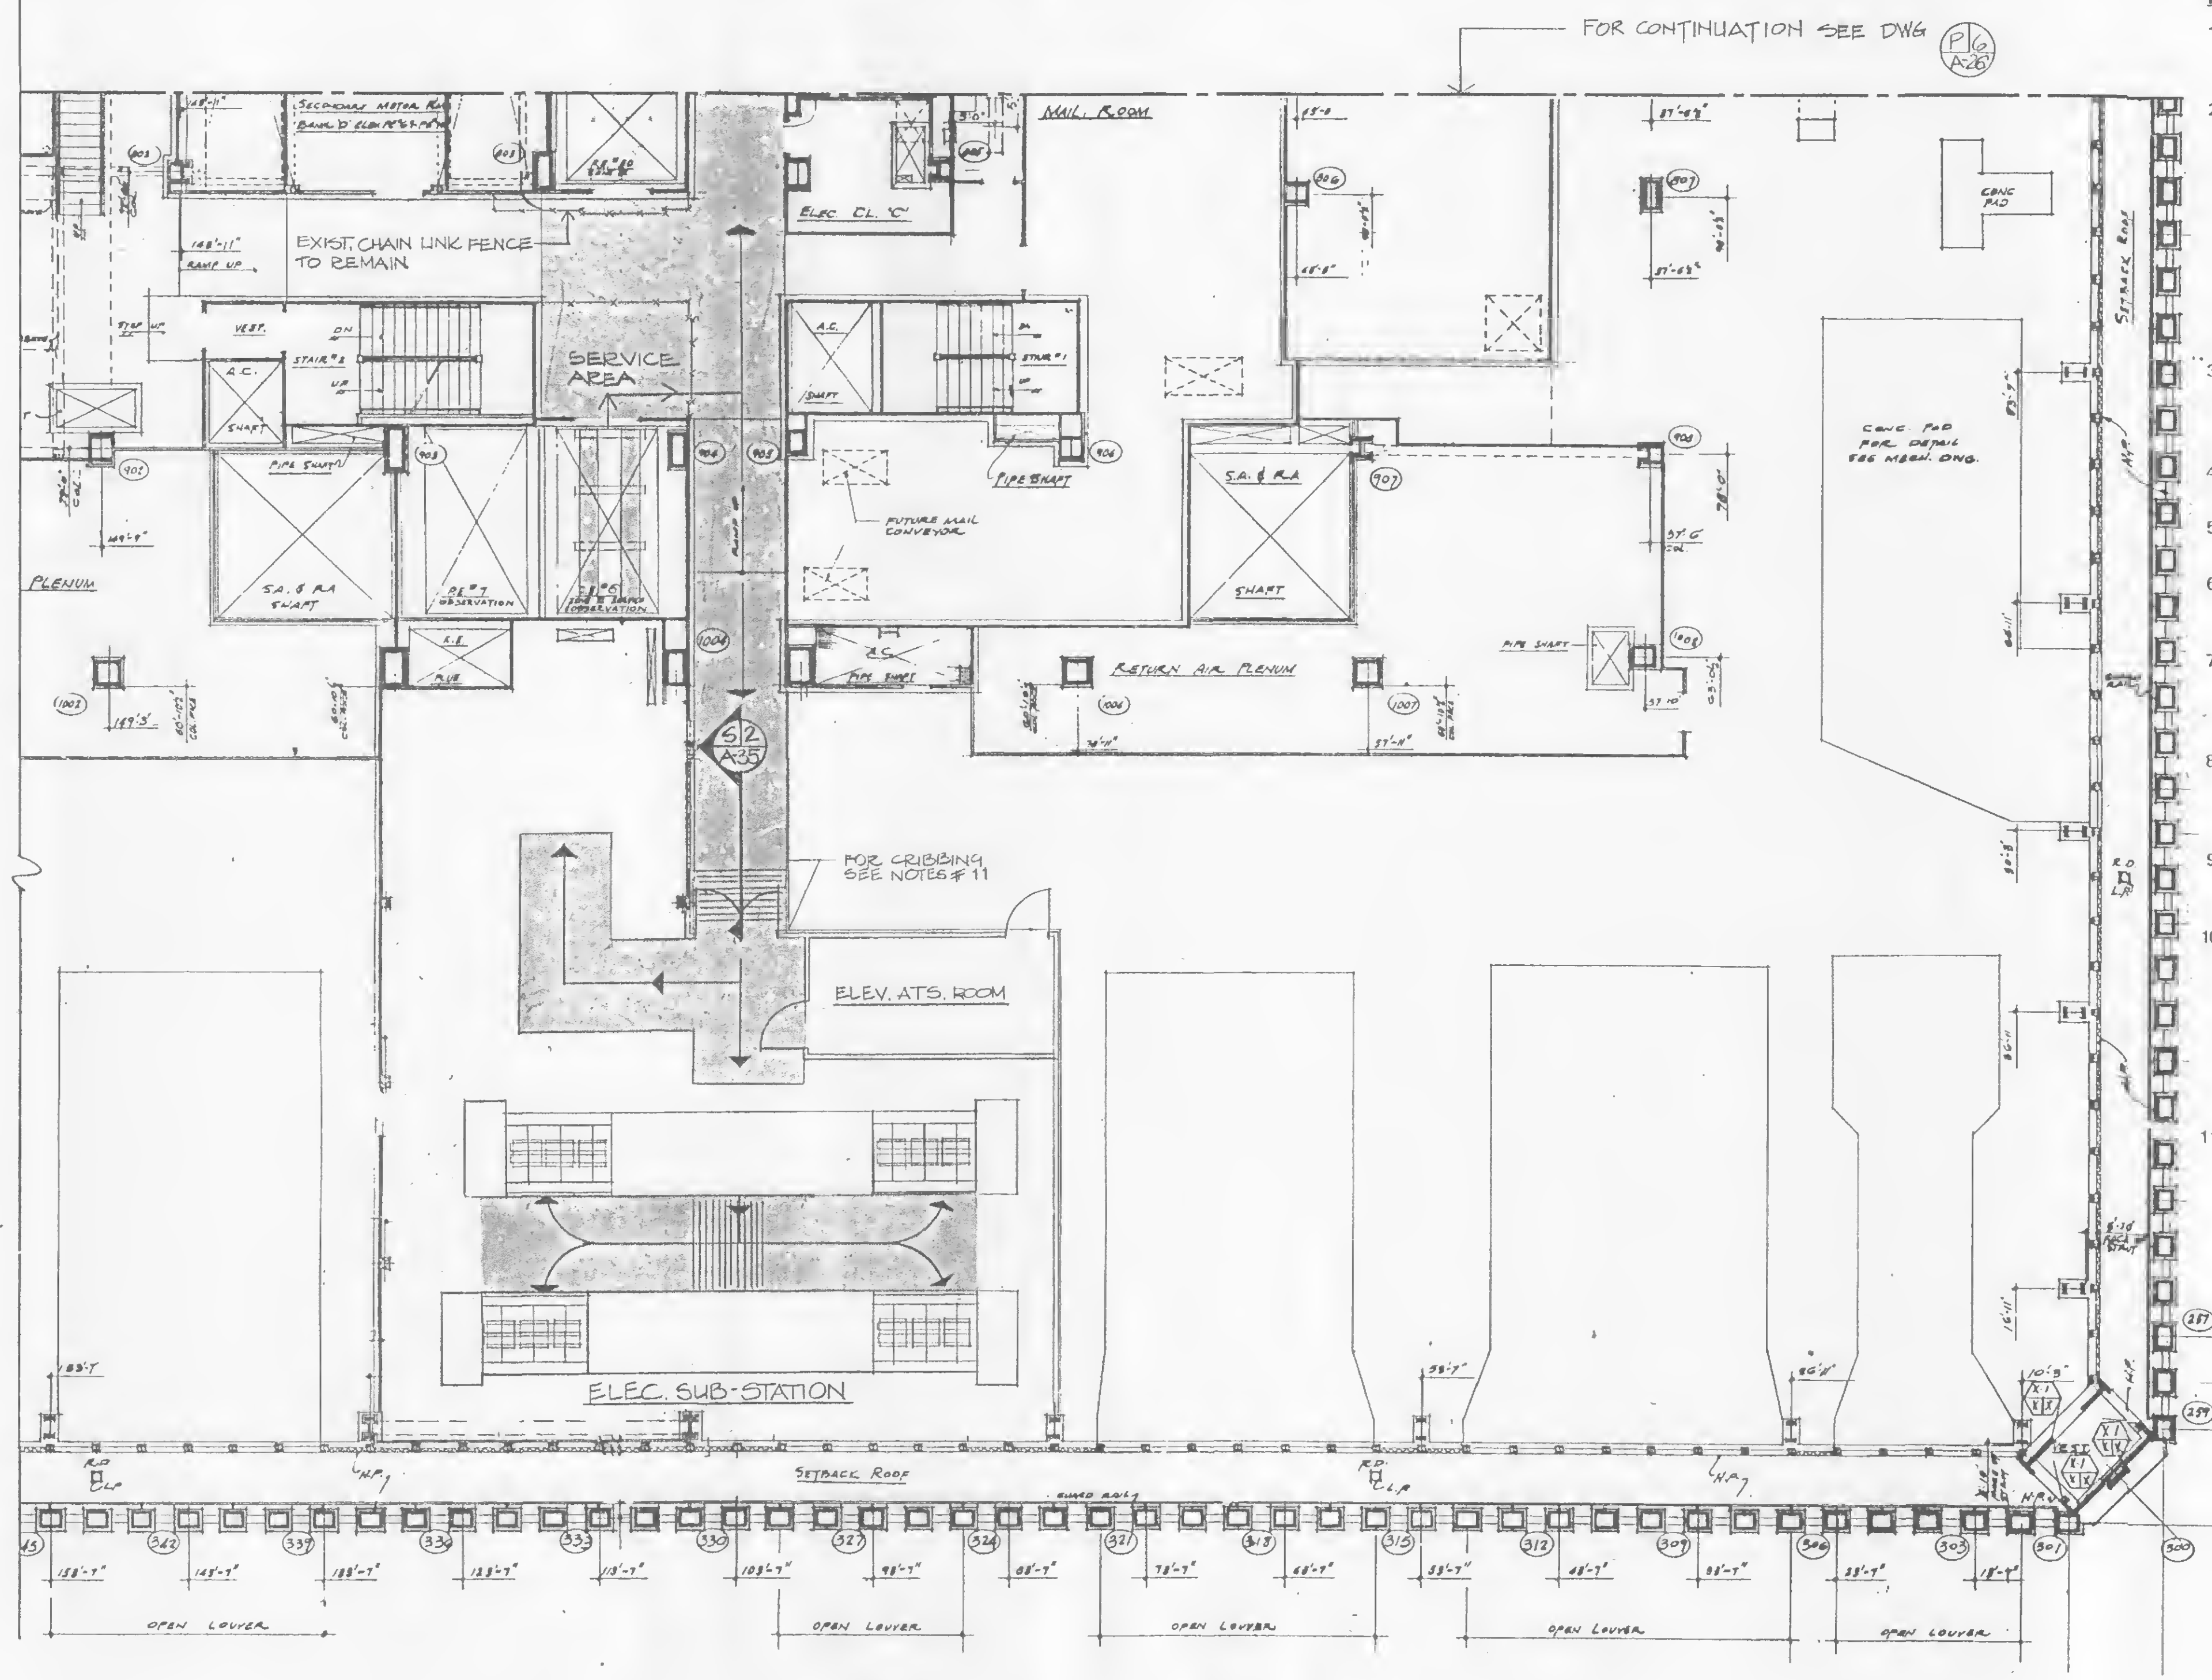

**P5 ROUTING PLAN**  
0 8 16  
SCALE IN FEET

AREA OF ROUTING SEE P5





THE PORT AUTHORITY  
OF NY & NJ

*Peter K. Sweeney*  
ENGINEERING PROGRAM MANAGER  
WORLD TRADE CENTER  
*PLH*  
CHIEF ARCHITECT

Engineering Department  
Design Division

The World Trade  
Center  
Electrical/HVAC  
Upgrade Program

Title  
TOWERS ONE AND TWO  
LOW VOLTAGE SUBSTATIONS  
CONSTRUCTION AND  
INSTALLATION

ARCHITECTURAL  
SUBSTATION - SS 75W  
TOWER TWO  
ROUTING PLAN

CONFORMED

7/17/95  
No. Date Revision Approved


This drawing subject to conditions in contract.  
All inventions, ideas, designs and methods  
herein are reserved to Port Authority and may not  
be used without its written consent.

A.T.S.  
L.V.G.  
A.T.S.  
L.V.G.  
Designed by Drawn by Task Leader  
Principal Architect  
Date 5/1/95 Scale AS NOTED


Contract Number Drawing Number  
WTC-802.071 A-26

### ROUTING AND CRIBBING NOTES:

- 1 THE LOCATION OF THE ELECTRICAL EQUIPMENT ON THE FLOORS SHALL NOT BE CHANGED WITHOUT THE APPROVAL OF THE ENGINEER.
- 2 ALL ELECTRICAL EQUIPMENT SHALL BE MOVED FROM THE TRUCK TO THE ELEVATOR AND TO THEIR FINAL PLACEMENT LOCATION ON THE FLOORS ON WHEELED CARRIAGES MOVING IN A CONTINUOUS NON-SLIP MANNER VIA THE DESIGNATED ROUTE (SHOWN SHADED ON PLANS).
- CRIBBING AS DETAILED ON THE CONTRACT DRAWINGS SHALL BE PLACED ON THE ROUTE SLAB AND THE EQUIPMENT CARRIAGE SHALL BE ROLLED ON IT. THE EQUIPMENT SHALL BE LIFTED DIRECTLY FROM THE CARRIAGE TO THE SUPPORT FRAMES ON PADS IN THE FINAL LOCATION WITHOUT PLACING IT AT ANY OTHER LOCATION ON THE FLOOR.
- 3 NO AREA WITHIN THE WORLD TRADE CENTER SUB GRADE LEVEL OR ON THE FLOORS SHALL BE USED FOR THE PURPOSE OF EQUIPMENT STORAGE WITHOUT THE APPROVAL OF THE ENGINEER.
- 4 A FORKLIFT SHALL NOT BE USED WITHOUT PRIOR APPROVAL OF THE ENGINEER.
- 5 THE CARRIAGE DETAIL WITH NUMBER AND GAUGE OF WHEELS SHALL BE SUBMITTED FOR APPROVAL.
- 6 CRIBBING SHALL BE REQUIRED ON ALL FLOOR SLABS FOR MOVING TRANSFORMERS AND ANY OTHER EQUIPMENT WEIGHING MORE THAN 3,500 LBS.
- 7 CRIBBING REQUIRED FOR TRANSFER OF TRANSFORMER SHALL BE COORDINATED WITH MANUFACTURER. CONTRACTOR SHALL COMPLY WITH MANUFACTURER'S REQUIREMENTS BEFORE MOVING ANY TRANSFORMER EQUIPMENT.
- 8 FOR INFORMATION RELATING TO THE LOCATION AND ARRANGEMENT OF TRANSFORMERS, TRANSFORMER BASES AND ALL OTHER ELECTRICAL EQUIPMENT AT SUBSTATION ROOM, SEE ELECTRICAL DRAWINGS.
- 9 THE CONTRACTOR SHALL USE A CRANE MAT OR OTHER ALTERNATE METHOD FOR CRIBBING OVER SLAB WITH THE APPROVAL OF THE ENGINEER.
10. TIMBER CONSTRUCTION : (SEE NOTES #1 ON DWG. A-1)
  - A. ALL LUMBER DIMENSIONS SHOWN ARE NOMINAL.
  - B. ALL LUMBER SHALL BE "DOUGLAS FIR SOUTH" OR APPROVED EQUAL:  
16" X 4" BEAMS - SELECT STRUCTURAL WITH MIN. Fb = 1700 PSI, E = 1400 PSI, 4" BLOCKING-GRADE NO. 1
  - C. FOR ADDITIONAL INFORMATION AND REQUIREMENTS, SEE SPEC. 06100.
11. CRIBBING INSIDE THE SUBSTATIONS SHALL BE CONTINUOUS AS REQUIRED AND SHALL BE COORDINATED WITH THE MANUFACTURER AS SHOWN ON NOTE #7

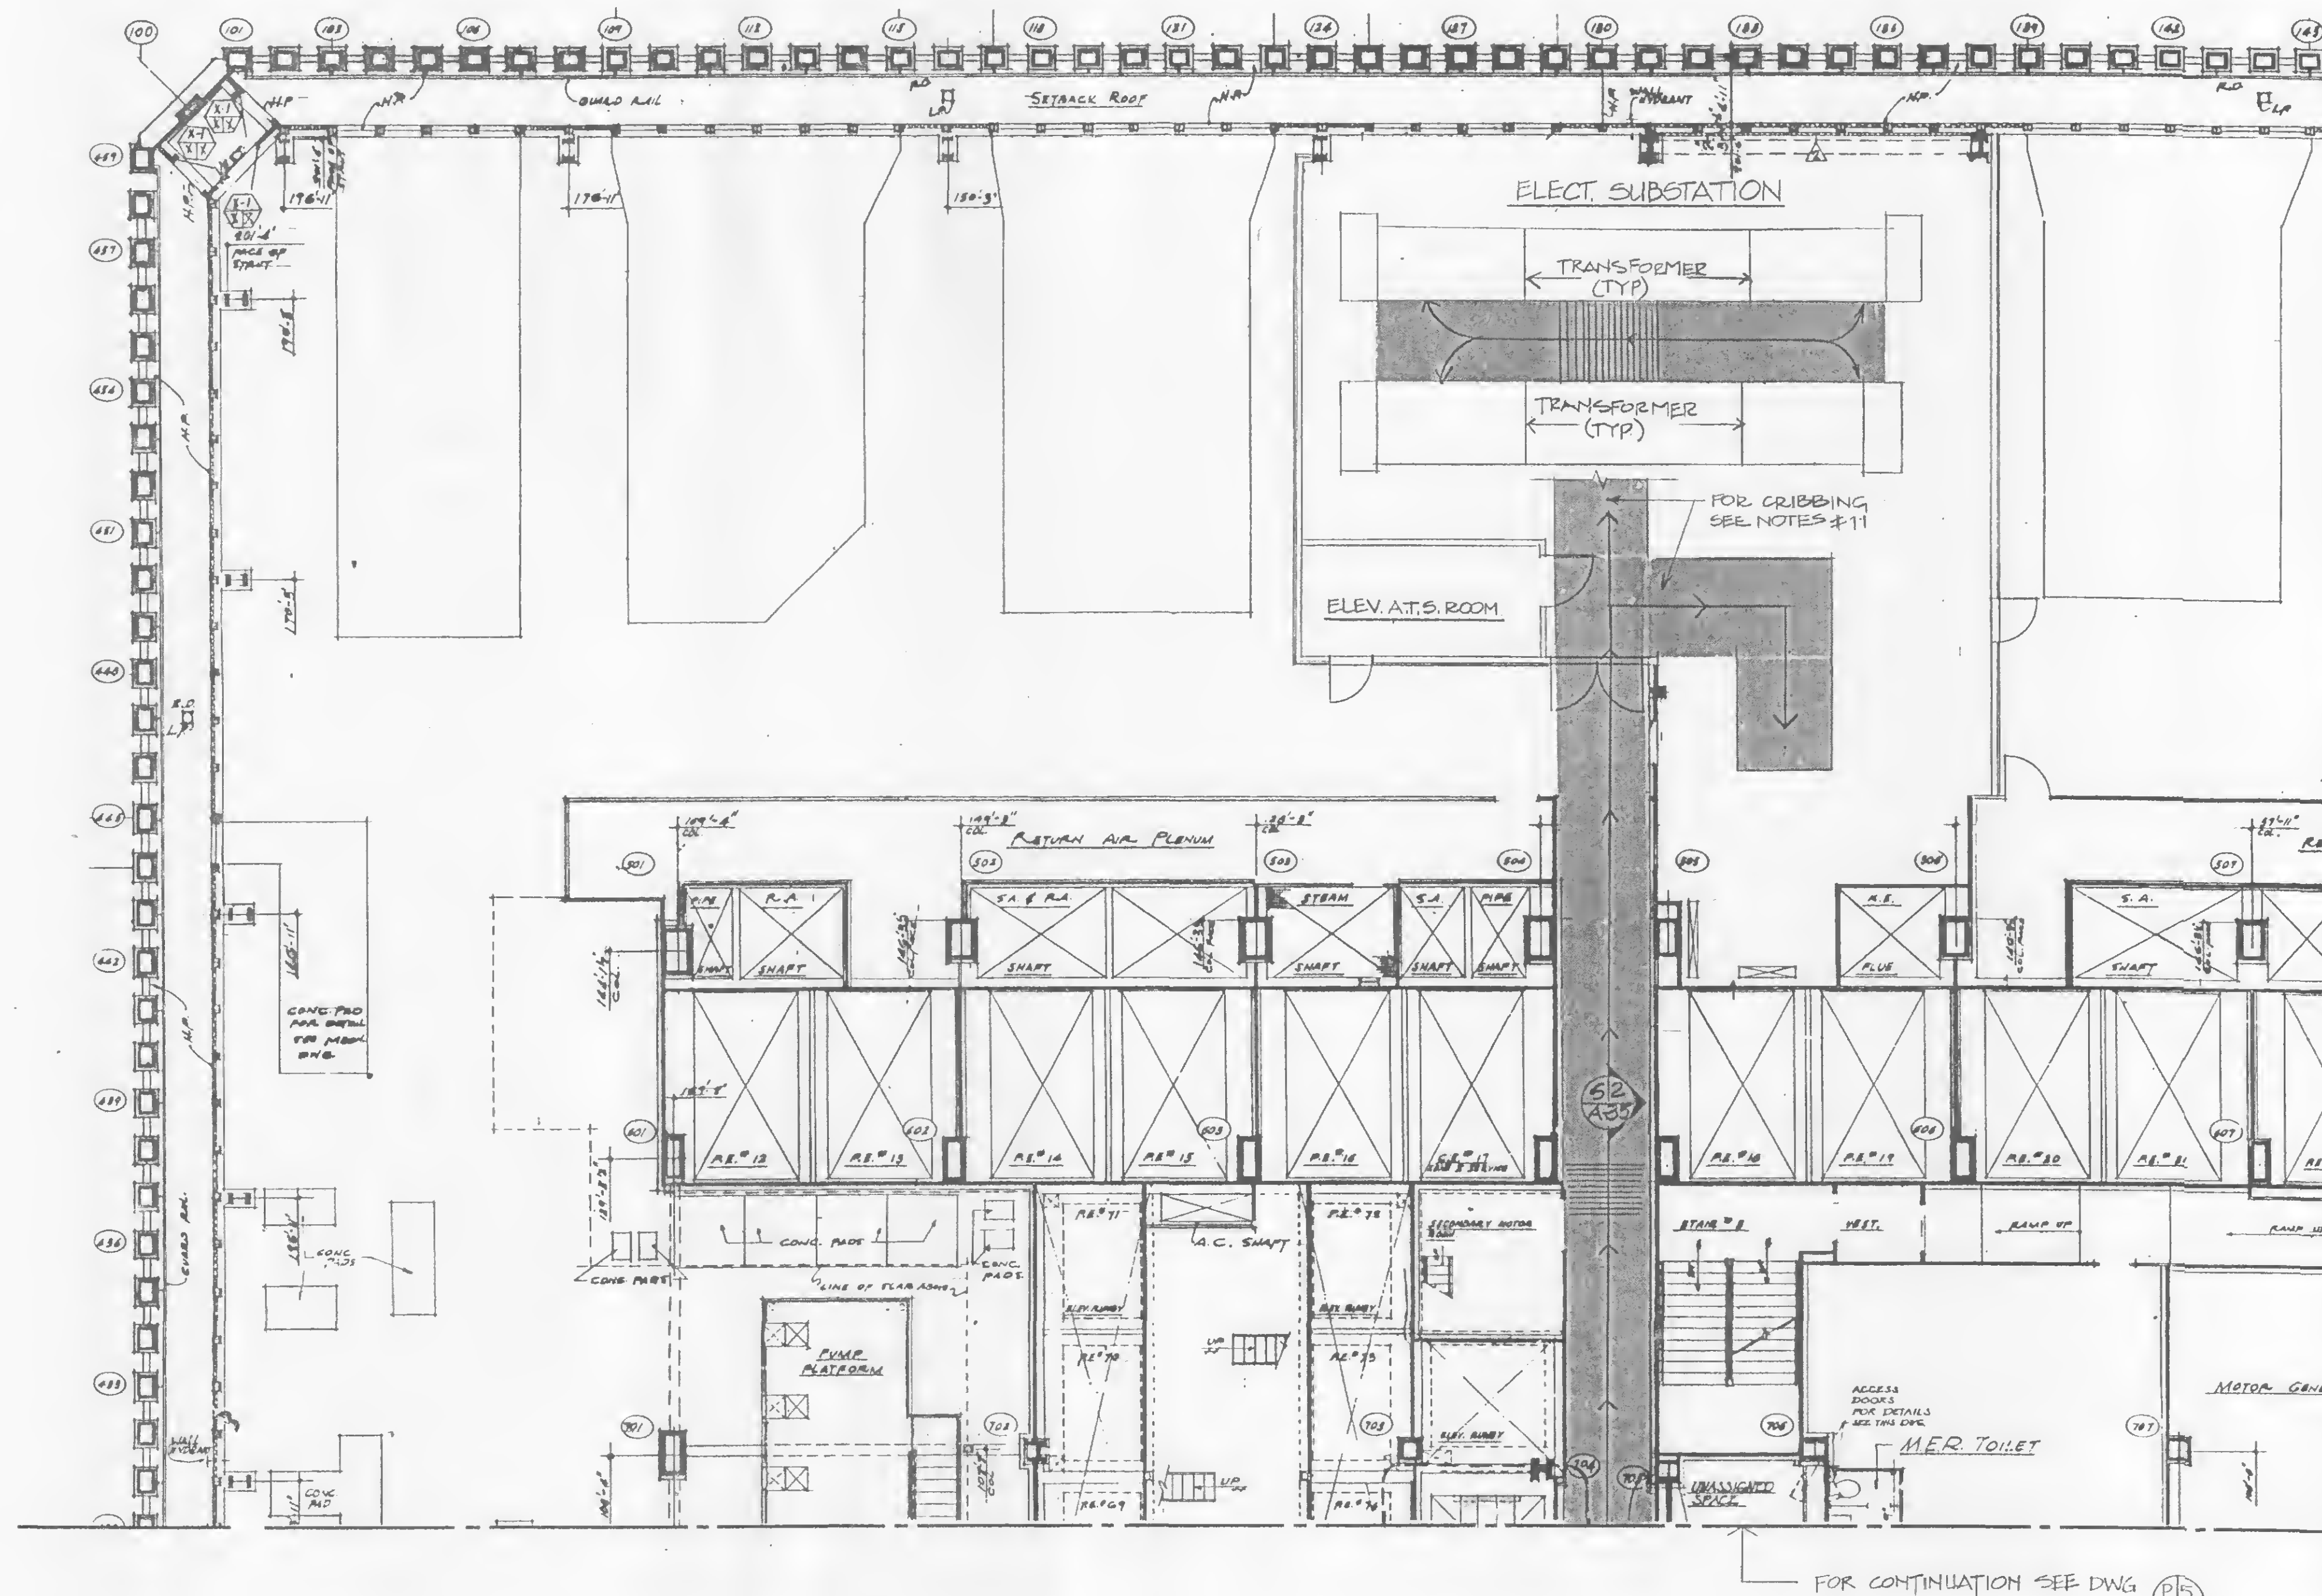

P16 ROUTING PLAN  
0 8 16  
SCALE IN FEET

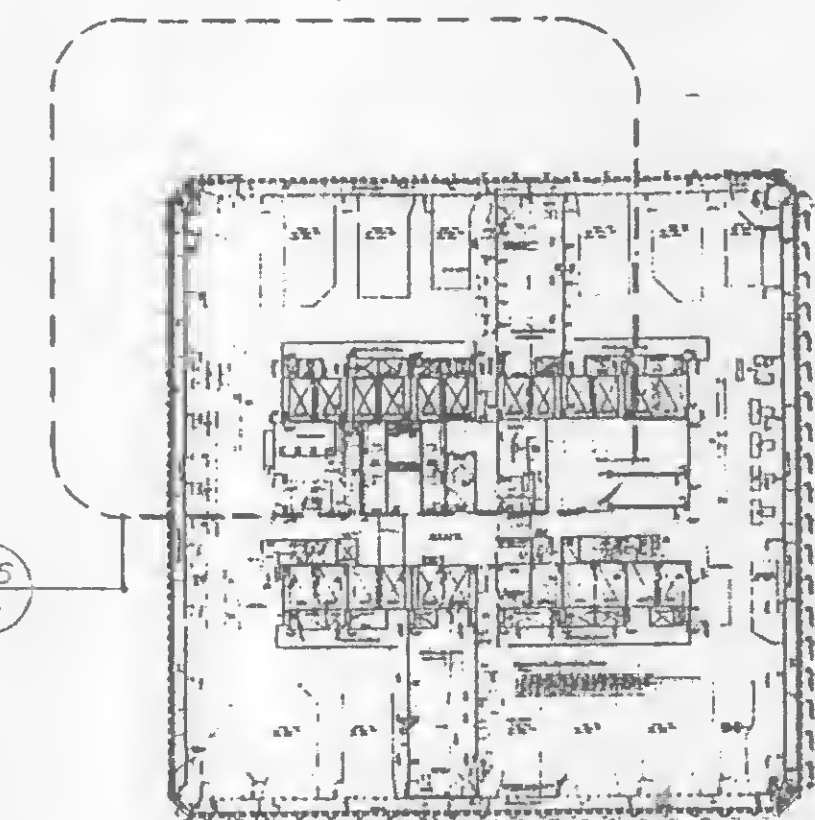

KEY PLAN

AREA OF ROUTING SEE P16

FOR CONTINUATION SEE DWG P15 A-25










**THE PORT AUTHORITY  
OF NY & NJ**

*Peter K. Sweeney*  
ENGINEERING PROGRAM MANAGER  
WORLD TRADE CENTER

CHIEF ARCHITECT


**NOTES:**

1. THE CONTRACTOR SHALL REMOVE EXISTING CEILING TILES, SUSPENSION SYSTEM AND ELECTRICAL LIGHT FIXTURES AND PATCH-UP DAMAGED AREAS AS REQUIRED TO MATCH EXISTING CEILING.
2. FOR ELECTRICAL LIGHT FIXTURES LOCATION AND DETAIL SEE ELECT. DWG. # E-93 AND E-94

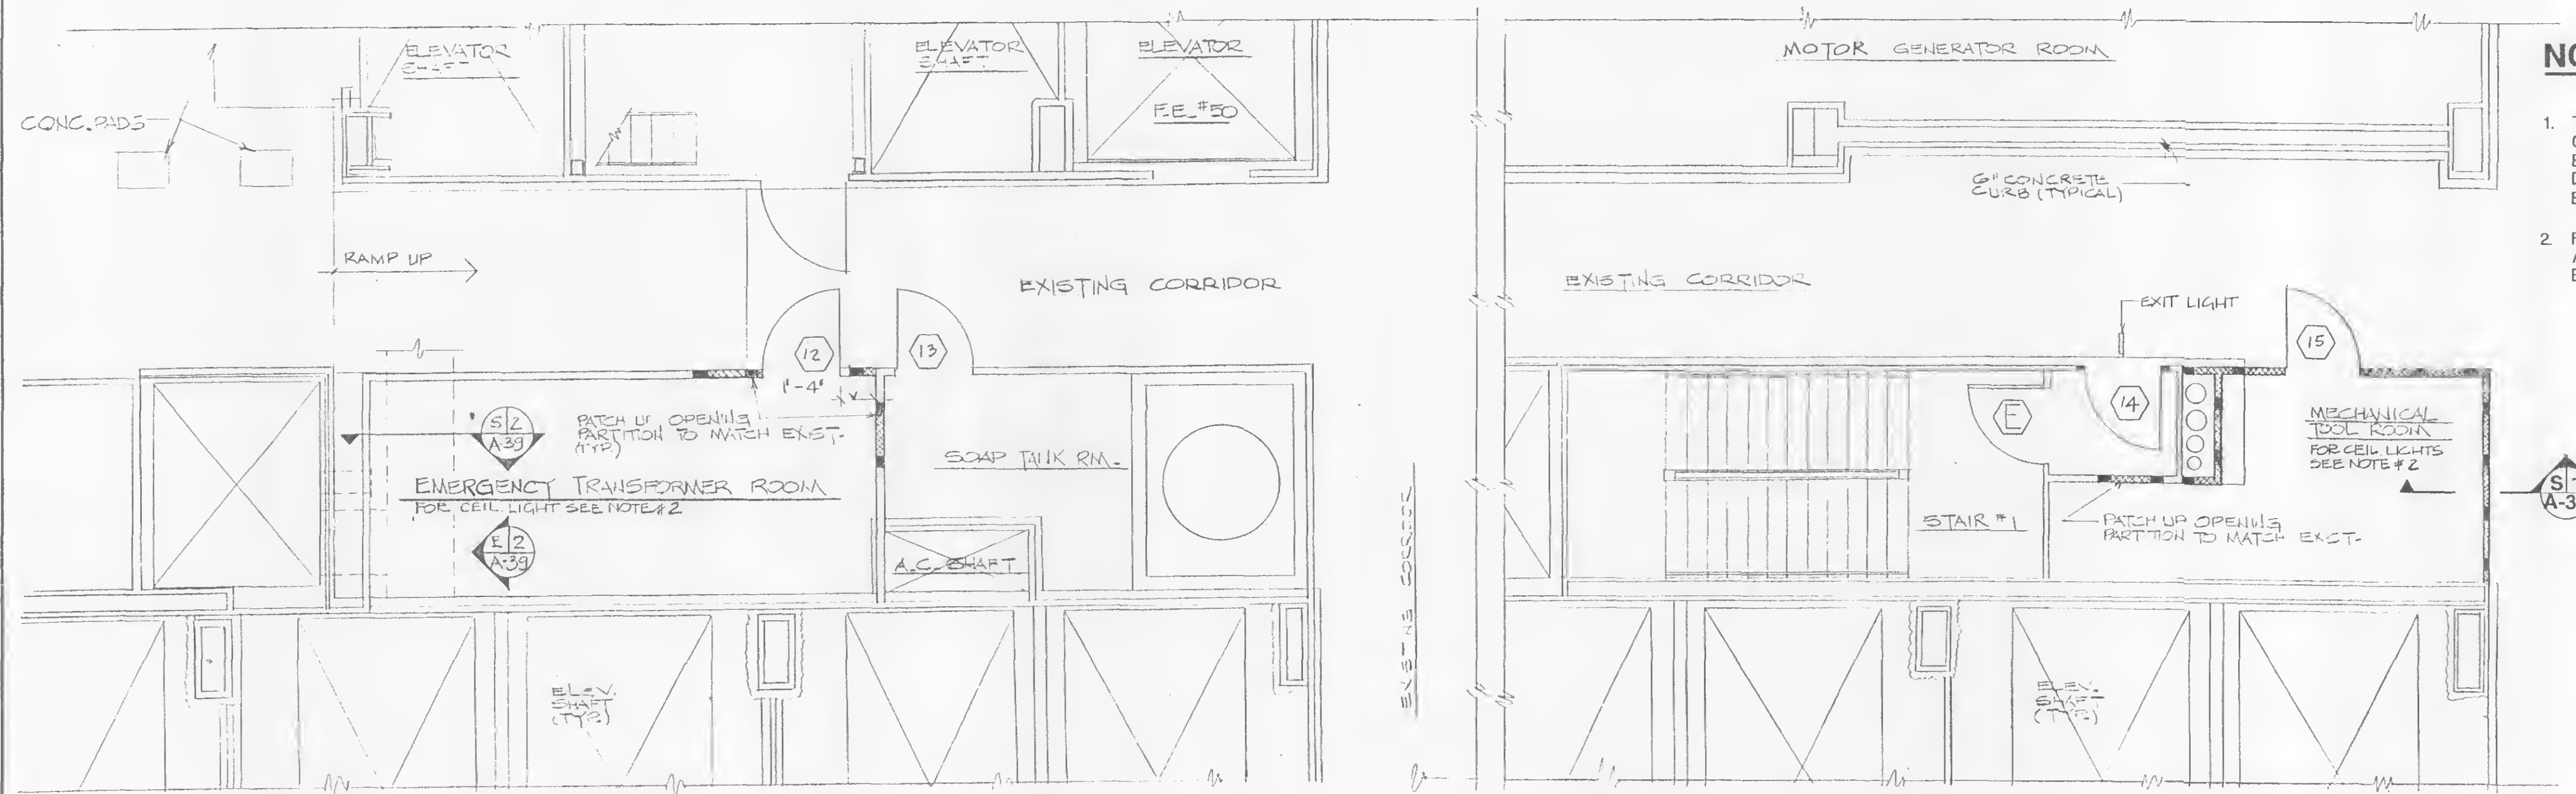



**P1 ENLARGED PART PLAN AT 41ST FLOOR**

**P/2 ENLARGED PART PLAN AT 41ST FLOOR**

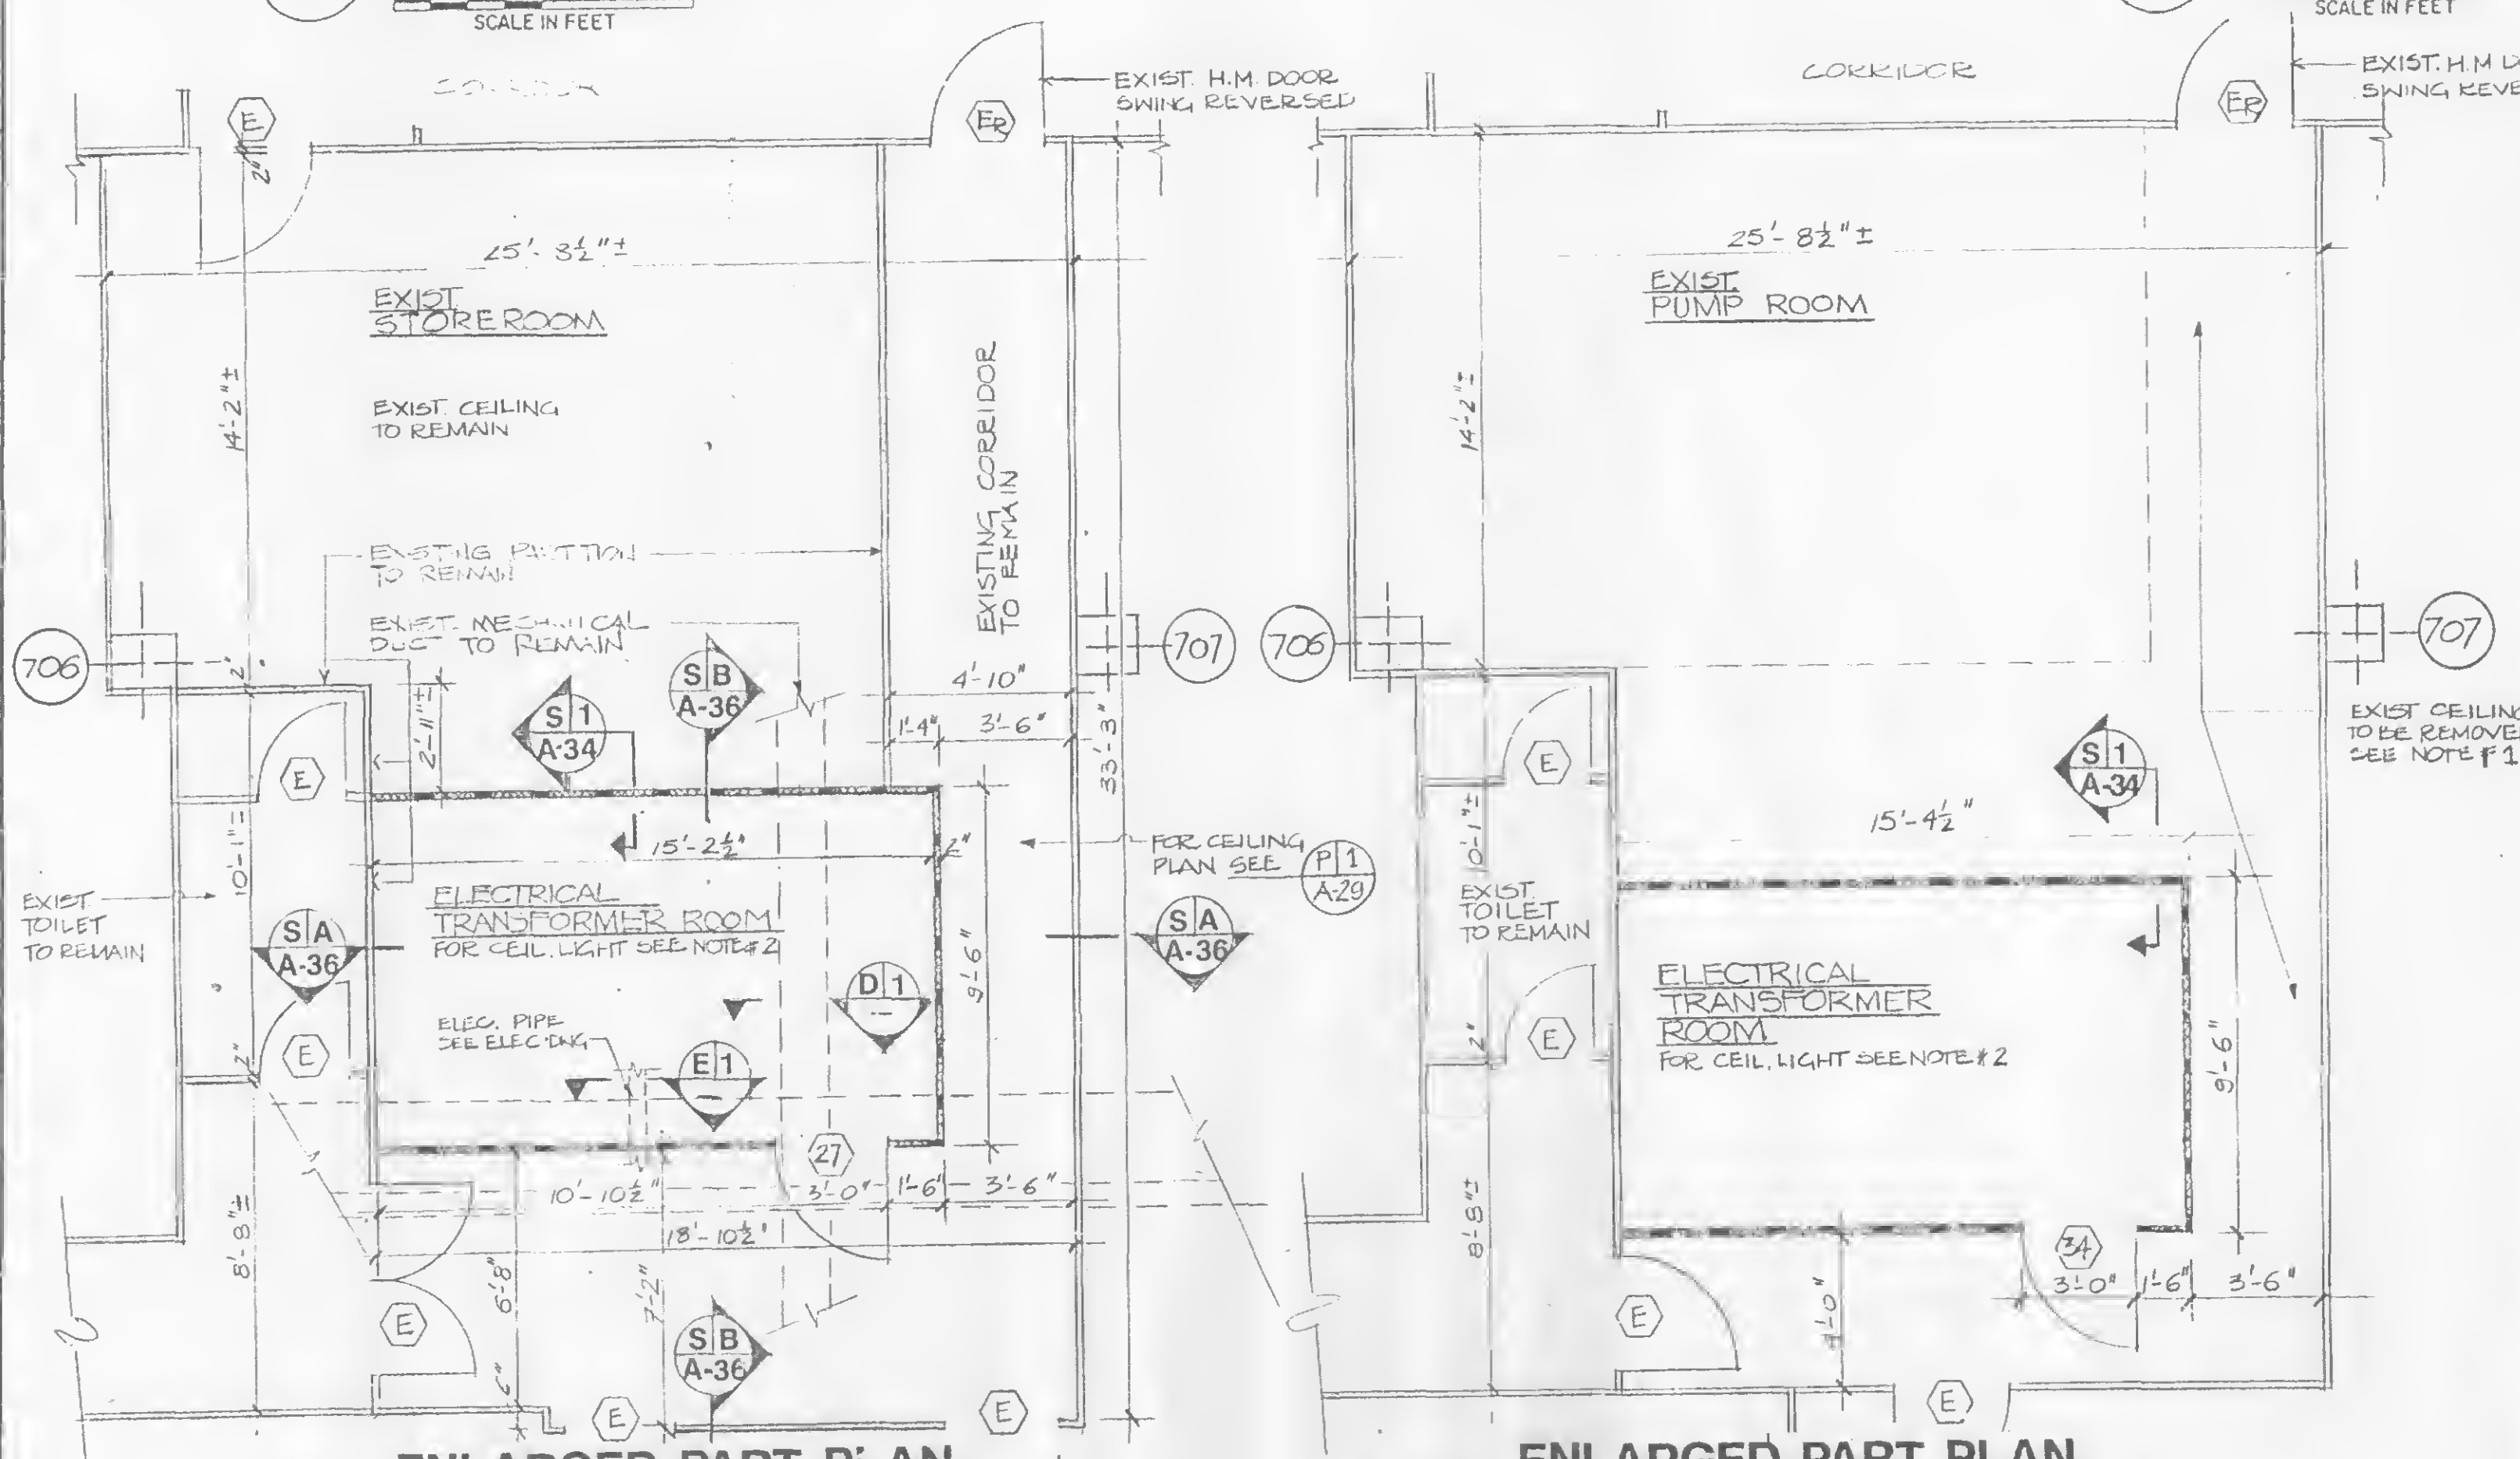

**ENLARGED PART PLAN**  
**AT 75TH FLOOR** TOWER ONE

**ENLARGED PART PLAN**  
**AT 75TH FLOOR** TOWER TWO

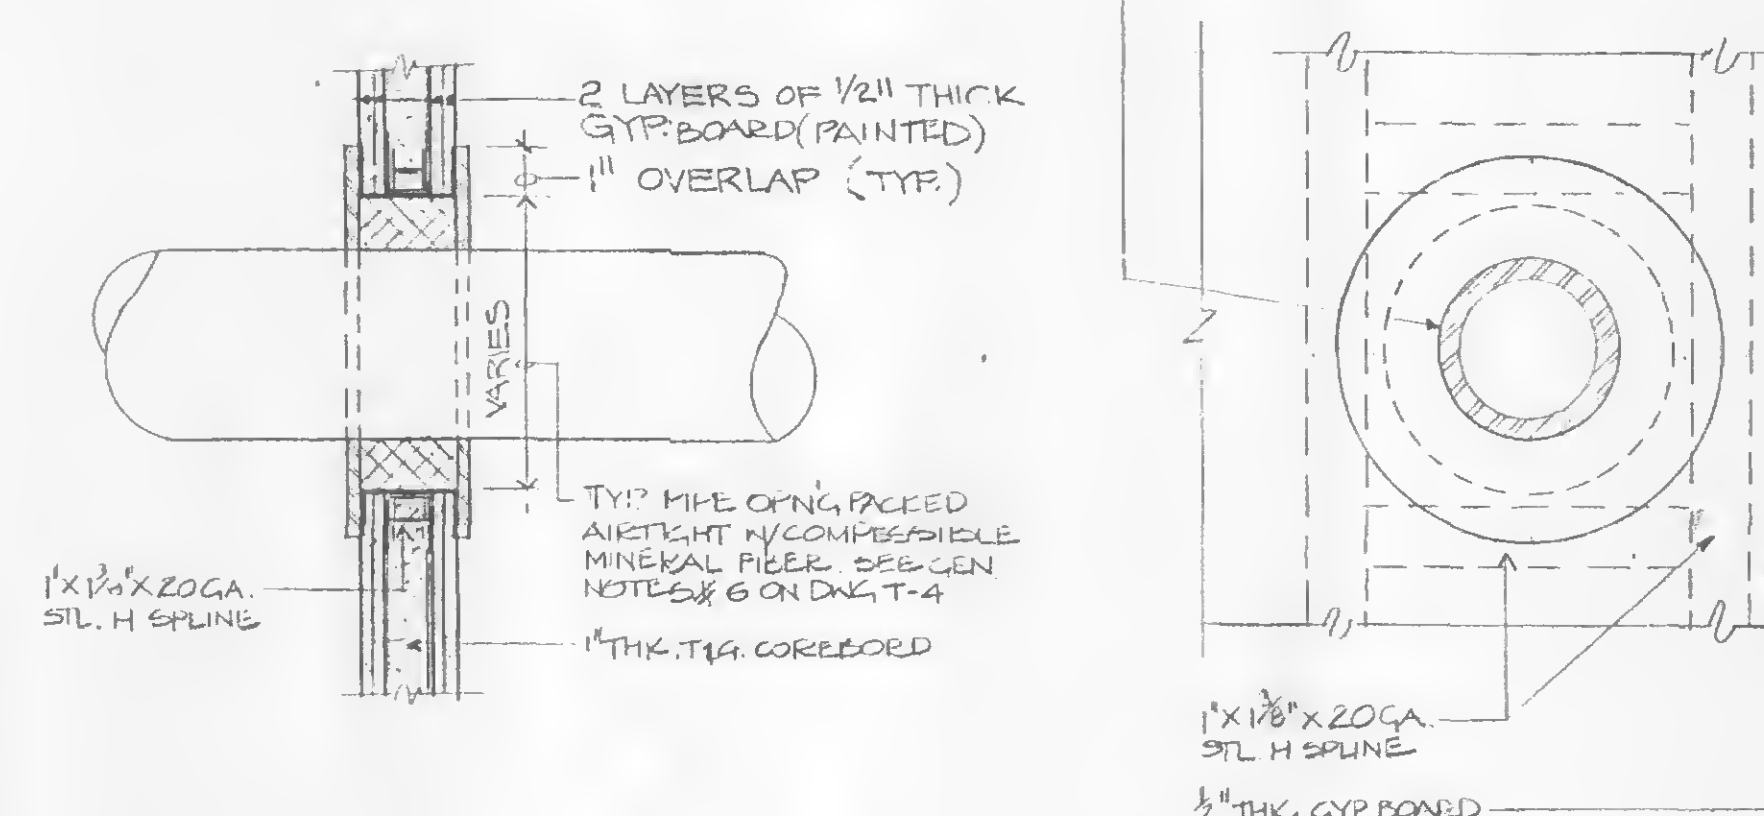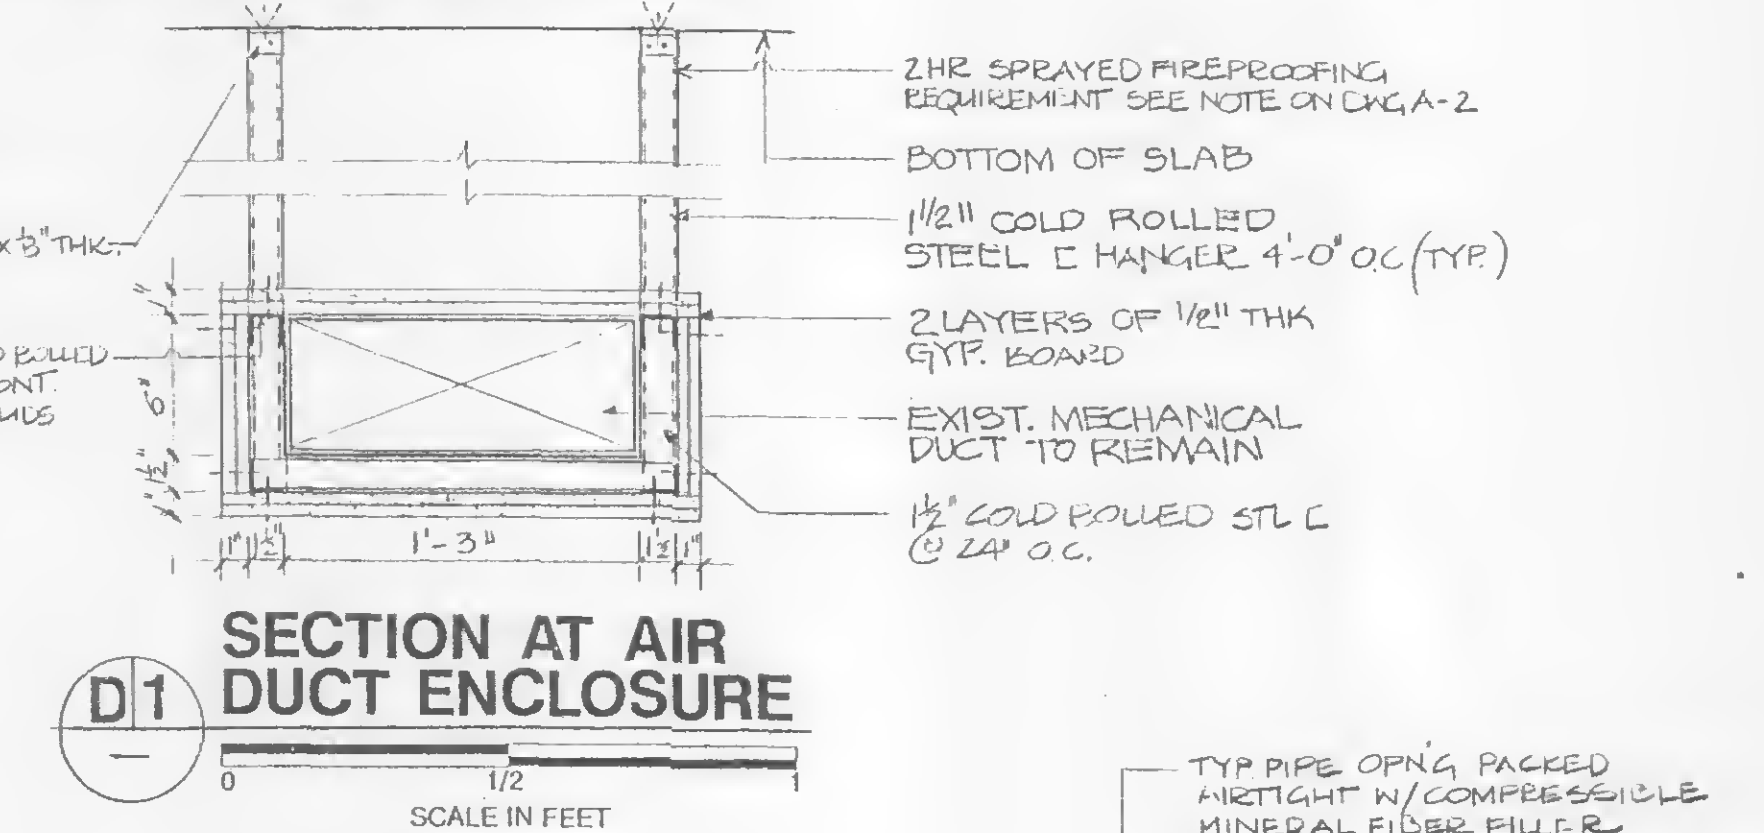

Engineering Department  
Design Division

# The World Trade Center Electrical/HVAC Upgrade Program

Title  
TOWERS ONE AND TWO  
LOW VOLTAGE SUBSTATIONS  
CONSTRUCTION AND  
INSTALLATION

**ARCHITECTURAL**  
SUBSTATION - SS 41 AND 75  
TOWER ONE AND TWO  
ENLARGED PART PLANS,  
SECTIONS AND DETAILS  
**CONFORMED**

No Date Revision Approved

This drawing subject to conditions in contract.  
All inventions, ideas, designs and methods  
herein are reserved to Port Authority and  
may not be used without its written consent.

A.T.SOLAWA  
G.FARLEY

A.T.S.  
G.FARLEY

L.GALANG

Designed by

Drawn by

Task Leader

PRINCIPAL ARCHITECT

Date 5/1/95

Scale AS NOTED

Contract Number **WTC-802.071** Drawing Number **A-28**





**THE PORT AUTHORITY  
OF NY & NJ**

Peter K Sweeney

ENGINEERING PROGRAM MANAGER  
WORLD TRADE CENTER

  
CHIEF ARCHITECT

**CONFORMED**

7/17/95		
Date	Revision	Approved

Engineering Department  
Design Division

# The World Trade Center Electrical/HVAC Upgrade Program

Title  
TOWERS ONE AND TWO  
LOW VOLTAGE SUBSTATIONS  
CONSTRUCTION AND  
INSTALLATION

**ARCHITECTURAL**  
SUBSTATION - SS 75 AND 76  
TOWERS ONE AND TWO  
REFLECTED CEILING PLANS

This drawing subject to conditions in contract.  
All inventions, ideas, designs and methods  
herein are reserved to Port Authority and  
may not be used without its written consent.


A.T. SOLAWA	A.T.S.	L.V. GALAN
Designed by	Drawn by	Task Leader
Principal Architect		
Date 5/1/95	Scale	AS NOTED

Contract Number	Drawing Number
-----------------	----------------

WTC-802.071 A-29


**NOTES:**

1. THE CONTRAOROR SHALL REMOVE EXISTING CEILING TILES, SUSPENSION SYSTEM, LIGHT FIXTURE AND SPRINKLER IN THE TRANSFORMER ROOM.
2. FOR TRANSFORMER ROOM CEILING LIGHT FIXTURE LOCATION AND DETAIL SEE ELECTRICAL DWG. E-94
3. FOR EXISTING ACOUSTIC CEILING TILES SEE NOTE #10 ON DWG. A-1

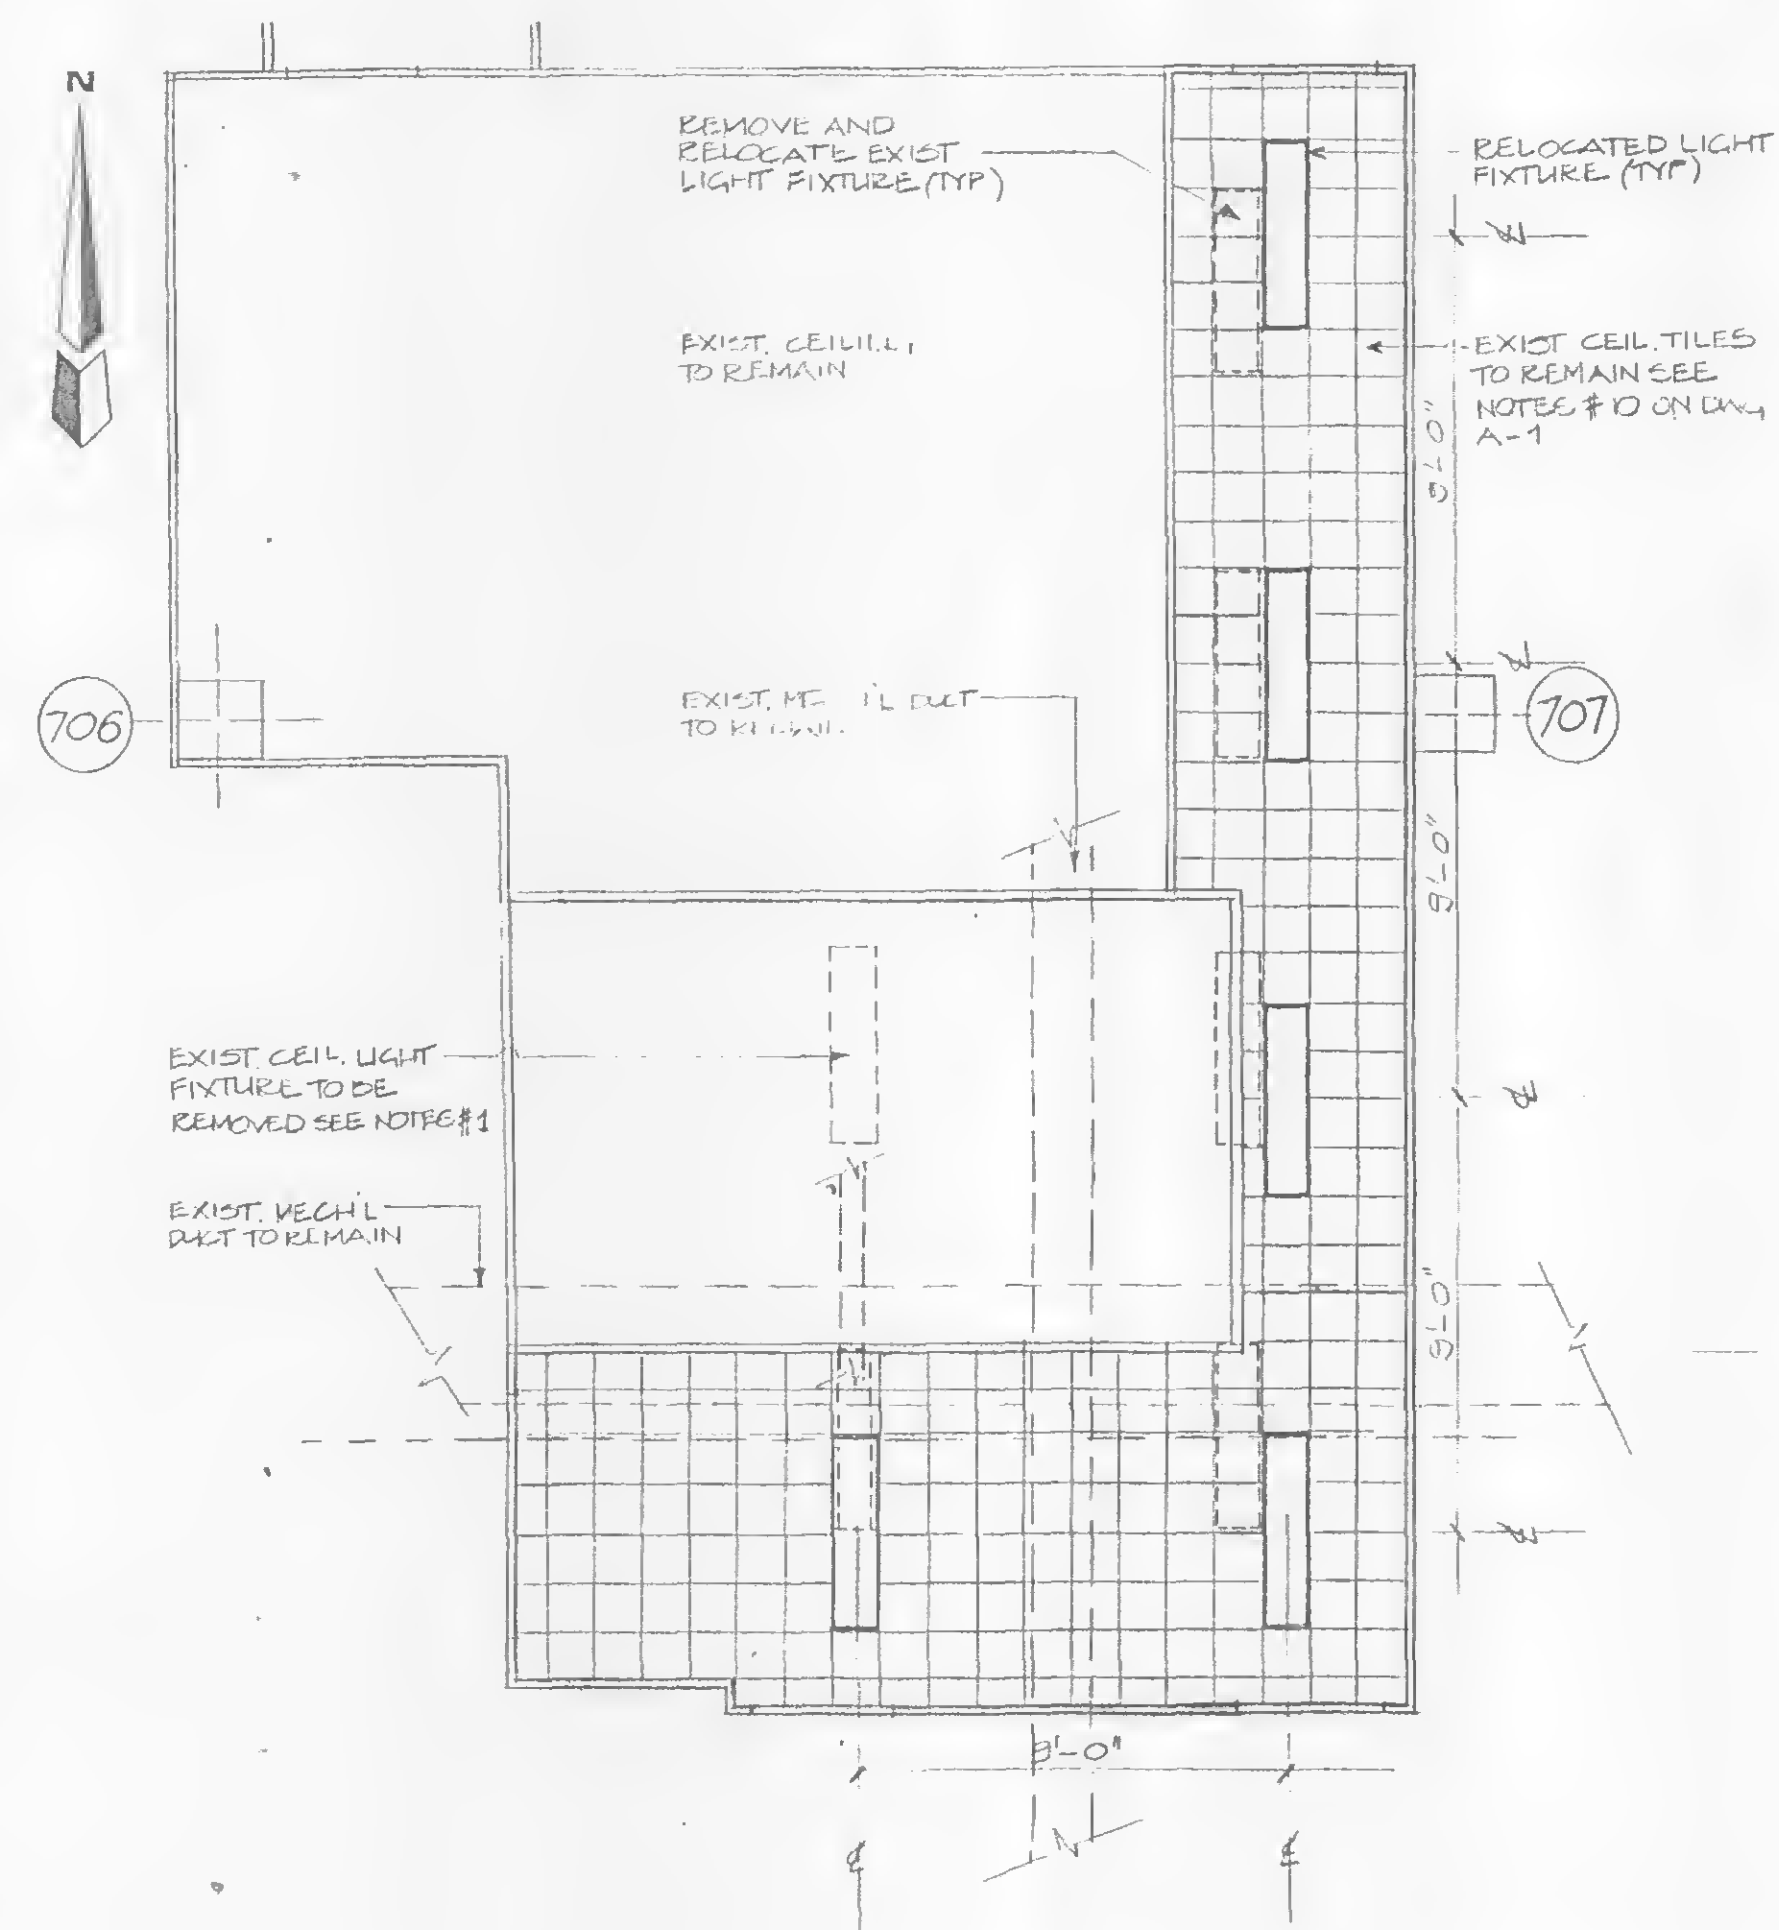


**P1 PART REFLECTED CEILING**  
**A-28 PLAN AT 75th FLOOR TOWER ONE**

0 4 8  
SCALE IN FEET

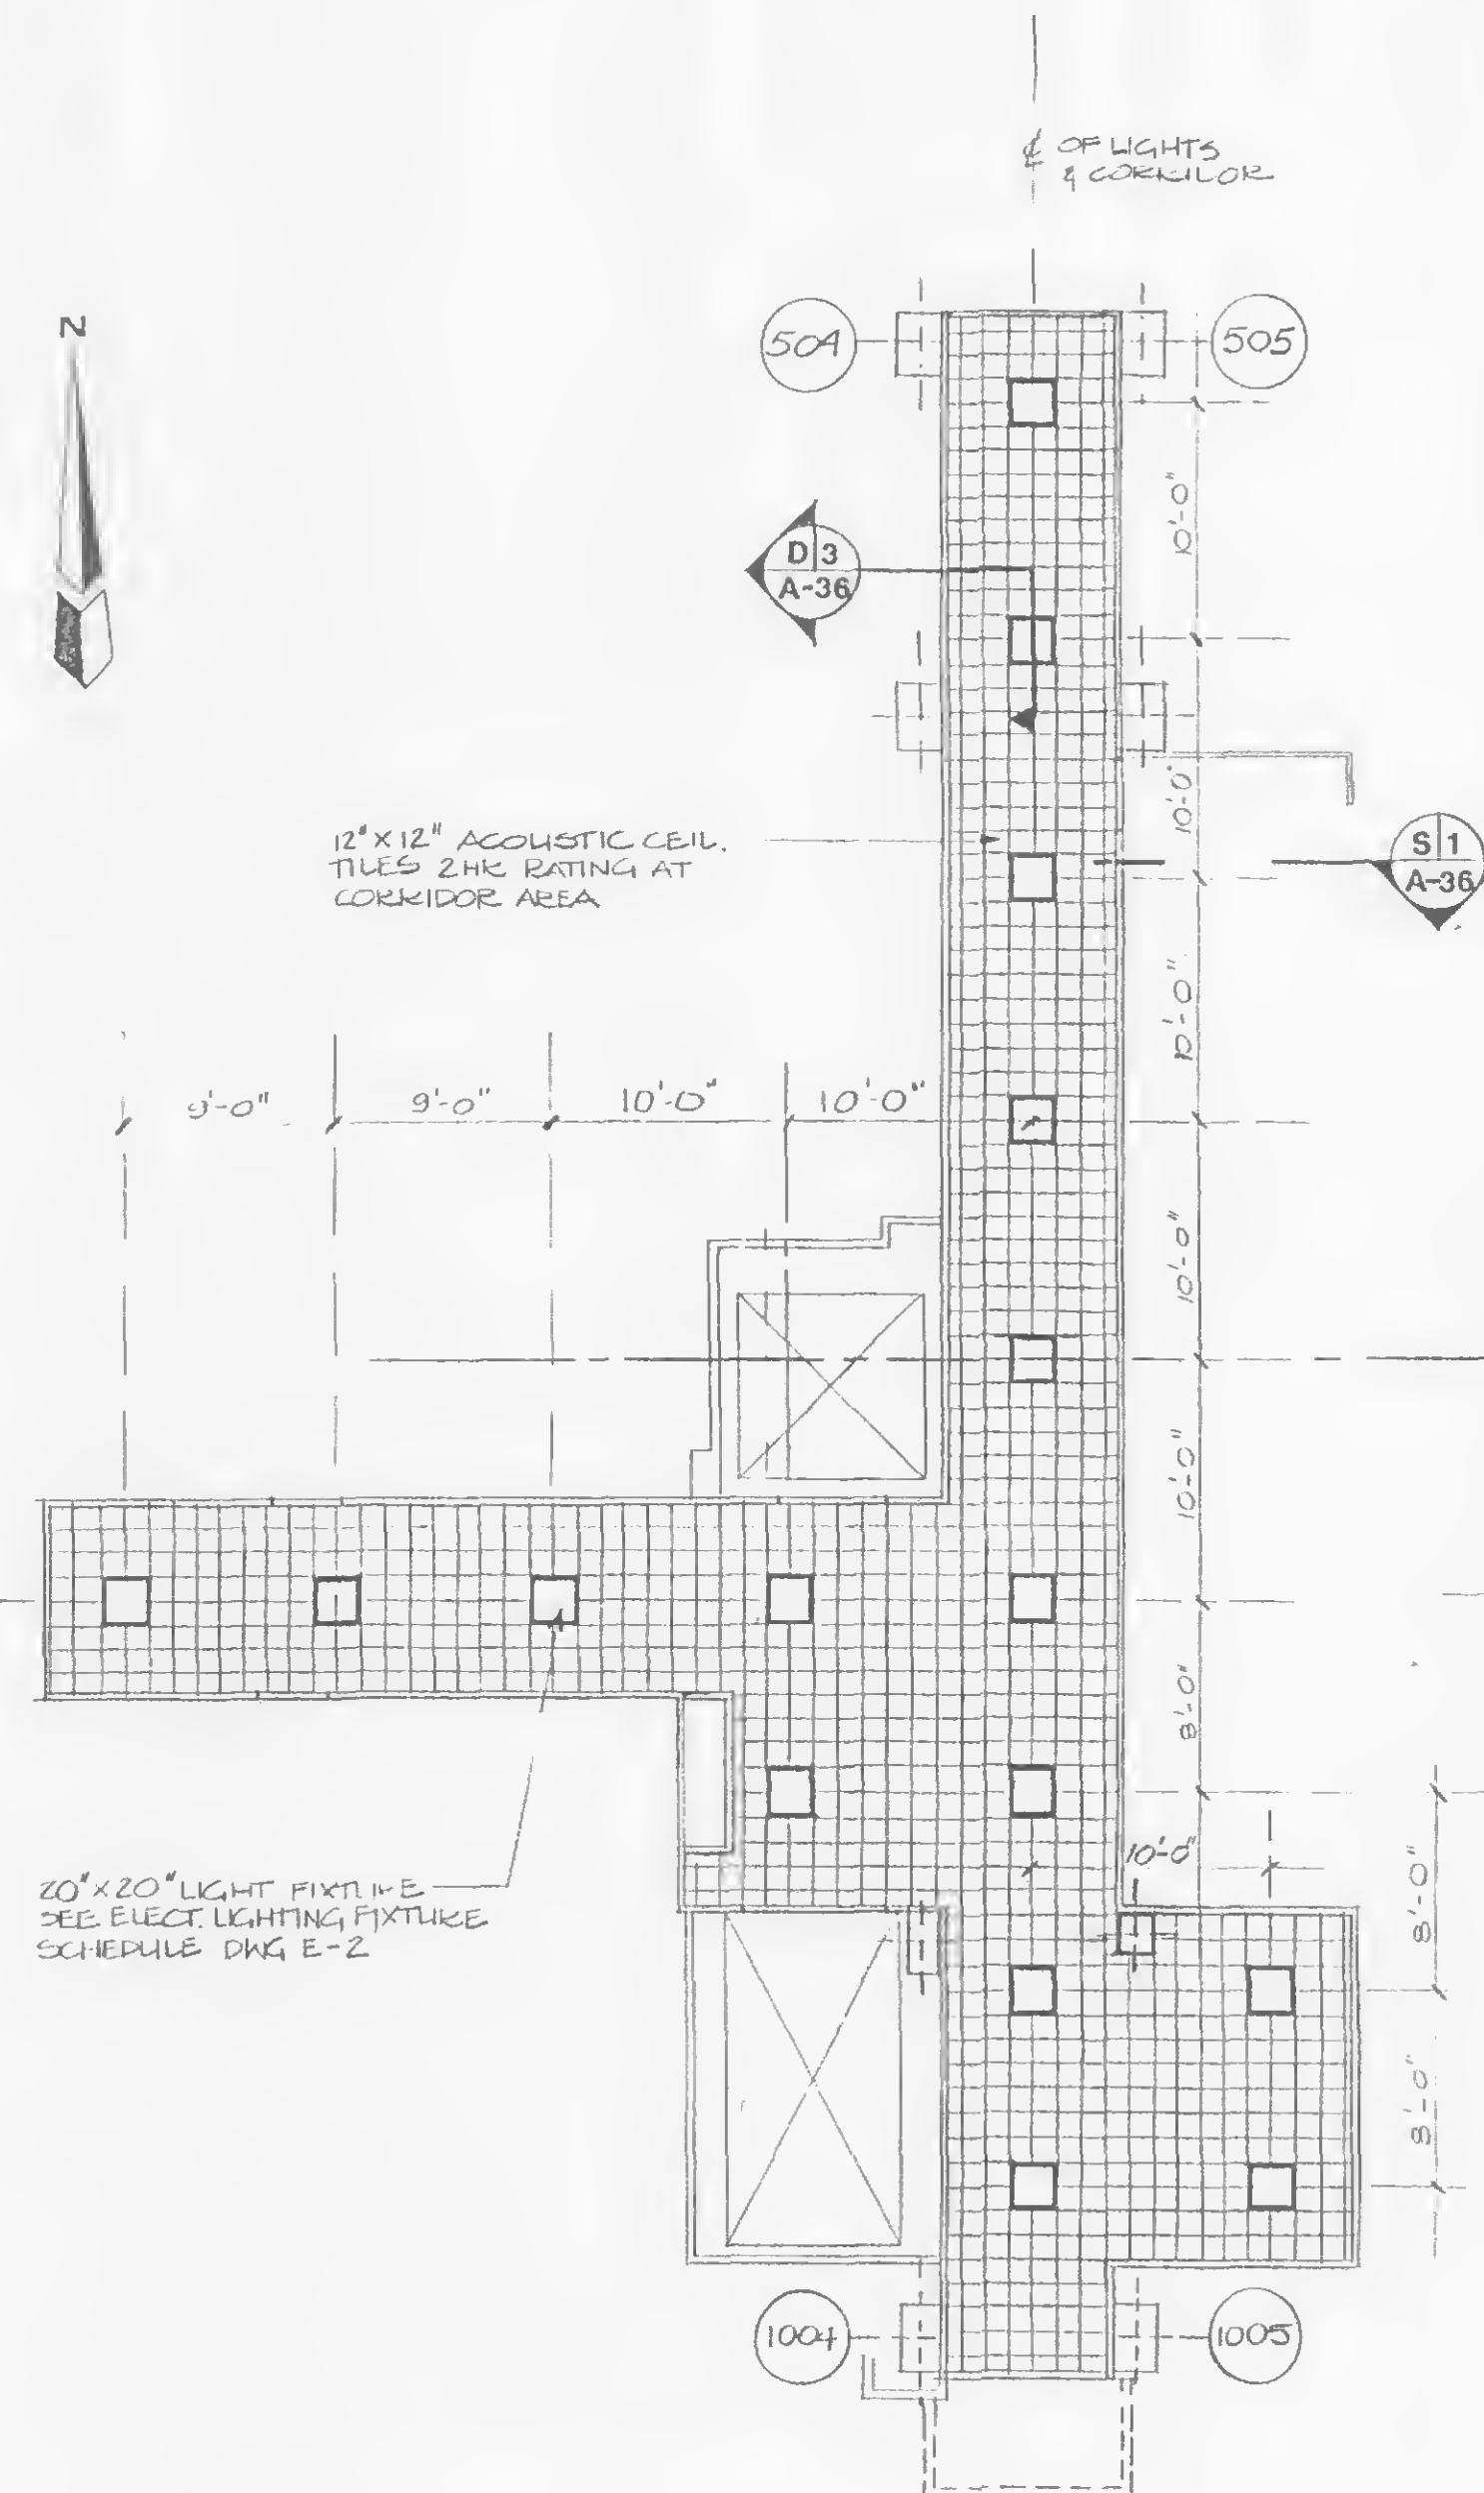

**P2 REFLECTED CEILING PLAN**  
**— AT 76th FLOOR TOWER ONE**

A horizontal scale bar with a black and white checkered pattern. It has a '0' at the left end and an '8' at the right end. Below the bar, the text 'SCALE IN FEET' is printed.

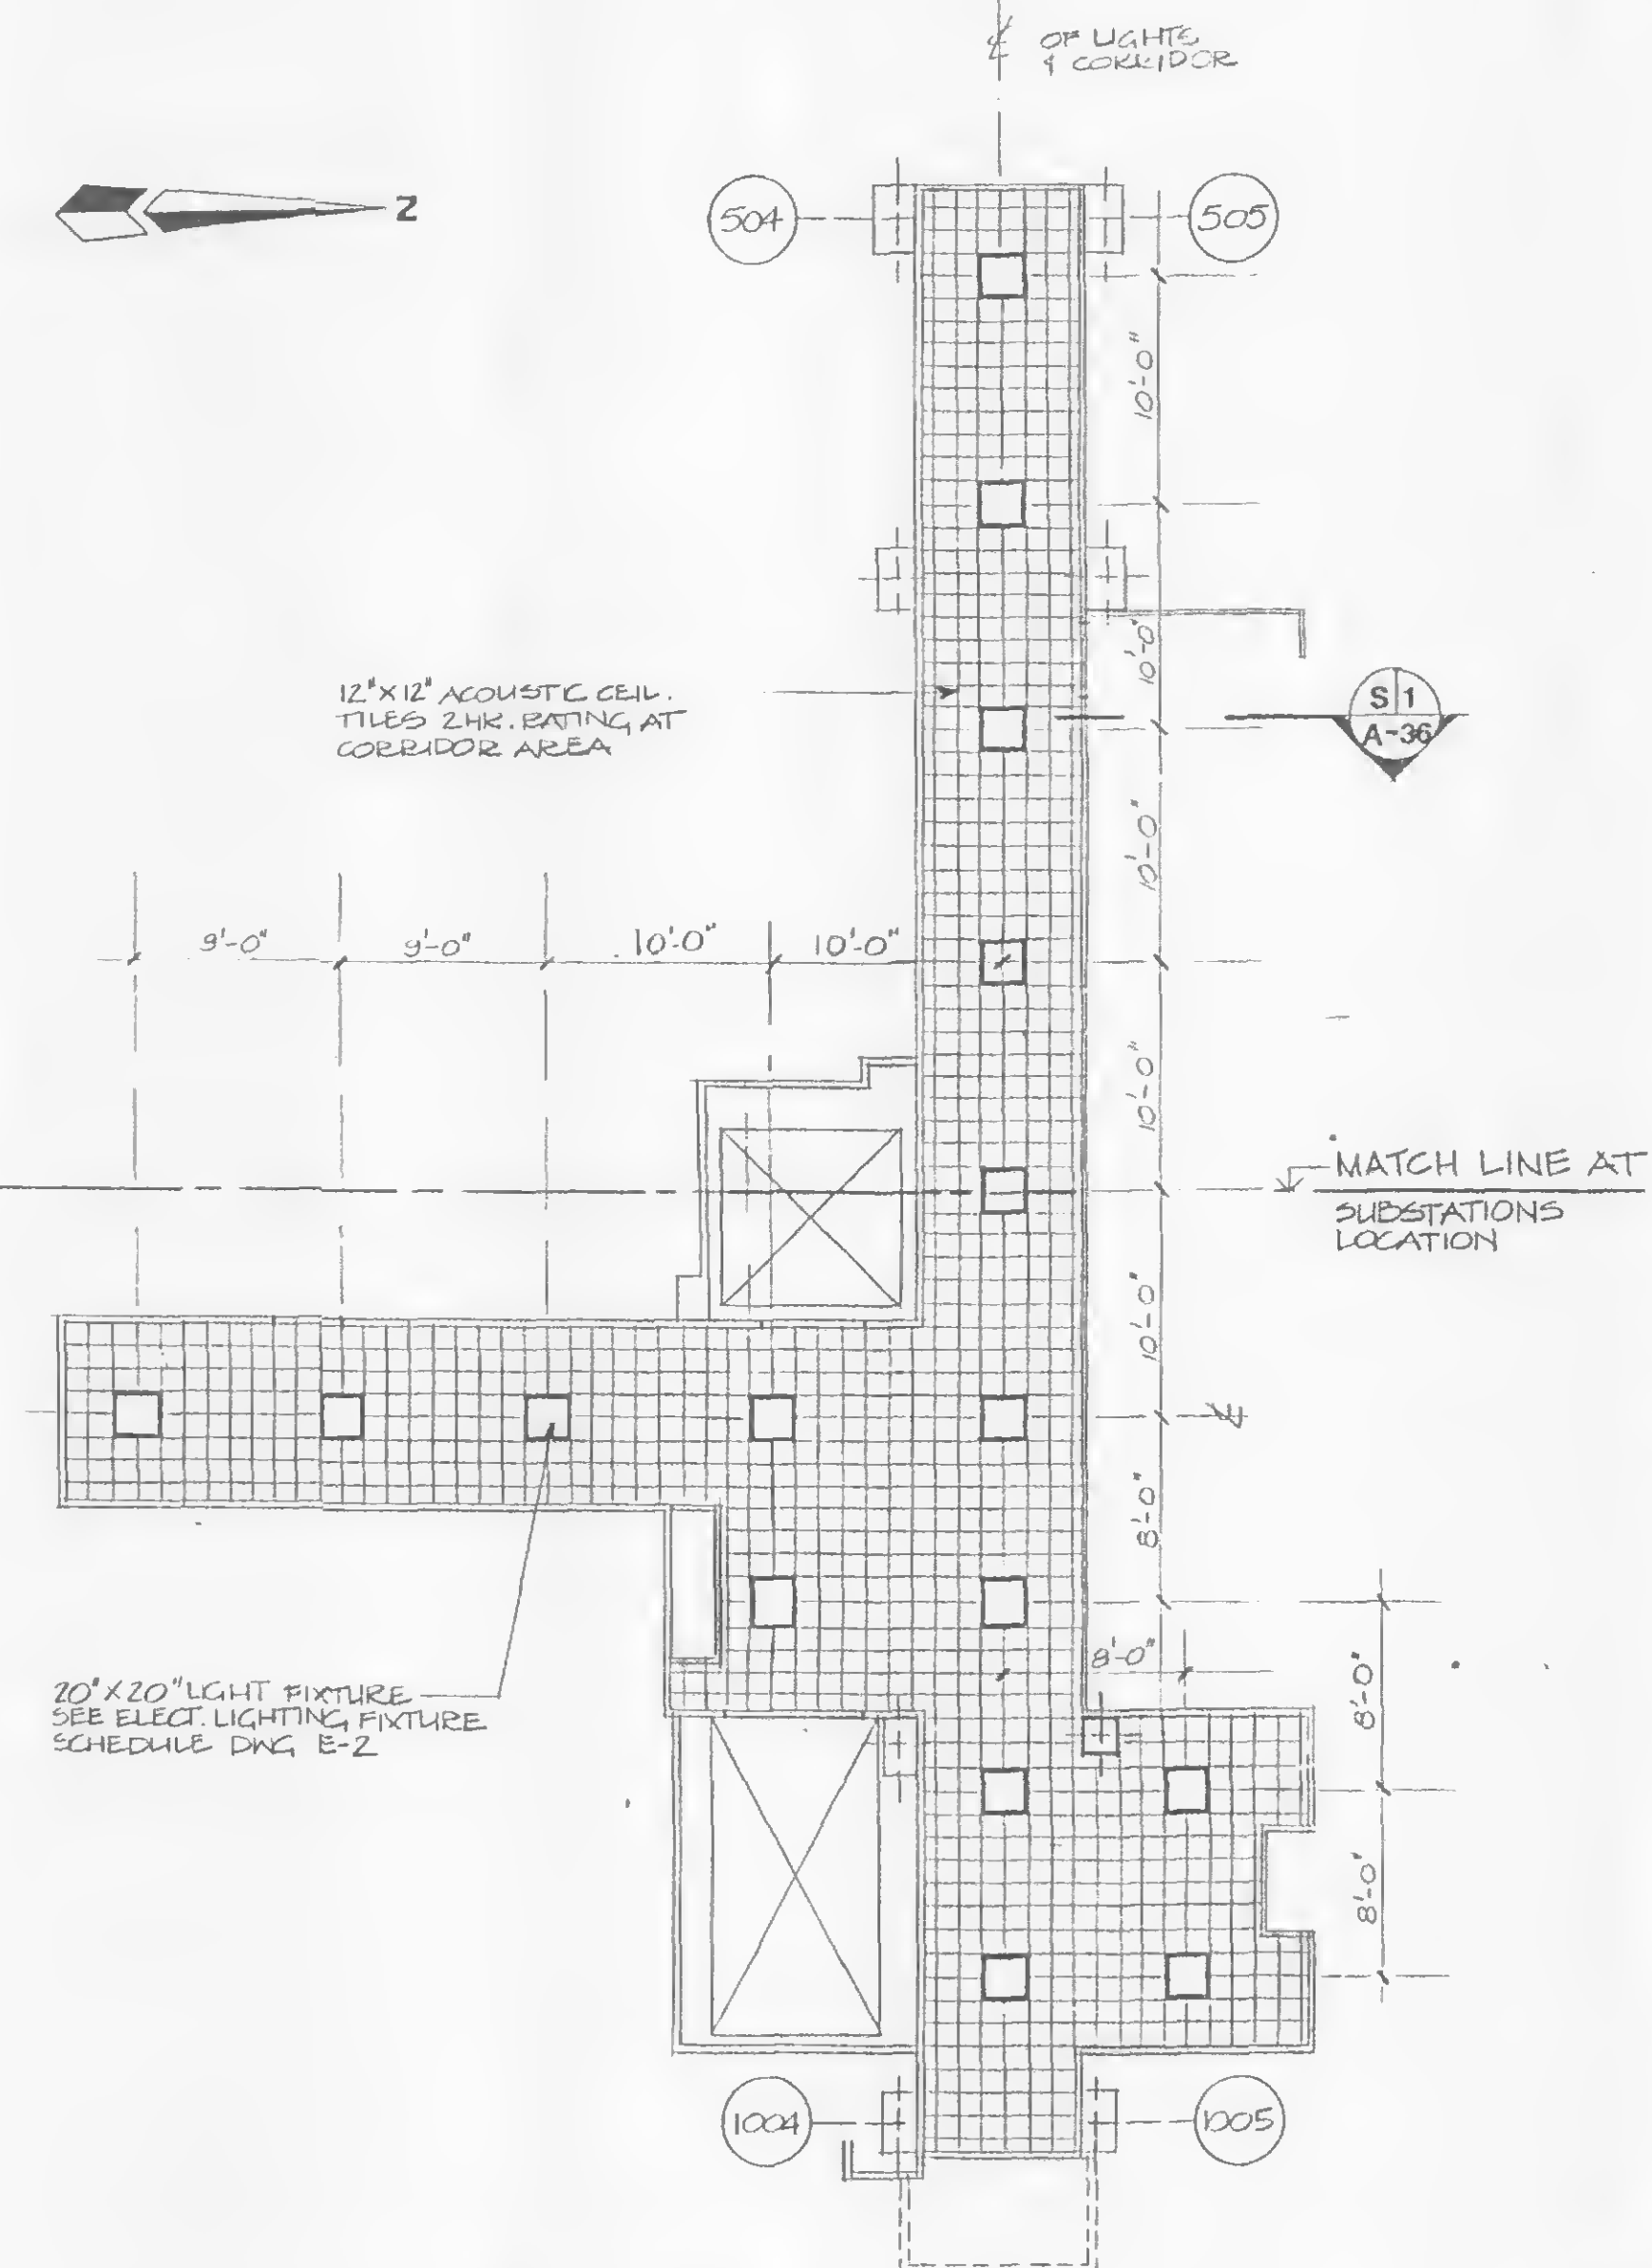

**P3 REFLECTED CEILING PLAN  
AT 76th FLOOR TOWER TWO**

0 8  
SCALE IN FEET





**THE PORT AUTHORITY  
OF NY & NJ**

*Peter K. Lawrence*  
ENGINEERING PROGRAM MANAGER  
WORLD TRADE CENTER  
*PLK*  
CHIEF ARCHITECT

Engineering Department  
Design Division

The World Trade Center

Electrical/HVAC  
Upgrade Program

TOWERS ONE AND TWO  
LOW VOLTAGE SUBSTATIONS  
CONSTRUCTION AND  
INSTALLATION

**ARCHITECTURAL**  
SUBSTATION - SS 75S  
TOWER ONE  
RAILING AND LADDER  
ELEVATIONS

**CONFORMED**

7/17/95

No. Date Revision Approved

This drawing subject to conditions in contract.  
All inventions, ideas, designs and methods  
herein are reserved to Port Authority and  
may not be used without its written consent.



D. GALANG G. FARLEY D. GALANG  
Designed by Drawn by Task Leader

Principal Architect *PLK*

Date 5/1/95 Scale AS SHOWN

Contract Number Drawing Number

**WTC-802.071 A-30**

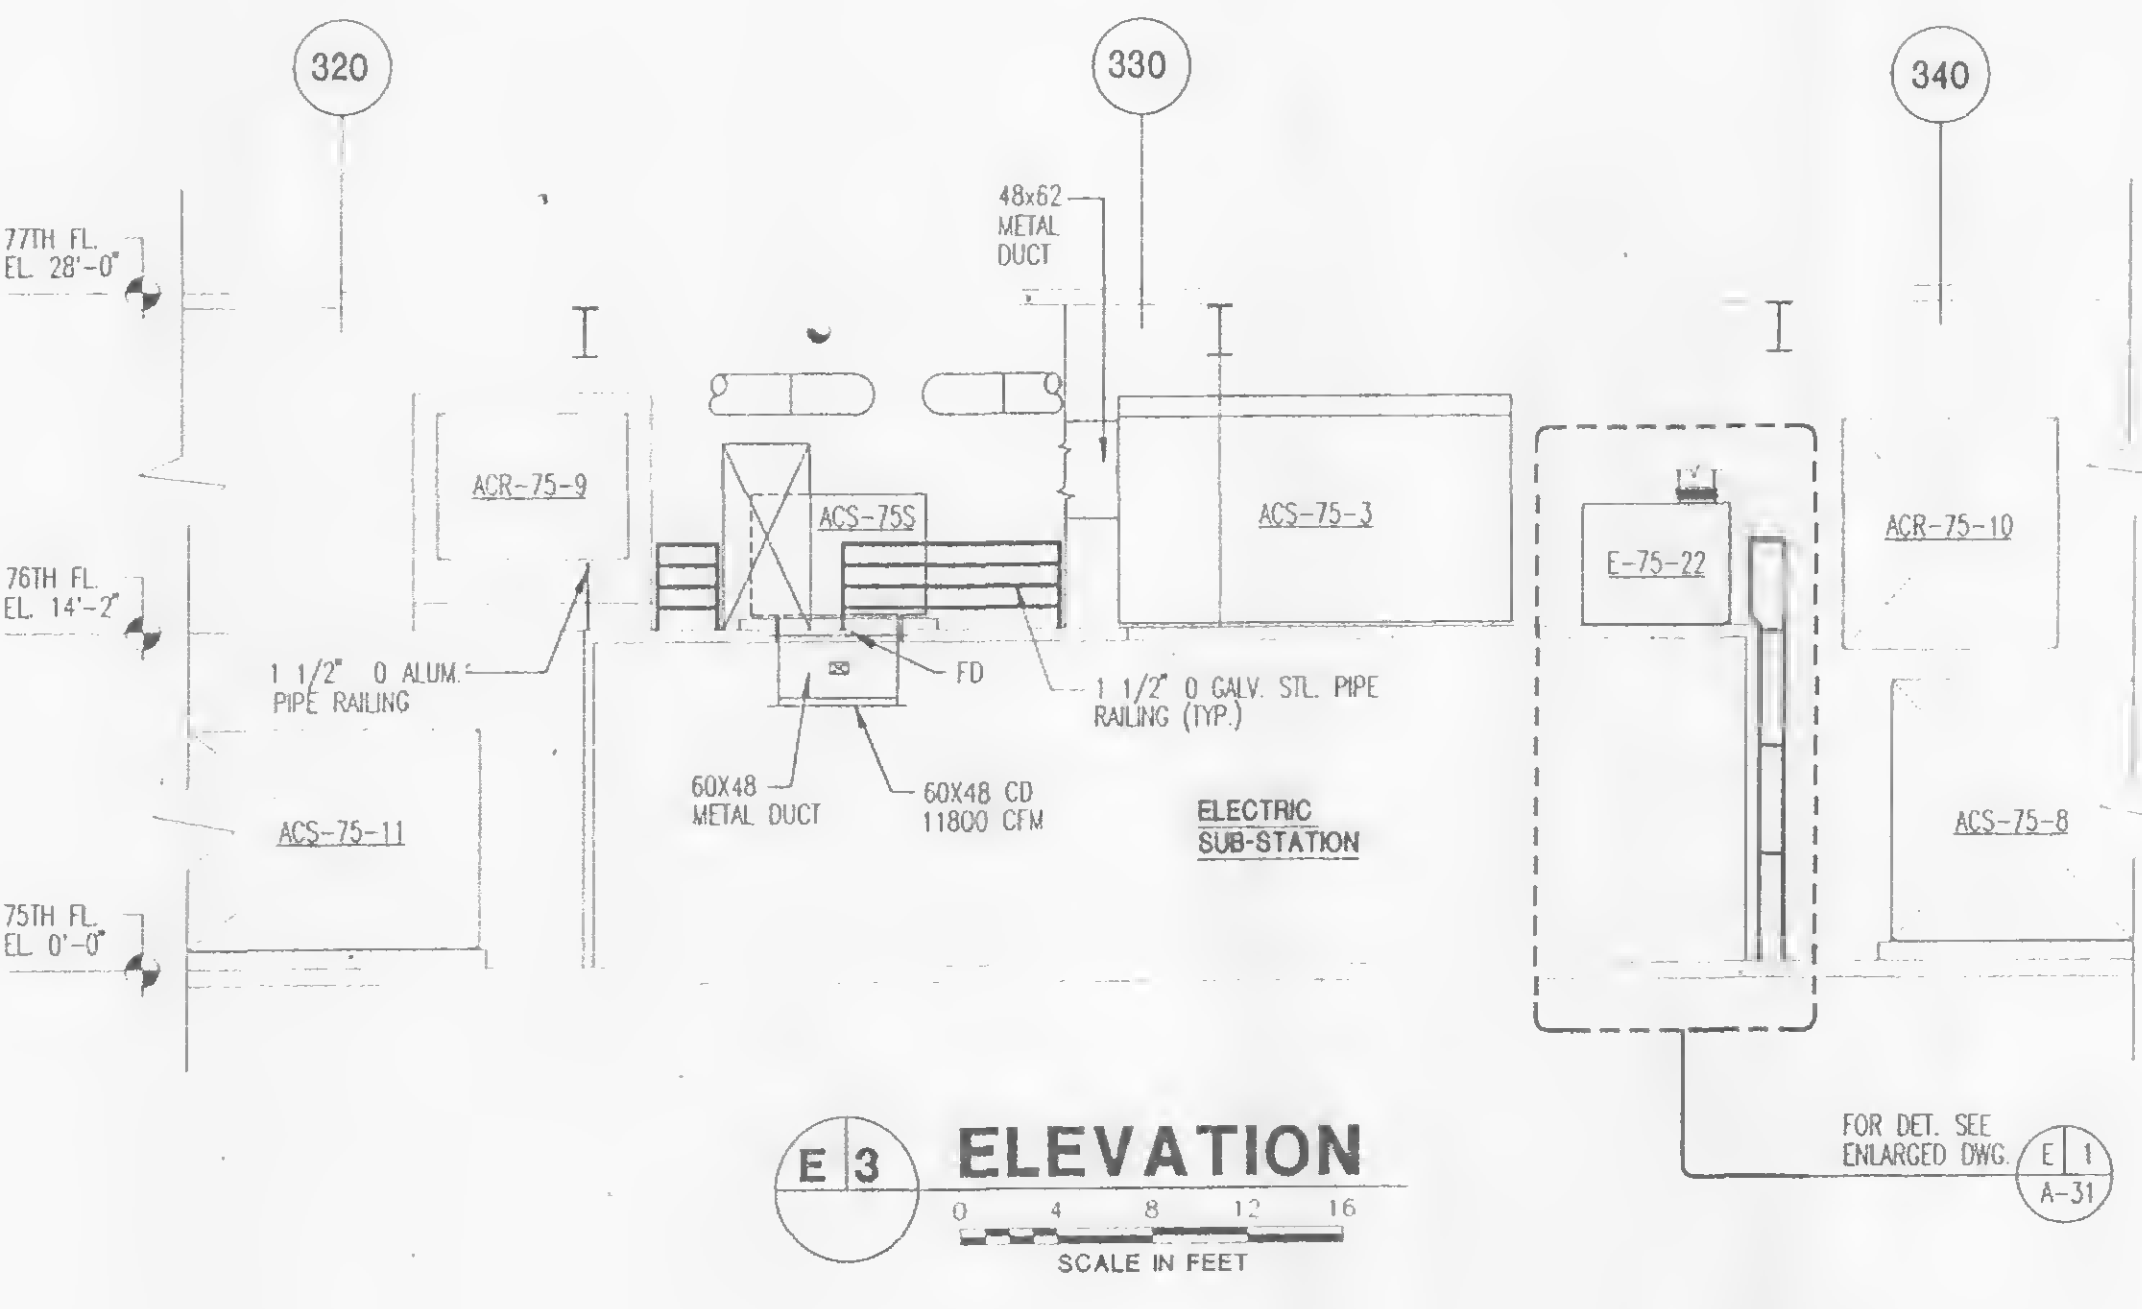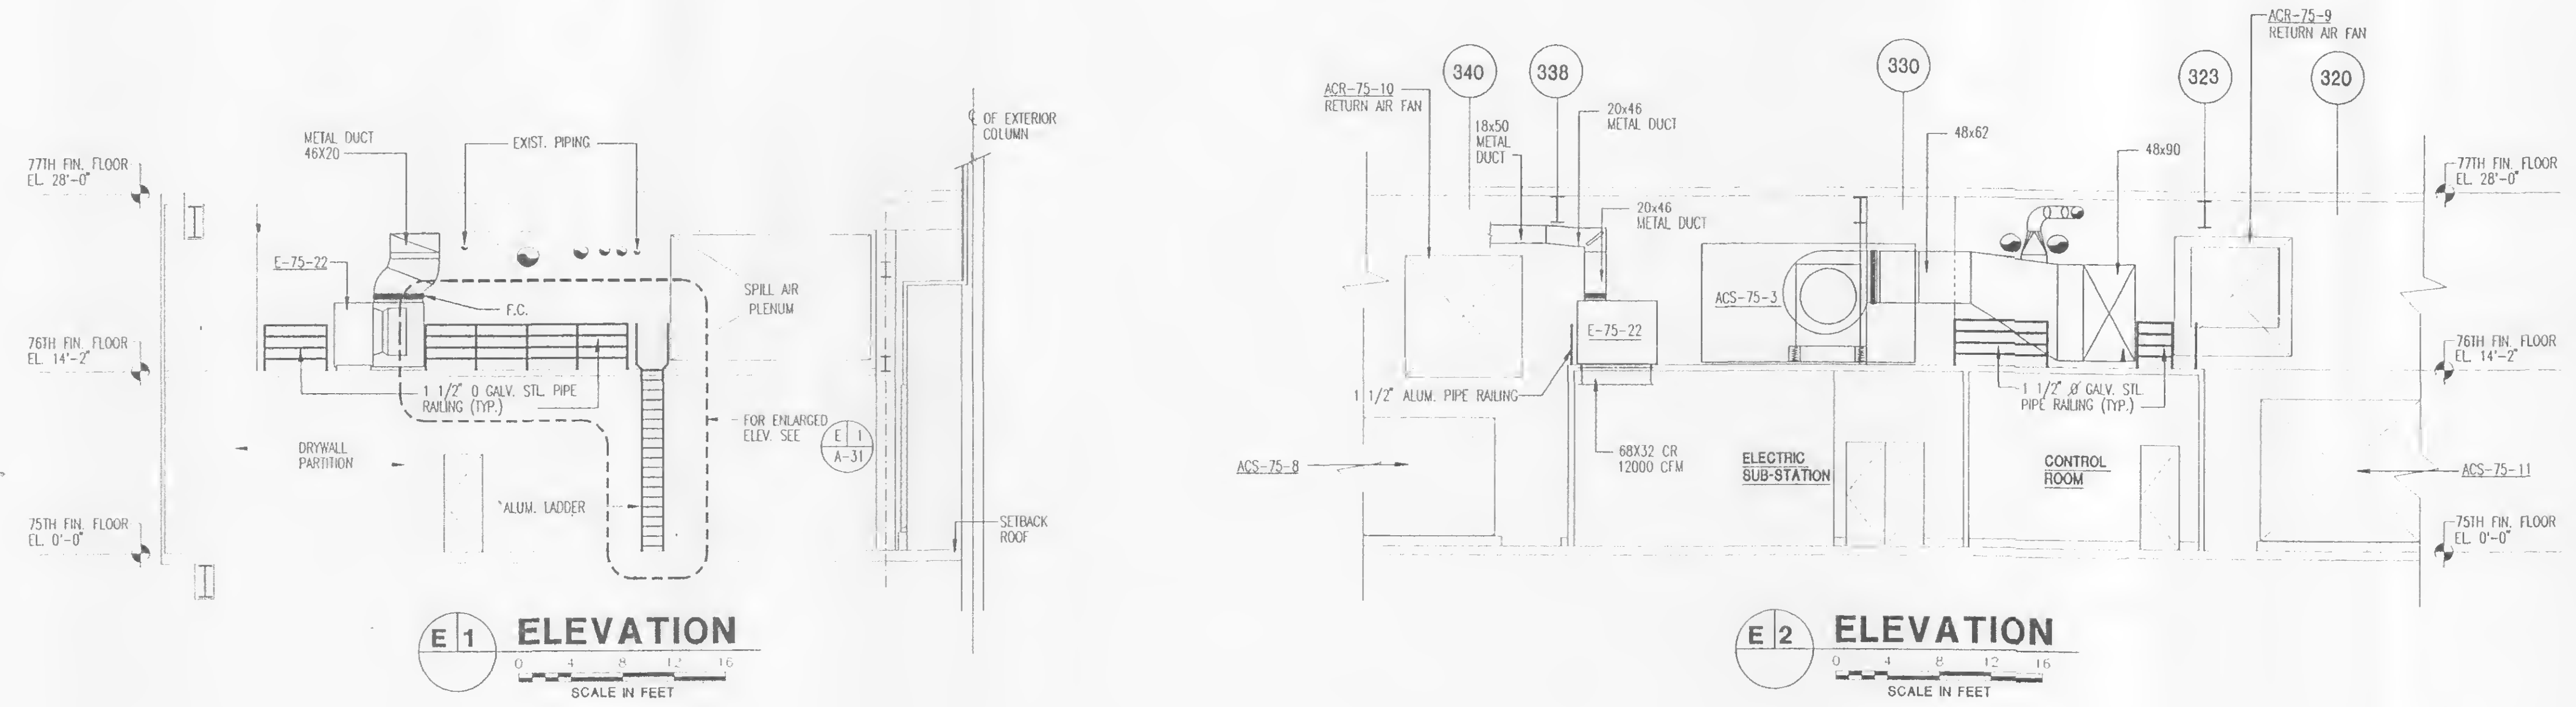

**NOTE :**

1. FOR METAL DUCT LOCATION AND DETAIL  
SEE MECHANICAL DWG. M-8.
2. FOR ELECTRICAL LIGHTING FIXTURES LOCATION  
AND DETAIL SEE ELECT-DWG E-45 AND E-48





**THE PORT AUTHORITY**  
**OF NY & NJ**

*Peter K. Sweeney*  
ENGINEERING PROGRAM MANAGER  
WORLD TRADE CENTER.

to *KLM*  
CHIEF ARCHITECT

Engineering Department  
Design Division

# The World Trade Center Electrical/HVAC Upgrade Program

Title  
TOWERS ONE AND TWO  
LOW VOLTAGE SUBSTATIONS  
CONSTRUCTION AND  
INSTALLATION

**ARCHITECTURAL  
LADDER AND RAILING  
SECTIONS, ELEVATIONS  
AND DETAILS**

**CONFORMED**



No.	Date	Revision	Approved
	7/17/95		

This drawing subject to conditions in contract.  
All inventions, ideas, designs and methods  
herein are reserved to Port Authority and may not  
be used without its written consent.

R.J. R.J. L.V.G.  
Designed by Drawn by Task Leader  
PRINCIPAL ARCHITECT  
Date 5/1/95 Scale AS NOTED

Contract Number Drawing Number

WTC-802.071 A-31

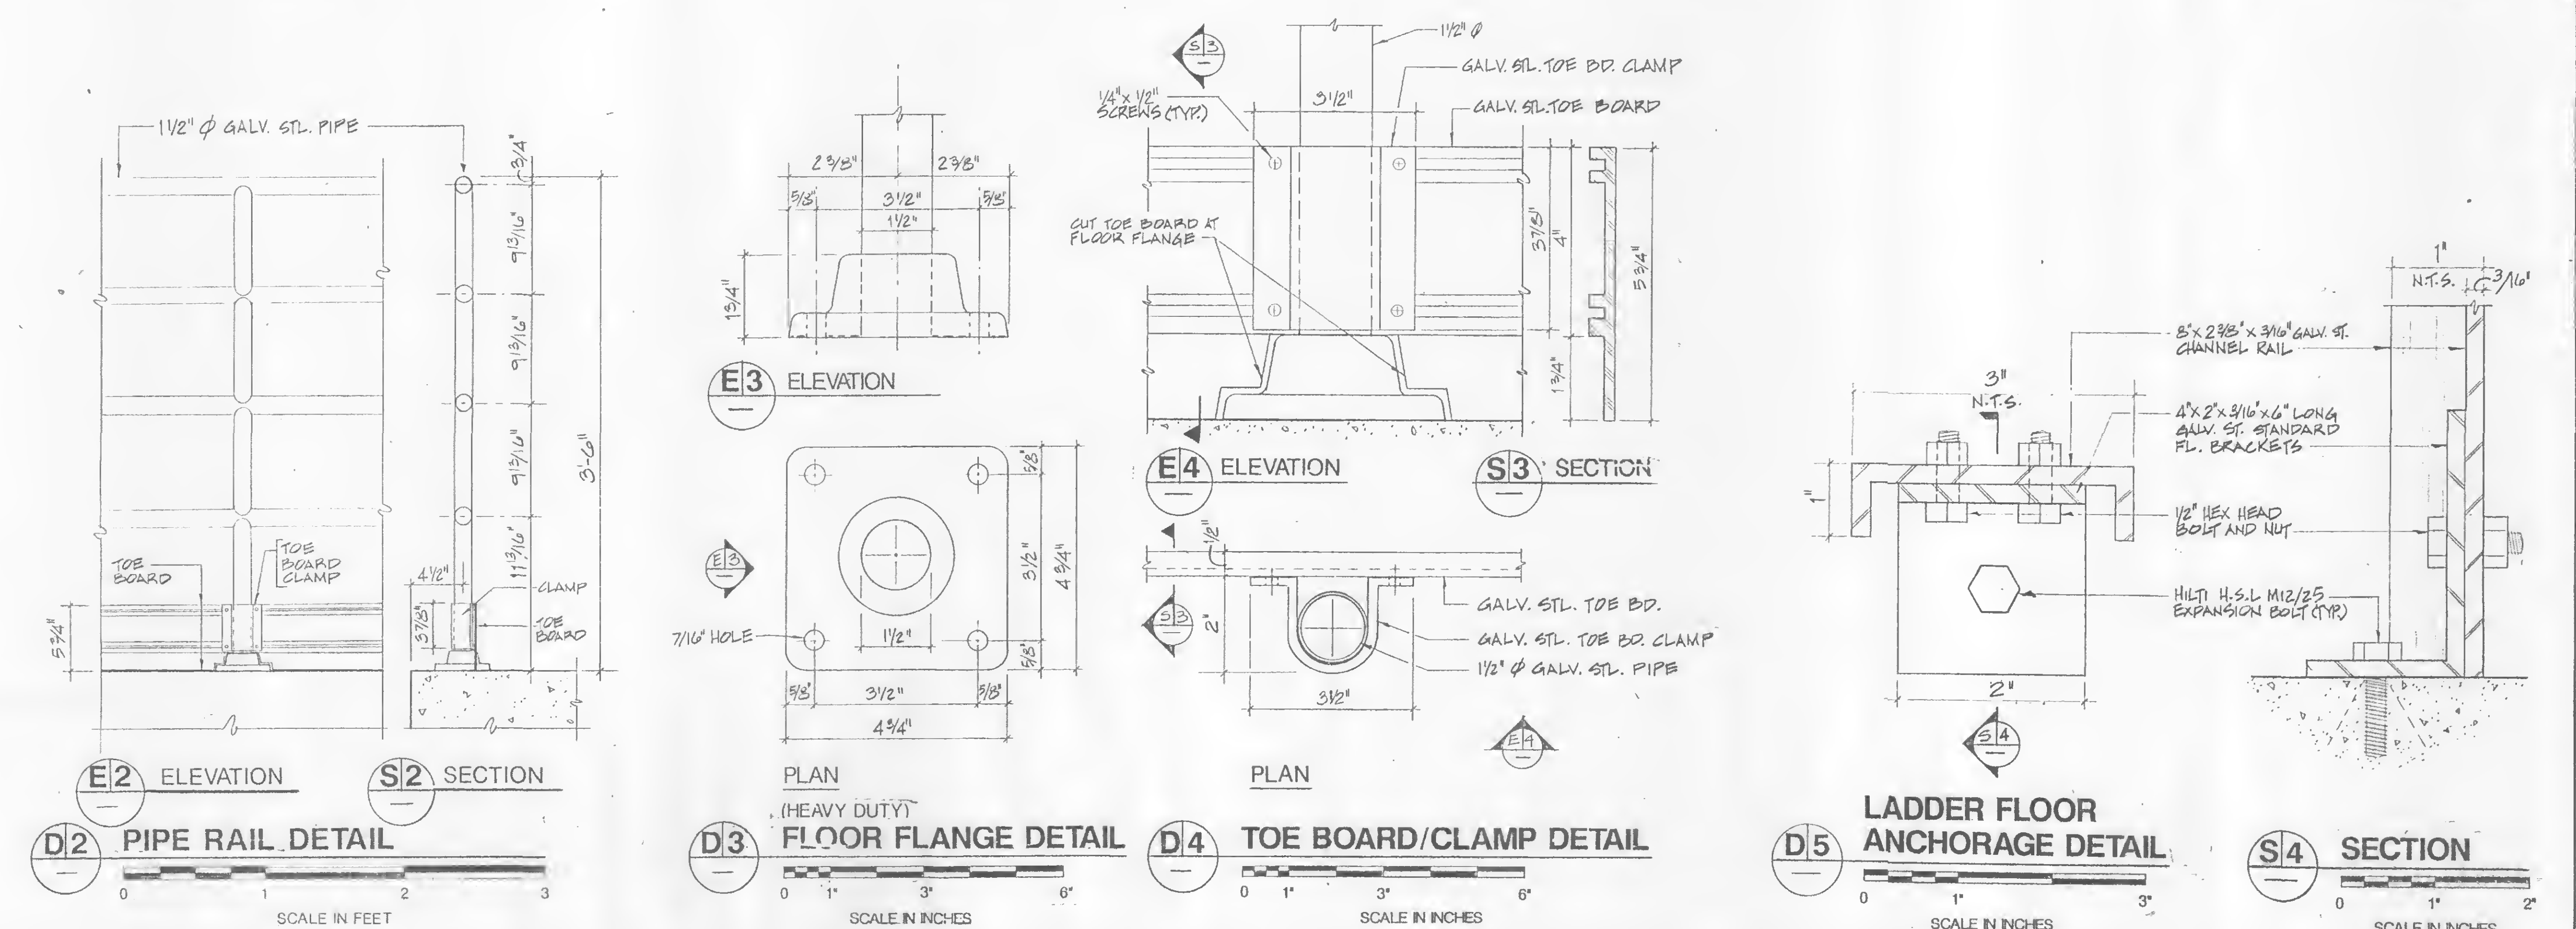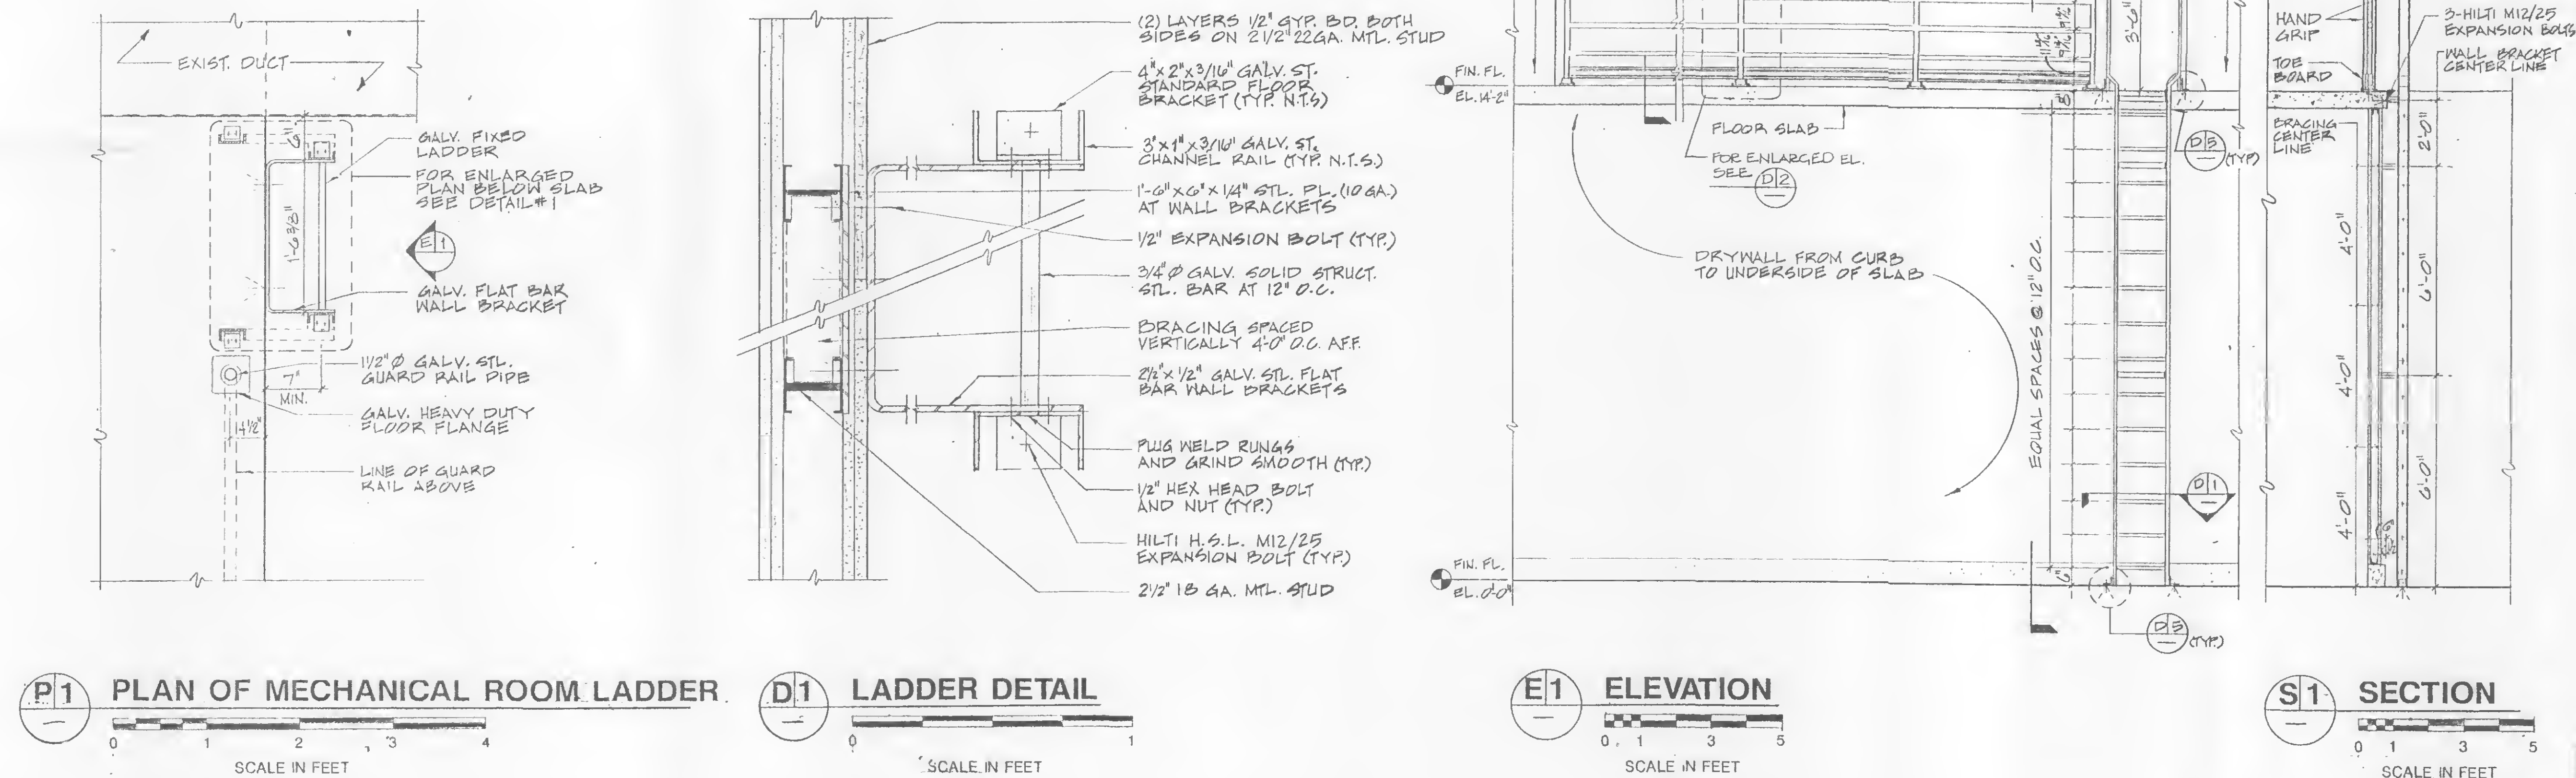





**THE PORT AUTHORITY  
OF NY & NJ**

*Peter K. Sweeney*  
ENGINEERING PROGRAM MANAGER  
WORLD TRADE CENTER  
*R. H. H.*  
CHIEF ARCHITECT

Engineering Department  
Design Division

**The World Trade  
Center  
Electrical/HVAC  
Upgrade Program**

TOWERS ONE AND TWO  
LOW VOLTAGE SUBSTATIONS  
CONSTRUCTION AND  
INSTALLATION

ARCHITECTURAL  
WALL SECTIONS AND DETAIL

**CONFORMED**

No. Date Revision Approved

This drawing subject to conditions in contract.  
All inventions, ideas, designs and methods  
herein are reserved to Port Authority and may not  
be used without its written consent.


L.V. GALAN, G.K. G.K. L.V. GALAN  
Designed by Drawn by Task Leader  
PRINCIPAL ARCHITECT  
Date 5/1/95 Scale AS NOTED

Contract Number Drawing Number

WTC-802.071 A-32

**NOTES:**


1. FILL ALL VOIDS OF PARTITION CONTINUOUSLY BETWEEN SLAB AND TOP RUNNER. PACK TIGHT WITH "THERMAFIBER" SAFING INSULATION AND SEAL WITH SMOKE STOP SEALANT.
2. BEFORE INSTALLING CHANNEL STUDS WRAP TOP AND BOTTOM OF STUDS WITH ELECTRICAL TAPE TO ISOLATE METAL FROM METAL.
3. DO NOT FASTEN STUD TO TOP CHANNEL RUNNERS. (IN ALL RATED WALLS DO NOT SECURE GYP. BOARD TO TOP CHANNEL RUNNER.)

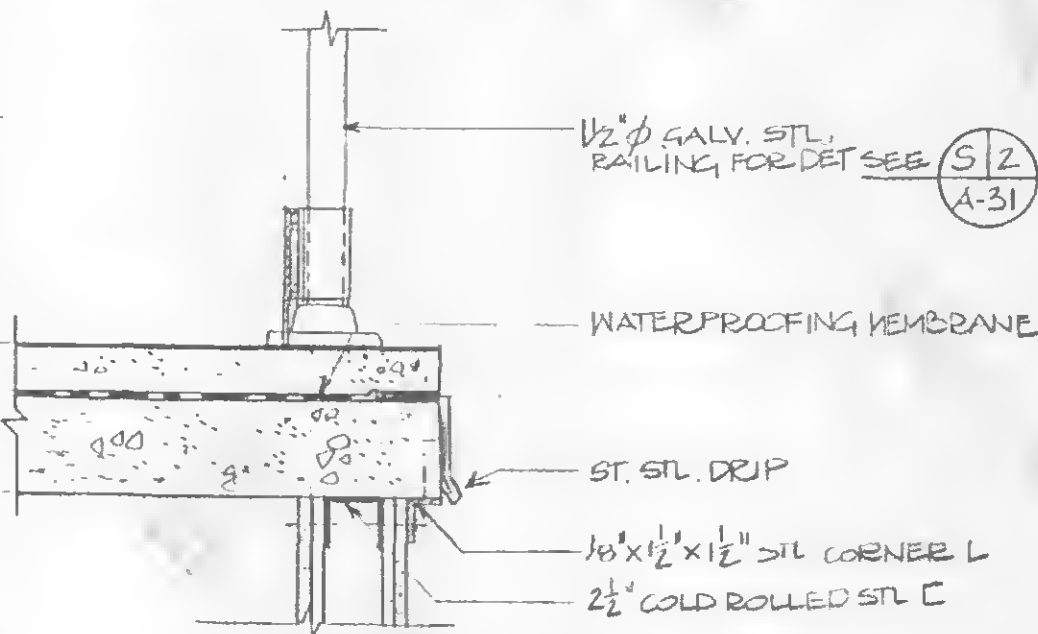

**DETAIL THRU THE EDGE  
OF SLAB**

**D1**


SCALE IN FEET

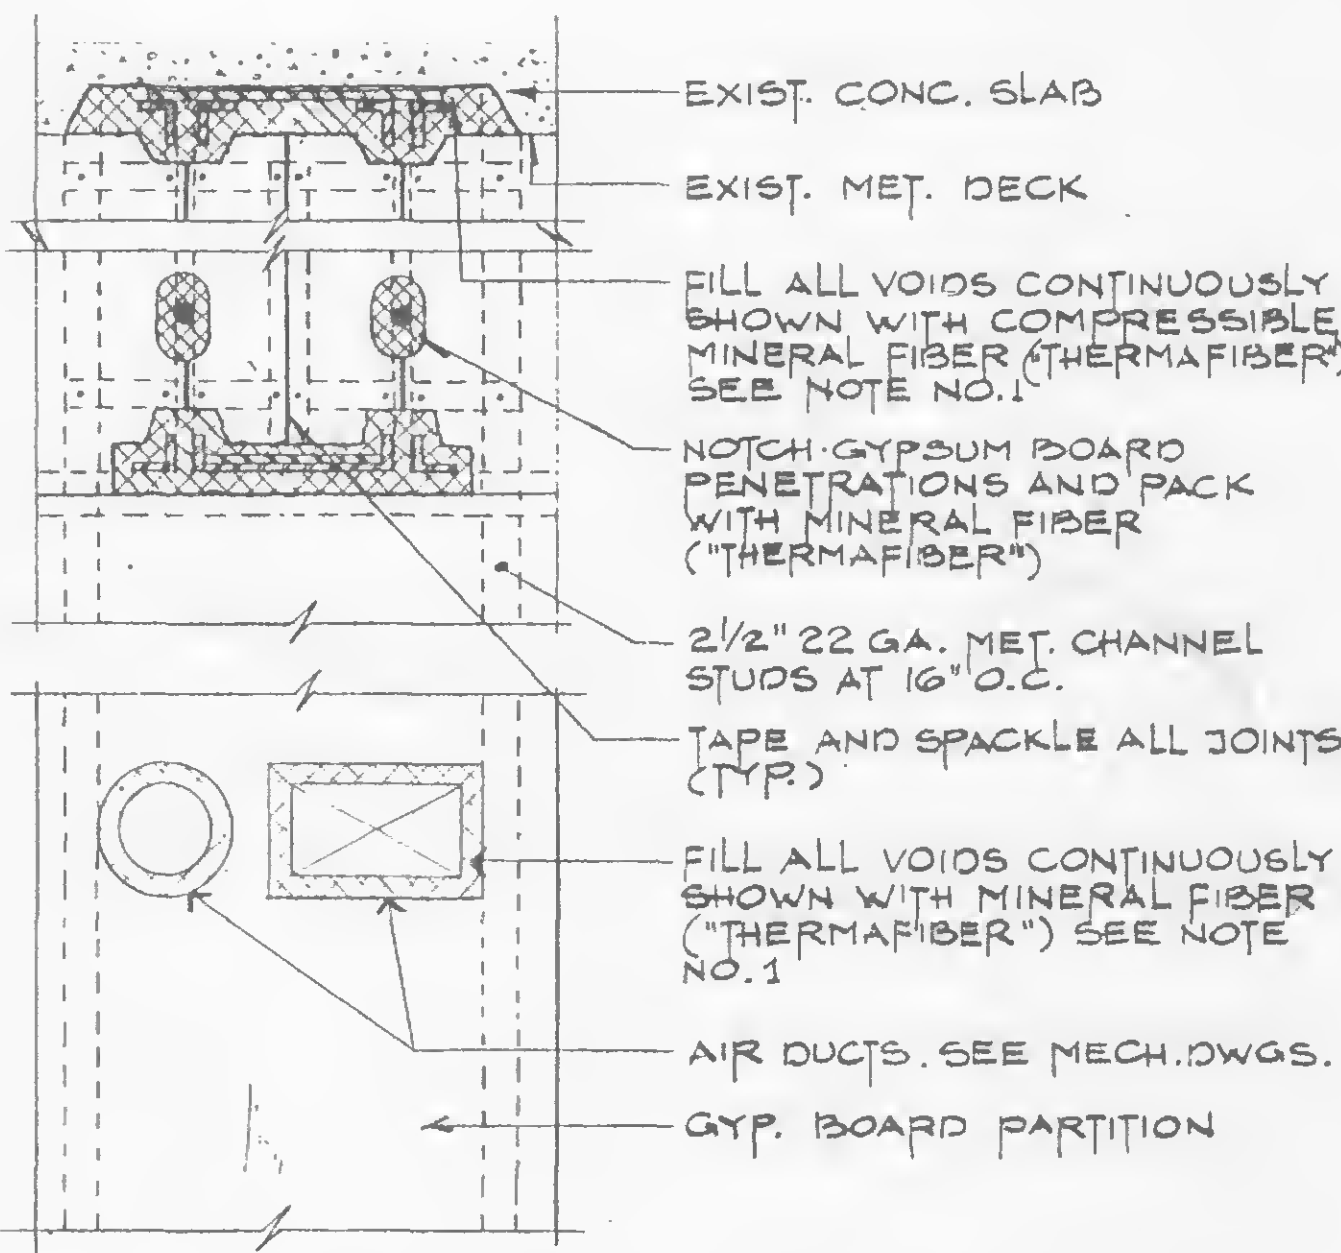

**SECTION THRU FIRESTOPPING OF  
TYPICAL OPENING IN RATED WALL**

**S4**

N.T.S.

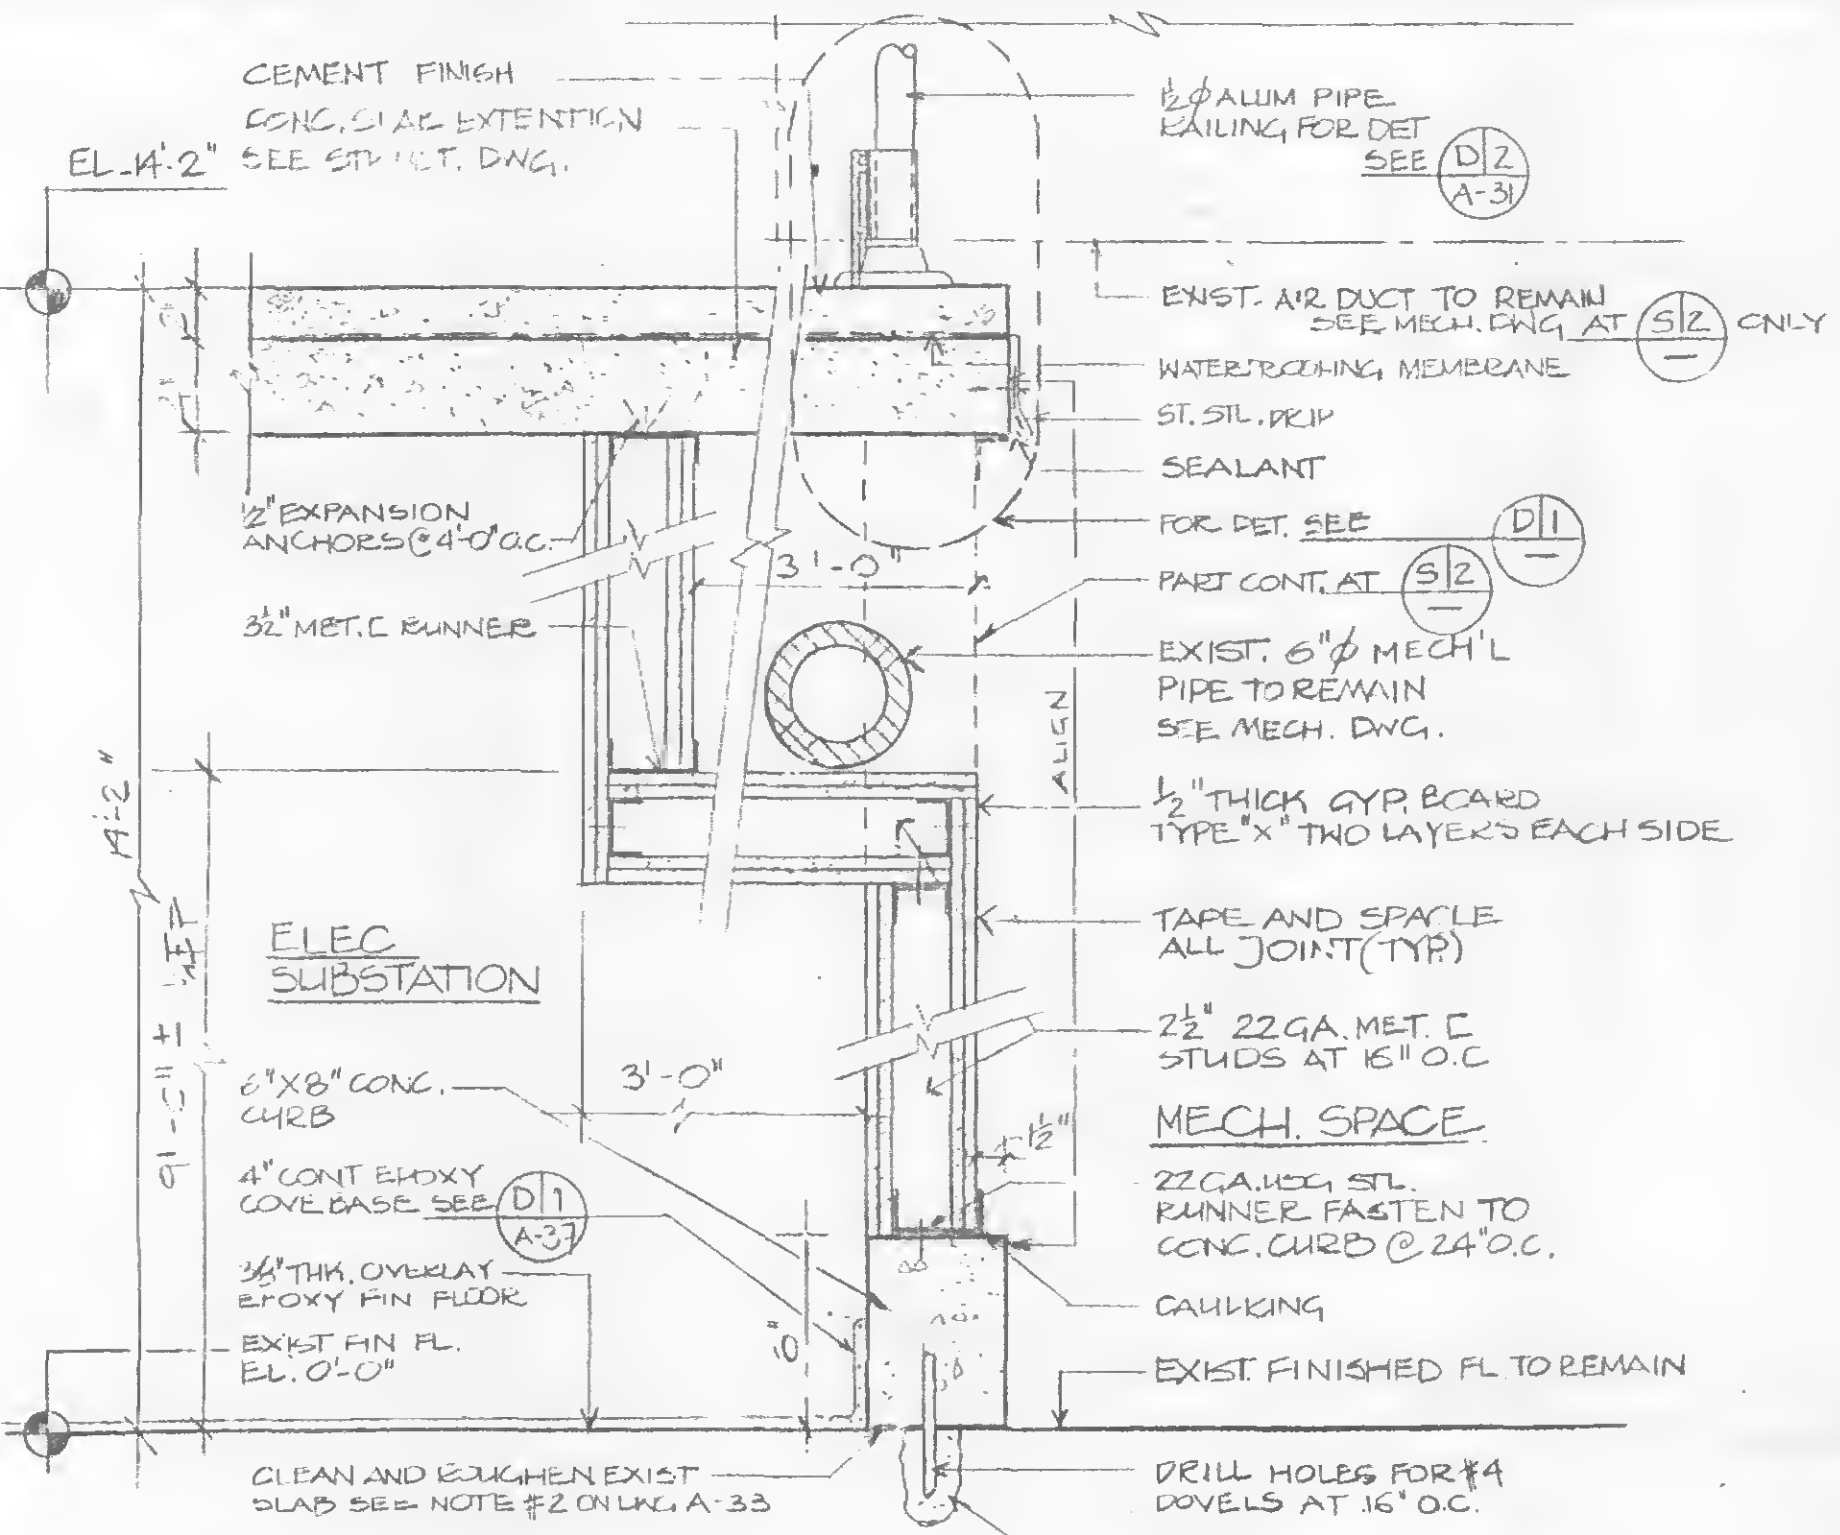

**SECTION THRU 2-HOUR RATED PARTITION  
WITH OFFSET**


**S1**

SCALE IN FEET

**SECTION THRU 2-HOUR RATED PARTITION  
WITH CONCRETE CURB, (SIMILAR)**

**S2**


SCALE IN FEET

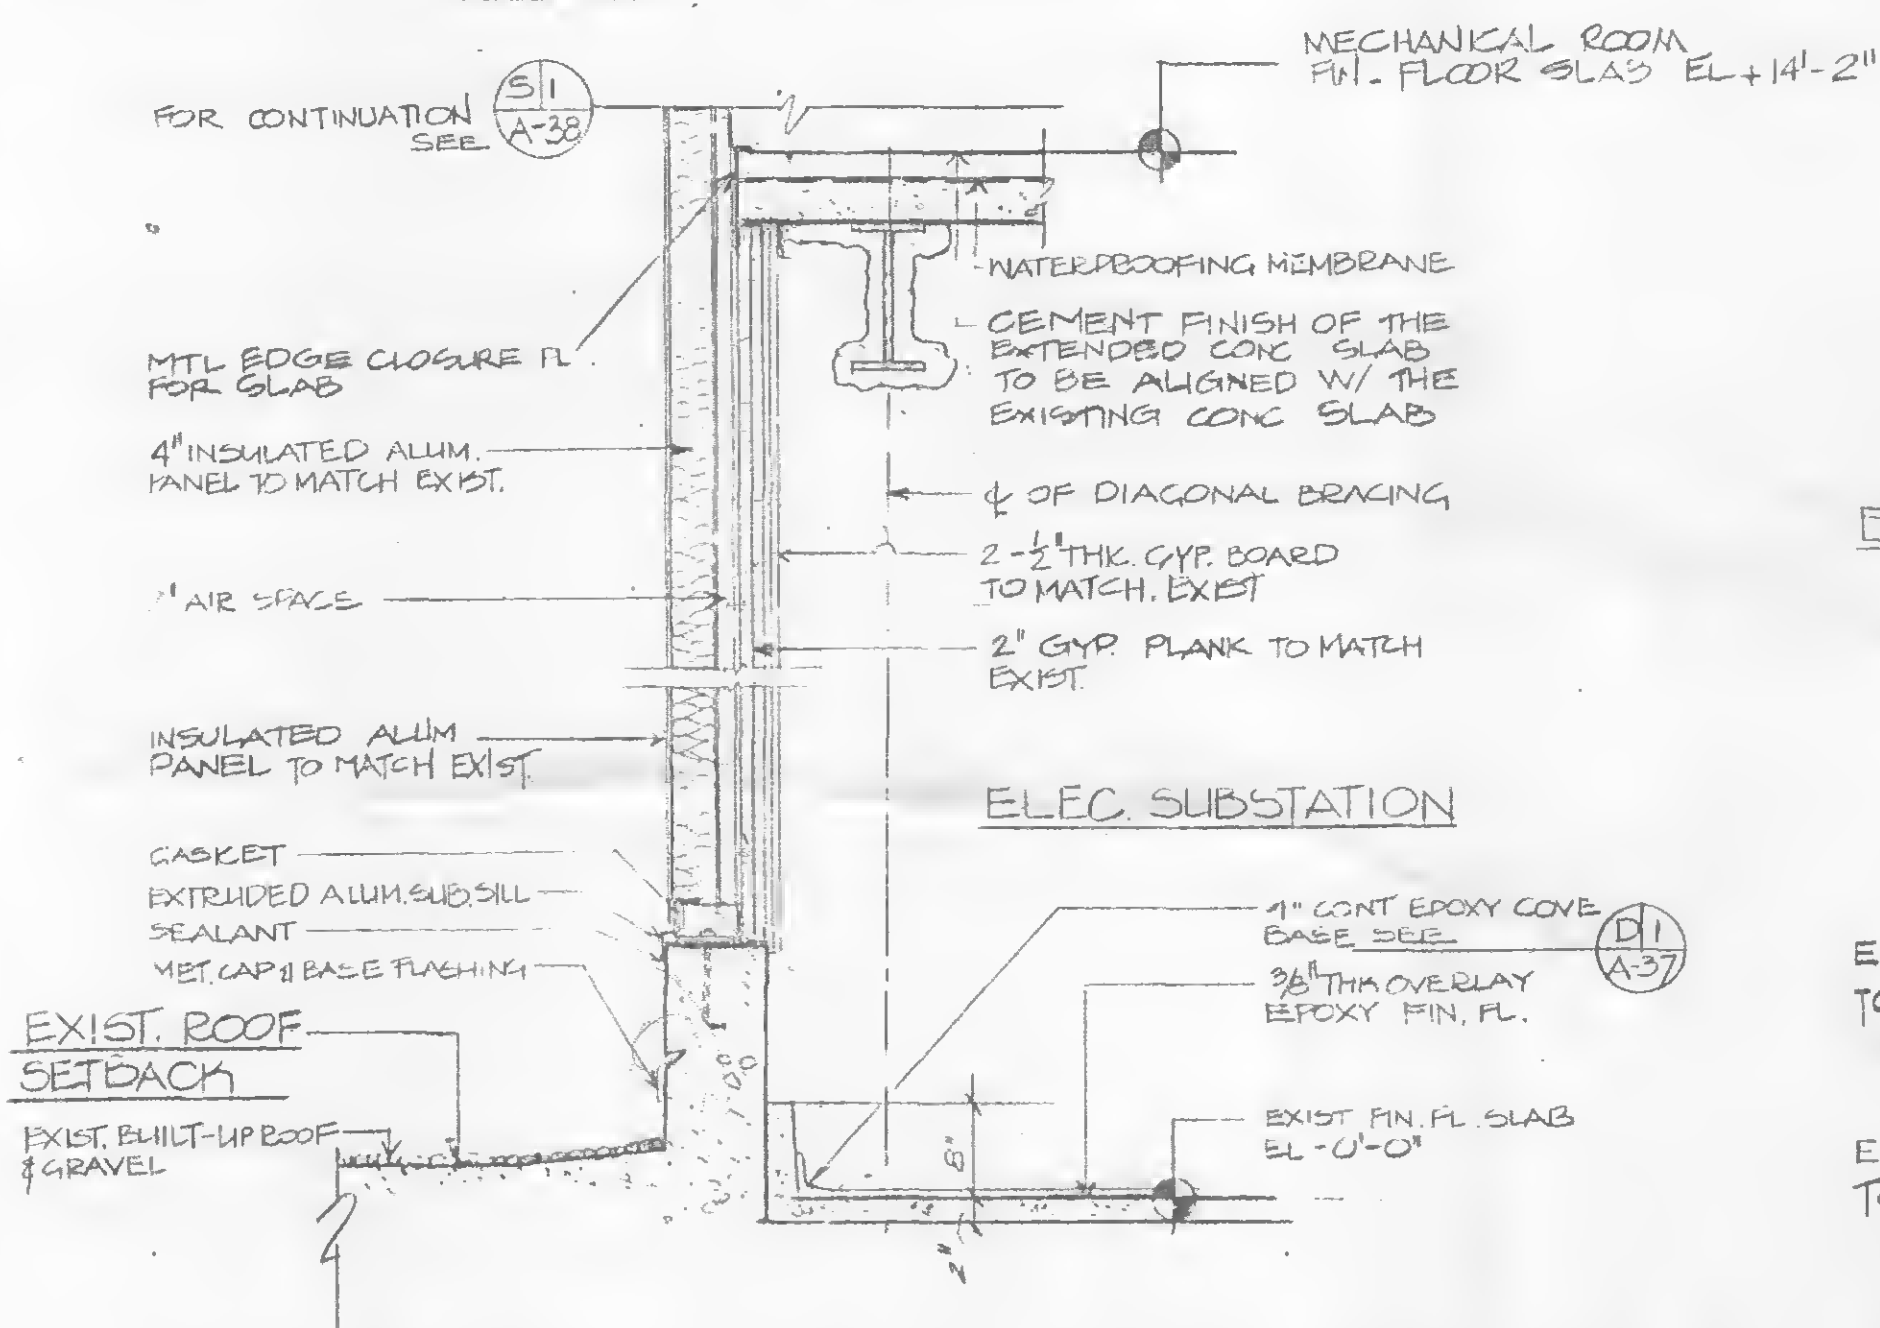

**EXTERIOR WALL SECTION @ SUB STATION OF  
41ST FLOOR. 75TH FLOOR SIMILAR**

**S3**


SCALE IN FEET

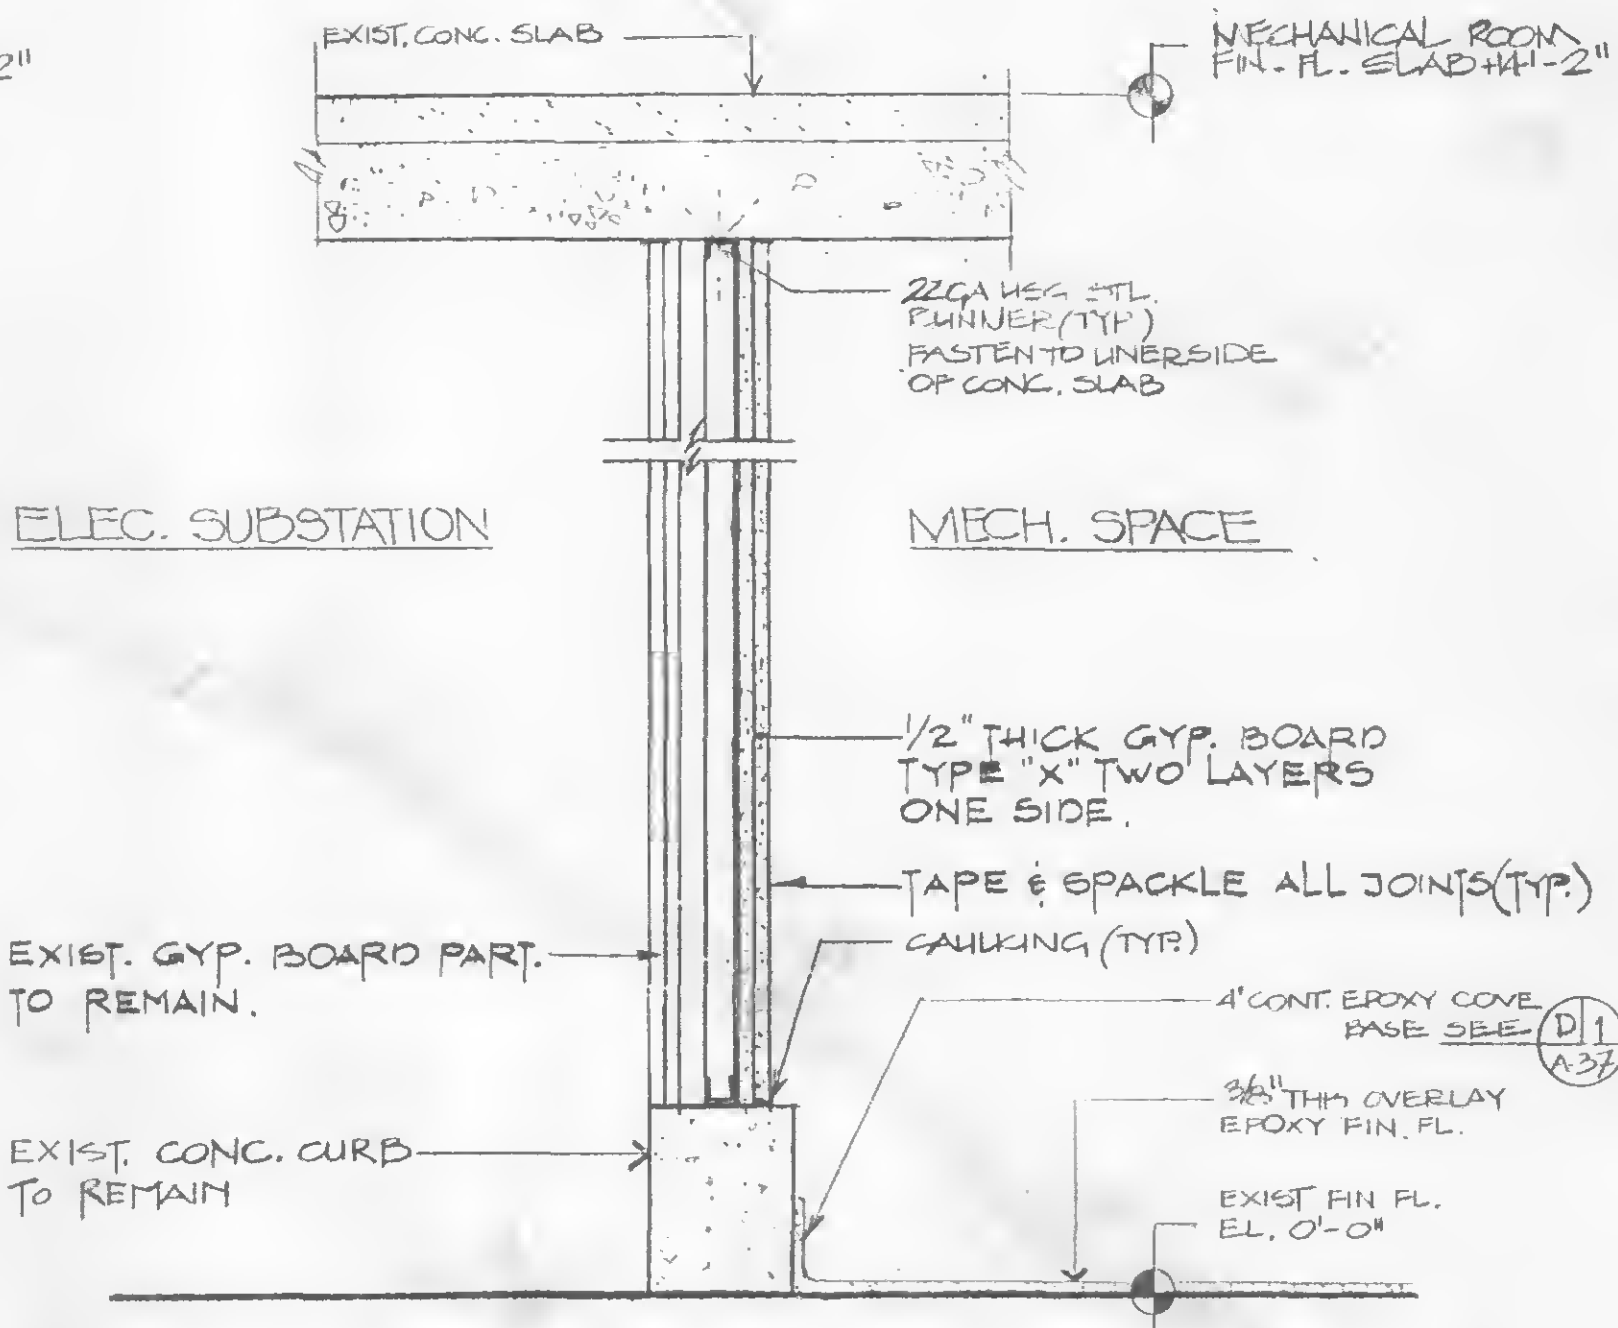

**UPGRADE 2-HOUR PARTITION**

**S5**

SCALE IN FEET

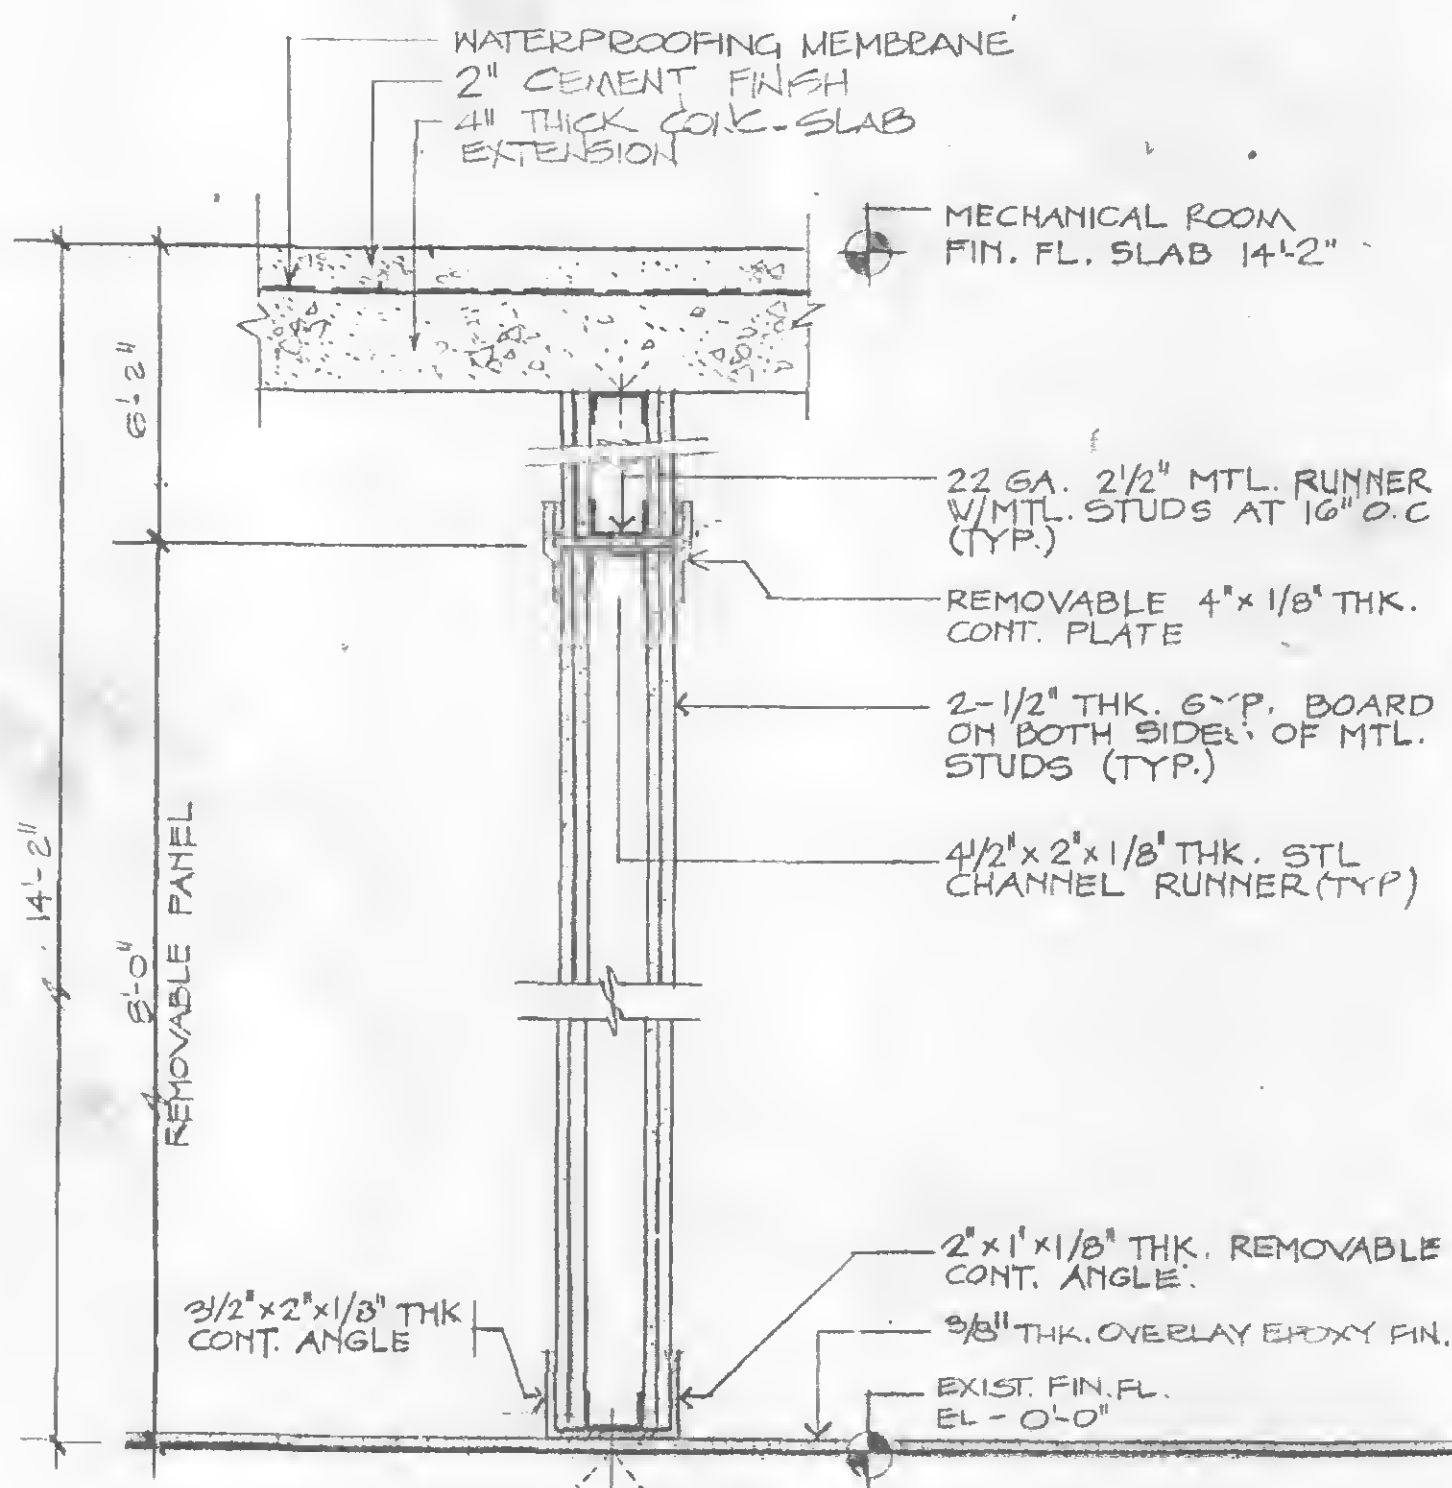

**SECTION THRU REMOVABLE  
PANEL WALL**

**S6**

SCALE IN FEET







*Peter H. Sweeney*  
ENGINEERING PROGRAM MANAGER  
WORLD TRADE CENTER


*Robert H. ...*  
CHIEF ARCHITECT

	7/17/95		
No.	Date	Revision	Approved

# The World Trade Center Electrical/HVAC Upgrade Program

## ARCHITECTURAL SECTIONS, ELEVATION AND PART PLANS

Contract Number **WTC-802.071** Drawing Number **A-34**

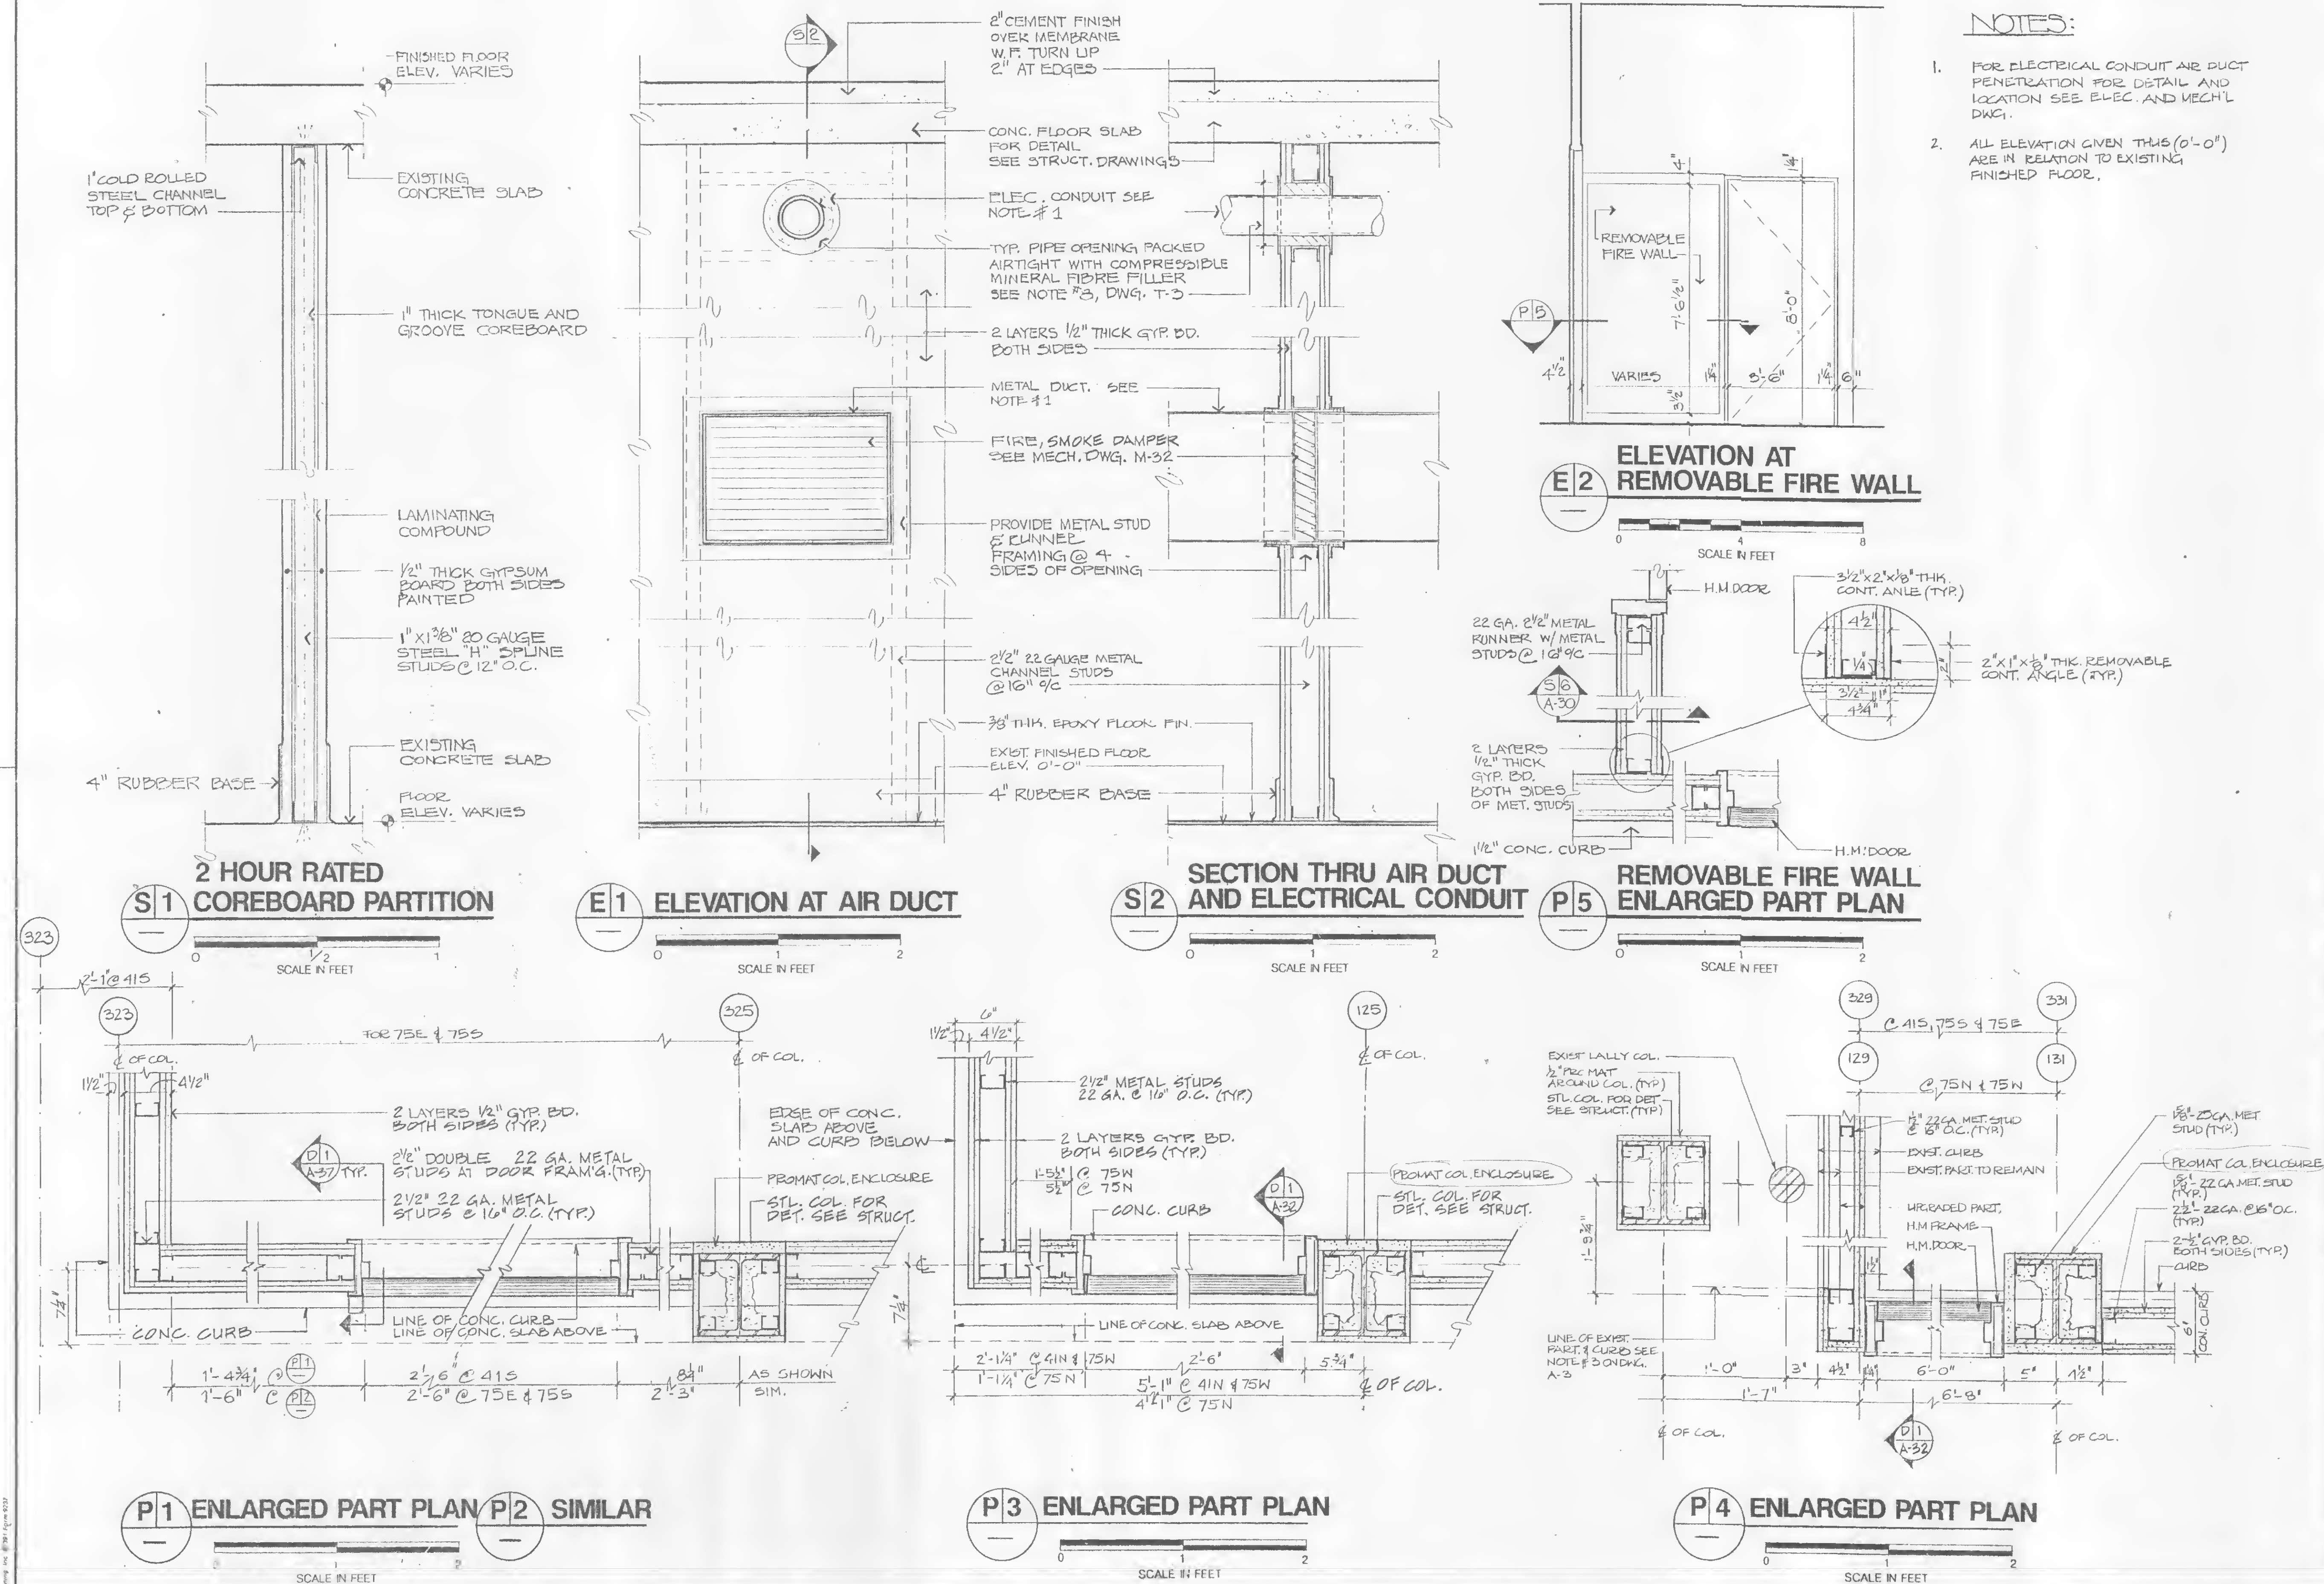





**THE PORT AUTHORITY  
OF NY & NJ**

*Peter K. Swamy*  
ENGINEERING PROGRAM MANAGER  
WORLD TRADE CENTER  
*K. L. L.*  
CHIEF ARCHITECT

Engineering Department  
Design Division

**The World Trade  
Center  
Electrical/HVAC  
Upgrade Program**

Title  
TOWERS ONE AND TWO  
LOW VOLTAGE SUBSTATIONS  
CONSTRUCTION AND  
INSTALLATION

ARCHITECTURAL  
MISCELLANEOUS DETAILS

**CONFORMED**


7/17/95  
No. Date Revision Approved

This drawing subject to conditions in contract.  
All inventions, ideas, designs and methods  
herein are reserved to Port Authority and may not  
be used without its written consent.

L.V.G. D.D. L.V.G.  
Designed by Drawn by Task Leader  
PRINCIPAL ARCHITECT  
Date 5/1/95 Scale AS NOTED

Contract Number Drawing Number

**WTC-802.071 A-35**

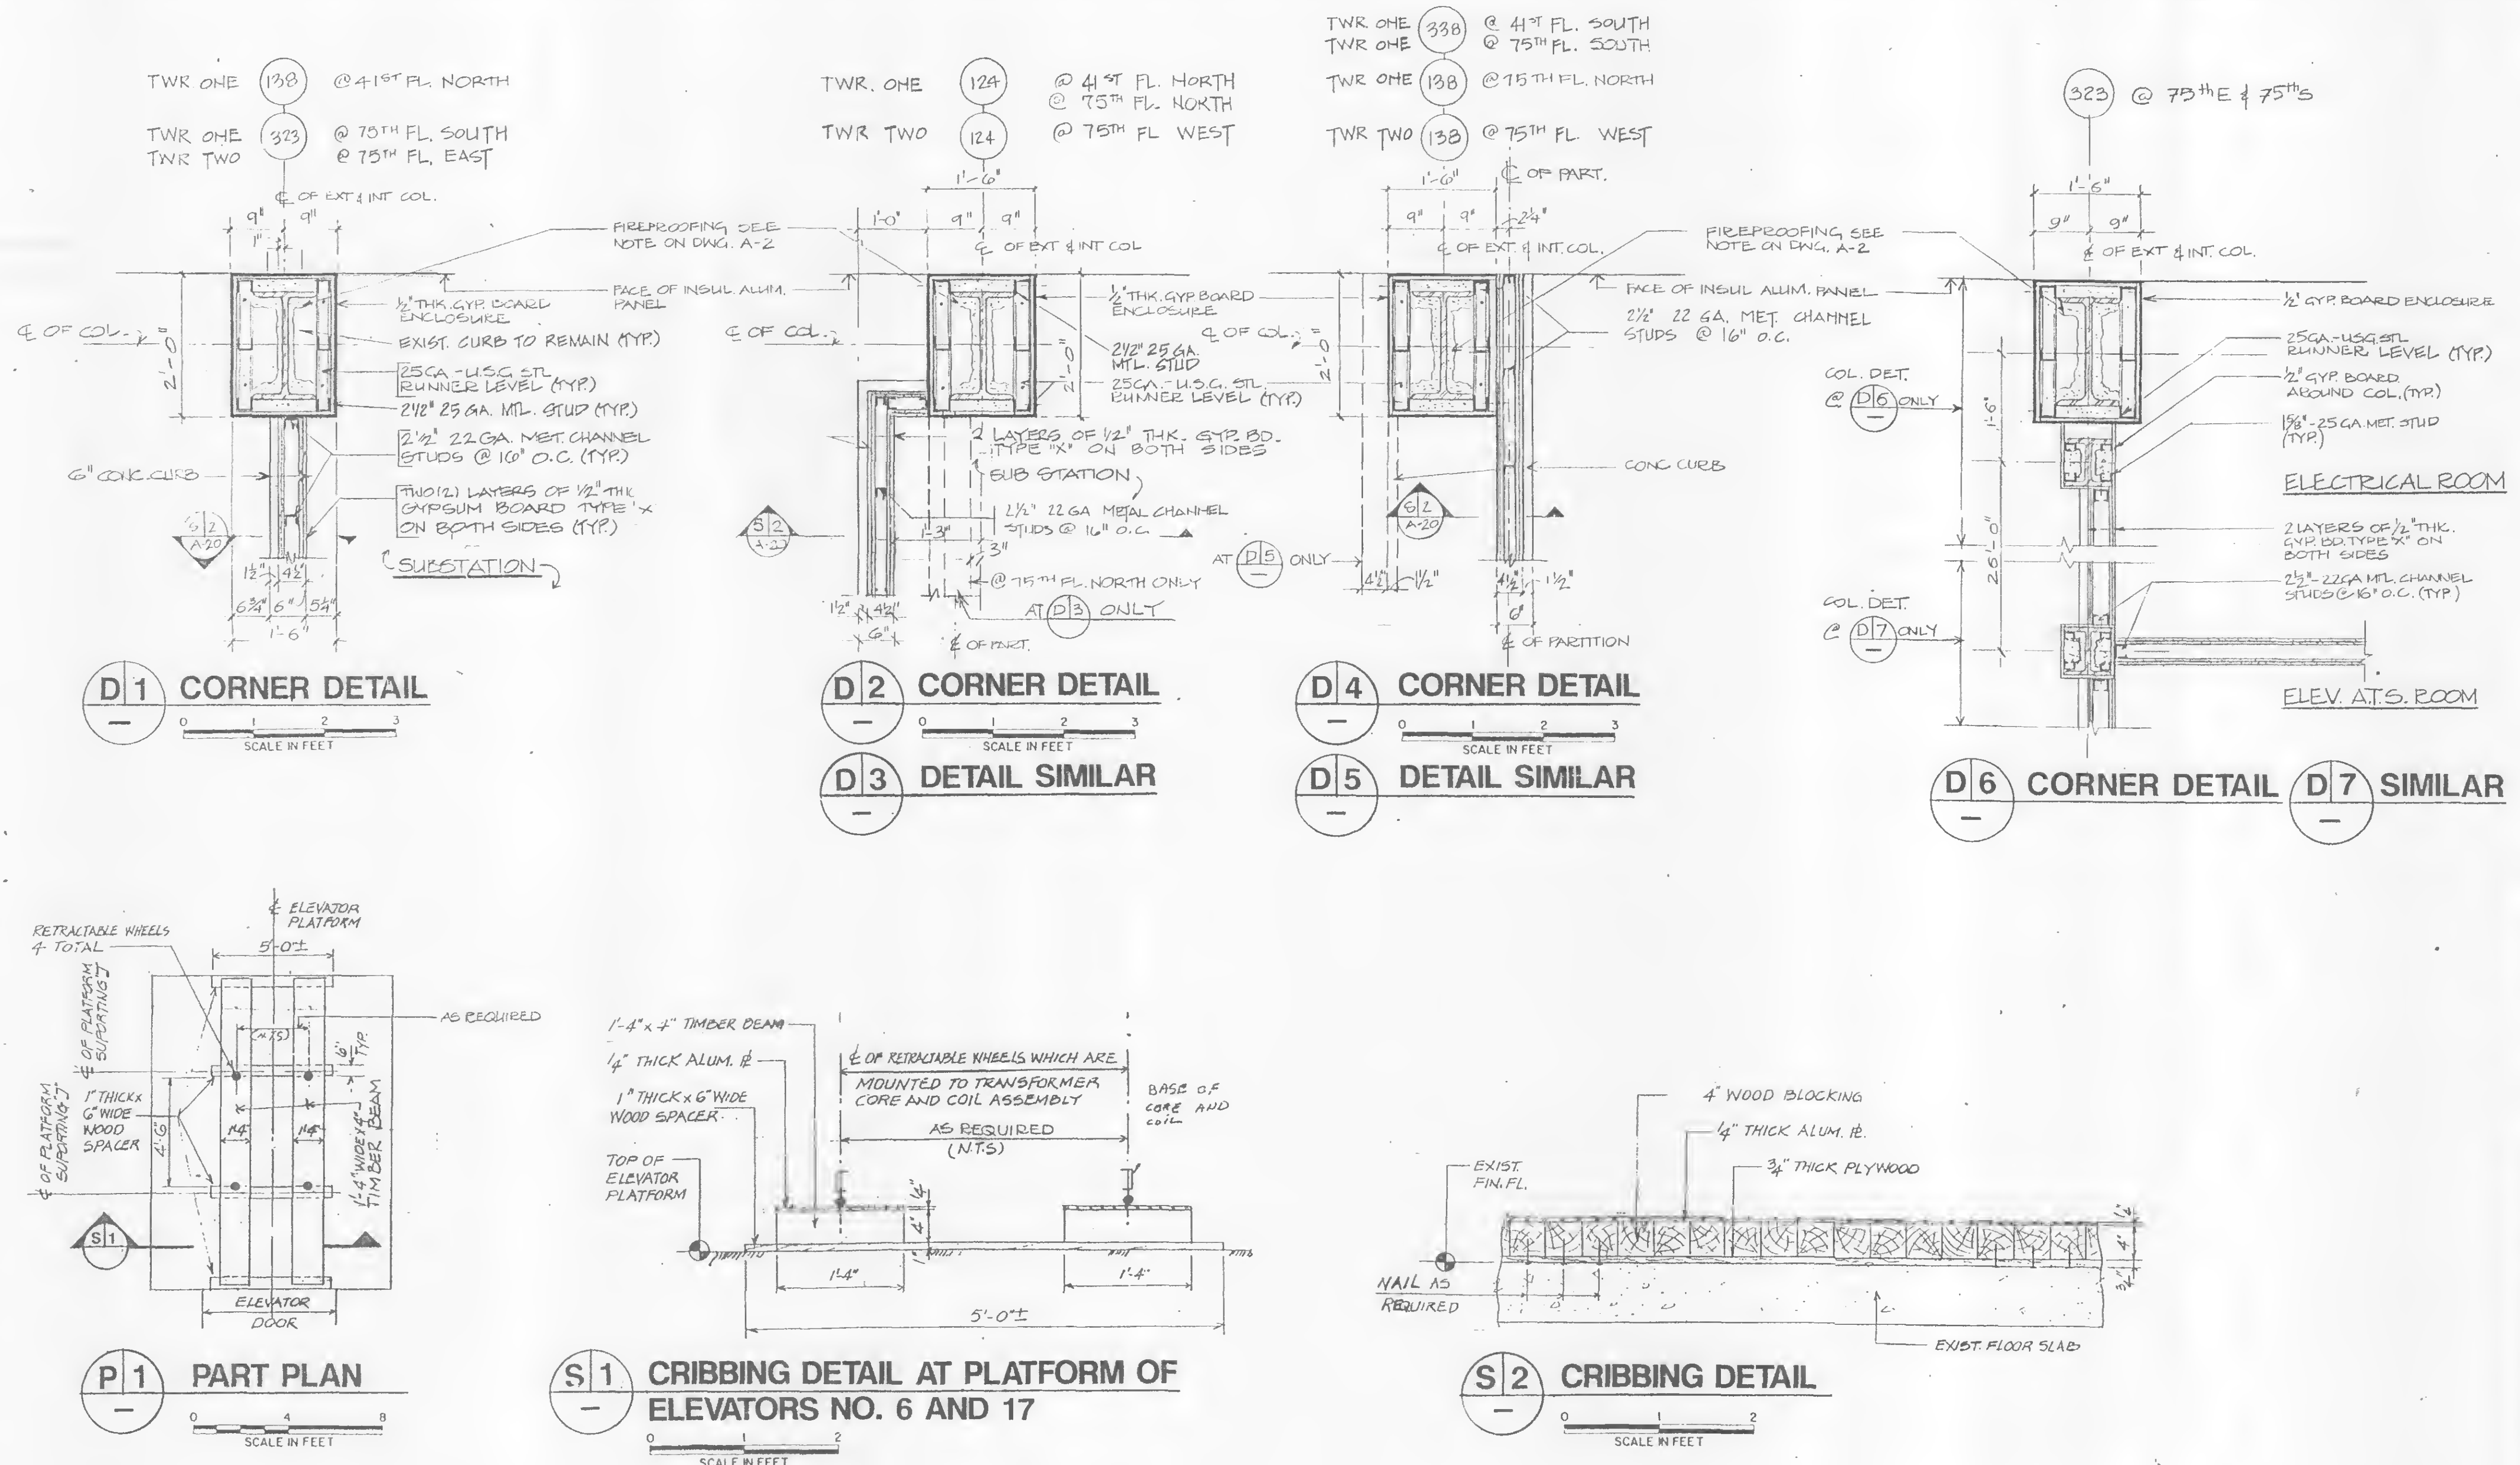







**THE PORT AUTHORITY  
OF NY & NJ**


*Peter K. Swamy*  
ENGINEERING PROGRAM MANAGER  
WORLD TRADE CENTER  
*W. H. H.*  
CHIEF ARCHITECT

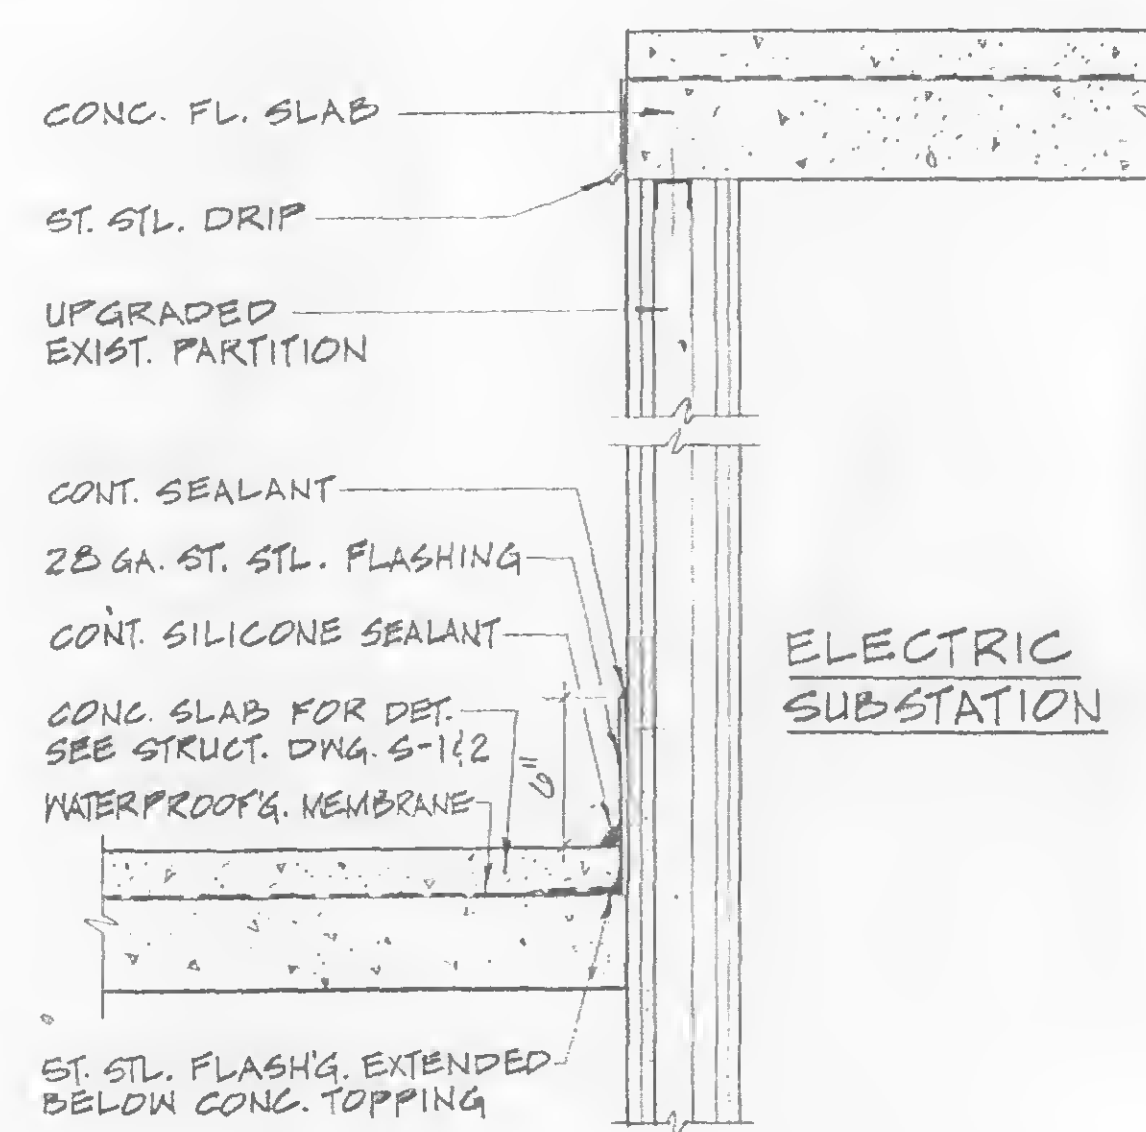


**D1 FLASHING DETAIL**  
A-39  
SCALE IN FEET

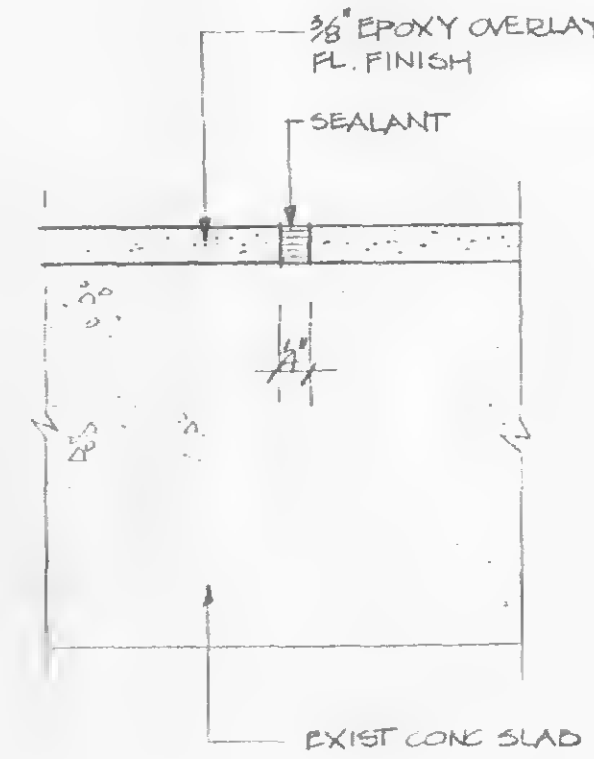


**D2 CONTROL JOINT DETAIL**  
SCALE IN INCHES

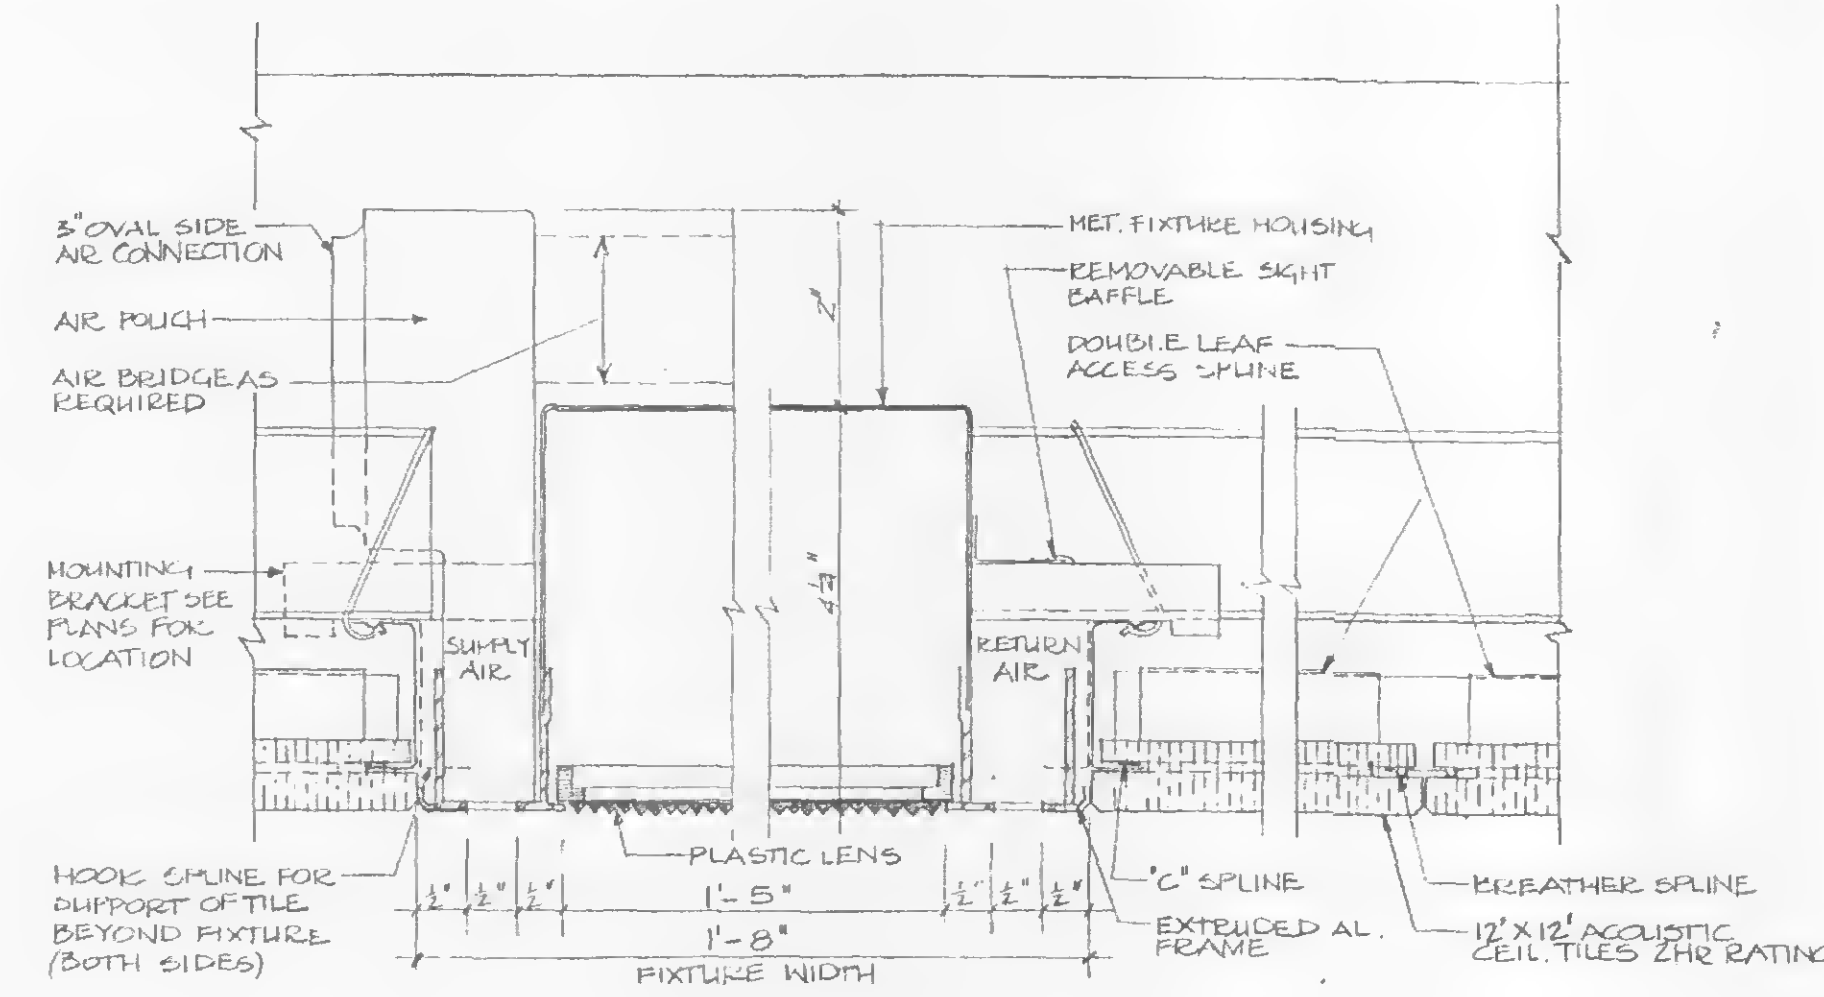


**D3 LIGHT FIXTURE DETAIL**  
SCALE IN INCHES

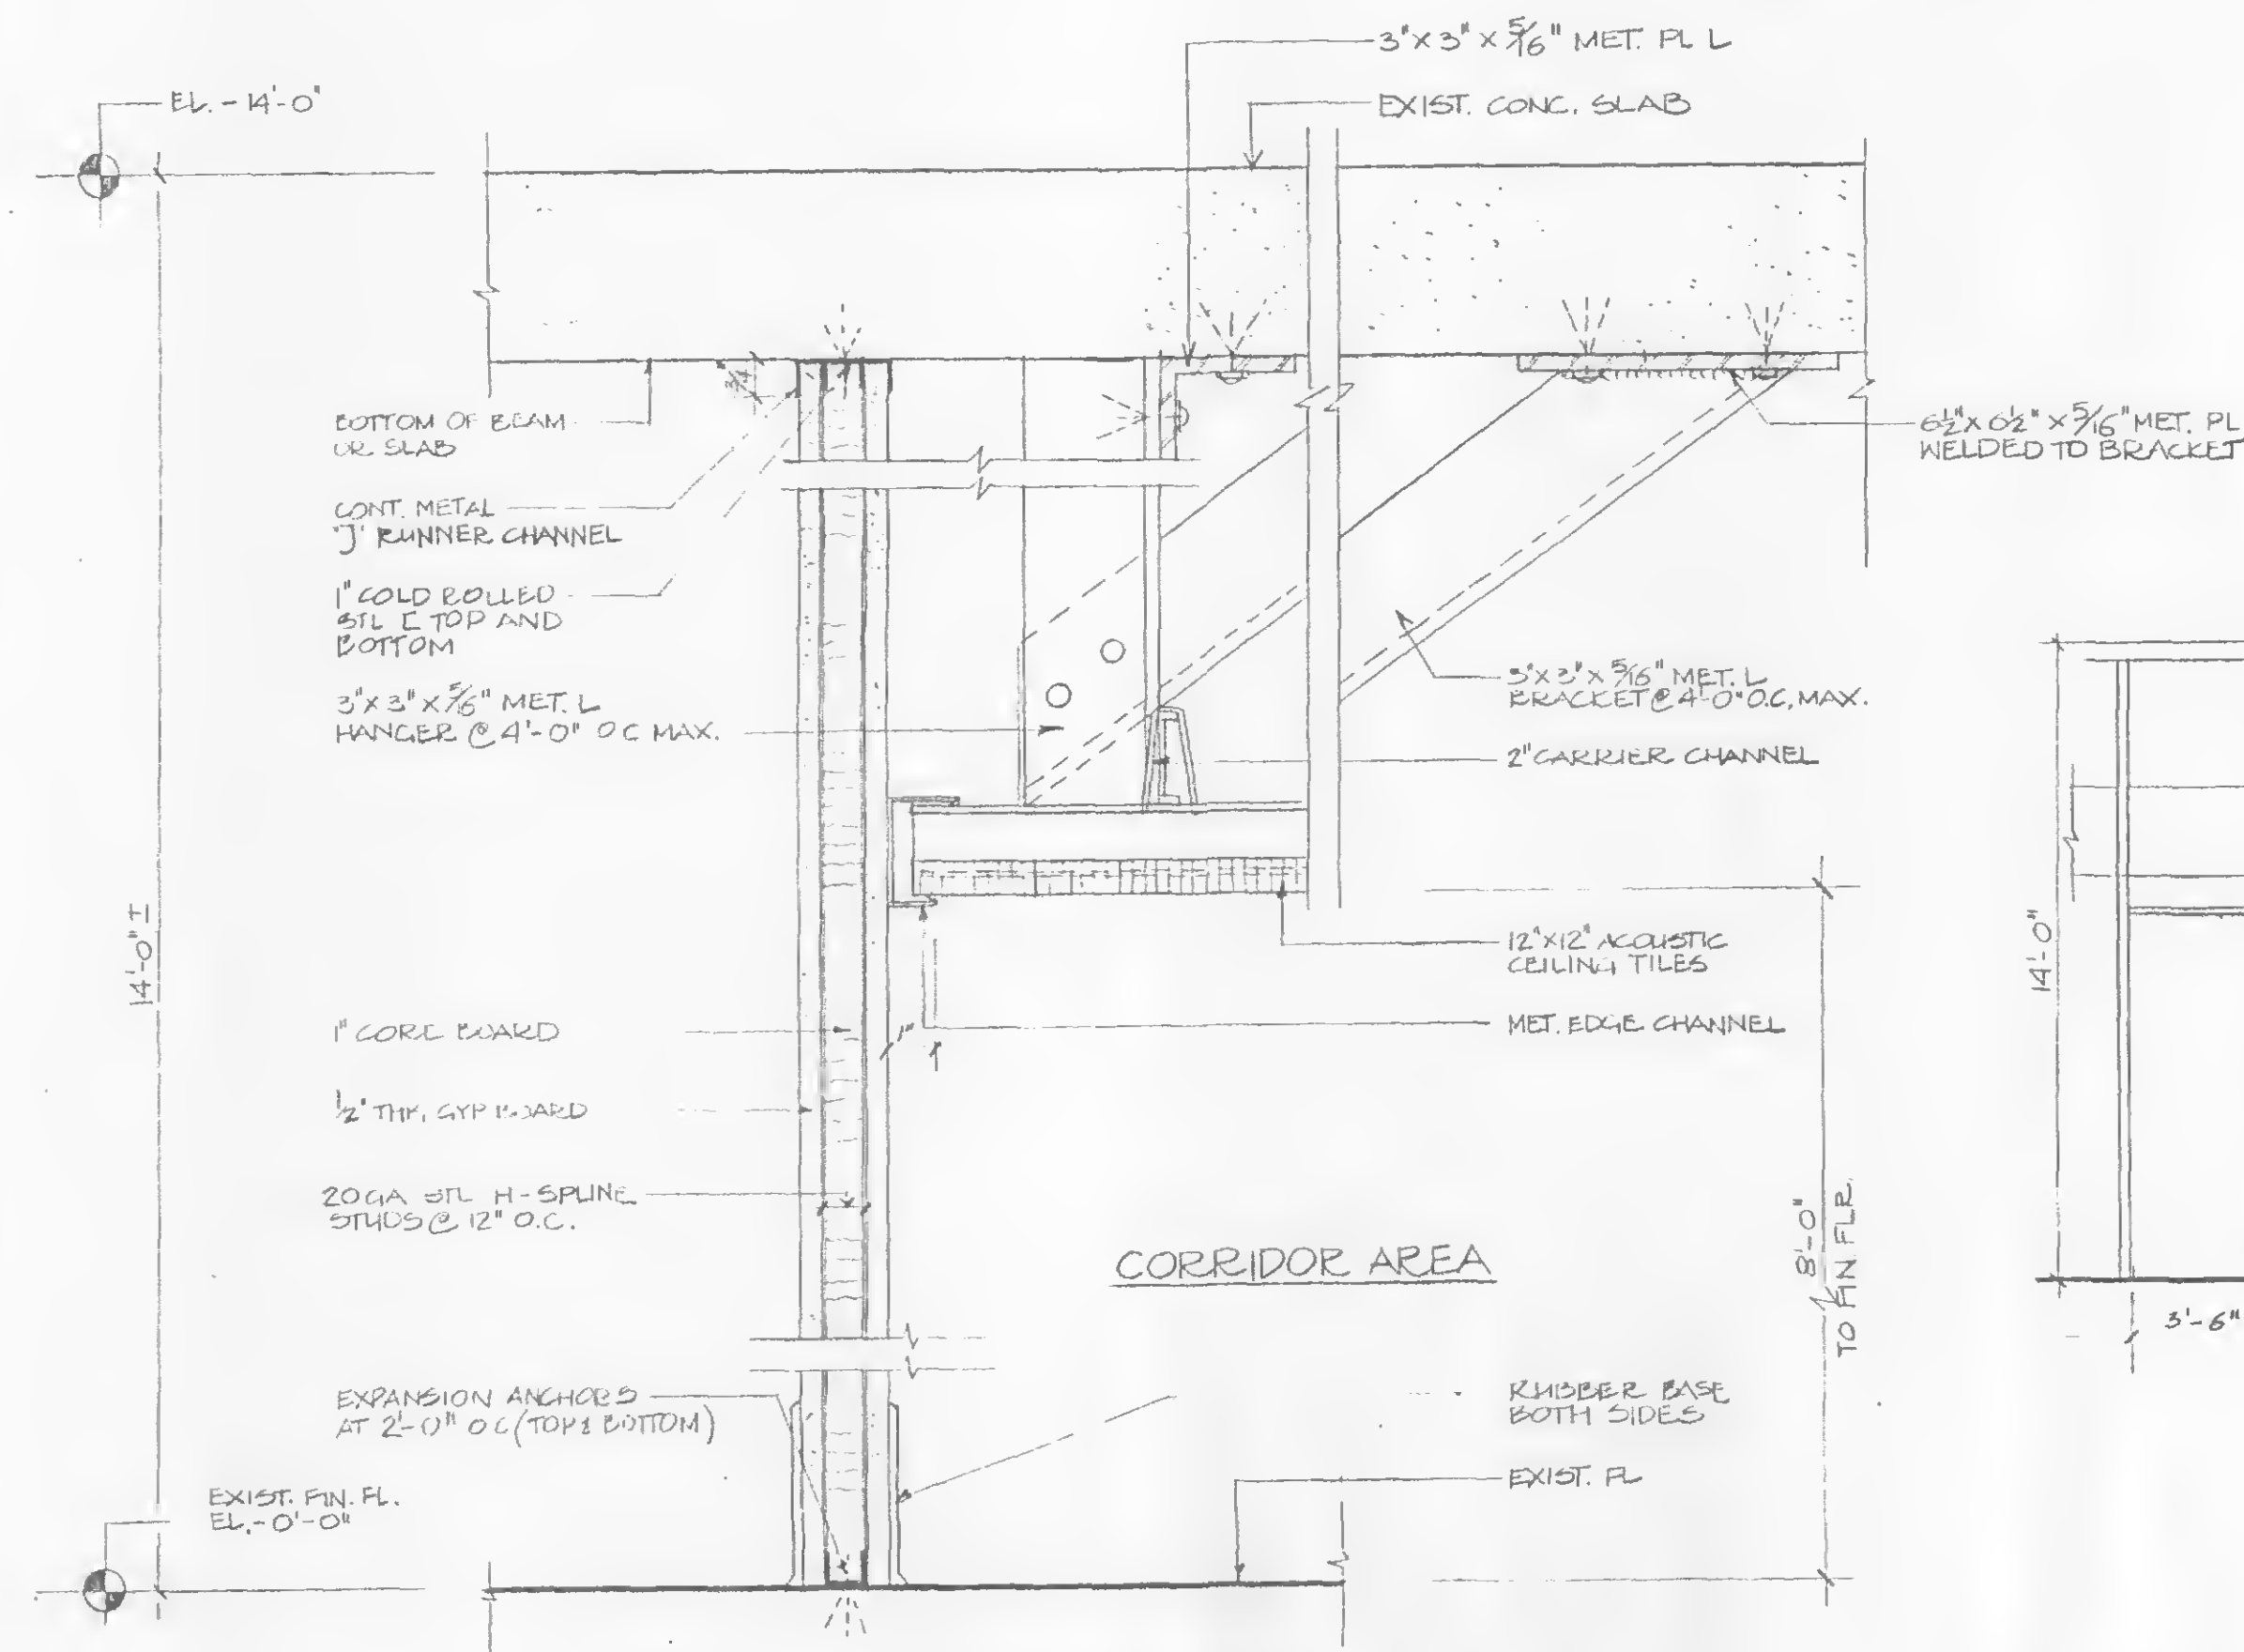

**S1 CORE PARTITION**  
SCALE IN FEET

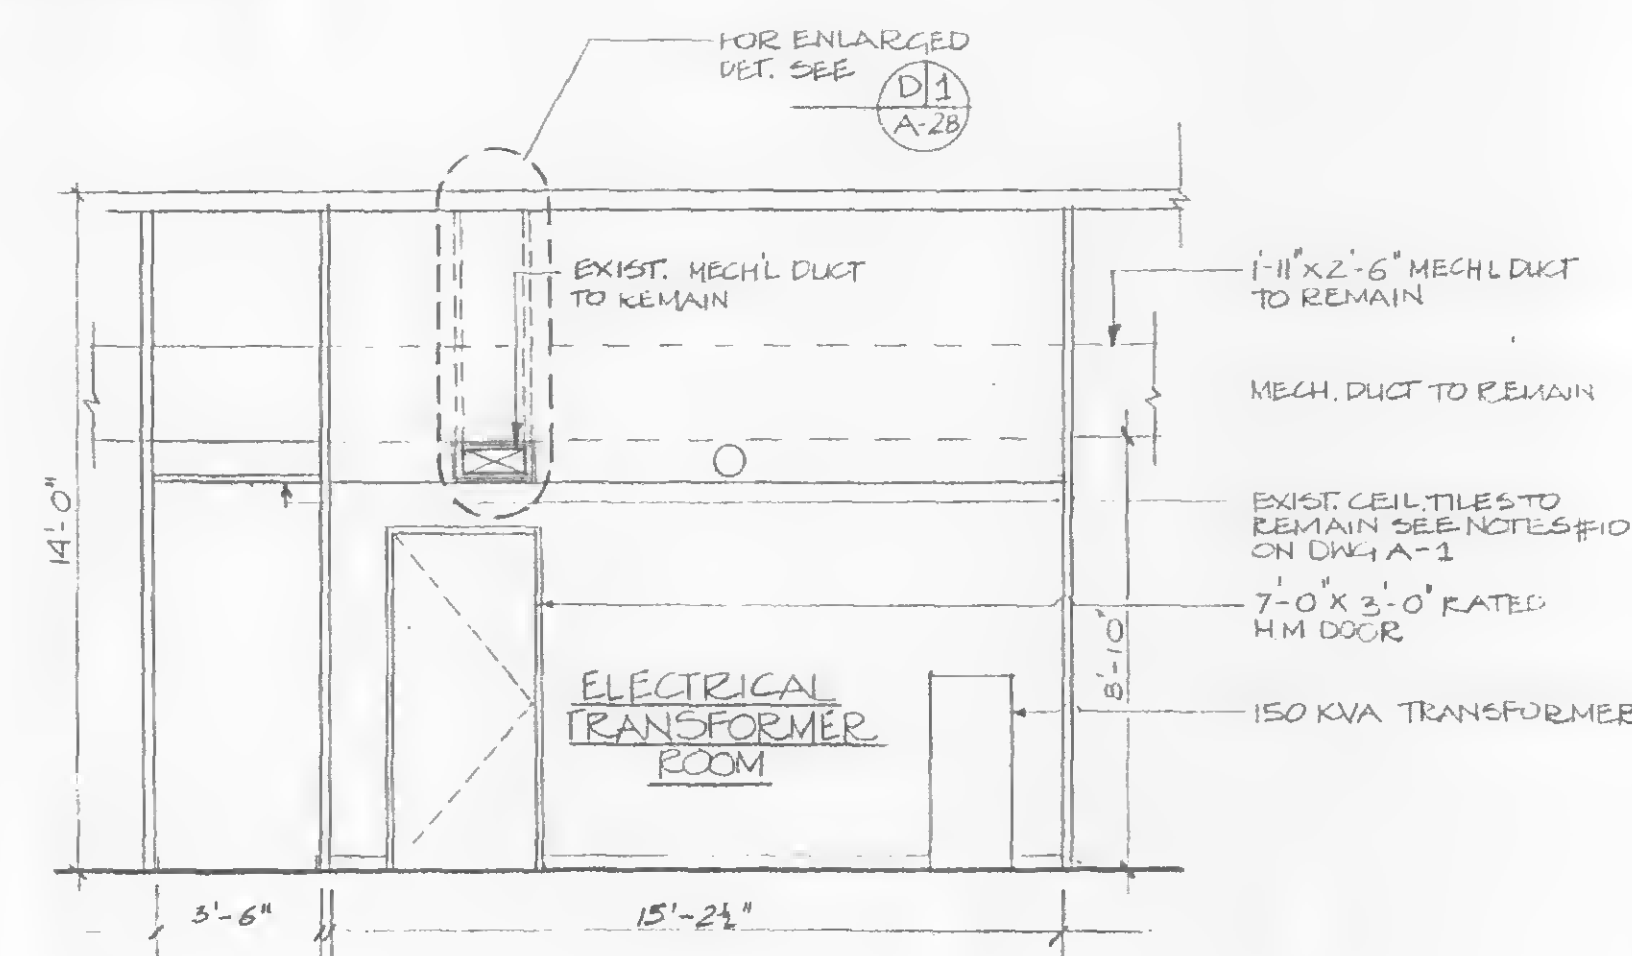

**SA SECT. THRU TRANSFORMER ROOM**  
SCALE IN FEET

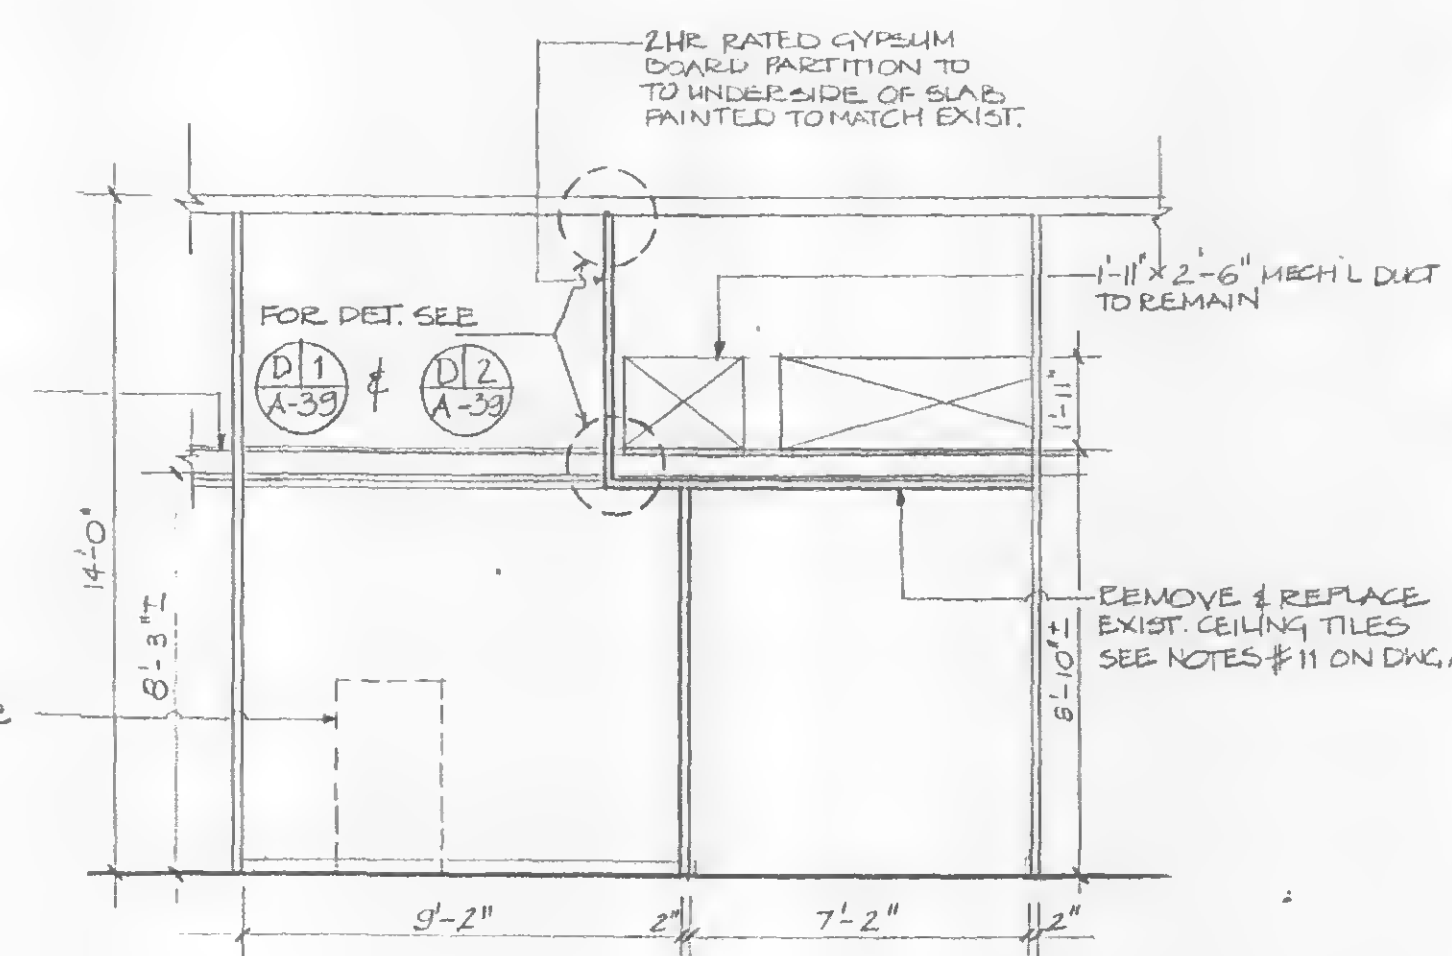

**SB SECT. THRU TRANSFORMER ROOM**  
SCALE IN FEET

Engineering Department  
Design Division

**The World Trade  
Center**

**Electrical/HVAC  
Upgrade Program**

Title  
**TOWERS ONE AND TWO  
LOW VOLTAGE SUBSTATIONS  
CONSTRUCTION AND  
INSTALLATION**

**ARCHITECTURAL  
SECTIONS AND DETAILS**

**CONFORMED**

7/17/95  
No. Date Revision Approved  
This drawing subject to conditions in contract. All inventions, ideas, designs and methods herein are reserved to Port Authority and may not be used without its written consent.

A.T. SOLAWA A.T.S. L.V. GALAN  
Designed by Drawn by Task Leader

Principal Architect  
Date 5/1/95 Scale AS NOTED

Contract Number Drawing Number  
**WTC-802.071 A-36**






**THE PORT AUTHORITY**  
OF NY & NJ


*Peter K. Sweeney*  
ENGINEERING PROGRAM MANAGER  
WORLD TRADE CENTER  
*R. A.*  
CHIEF ARCHITECT

**NOTES:**


1. CLEAN AND ROUGHEN EXISTING CONCRETE SLAB AND APPLY COAT OF EPOXY BONDING CEMENT UNDER ALL THE NEW CONCRETE CURBS
2. FOR ALL FIREPROOFING REQUIREMENT SEE NOTES ON DWG. A-2.

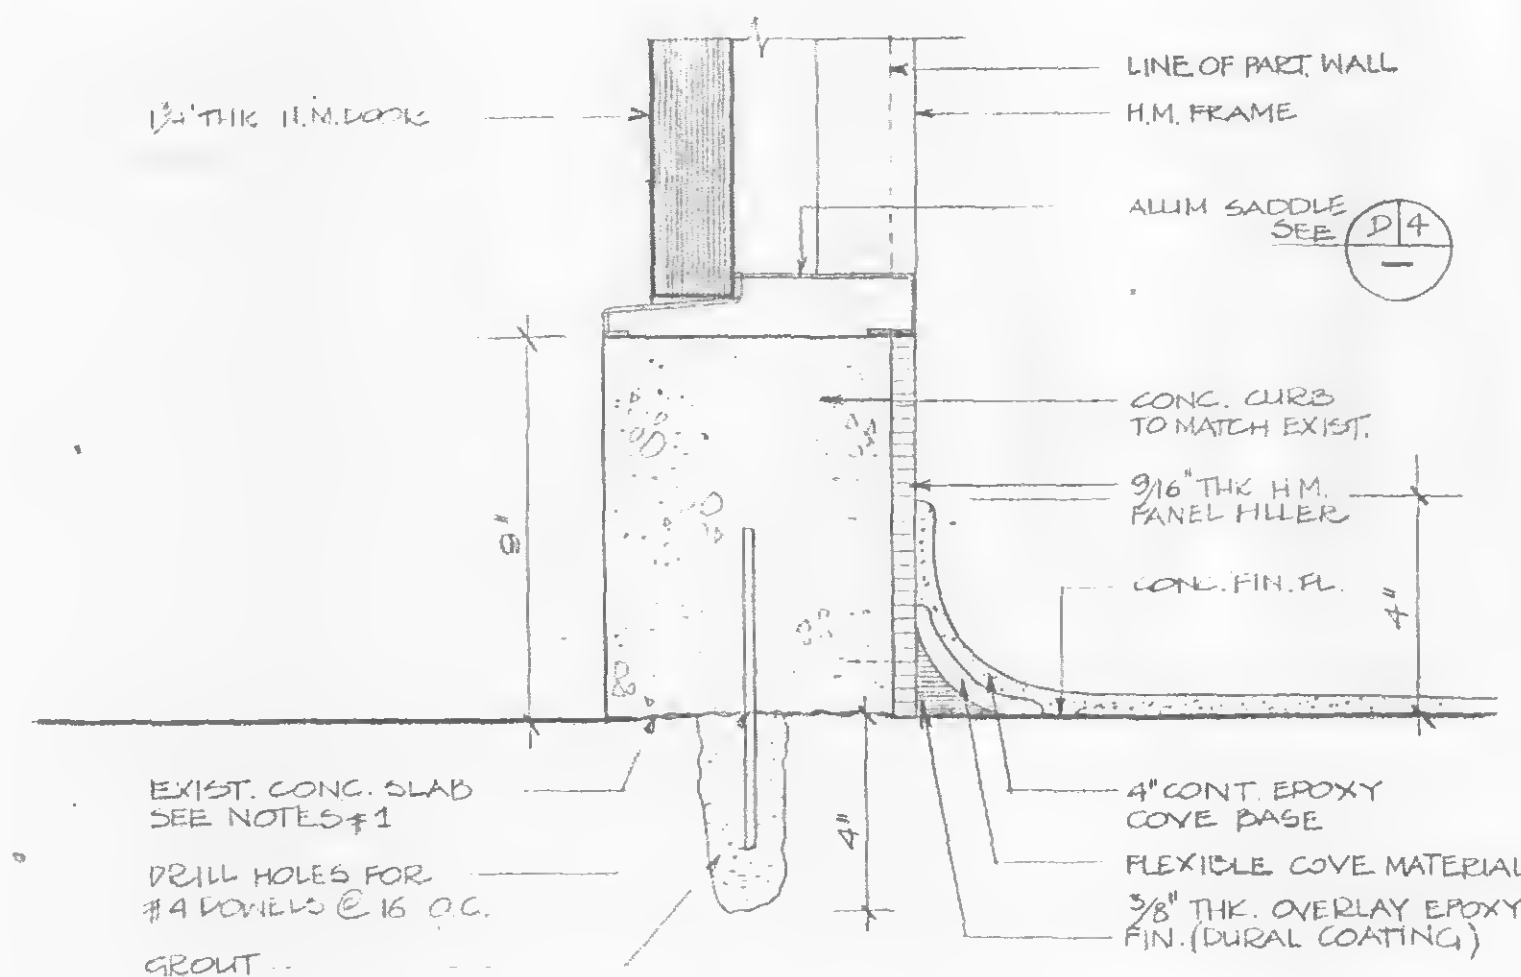


**D1 CONC. CURB DETAIL AT DOOR (TYP.)**

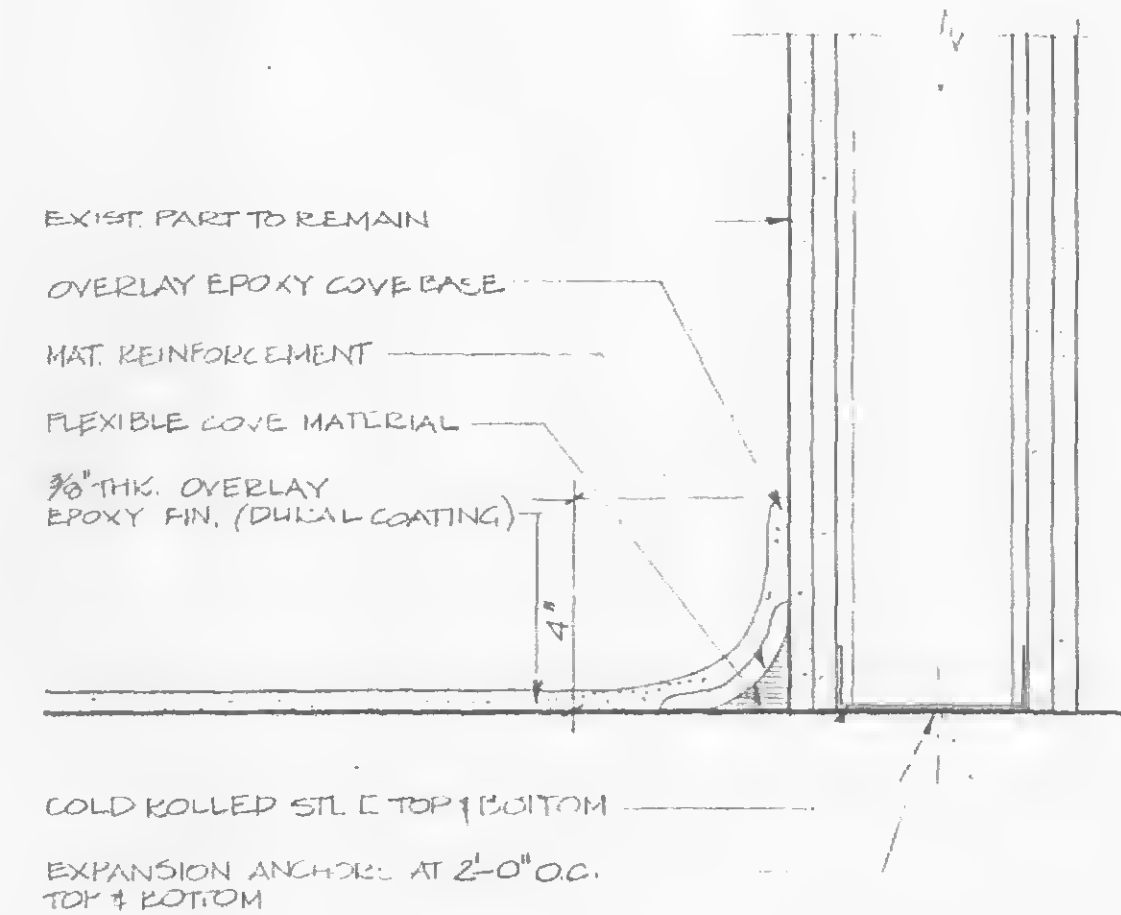


**D2 COVE BASE DETAIL (TYP.)**

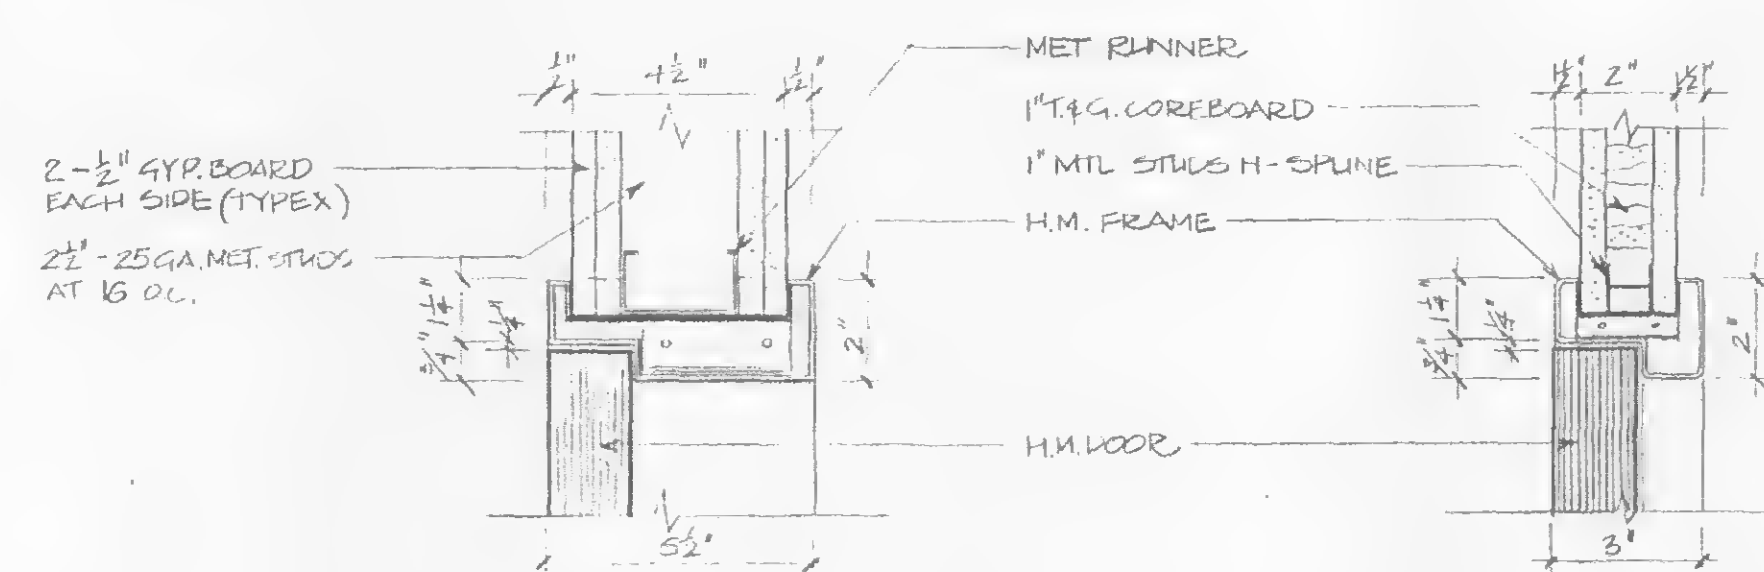

**H1**


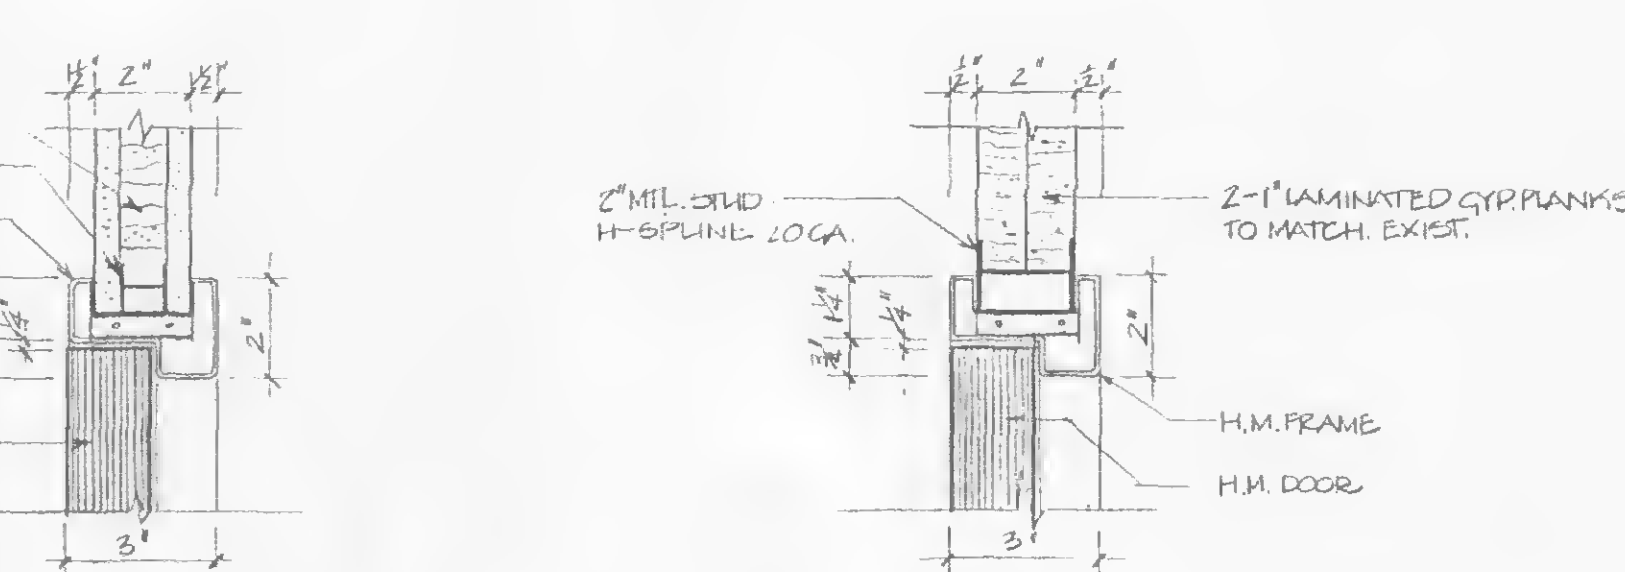


**H2**

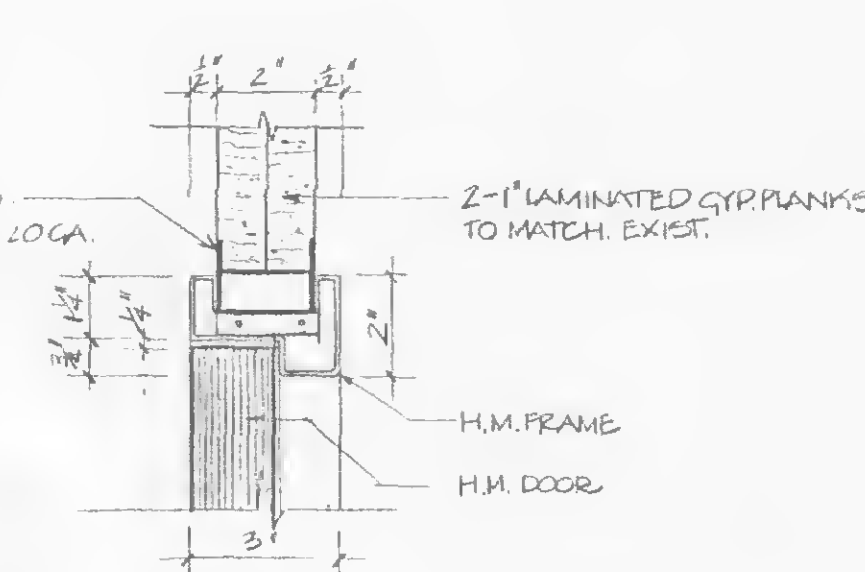

**H3**

**D3 DOOR HEAD TYPES**

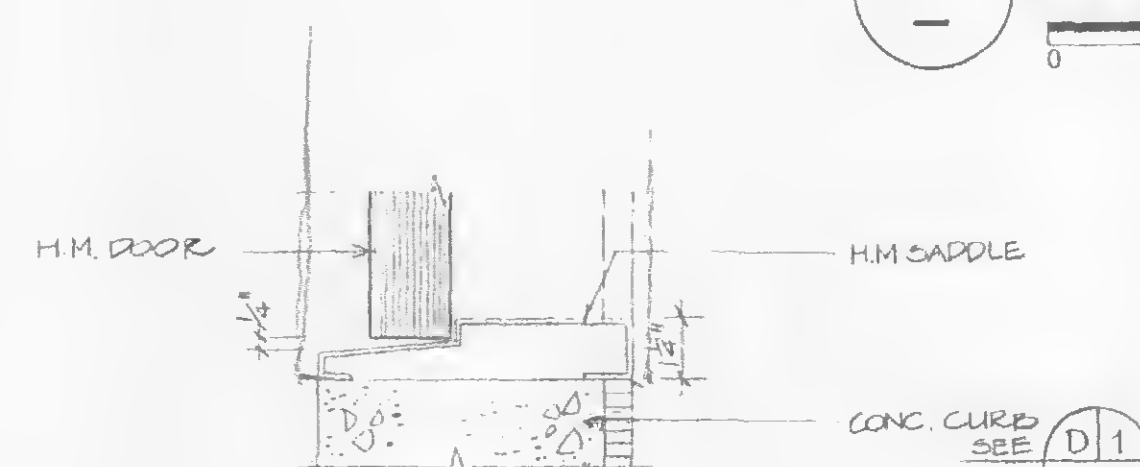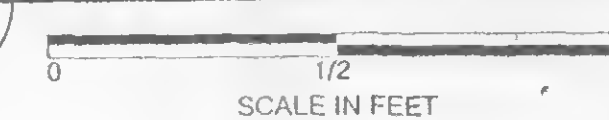

**T1**





**T2**



**T3**

**D4 TRESHOLD TYPES**

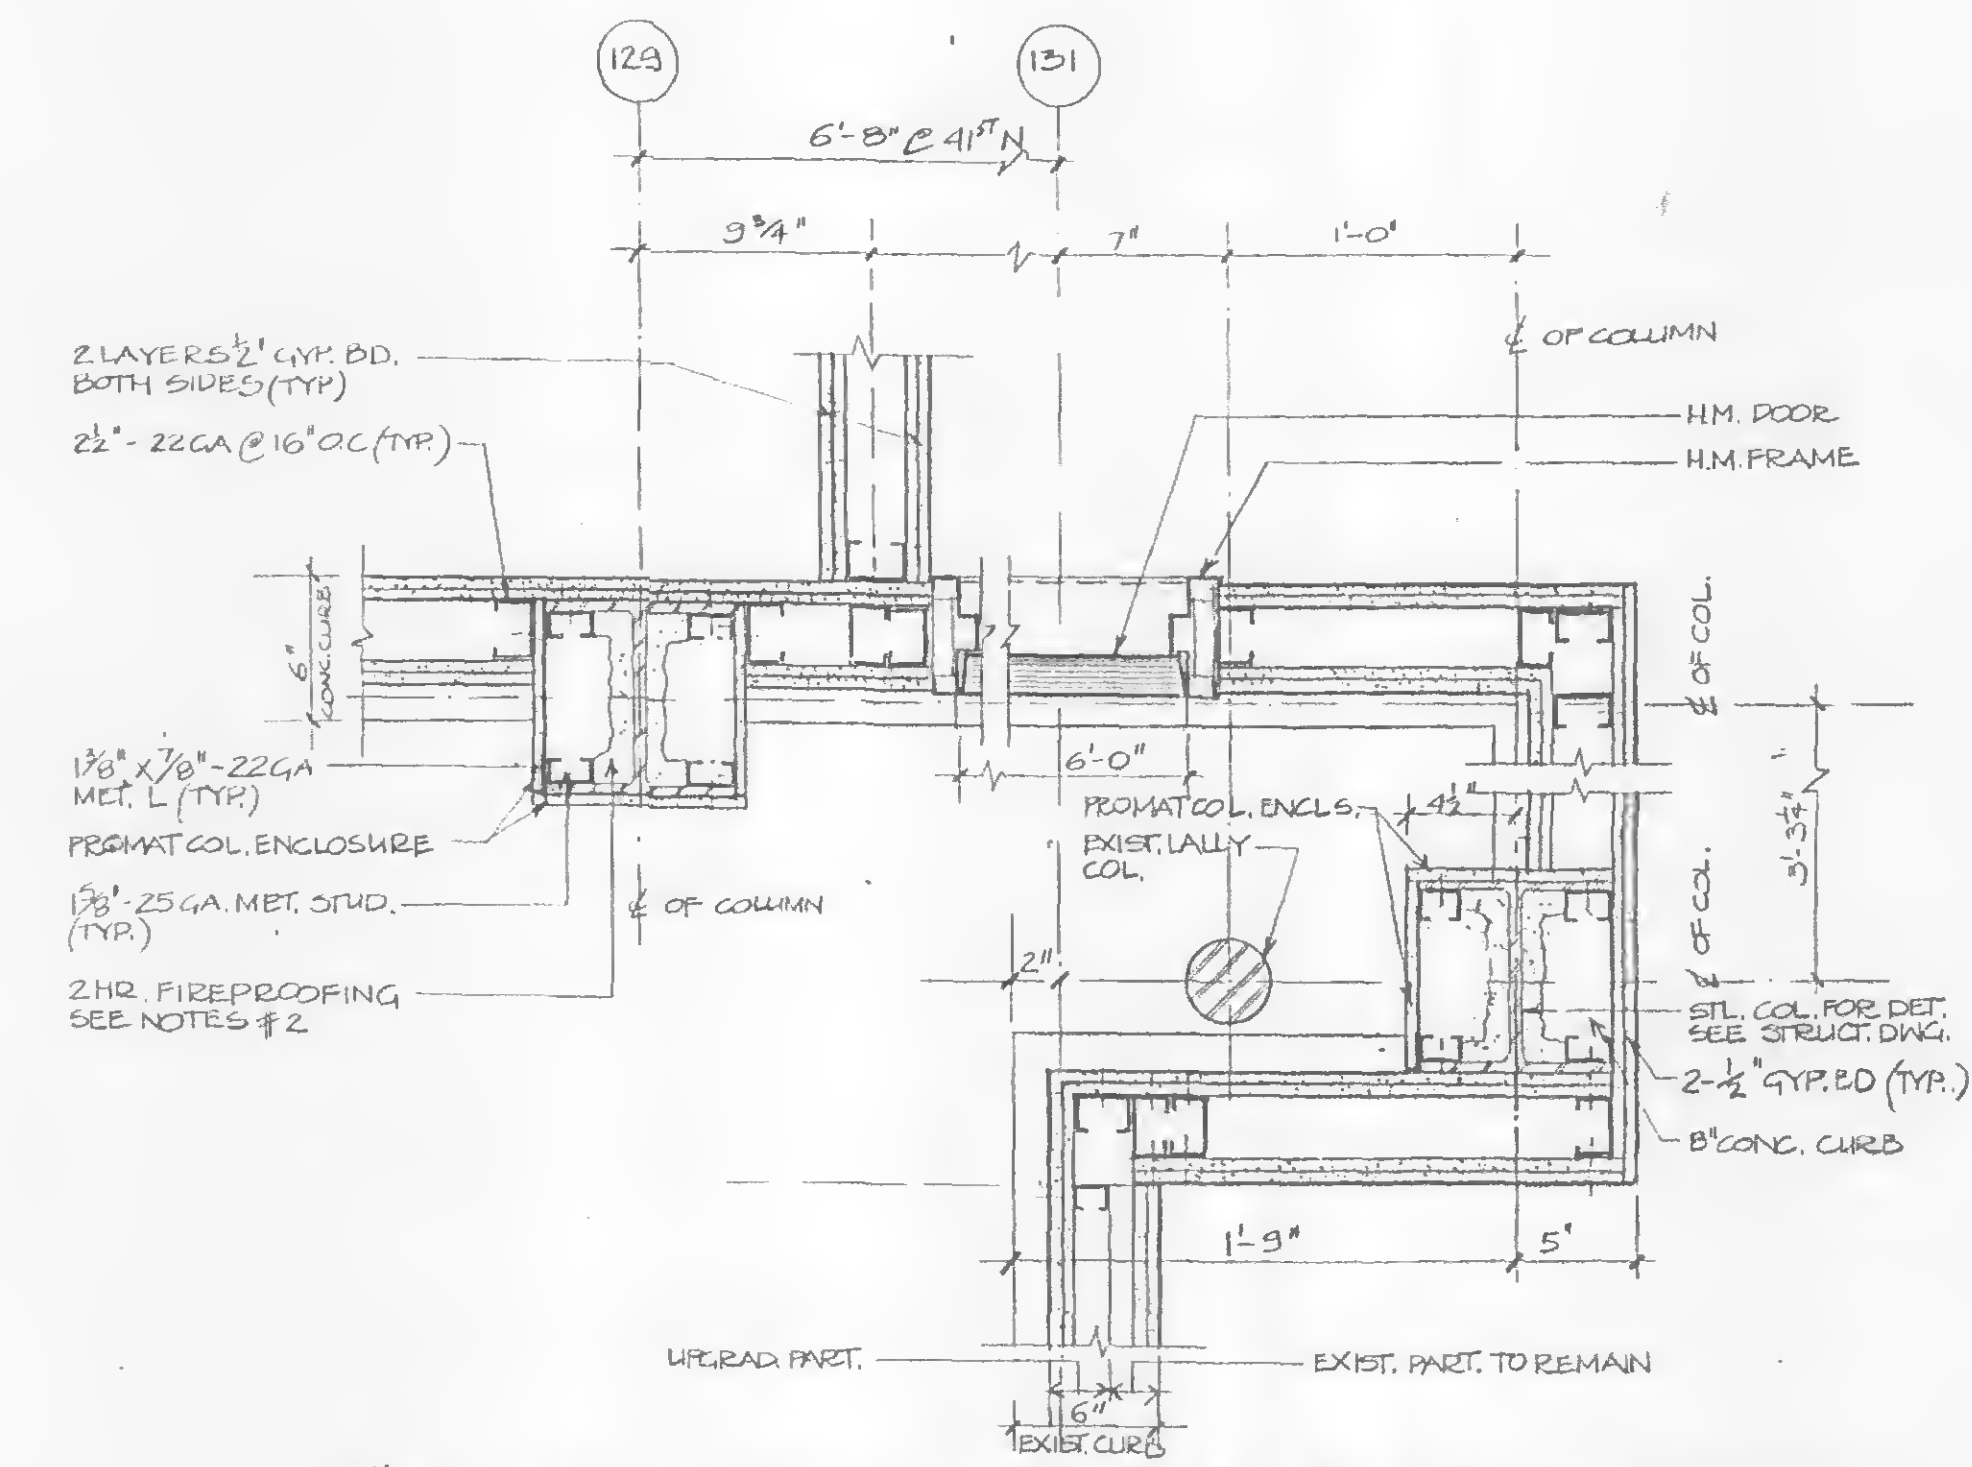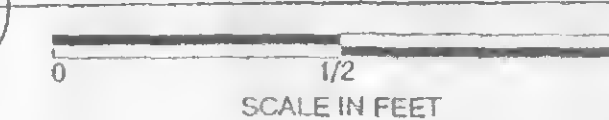

**P1 ENLARGED PART PLAN AT 41N FLOOR ONLY**



Engineering Department  
Design Division

**The World Trade Center**

**Electrical/HVAC Upgrade Program**

TOWERS ONE AND TWO  
LOW VOLTAGE SUBSTATIONS  
CONSTRUCTION AND  
INSTALLATION

**ARCHITECTURAL  
MISCELLANEOUS DETAILS**

**CONFORMED**

7/17/95  
No. Date Revision Approved

This drawing subject to conditions in contract. All inventions, ideas, designs and methods herein are reserved to Port Authority and may not be used without its written consent.

A.T.SOLAWA A.T.S. L.V.GALAN  
Designed by Drawn by Task Leader

Principal Architect

Date 5/1/95 Scale AS NOTED

Contract Number Drawing Number

**WTC-802.071 A-37**





**THE PORT AUTHORITY  
OF NY & NJ**

*Peter K. Lweeney*  
ENGINEERING PROGRAM MANAGER  
WORLD TRADE CENTER  
*Paul H. K...*  
CHIEF ARCHITECT

Engineering Department  
Design Division  
**The World Trade  
Center**  
**Electrical/HVAC  
Upgrade Program**

Title  
TOWERS ONE AND TWO  
LOW VOLTAGE SUBSTATIONS  
CONSTRUCTION AND  
INSTALLATION

**ARCHITECTURAL**  
AIR DUCT PENETRATION  
PLAN

**CONFORMED**

No. Date Revision Approved

This drawing subject to conditions in contract.  
All inventions, ideas, designs and methods  
herein are reserved to Port Authority and may not  
be used without its written consent.

A.T.S. L.V.G. D.D. A.T.S. L.V.G.

Designed by Drawn by Task Leader



PRINCIPAL ARCHITECT Date 5/1/95 Scale AS NOTED

Contract Number Drawing Number


WTC-802.071 A-38

**NOTES:**

- FOR AIR DUCT DETAIL AND PENETRATION  
LOCATION SEE MECHANICAL DWG'S: M-8, M-12,  
M-17, M-21, M-25 AND M-29

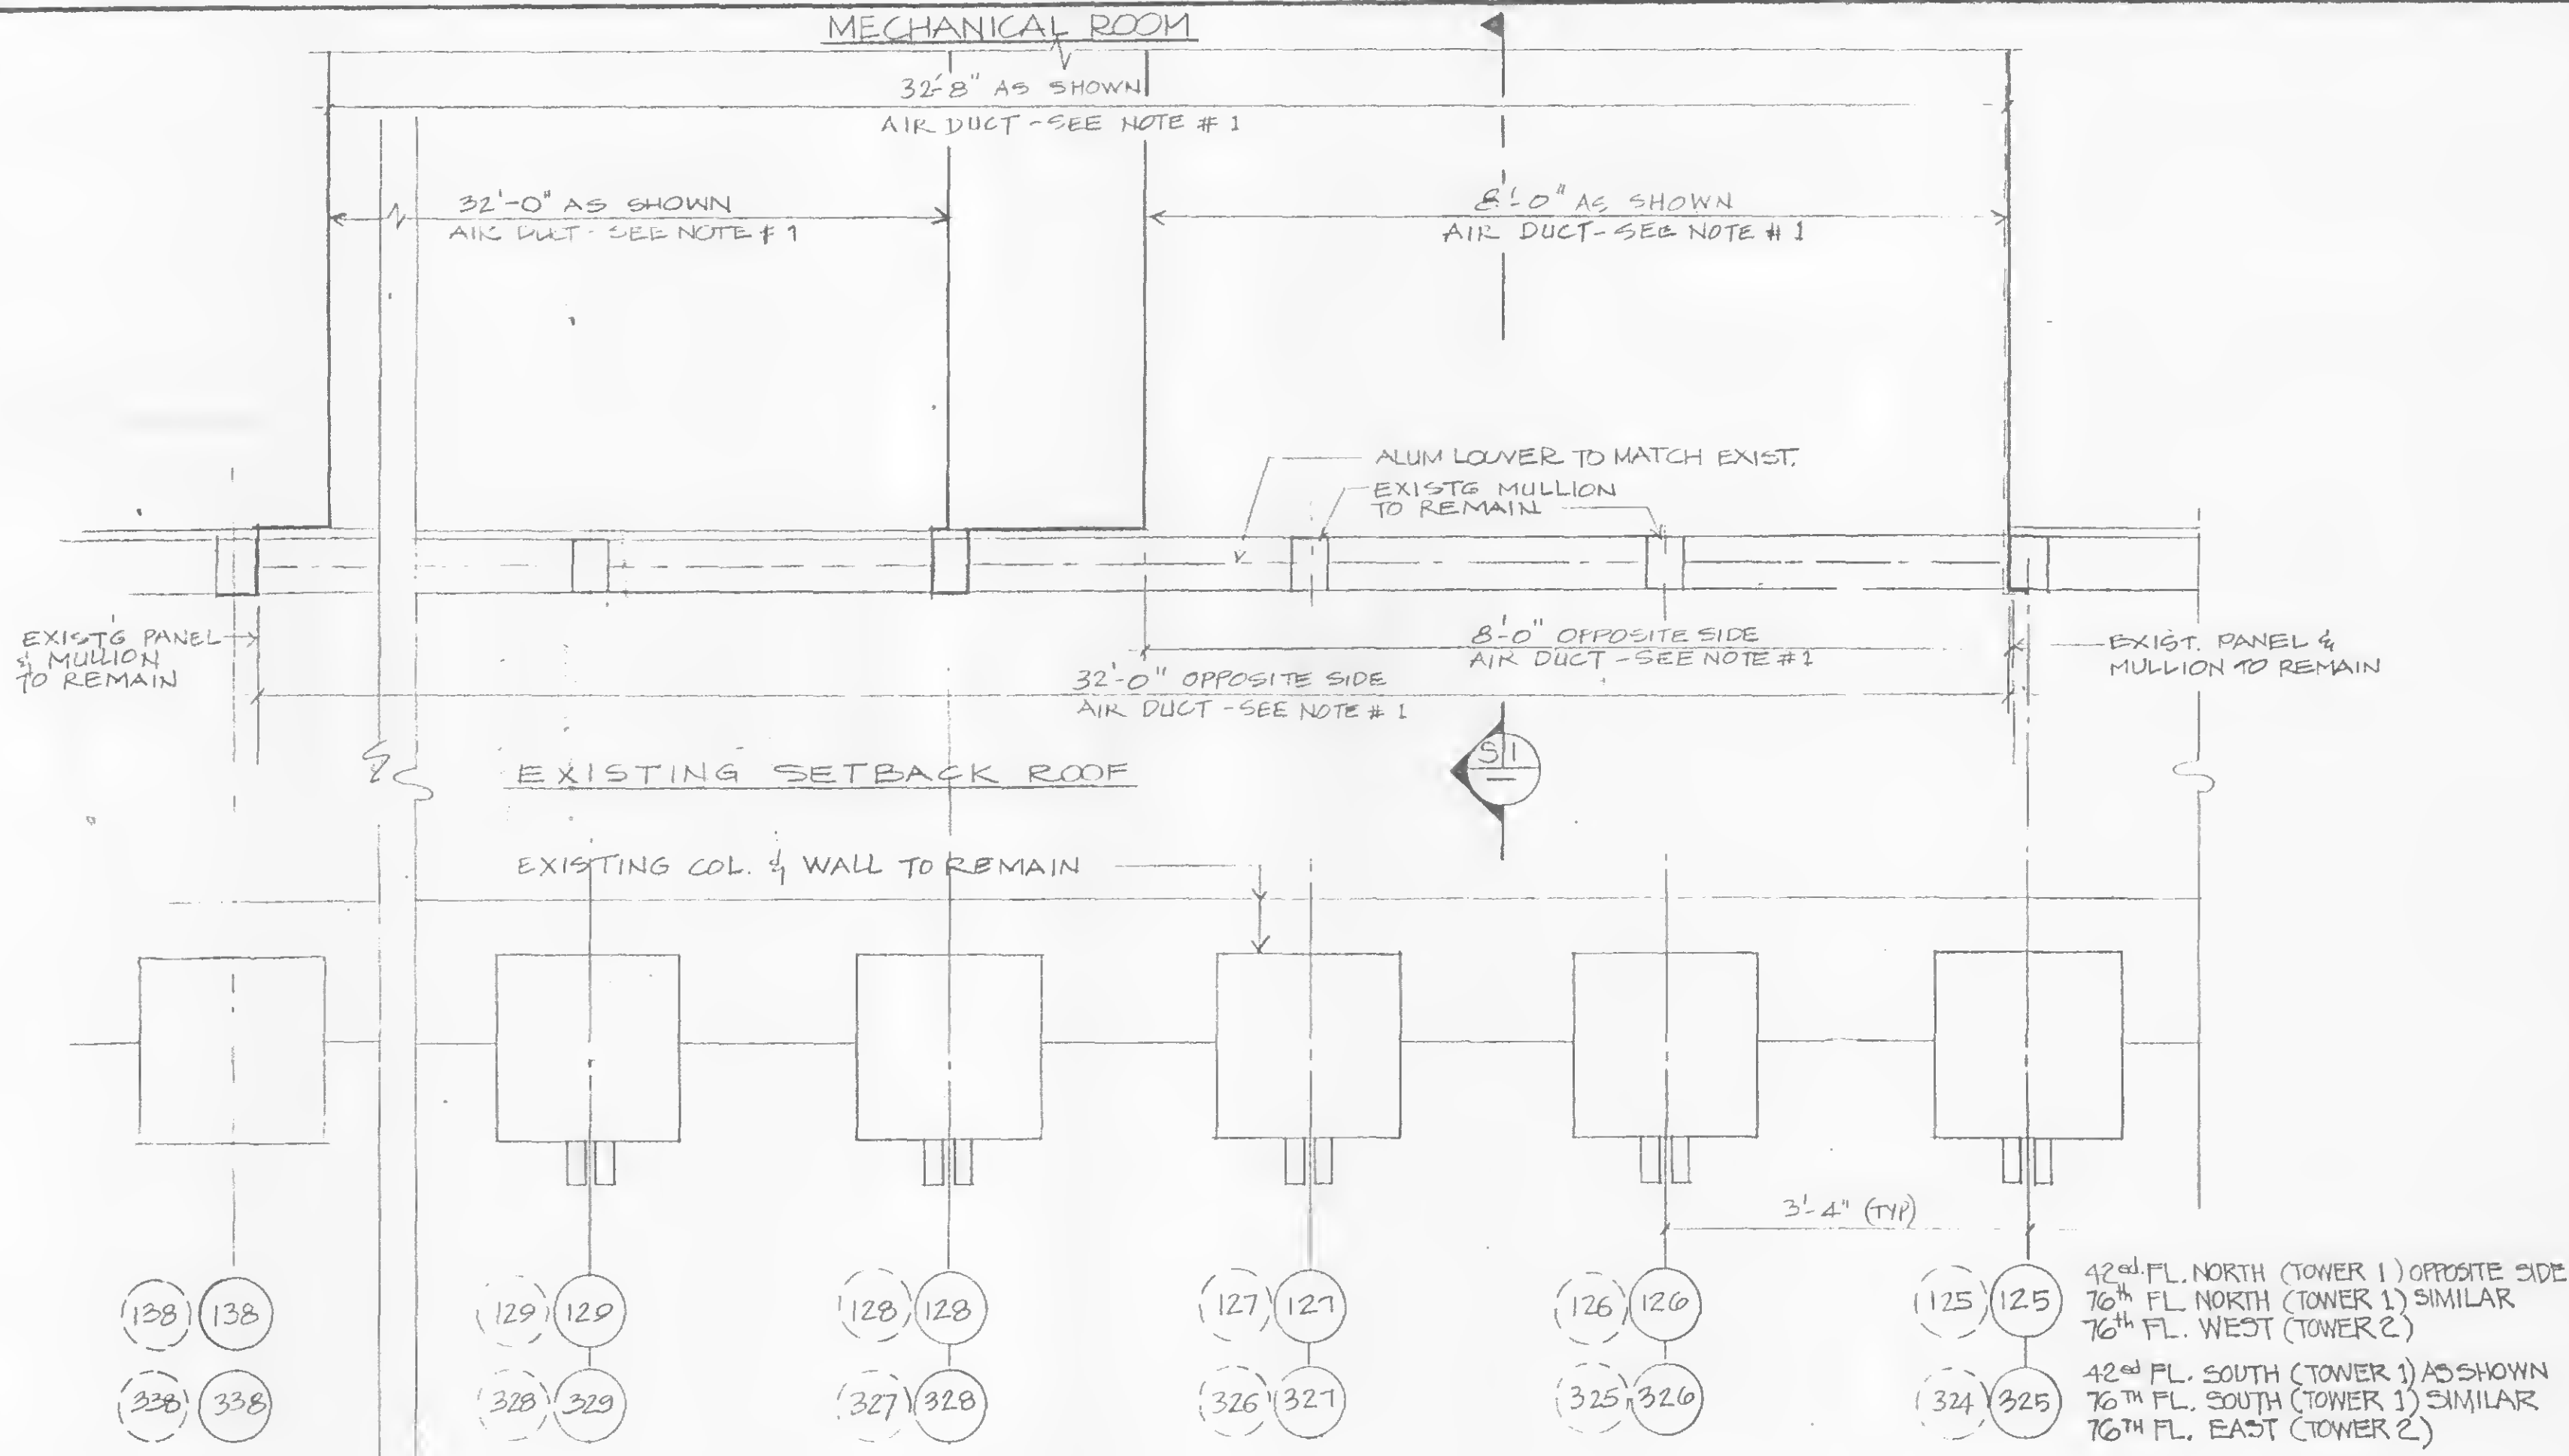
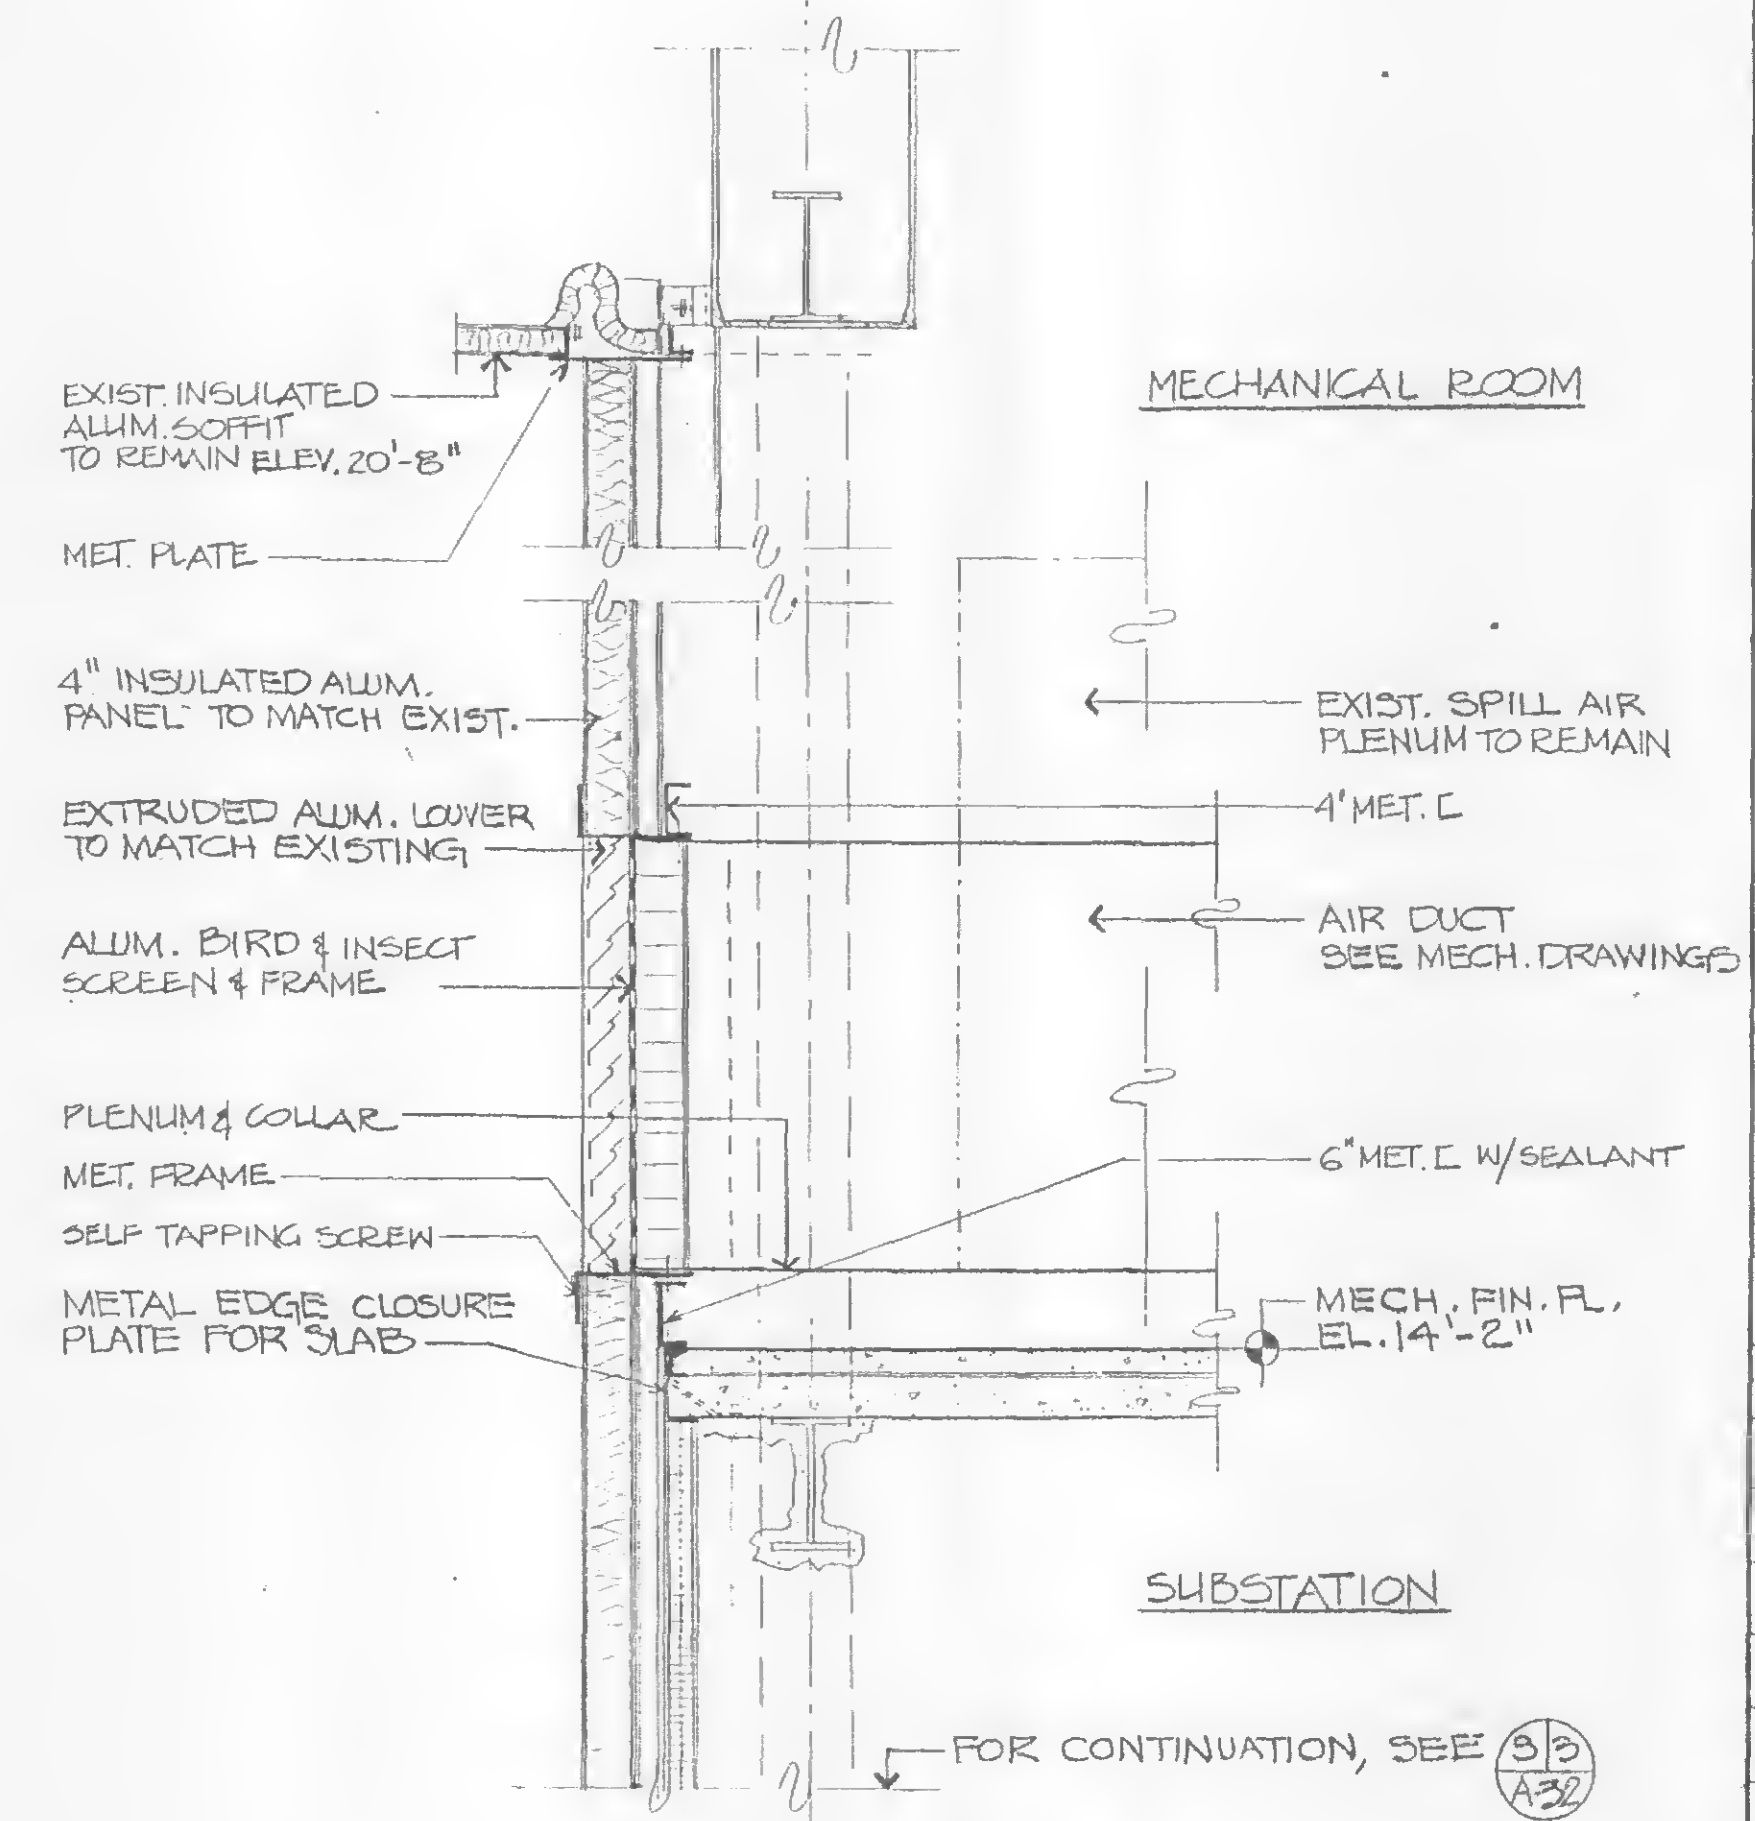


**P 1 PART PLAN OF EXTERIOR WALL AT SUB STATION  
OF 42nd FLOOR. (TYPICAL)**

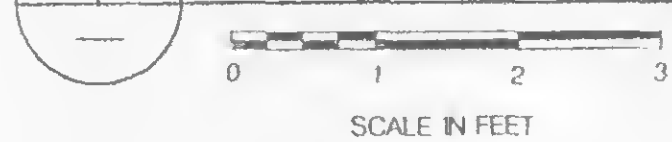


**P 2 76TH FLOOR (SIMILAR)  
AT TOWERS ONE AND TWO**


**S 1 SECTION THRU MECHANICAL LOUVERS**

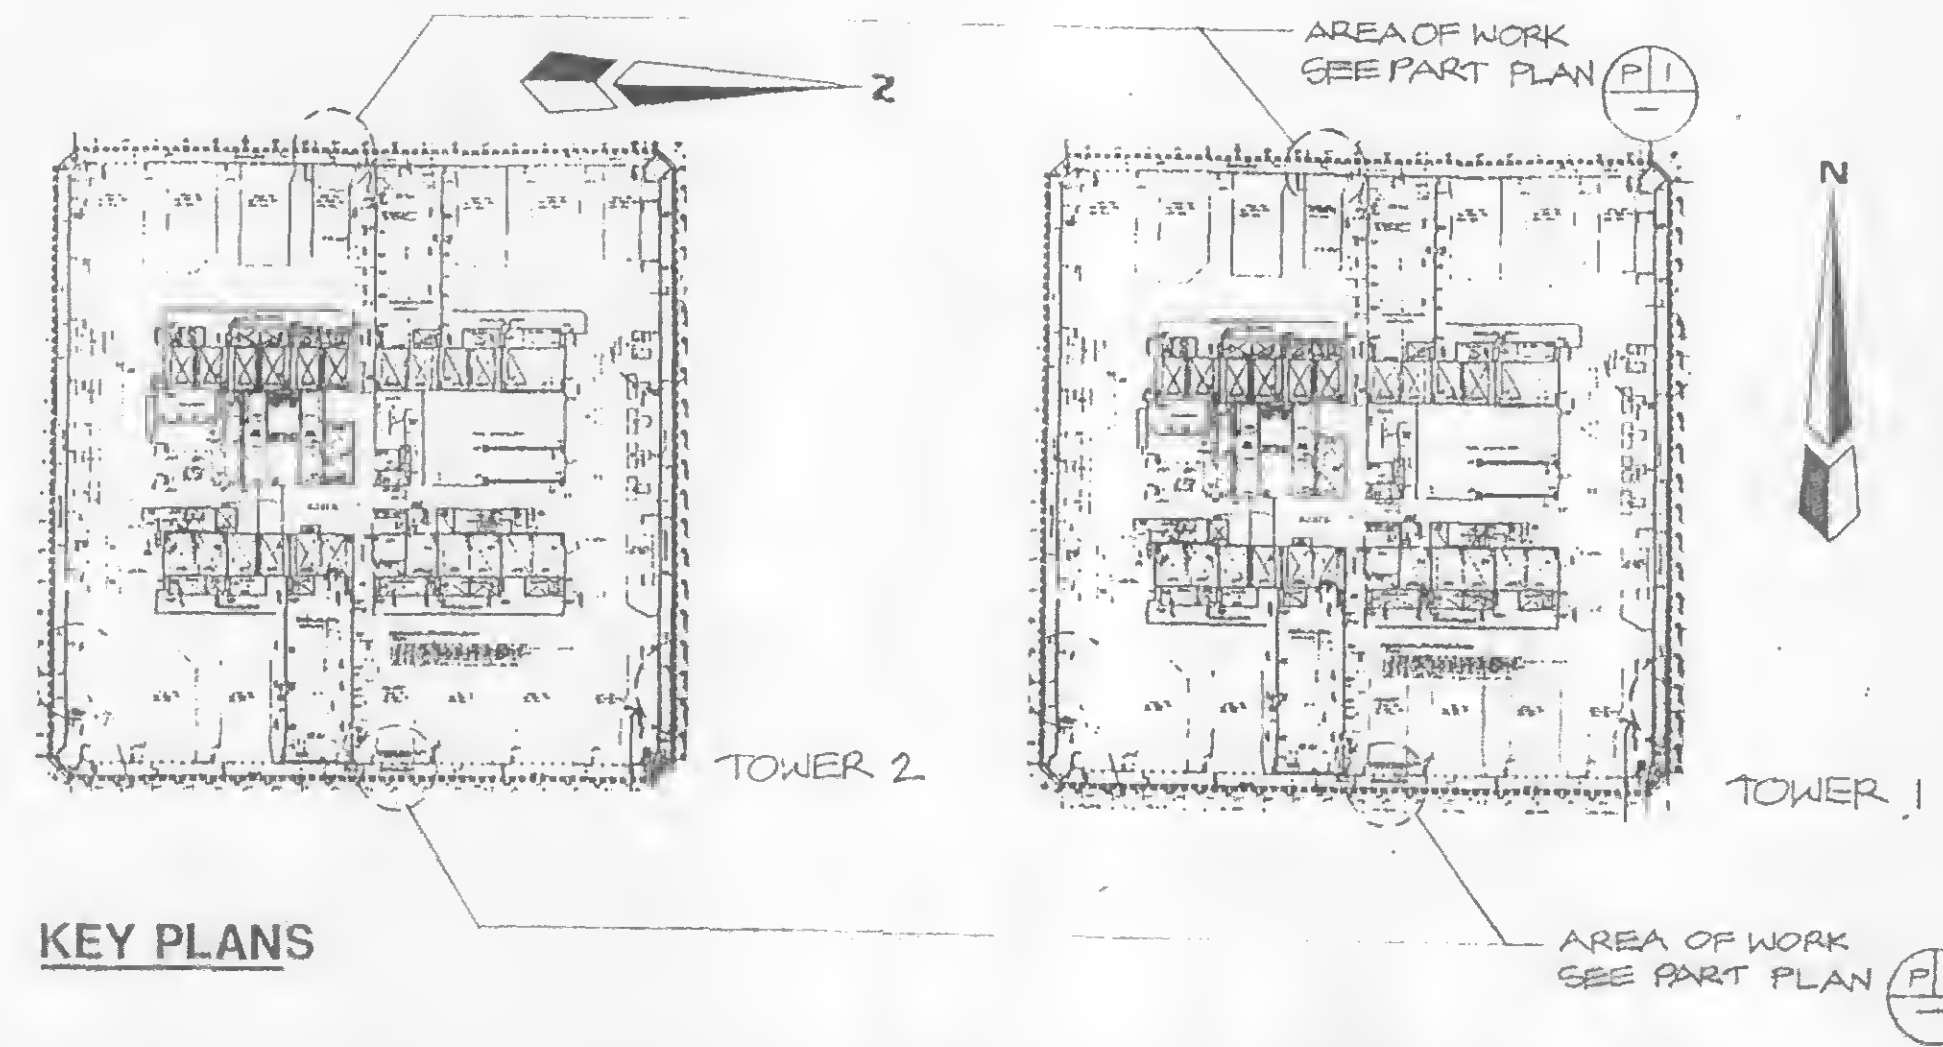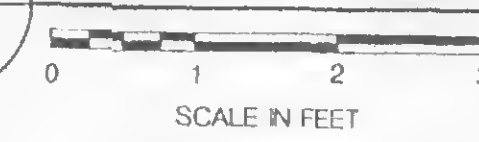




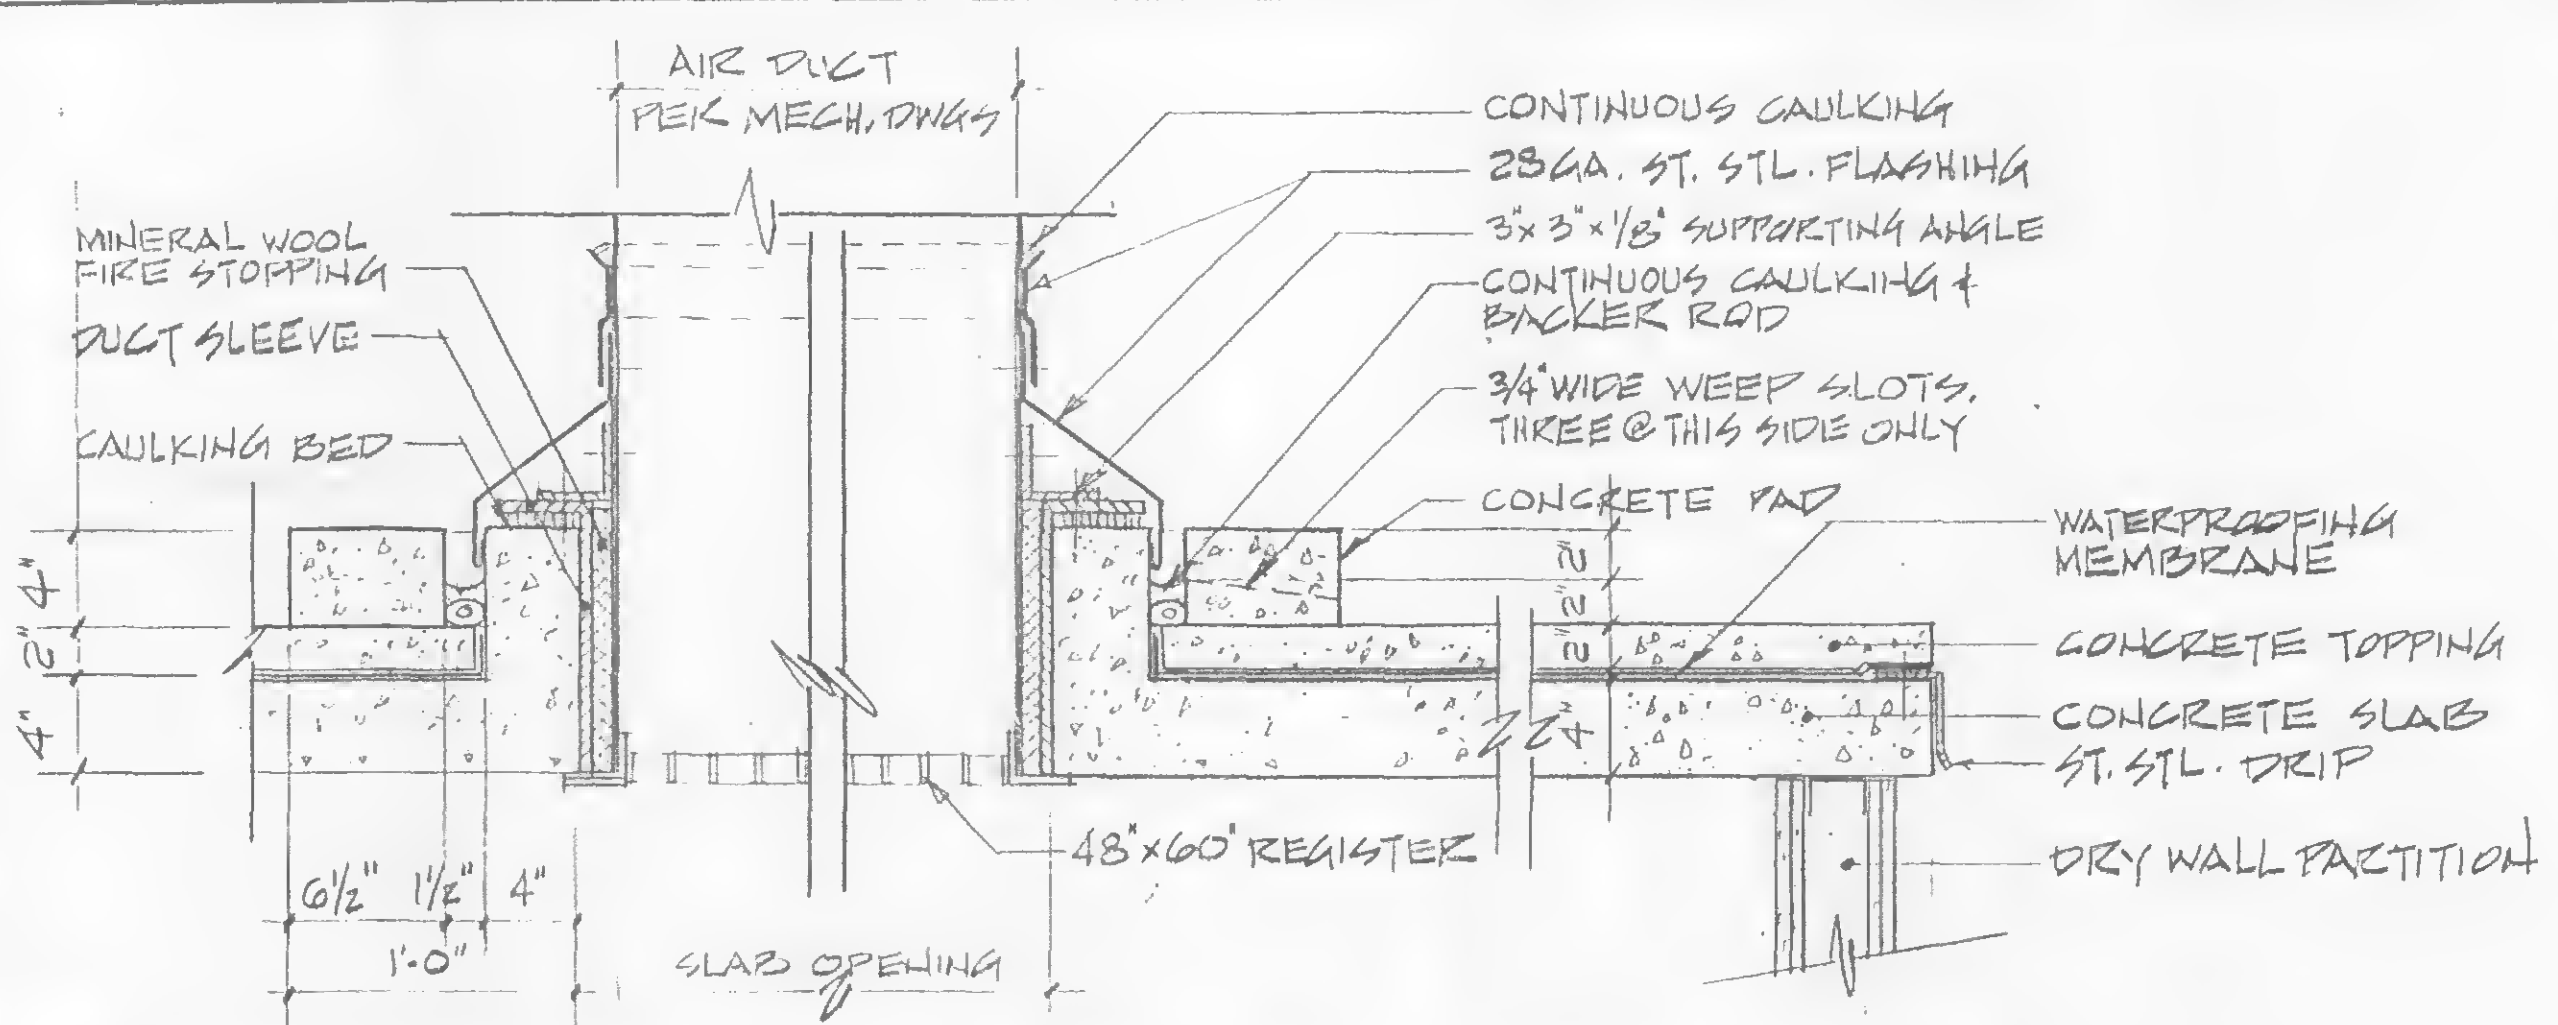


S1 SECTION THRU SLAB PENETRATION S2 SIMILAR

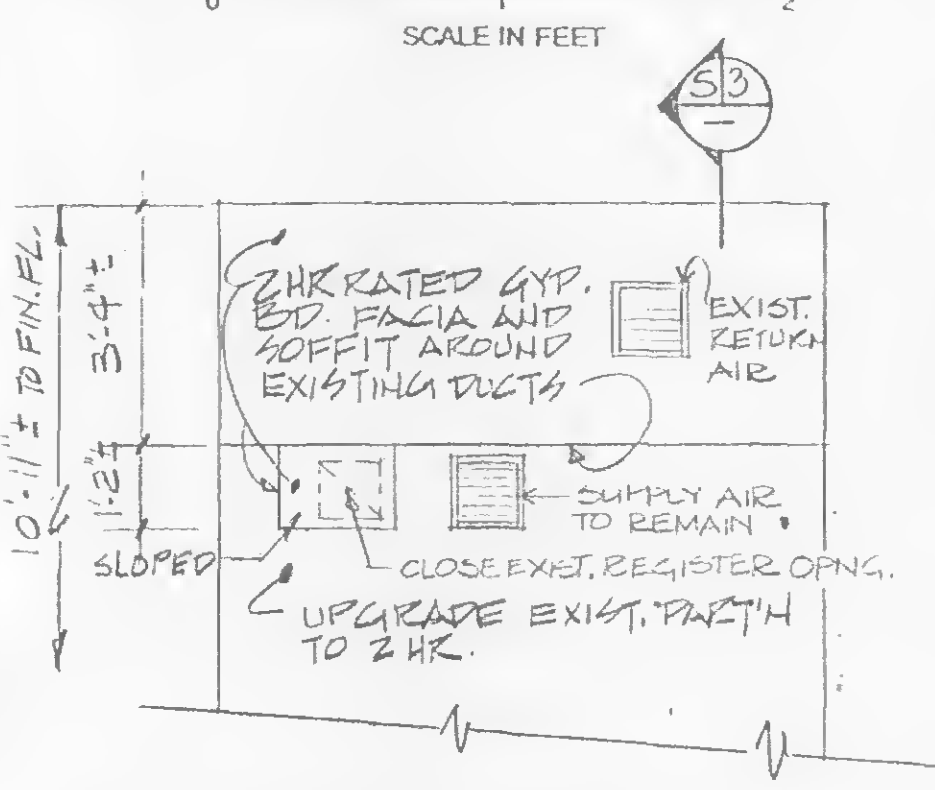


E2 PARTIAL ELEVATION

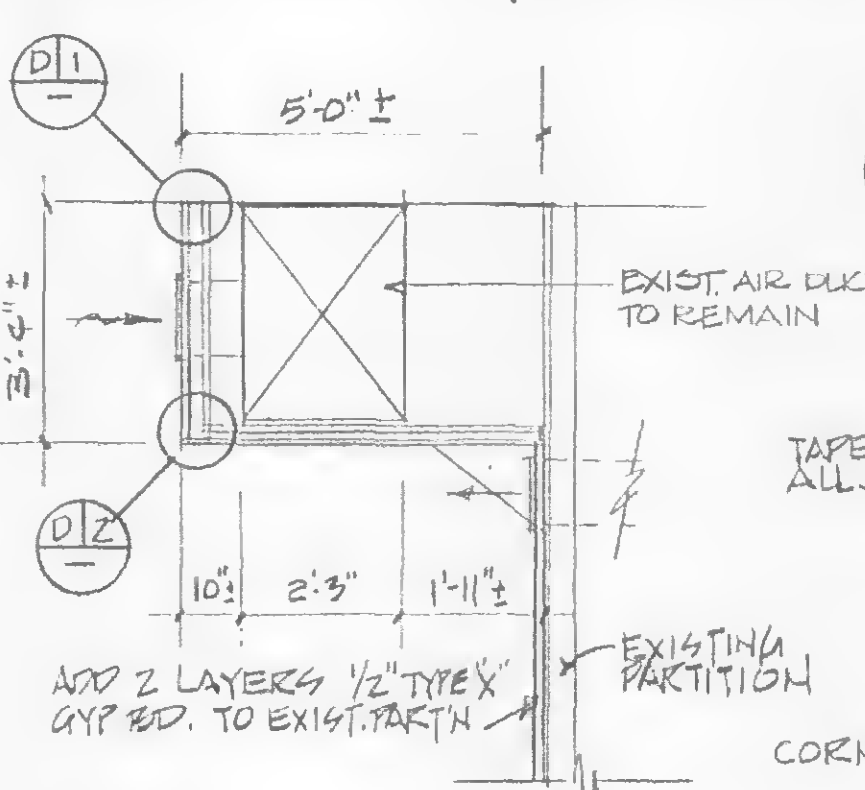


S3 SECTION THRU SOFFIT

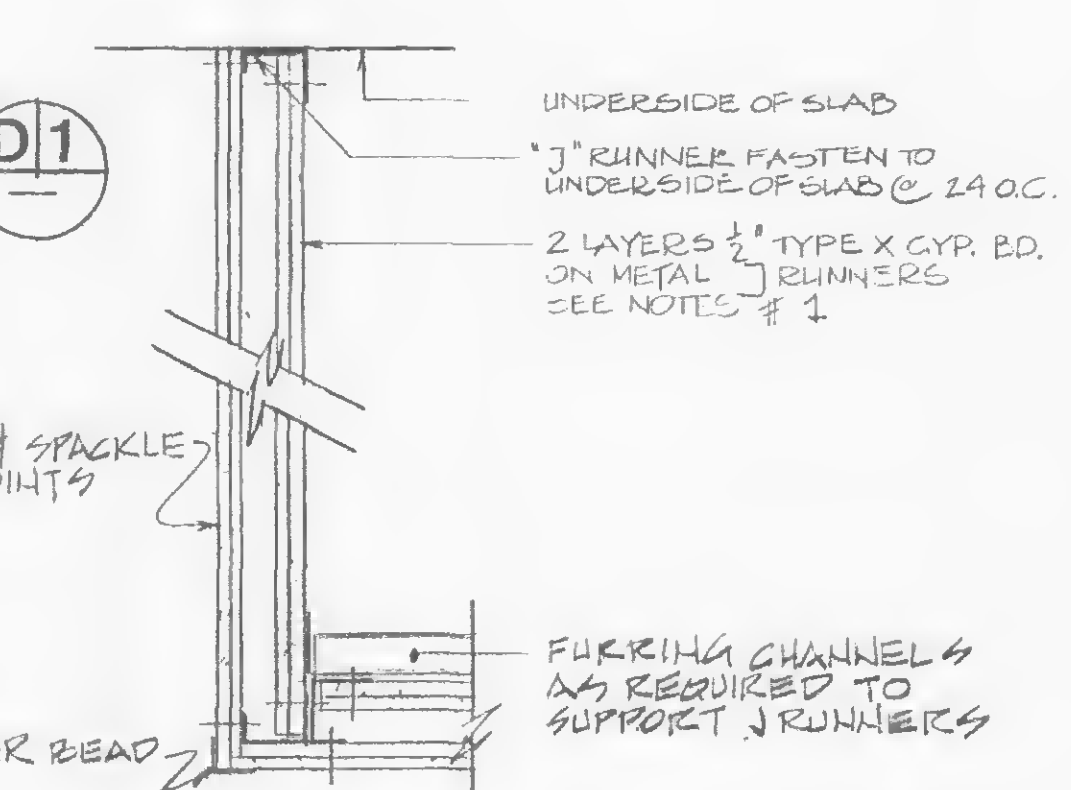

D2 DETAILS OF DUCT ENCLOSURE

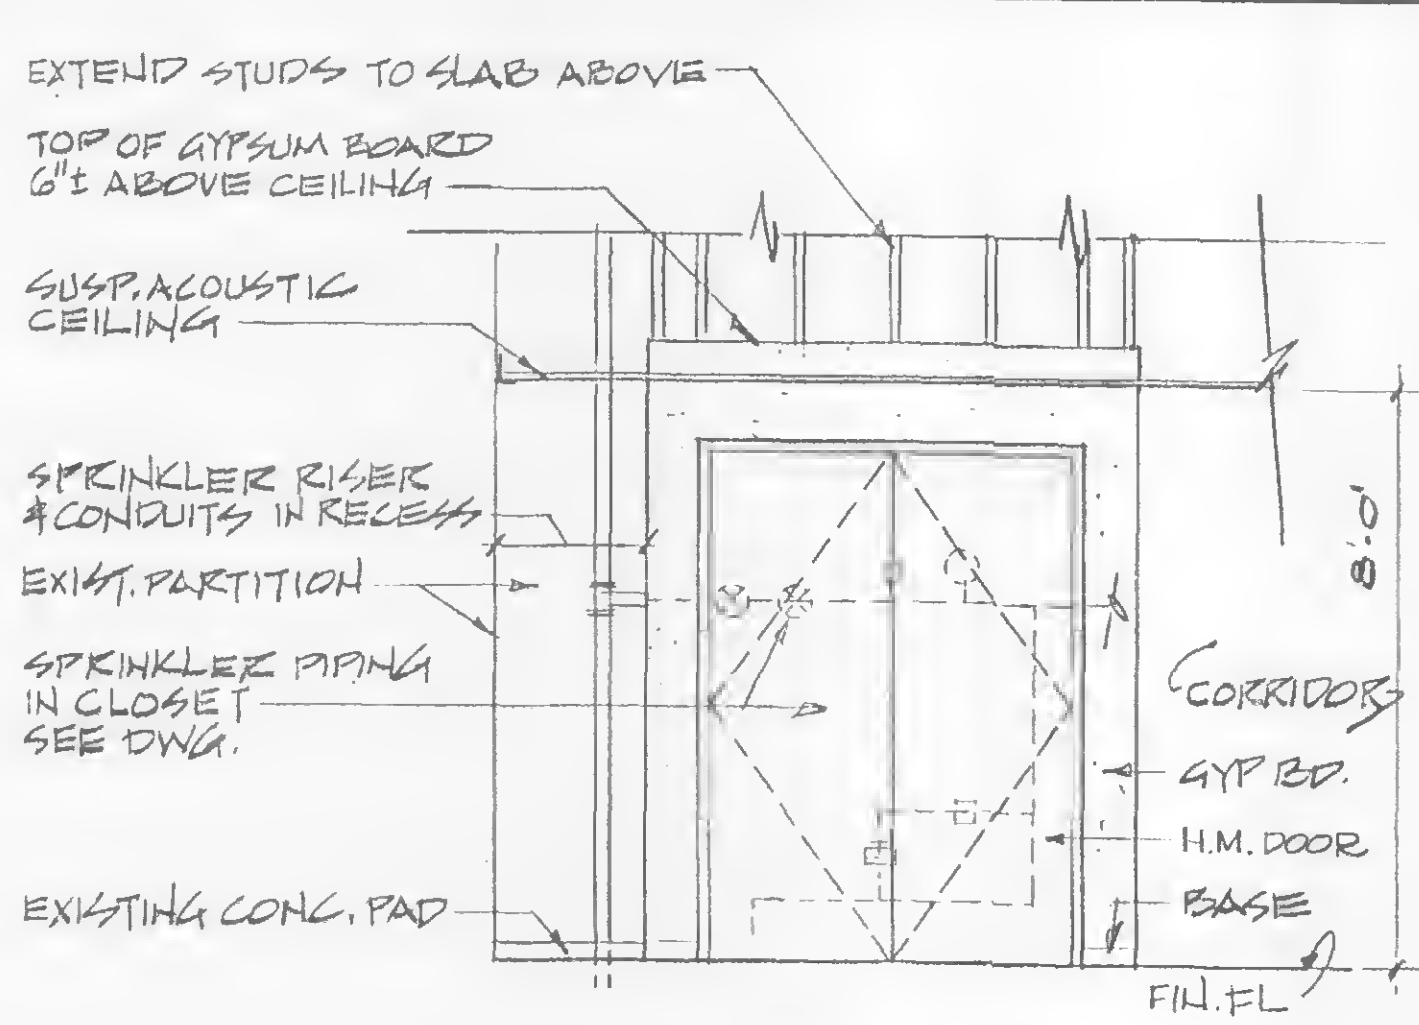


E1 ELEVATION

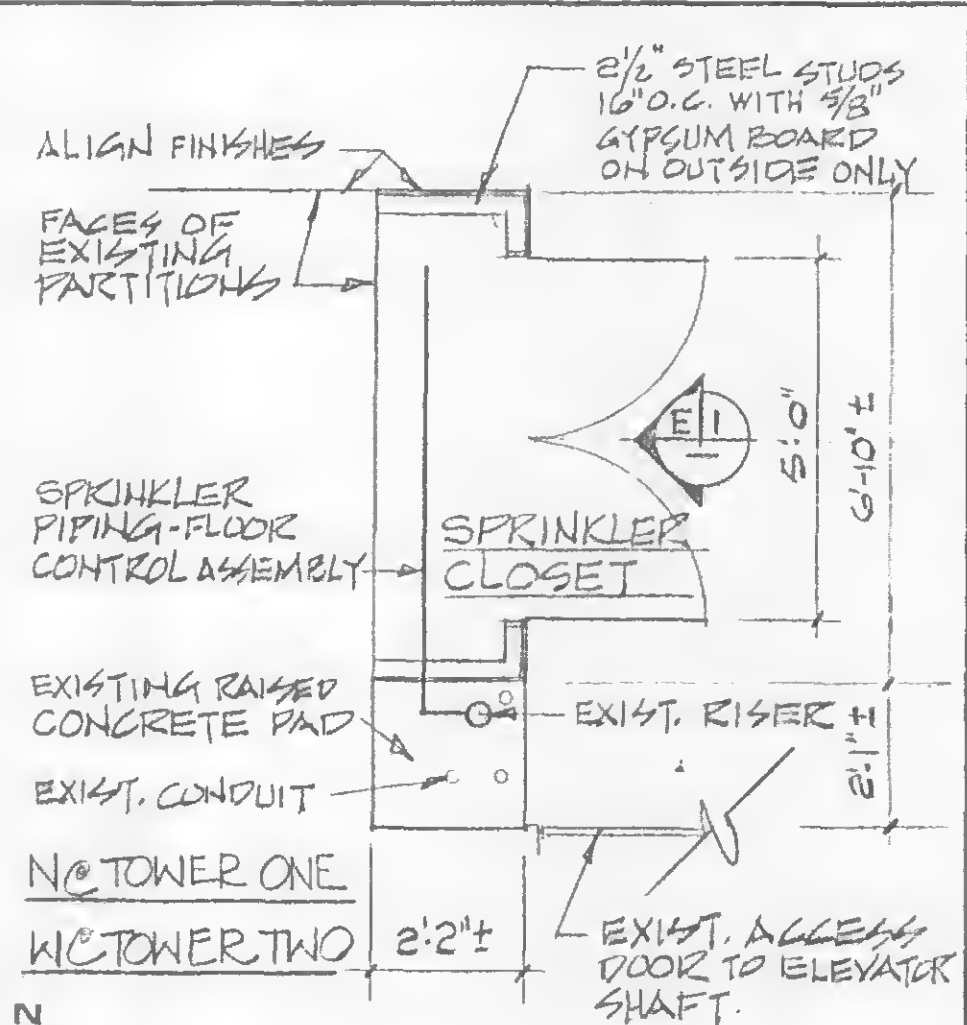


P1 ENLARGED PLAN OF SPRINKLER CLOSET

NOTES:

1. \*J\* STUDS OR EQUIVALENT SYSTEM TO PROVIDE CONTINUOUS 2-HRS. FIRE RATED ENCLOSURE AROUND DUCTS.
2. REMOVE & REPLACE EXIST. CEILING TO MATCH EXISTING.

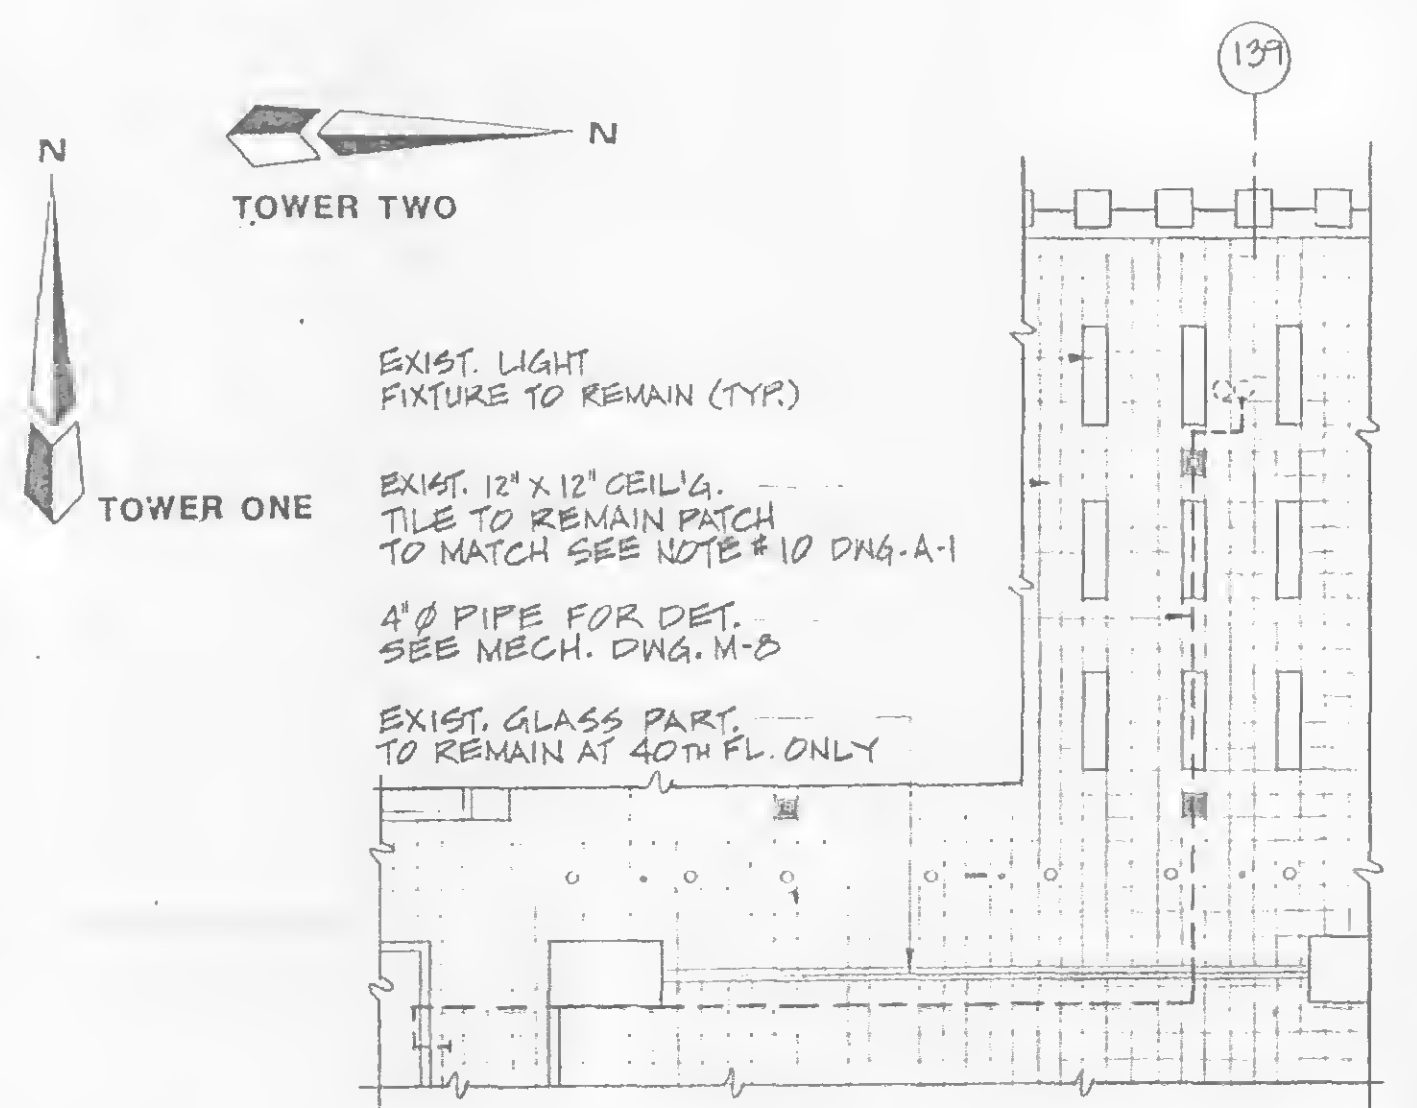

P2 PART REFLECTED CEILING PLAN AT 40th FL. TOWER ONE (TYPICAL) 74th FL. TOWER TWO SIMILAR

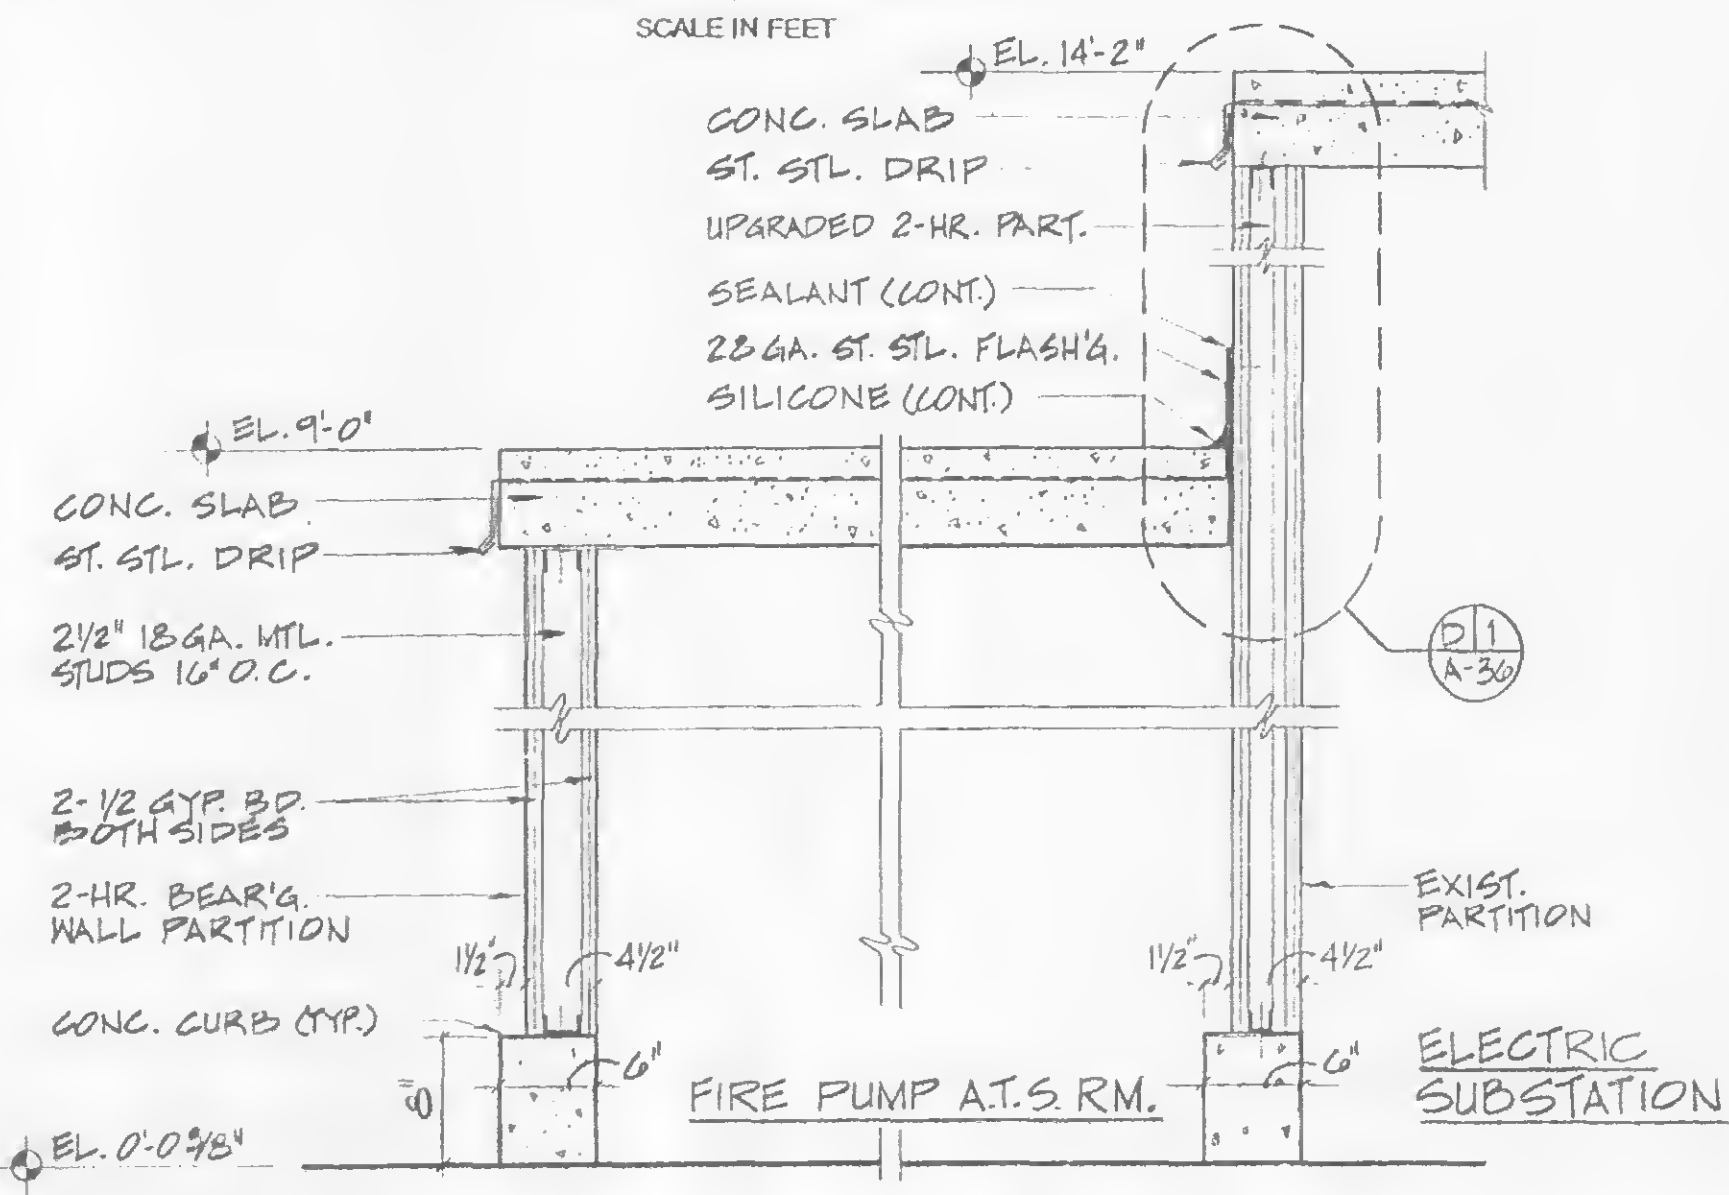

S4 SECTION THRU 2-HOUR BEARING WALL AND EXIST. 2-HOUR UPGRADED PARTITION



LOCATION		DOORS							BUCKS		HARDWARE	SADDLE	REMARKS
TOWER	FLOOR	NO.	TYPE	MATERIAL	JAMB	OPNG	THK.	FIRE LABEL	TYPE	MAT.	SET NO.	TYPE *	
ONE	41N	1	A	H.M.	2'-6"	8'-0"	1 3/4"	B	2 (1)	H.M.	2	I	LOWERED DOOR W/FSD
ONE	41N	2	B	H.M.	3'-0"	8'-0"	1 3/4"		1	H.M.	4	N/A	LOUVER DOOR W/FSD
ONE	41N	3	C	H.M.	6'-0"	9'-0"	1 3/4"	B	2 (1)	H.M.	6	I	DOUBLE DOORS
ONE	41N	4	A	H.M.	3'-0"	8'-0"	1 3/4"	B	2	H.M.	2	I	
ONE	42N	5	C	H.M.	6'-0"	7'-0"	1 3/4"	B	1	H.M.	5	III	DOUBLE DOORS/CARD ACCESS
ONE	41E	6	A	H.M.	2'-6"	8'-0"	1 3/4"		2	H.M.	2	I	LOWER DOOR W/FSD
ONE	41E	7	B	H.M.	3'-0"	8'-0"	1 3/4"		1	H.M.	4	N/A	LOUVER DOOR W/FSD
ONE	41E	8	C	H.M.	6'-0"	9'-0"	1 3/4"	B	2	H.M.	6	I	DOUBLE DOORS
ONE	41S	9	A	H.M.	3'-0"	8'-0"	1 3/4"		2	H.M.	2	I	
ONE	41S	10	D	H.M.	3'-0"	8'-0"	1 3/4"		3	H.M.	(4)	N/A	UPGRADE PARTITION
ONE	41S	11	A	H.M.	3'-0"	8'-0"	1 3/4"	B	3	H.M.	3	III	UPGRADE PARTITION
ONE	41S	(12)	D	H.M.	3'-0"	8'-0"	1 3/4"		3	H.M.	3	III	
ONE	41S	(13)	D	H.M.	3'-0"	8'-0"	1 3/4"		3	H.M.	3	III	
ONE	41S	(14)	A	H.M.	3'-0"	8'-0"	1 3/4"	B	3	H.M.	1	II	STAIR EXIT
ONE	41S	(15)	D	H.M.	3'-0"	8'-0"	1 3/4"		3	H.M.	3	III	
ONE	42S	16	C	H.M.	6'-0"	7'-0"	1 3/4"	B	3	H.M.	5	III	DOUBLE DOORS/CARD ACCESS
ONE	75N	17	A	H.M.	2'-6"	8'-0"	1 3/4"	B	2	H.M.	2	I	LOUVER DOOR W/FSD
ONE	75N	18	D	H.M.	3'-0"	8'-0"	1 3/4"		1	H.M.	4	N/A	LOUVER DOOR W/FSD
ONE	75N	19	C	H.M.	6'-0"	9'-0"	1 3/4"	B	2	H.M.	6	I	DOUBLE DOORS
ONE	76N	20	A	H.M.	3'-0"	8'-0"	1 3/4"	B	2	H.M.	2	I	
ONE	76N	21	C	H.M.	6'-0"	7'-0"	1 3/4"	B	3	H.M.	5	III	DOUBLE DOORS/CARD ACCESS
ONE	76N	22	A	H.M.	3'-0"	8'-0"	1 3/4"	B	3	H.M.	1	II	STAIR EXIT
ONE	75S	23	A	H.M.	2'-6"	8'-0"	1 3/4"	B	2	H.M.	2	I	LOUVER DOOR W/FSD
ONE	75S	24	D	H.M.	3'-0"	8'-0"	1 3/4"		1	H.M.	4	N/A	LOUVER DOOR W/FSD
ONE	75S	25	A	H.M.	3'-0"	8'-0"	1 3/4"	B	2	H.M.	2	I	
ONE	75S	26	C	H.M.	6'-0"	9'-0"	1 3/4"	B	2	H.M.	6	I	DOUBLE DOORS
ONE	75S	27	D	H.M.	3'-0"	8'-0"	1 3/4"		3	H.M.	2	III	
ONE	76S	28	C	H.M.	6'-0"	8'-0"	1 3/4"	B	3	H.M.	5	III	DOUBLE DOORS/CARD ACCESS
ONE	76S	29	A	H.M.	3'-0"	8'-0"	1 3/4"	B	3	H.M.	1	II	STAIR EXIT
TWO	75E	30	A	H.M.	2'-6"	8'-0"	1 3/4"	B	2	H.M.	2	I	LOUVER DOOR W/FSD
TWO	75E	31	D	H.M.	3'-0"	8'-0"	1 3/4"		1	H.M.	4	N/A	LOUVER DOOR W/FSD
TWO	75E	32	C	H.M.	6'-0"	9'-0"	1 3/4"	B	2	H.M.	6	I	DOUBLE DOORS/CARD ACCESS
TWO	75E	33	A	H.M.	3'-0"	7'-0"	1 3/4"	B	2	H.M.	2	I	
TWO	75E	34	D	H.M.	3'-0"	7'-0"	1 3/4"		3	H.M			

0 1/2  
SCALE IN FEET

0  $\frac{1}{2}$   
SCALE IN FEET

0 1/2  
SCALE IN FEET

LOCATION				FLOOR FINISH	BASE MATERIAL		WALLS		CEILING		REMARKS
TOWER	FLOOR	NO.	SPACE		MATERIAL		MATERIAL	FINISH	MATERIAL	FINISH	
ONE	41 NO.	100	ELEC. SUBSTATION	EPOXY	EPOXY/RUBBER BASE	GYP. BD.	PAINTED	—	—		
ONE	41 NO.	101	ELEV. A.T.S. ROOM	EPOXY	EPOXY/RUBBER BASE			—	—		
ONE	41 NO.	102	MECH. SPACE	PTD. CONC. SLAB	—			—	—		
ONE	41 NO.	103	MECH. SPACE	PTD. CONC. SLAB	—			—	—		
ONE	41 NO.	104	EXIST. CORRIDOR	CONC. SLAB	*	GYP. BD.	PAINTED	—	—	RUBBER BASE AS REQ.	
ONE	42 NO.	109	MECH. ROOM	PTD. CONC. SLAB	—	—	—	—	—	ALUM. RAILING	
ONE	42 NO.	106	EXIST. CORRIDOR	CONC. SLAB	RUBBER BASE	GYP. BD.	PAINTED	—	—		
ONE	41 SO.	107	ELEV. A.T.S. ROOM	EPOXY	EPOXY/RUBBER BASE			—	—		
ONE	41 SO.	108	ELEC. SUBSTATION	EPOXY	EPOXY/RUBBER BASE			—	—		
ONE	41 SO.	109	MECH. SPACE	PTD. CONC. SLAB	—			—	—		
ONE	41 SO.	110	MECH. SPACE	PTD. CONC. SLAB	—			—	—		
ONE	41 SO.	111	EXIST. CORRIDOR	CONC. SLAB	RUBBER BASE			—	—		
ONE	41 SO.	112	EMERGENCY TRANSFORMER	PTD. CONC. SLAB				—	—		
ONE	41 SO.	113	MECH. LOCKER ROOM	PTD. CONC. SLAB		GYP. BD.	PAINTED	—	—		
ONE	42 SO.	114	EXIST. CORRIDOR	CONC. SLAB	RUBBER BASE			—	—		
ONE	42 SO.	115	MECH. ROOM	PTD. CONC. SLAB	—	—	—	—	—	ALUM. RAILING	
ONE	75 NO.	116	ELEC. SUBSTATION	EPOXY	EPOXY/RUBBER BASE			—	—		
ONE	75 NO.	117	ELEV. A.T.S. ROOM	EPOXY				—	—		
ONE	75 NO.	118	MECH. SPACE	PTD. CONC. SLAB	—	GYP. BD.	PAINTED	—	—		
ONE	75 NO.	119	MECH. SPACE	PTD. CONC. SLAB	—			—	—		
ONE	75 NO.	120	EXIST. CORRIDOR	CONC. SLAB	*	GYP. BD.	PAINTED	—	—	RUBBER BASE AS REQ.	
ONE	76 NO.	121	MECH. ROOM	PTD. CONC. SLAB	—	—	—	—	—	ALUM. RAILING	
ONE	76 NO.	122	EXIST. CORRIDOR	CONC. SLAB	RUBBER BASE	GYP. BD.	PAINTED	—	—		
ONE	75 SO.	123	ELEV. A.T.S. ROOM	EPOXY	EPOXY/RUBBER BASE			—	—		
ONE	75 SO.	124	ELEC. SUBSTATION	EPOXY	EPOXY/RUBBER BASE			—	—		
ONE	75 SO.	125	MECH. SPACE	PTD. CONC. SLAB	—			—	—		
ONE	75 SO.	126	MECH. SPACE	PTD. CONC. SLAB	—			—	—		
ONE	75 SO.	127	EXIST. CORRIDOR	CONC. SLAB	*		PAINTED	—	—	RUBBER BASE AS REQ.	
ONE	75 SO.	128	ELEC. TRANSFORMER ROOM	PTD. CONC. SLAB	RUBBER BASE	GYP. BD.	PAINTED	—	—		
ONE	76 SO.	129	MECH. ROOM	PTD. CONC. SLAB	—	—	—	—	—	ALUM. RAILING	
ONE	76 SO.	130	EXIST. CORRIDOR	CONC. SLAB	RUBBER BASE	GYP. BD.	PAINTED	—	—		
TWO	75 EA.	131	ELEC. SUBSTATION	EPOXY	EPOXY/RUBBER BASE			—	—		
TWO	75 EA.	132	ELEV. A.T.S. ROOM	EPOXY	EPOXY/RUBBER BASE			—	—		
TWO	75 EA.	133	MECH. SPACE	PTD. CONC. SLAB	—			—	—		
TWO	75 EA.	134	MECH. SPACE	PTD. CONC. SLAB	—			—	—		
TWO	75 EA.	135	EXIST. CORRIDOR	CONC. SLAB	*			—	—	RUBBER BASE AS REQ.	
TWO	76 EA.	136	MECH. ROOM	PTD. CONC. SLAB	—	—	—	—	—	ALUM. RAILING	
TWO	76 EA.	137	EXIST. CORRIDOR	CONC. SLAB	RUBBER BASE	GYP. BD.	PAINTED	ACOUSTIC CEILING	—		
TWO	75 WE.	138	ELEC. SUBSTATION	EPOXY	EPOXY/RUBBER BASE			—	—		
TWO	75 WE.	139	ELEV. A.T.S. ROOM	EPOXY	EPOXY/RUBBER BASE			—	—		

7'-0"  
8'-0"

2'-0"  
3'-0"  
3'-6"

7'-0"  
8'-0"

3'-6"

1'-0"  
1'-2"  
1'-6"

7'-0"  
8'-0"

6'-0"  
7'-0"

1'-0"

7'-0"  
8'-0"

2'-6"  
5'-0"

1'-0"  
1'-2"  
1'-6"

FOR FIRE, SMOKE DAMPER  
SEE MECH. DWG. M-32

A

B

C

D

\_\_\_\_\_

*Peter K. Sweeney*  
ENGINEERING PROGRAM MANAGER  
WORLD TRADE CENTER  
*P.K.H.*  
to CHIEF ARCHITECT

# The World Trade Center Electrical/HVAC Upgrade Program

## ARCHITECTURAL DOOR SCHEDULE AND FINISH SCHEDULE

No	Date	Revision	Approved
----	------	----------	----------

This drawing subject to conditions in contract  
All inventions, ideas, designs and method  
herein are reserved to Port Authority and may not  
be used without its written consent

<u>L.V.G.</u>	<u>R.J. A.T.S.</u>	<u>L.V.G.</u>
Designed by	Drawn by	Task Leader
PRINCIPAL ARCHITECT		
Date: 5/1/95	Scale	AS NOTED

Contract Number **WTC-802.071** Drawing Number **A-40**



**THE PORT AUTHORITY OF NY & NJ**



**WORLD TRADE CENTER**

**ADDITIONAL SUBSTATION SS-108A,  
ON THE 108TH FLOOR AT ONE WTC**

**CONTRACT No. WTC-810.041**

ENGINEERING PROGRAM MANAGER

MANAGER CAPITAL PROGRAMS


CHIEF ENGINEER



**GENERAL NOTES**

1. ALL WORK SHALL CONFORM AND COMPLY WITH NYC BUILDING CODE 27-348.
2. BEFORE COMMENCING WORK, THE CONTRACTOR SHALL VERIFY ALL CONDITIONS AND DIMENSIONS IN THE FIELD. ANY ERRORS OR OMISSIONS SHALL BE BROUGHT TO THE ATTENTION OF THE ENGINEER.
3. THE CONTRACTOR SHALL NOT DRILL HOLES INTO EXISTING SLABS OR STRUCTURAL MEMBERS FOR THE PURPOSE OF SUPPORTING ANY LOADS, UNLESS WRITTEN APPROVAL IS OBTAINED FROM THE ENGINEER.
4. THE CONTRACTOR SHALL PROTECT WITH DUSTPROOF PARTITIONS THE PUBLIC OR TENANT SPACE BELOW FROM ANY DAMAGE RESULTING FROM FLOOR DRILLING OPERATIONS.
5. THE SPACE AROUND PIPES, DUCTS, ETC., PENETRATING FLOOR AND WALLS, SHALL NOT EXCEED 1/2" AND SHALL BE PACKED SOLID WITH MINERAL WOOL OR APPROVED EQUAL, AND BE CLOSED OFF BY CLOSE FITTING METAL ESCUTCHEONS ON BOTH SIDES OF THE PARTITION AS REQUIRED BY NYC BUILDING CODE 27-343.
6. FIRE STOPPING SHALL BE AS REQUIRED BY NYC BUILDING CODE 27-345.
7. MATERIALS INDICATED TO BE SALVAGED SHALL BE DELIVERED TO THE MATERIAL STORAGE AREA AS DIRECTED BY THE ENGINEER.
8. THE CONTRACTOR SHALL EXERCISE EXTREME CAUTION WHEN DRILLING THROUGH THE EXISTING CONCRETE SLAB, SO AS NOT TO DAMAGE THE RE-BAR REINFORCEMENT.
9. REFERENCE TOWER "A" IS ALSO "1 WTC".
11. THE CONTRACTOR SHALL TAKE ALL NECESSARY MEASURES AND PRECAUTIONS TO PROTECT BOTH THE NEW AND EXISTING EQUIPMENT DURING THE REQUIRED CONSTRUCTION. THE CONTRACTOR SHALL CLEAN ALL EQUIPMENT TO THE SATISFACTION OF THE ENGINEER PRIOR TO BEING PLACED ON-LINE AND/OR TURNED OVER TO THE FACILITY.
12. THE CONTRACTOR IS RESPONSIBLE FOR THE INSTALLATION, TESTING, AND FINAL ACCEPTANCE OF ALL EQUIPMENT SUPPLIED BY THE AUTHORITY. ONCE TURNED OVER BY THE AUTHORITY, THE CONTRACTOR ASSUMES ALL RESPONSIBILITY FOR THE EQUIPMENT AS INDICATED IN THE CONTRACT SPECIFICATIONS.
13. PRIOR TO PLACING ELECTRICAL/MECHANICAL EQUIPMENT ON-LINE, ALL TEST RESULTS INCLUDING SEQUENCE OF OPERATION, O&M MANUALS, AS-BUILT DRAWINGS, SHALL BE SUBMITTED AND APPROVED BY THE ENGINEER.
14. ALL WORK REQUIRING SERVICE INTERRUPTIONS TO WINDOWS ON THE WORLD RESTAURANT SHALL BE PERFORMED OFF-HOURS BETWEEN 2AM-6AM.
15. HOISTING OF EQUIPMENT ON ELEVATORS IS LIMITED TO 50% OF THE CAR'S RATING. LOADS EXCEEDING THIS LIMIT WILL REQUIRE THE ASSISTANCE OF ACE ELEVATOR TO HANG THE CAR DURING LOADING AND UNLOADING. ANY SINGLE PIECE OF EQUIPMENT EXCEEDING 25% OF THE CAR'S RATING WILL ALSO REQUIRE THE CAR TO BE 'HUNG' BY ACE. CONTRACTOR SHALL HIRE ACE AS A SUB TO PERFORM THIS FUNCTION AND A QUOTE FROM ACE TO PERFORM THIS WORK WILL BE FORWARDED SHORTLY.
16. CONTRACTOR SHALL SUBMIT CONSTRUCTION SCHEDULE IDENTIFYING ALL SERVICE DISRUPTIONS INCLUDING ALL LOAD TRANSFERS (STRUCTURAL, MECHANICAL, ELECTRICAL) AND SHALL BE UPDATED ON A MONTHLY BASIS.
17. NET COST WORK:  
THE CONTRACTOR WILL BE REIMBURSED AT THE 'NET COST' FOR THE FOLLOWING:  
  - a) REPAIR OF EMBEDDED UTILITIES AND SERVICES
  - b) REPLACEMENT OF CABLE NOT SHOWN ON THE CONTRACT DRAWINGS
  - c) INSTALLATION OF ADDITIONAL STRUCTURAL SUPPORTS NOT REQUIRED UNDER THIS CONTRACT
  - d) SLAB REPAIRS
  - e) INCIDENTAL ASBESTOS ABATEMENT
  - f) PROVIDING TEMPORARY POWER
  - g) REQUIRED RELOCATION NOT SHOWN

'NET COST' SHALL BE PERCENTAGE ADDITION TO COST, AS SET FORTH IN THE CLAUSE OF THE CONTRACT PROVIDING COMPENSATION FOR EXTRA WORK. PERFORMANCE OF SUCH NET COST WORK SHALL BE SUBJECT TO ALL PROVISIONS OF THE CONTRACT RELATING TO PERFORMANCE OF EXTRA WORK. COMPENSATION FOR SAID NET COST WORK SHALL NOT BE CHARGED AGAINST THE TOTAL AMOUNT OF COMPENSATION AUTHORIZED FOR EXTRA WORK.
18. THE CONTRACTOR WILL BE REIMBURSED FOR THE FOLLOWING WORK AT 'NET COST', SEE SPECIFICATIONS, FOR THE FOLLOWING WORK:  
  - a) REMOVAL RELOCATIONS AND/OR REPLACEMENT OF EXISTING UTILITY SERVICES WHICH ARE NOT INDICATED ON THE CONTRACT DRAWINGS AND WHICH OBSTRUCT THE INSTALLATION OF WORK OF THIS CONTRACT WHEN SO DIRECTED BY THE ENGINEER.
  - b) THE SALVAGE, FOR USE BY THE AUTHORITY, OF COMPONENTS OF EXISTING ELECTRICAL EQUIPMENT WHICH ARE TO BE REMOVED AS PART OF THIS CONTRACT AND ARE NOT SPECIFICALLY MENTIONED IN THE SPECIFICATIONS OR ON THE DRAWINGS, WHEN SO DIRECTED BY THE ENGINEER.
  - c) PROVIDING TEMPORARY ELECTRIC LIGHT AND/OR POWER TO TENANT AREAS DURING SHUTDOWNS OF ELECTRICAL SYSTEMS, WHEN SO DIRECTED BY THE ENGINEER.

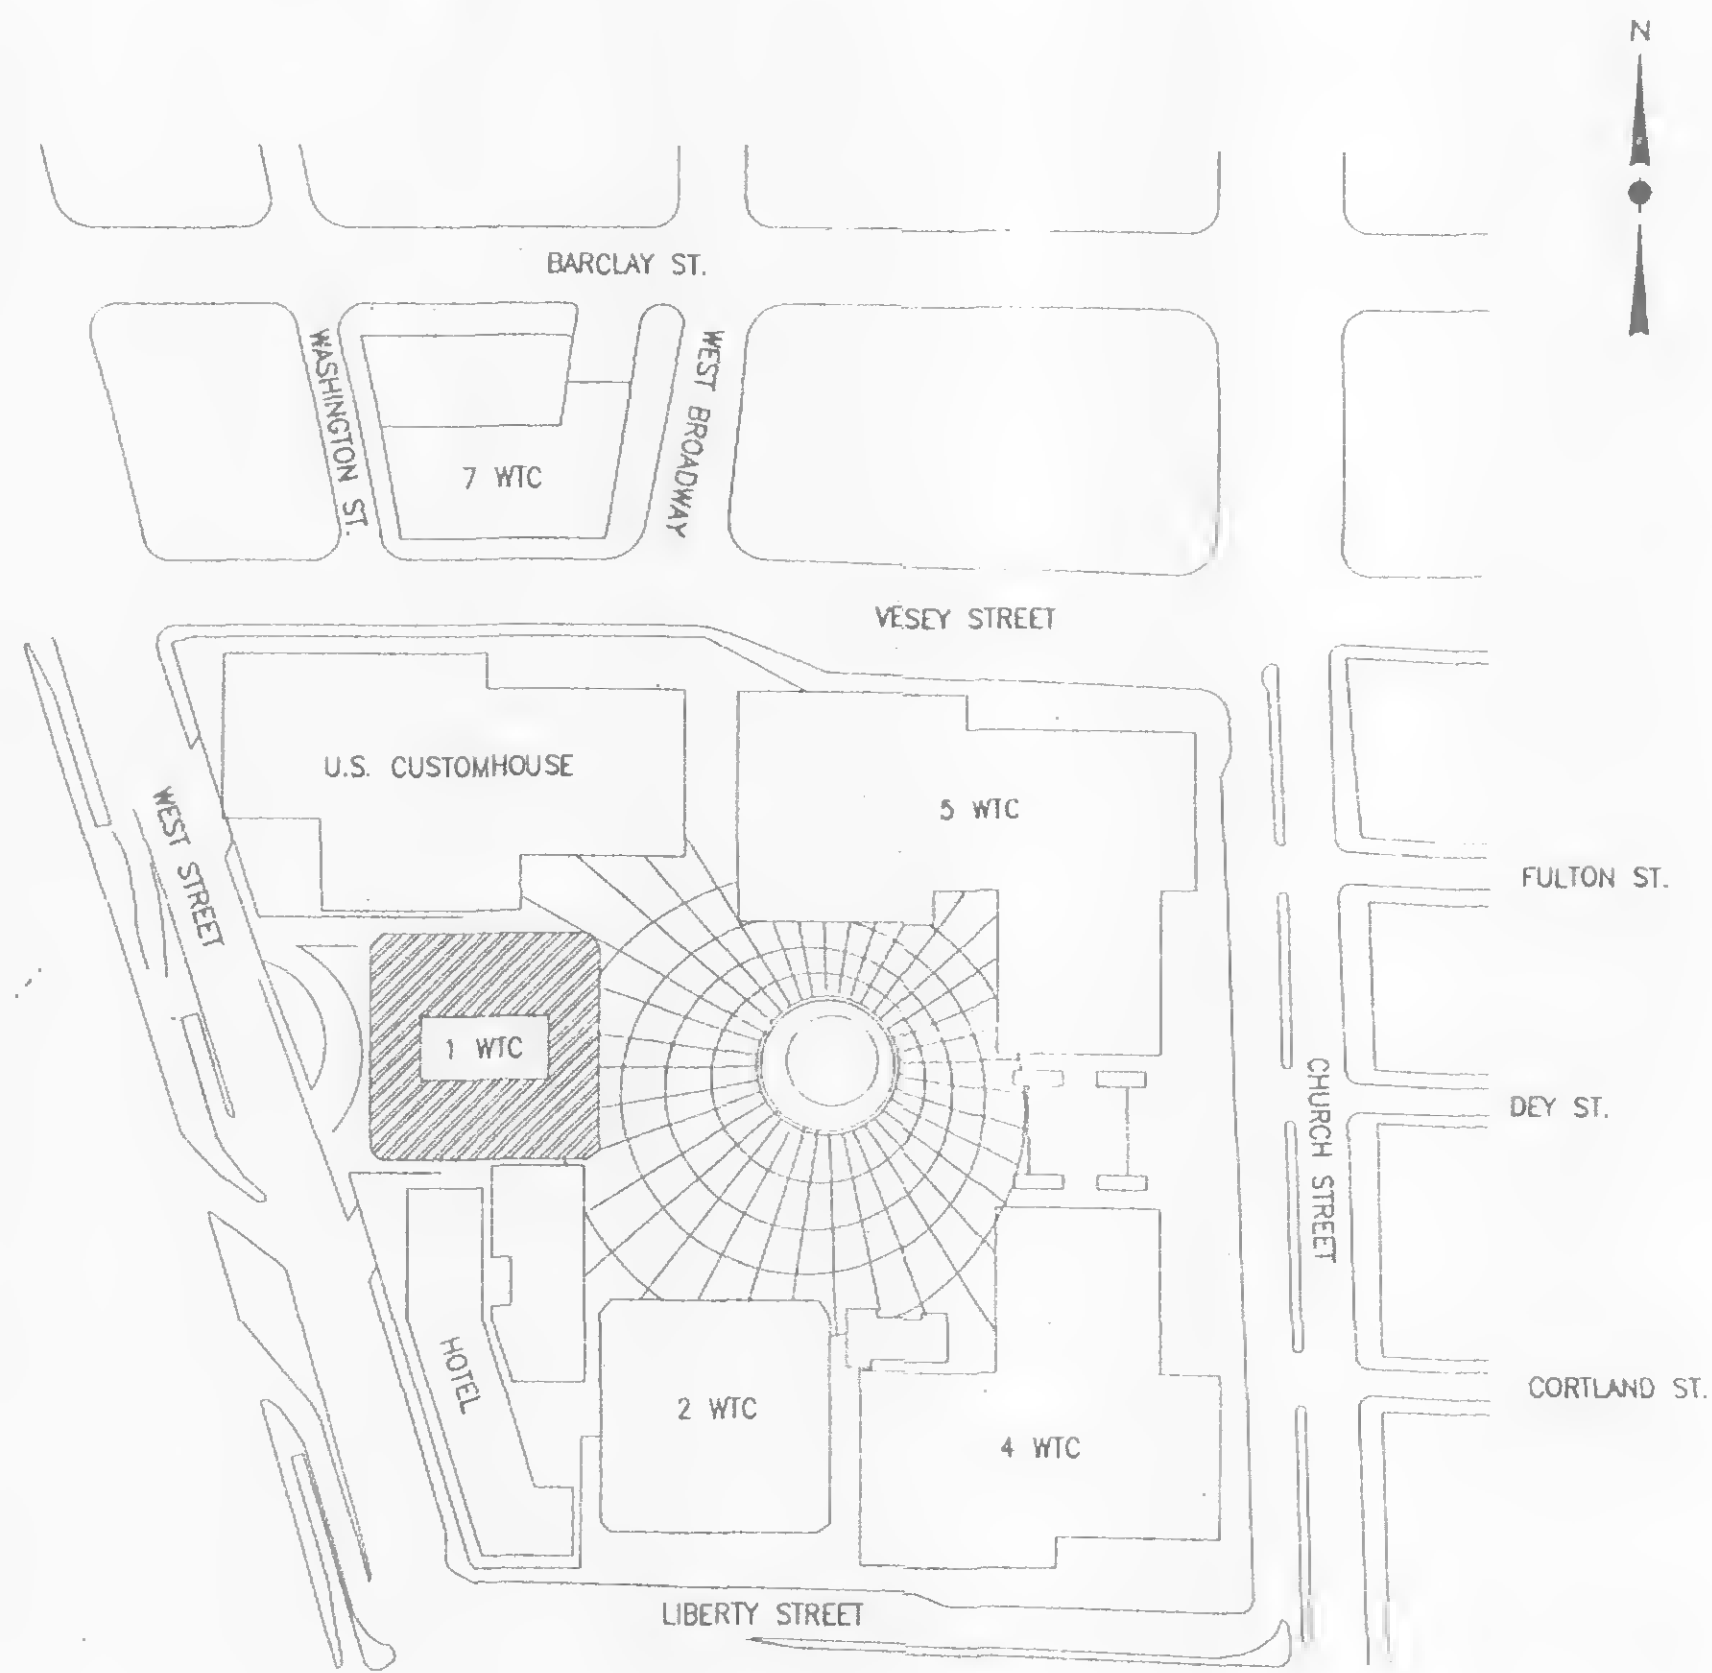

**SITE PLAN**



ENGINEERING PROGRAM MANAGER  
WORLD TRADE

CHIEF ELECTRICAL ENGINEER

No. Date Revision Approved

ENGINEERING DEPARTMENT

WORLD  
TRADE  
CENTER

Title

ADDITIONAL SUBSTATION  
SS-108A, ON THE 108TH FLOOR  
AT ONE WTC

GENERAL NOTES  
AND  
SITE PLAN

This drawing subject to conditions in Contract. All inventions, ideas, designs and methods herein are reserved to Port Authority and may not be used without its written consent.

AVENOSO AVENOSO  
Designed by Drawn by Checked by

December 4, 1998  
Date

WTC-810.071 G-2  
Contract Number Drawing Number



INDEX OF DRAWINGS			
DWG No.		TITLE	
G-1	TITLE AND APPROVAL SHEET		
G-2	GENERAL NOTES AND SITE PLAN		
G-3	INDEX OF DRAWINGS		
ELECTRICAL			
E-1	LEGEND, GENERAL NOTES, LIGHTING FIXTURE SCHEDULE, ABBREVIATIONS AND CONSTRUCTION SEQUENCE		
E-2	SUBSTATIONS SS-108N AND SS-108S EXISTING ONE LINE DIAGRAM REMOVAL		
E-3	108TH FLOOR PLAN REMOVAL SHEET 1 OF 2		
E-4	108TH FLOOR PLAN REMOVAL SHEET 2 OF 2		
E-5	13.8KV ONE LINE DIAGRAM, SECTION AND DETAILS		
E-6	SUBSTATION SS-108 480 VOLT ONE LINE DIAGRAM		
E-7	SUBSTATION SS-108 CONDUIT LAYOUT PLAN		
E-8	SUBSTATION SS-108 EQUIPMENT LAYOUT AND ELEVATIONS		
E-9	SUBSTATION SS-108 CONTROL CONDUIT LAYOUT		
E-10	SUBSTATION SS-108 LIGHTING AND POWER PLANS		
E-11	108TH FLOOR PLAN NORTH CONDUIT LAYOUT		
E-12	108TH FLOOR PLAN SOUTH CONDUIT LAYOUT		
E-13	108TH FLOOR MER EQUIPMENT RECONNECTIONS		
E-14	109TH & 110TH FLOOR ELEVATOR MACHINE ROOMS PART PLANS AND ELEVATIONS		
E-15	109TH FLOOR PLAN SOUTH CONDUIT LAYOUT		
E-16	TRANSFER SWITCH ROOMS CONDUIT LAYOUT AND LIGHTING AND POWER PLANS, 108TH FLOOR		
E-17	CLUB RESTAURANT LOW VOLTAGE MODIFICATIONS		
E-18	EMERGENCY POWER ONE LINE DIAGRAM		
E-19	MOTOR CONTROL CENTER MCC-108L ELEVATIONS AND SCHEDULES		
E-20	ATS-108NL RECONNECTION WIRING DIAGRAM		
E-21	ATS-108SL RECONNECTION WIRING DIAGRAM		
E-22	ATS-108NR RECONNECTION WIRING DIAGRAM		
E-23	ATS-108SR RECONNECTION WIRING DIAGRAM		
E-24	TERMINAL BOX CONNECTION DIAGRAM		
E-25	CONDUIT AND CABLE SCHEDULE REMOVALS		
E-26	CONDUIT AND CABLE SCHEDULE		
E-27	CONDUIT AND CABLE SCHEDULE		
E-28	MISCELLANEOUS DIAGRAMS		
E-29	KIRK KEY INTERLOCKING RISER DIAGRAM		
E-30	KIRK KEY INTERLOCKING PLAN P.D.C.		
E-31	NJ POLICE RADIO ANTENNA CABLE REPLACEMENT		
E-32	REMOVAL OF FIRE ALARM CIRCUITS		
E-33	RELOCATION OF SHUTDOWN AND SMOKE PURGE CIRCUITS OF MCC-MN-108L		
E-34	SUBSTATION SS-108 FIRE ALARM DEVICES RISER DIAGRAM AND PLAN		
E-35	FIRE ALARM DEVICES TYPICAL DETAILS AND WIRING DIAGRAMS		
E-36	HVAC FAN AND FIRE/SMOKE DAMPER CONTROL WIRING DIAGRAMS		
E-37	TYPICAL DETAILS		

DWG No.		TITLE	
ARCHITECTURAL			
A-1	DEMOLITION PLAN 108TH FLOOR		
A-2	PARTIAL FLOOR PLAN 108TH FLOOR LOWER LEVEL		
A-3	PARTIAL FLOOR PLAN 108TH FLOOR MEZZANINE LEVEL		
A-4	MISC. DETAILS - 1		
A-5	MISC DETAILS - 2		
A-6	PARTIAL CEILING PLAN DETAILS 107TH FLOOR		
STRUCTURAL			
S-1	FRAMING PLANS AND SECTIONS		
S-2	108TH FLOOR SLAB SECTIONS AND DETAILS		
S-3	108TH AND 109TH FLOOR SLABS PLANS AND SECTIONS		
S-4	STEEL DETAILS SHEET 1		
S-5	STEEL DETAILS SHEET 2		
S-6	EQUIPMENT HOISTING DETAILS		
S-7	CONDUIT SUPPORTS PLAN AND SECTIONS		
S-8	MECHANICAL EQUIPMENT SUPPORTS PLAN AND SECTIONS		
MECHANICAL			
M-1	NOTES, LEGEND AND SCHEDULES		
M-2	108TH FLOOR MER PART PLAN - REMOVAL LOWER LEVEL		
M-3	108TH FLOOR MER PART PLAN - REMOVAL UPPER LEVEL		
M-4	108TH FLOOR MER PART PLAN LOWER LEVEL		
M-5	108TH FLOOR MER PART PLAN UPPER LEVEL		
M-6	SECTIONS		
M-7	SECTIONS		
M-8	SECTIONS		
M-9	108TH FL. PART PLAN REMOVAL AND INSTALLATION		
M-10	107TH FL. PART PLAN REMOVAL AND INSTALLATION		
M-11	CONTROL DIAGRAMS, SEQUENCE OF OPERATION AND DETAIL		
PLUMBING			
P/SP-1	PART PLAN OF 107TH & 108TH FLOORS SCHEDULE OF MATERIALS, LEGEND		



ENGINEERING PROGRAM MANAGER  
WORLD TRADE

CHIEF ELECTRICAL ENGINEER

No.	Date	Revision	Approved
-----	------	----------	----------

ENGINEERING DEPARTMENT

WORLD  
TRADE  
CENTER

Title  
ADDITIONAL SUBSTATION  
SS-108A, ON THE 108TH FLOOR  
AT ONE WTC

INDEX OF  
DRAWINGS

This drawing subject to conditions in Contract. All  
inventions, ideas, designs and methods herein are  
reserved to Port Authority and may not be used  
without its written consent.

AVENOSO AVENOSO  
Designed by Drawn by Checked by

December 4, 1998  
Date

WTC-810.071 G-3  
Contract Number Drawing Number





**THE PORT AUTHORITY  
OF NY & NJ**

CODY ECKERT & ASSOCIATES

51 Clarksville Road  
Lawrenceville New Jersey 08648


Tel 609 716 8500

az 623 715.8686

Copy A Expert

Coop, A. Eckert, NA

Full License No C08461

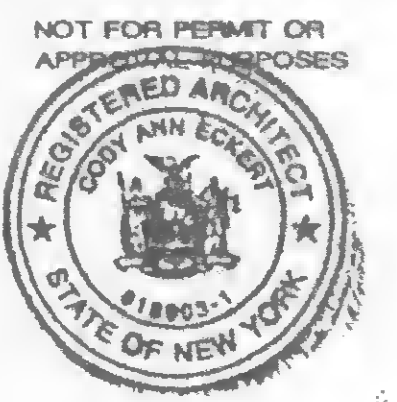

No.	Date	Revision	Approved
-----	------	----------	----------

Engineering Department

WORLD  
TRADE  
CENTER

ARCHITECTURAL

1760

ADDITIONAL SUBSTATION  
SS-108A ON THE 108th FLOOR  
AT ONE WTC

DEMOLITION PLAN  
108th FLOOR

This drawing subject to conditions in contract.  
All inventions, ideas, designs and methods  
herein are reserved to Port Authority and  
may not be used without its written consent.

Job Number: 96020

CF	CM	DWB
Designed by	Drawn by	Checked by

DECEMBER 4, 1998 AS SHOWN  
Date Score

WTC810.071 A-1  
Contract Number Drawing Number

STAGING NOTES:

1. Coordinate all staging with the requirements of the Mechanical, Electrical and Structural Trades as approved and directed by the Engineer.
2. Remove existing single door to existing 108th Floor Plenum and install temporary double doors at this location - Stage I.
3. After erection of Mezzanine Sections, construct temporary partitions and doors to seal temporary Mezzanine Plenums - Stages II and III.
4. Construct door and partition existing air shaft to Mezzanine Plenum when required by Mechanical Trades - Stage III.
5. Demolish existing Plenum walls as indicated on Demolition Plan - Stage IV.
6. After completion of Mezzanine extension erect Substation 108A partitions and doors, permanent Mezzanine Plenum partitions and doors and demolish temporary work - Stage V.
7. Complete other miscellaneous work - Stage VI.


— WORK AREA

WALL LEGEND

☐ EXISTING CONSTRUCTION TO REMAIN

☐ EXISTING CONSTRUCTION TO BE REMOVED

WORK AREA:

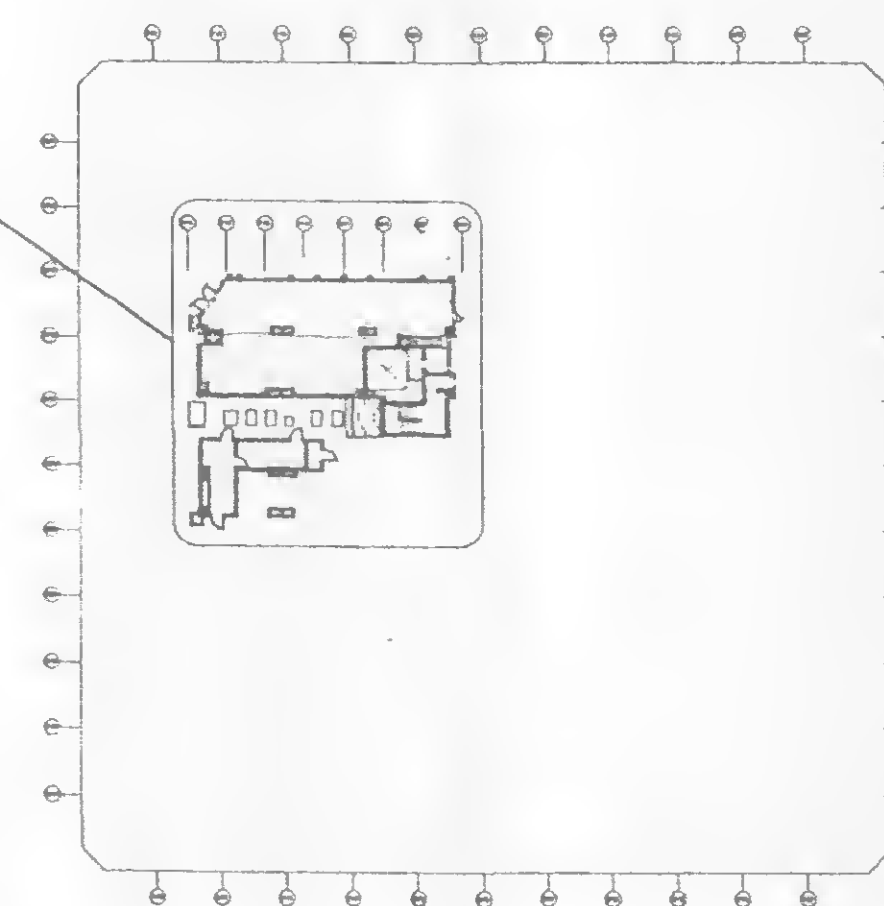

KEY PLAN

---

NTS

(A) DEMO PLAN

SCALE







**THE PORT AUTHORITY  
OF NY & NJ**

**CODY ECKERT & ASSOCIATES**  
191 Clarksdale Road  
Lawrenceville, New Jersey 08648  
Tel. 609.765.8500 Fax. 609.765.6666

*Cody A. Eckert*  
Cody A. Eckert, AIA  
NJ License No. C24641

NOT FOR PERMIT OR  
APPROVAL PURPOSES



No. Date Revision Approved

Engineering Department

**WORLD  
TRADE  
CENTER**

ARCHITECTURAL

ADDITIONAL SUBSTATION  
SS-108A ON THE 108th FLOOR  
AT ONE WTC

**PARTIAL FLOOR PLAN  
108th FLOOR  
LOWER LEVEL**

This drawing subject to conditions in contract.  
All inventions, ideas, designs and methods  
herein are reserved to Port Authority and  
may not be used without its written consent.

Job Number: 86020

CF CM DWB  
Designed by Drawn by Checked by

DECEMBER 4, 1998 AS SHOWN  
Date Scale

WTC810.071 A-2  
Contract Number Drawing Number

ROOM FINISH SCHEDULE									
TOWER	FLOOR	LOCATION	SPACE	FLOOR FINISH	BASE MATERIAL	WALLS MATERIAL	WALLS FINISH	CEILING MATERIAL	CEILING FINISH
ONE	105	101	ELECTRIC ROOM	PAINTED	VINYL	GYP. BD.	PAINTED	GYP. BD.	PAINTED
ONE	105	102	ELECTRIC CLOSET	PAINTED	VINYL	GYP. BD.	PAINTED	GYP. BD.	PAINTED
ONE	105	103	ELECTRIC ROOM	PAINTED	VINYL	GYP. BD.	PAINTED	GYP. BD.	PAINTED
ONE	105	104	ELECTRIC SUB-STATION	EPOXY	EPOXY 1	GYP. BD.	PAINTED	EXPOSED	-
ONE	108	201	MEZZANINE	EPOXY 2	EPOXY 2	GYP. BD.	PAINTED	EXPOSED	-
ONE	108	202	MEZZANINE	EPOXY 2	EPOXY 2	GYP. BD.	PAINTED	EXPOSED	-

EPOXY 1 - DURAL INTERNATIONAL CORP. "DURALTEX LIGHT GRAY 3/8" THICK  
EPOXY 2 - M-E FLOORING SYSTEM "DEX-O-TEX 3/16" THICK  
WOVEN FABRIC REIN. MEMBRANE, TRAFFIC SURFACE COVE BASE  
FANT. COLOR (INT.) "SHERWIN WILLIAMS" # 1004 PURE WHITE (SEMI-GLOSS)  
FANT. COLOR (EXT.) MATCH EXISTING

**PARTITION SCHEDULE**


- 3 5/8" 25 GA. GALV. STEEL STUDS @ 16" O.C. WITH 2 LAYERS 1/2" FIRECODE GYP. BD. UL # 412 (2 HR. RATED) REFER TO DETAIL F DWG. NO. A-5
- REMOVABLE GYP. BD. PANELS WITH FIXED PANELS ABOVE.  
REFER TO WALL SECTION DWG. NO. A-5 SECTION A  
REMOVABLE PANEL UNITS SHALL BE NO GREATER THAN 2'-0" IN WIDTH FIRE CAULK AT ALL JOINTS.
- EXISTING 2 HR. RATED WALL (UL DESIGN # U 438) INSTALL 1/2" G.W.B. FIRECODE GYP. BD. WALL PAPER, SPACKLE SAND AND PAINT
- EXIST. WALL FULL HEIGHT (UL DESIGN # U 438) (2 HR. RATED)
- PARTITION HT. - 9'-6" 3 5/8" 20GA. GALV. STEEL STUDS @ 16" O.C. WITH (2) LAYERS 1/2" FIRECODE G.W.B. UL # 412 (2 HR. RATED) WITH ROOF - 4" 16GA. GALV. STEEL JOISTS @ 16" O.C. WITH (2) LAYERS 1/2" FIRECODE G.W.B. UL # U412 (2 HR. RATED)

**GENERAL NOTES:**


- GENERAL CONTRACTOR TO COORDINATE OPENINGS AND PENETRATIONS IN ALL PARTITIONS WITH MECHANICAL CONTRACTOR FOR SIZES AND LOCATIONS.  
MECHANICAL CONTRACTOR TO PROVIDE AND INSTALL REMOVABLE 60X36 BR LOCATED IN REMOVABLE GYP. BD. PARTITION PANELS. V.I.F. EXACT LOCATION.
- WHERE REMOVALS ARE MADE TO EXISTING CONC. REMOVE 2" TOPPING MIN.8" BEYOND REMOVAL AREA FOR OVER LAP OF WATERPROOFING.  
G.C. TO PROVIDE UL# OF ALL SAFING MATERIALS USED IN FIRE ASSEMBLIES.
- FIRE CAULK ALL JOINTS OF FIRE PARTITIONS AND CEILING PANELS.
- G.C. TO PROVIDE AND INSTALL 'USG' OR EQUAL THERMAFIBER SAFING INSULATION SAFING IMPALING CLIPS AND SMOKE SEAL COMPOUND AT ALL JOINTS CONFORMING TO UL # 165 @ PERIMETER OF MEZZANINE CONC. FLOOR AND EXISTING 2HR. RATED PARTITIONS AND ALL PIPE AND CONDUIT PENETRATIONS.  
REFER TO DWGS. AND DETAILS FOR LOCATIONS.
- DOOR NO. 12 TO PLENUM SHALL RECEIVE GASKET APPLIED AT HEAD AND JAMBS EQUAL TO # 328 FSG AS MANF. BY 'ZERO INTERNATIONAL'.
- METAL FASCIA PANELS INDICATED IN 107th FLOOR CEILING MODIFICATIONS SHALL BE EQUAL TO 'COMPASSO SUSPENSION TRIM' AS MANF. BY 'USGINTERIORS INC. COLOR OT MATCH.

**WORK AREA**

WORK AREA

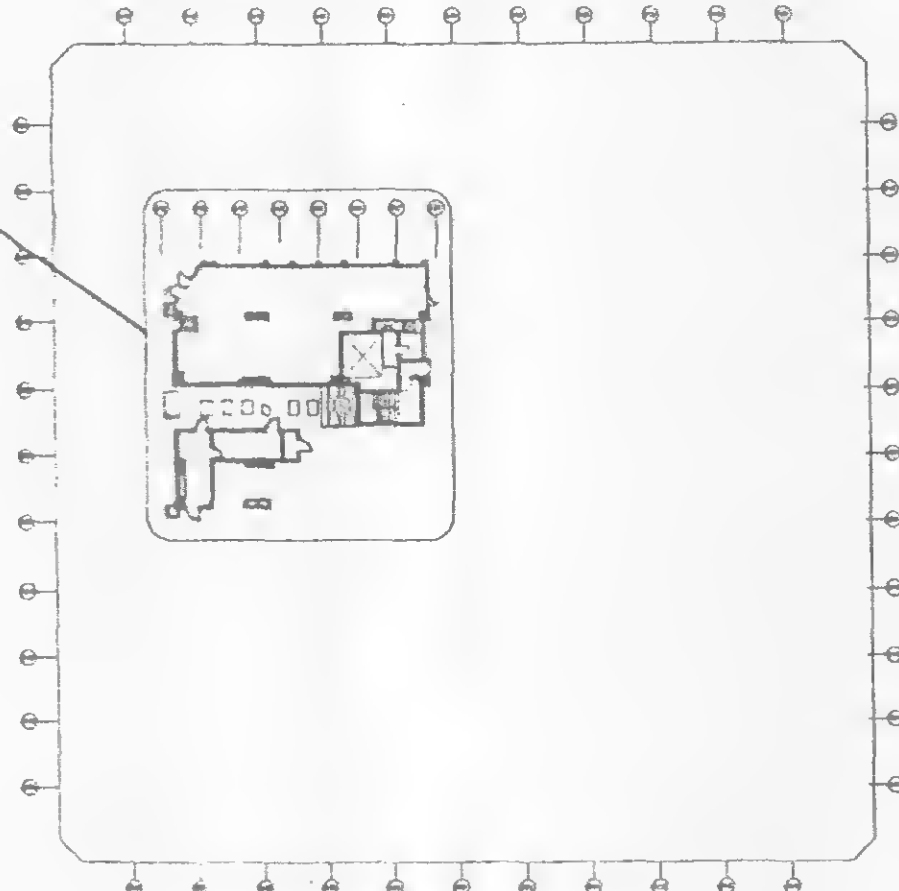


PRC ECT  
NORTH  
KEY PLAN  
NTS

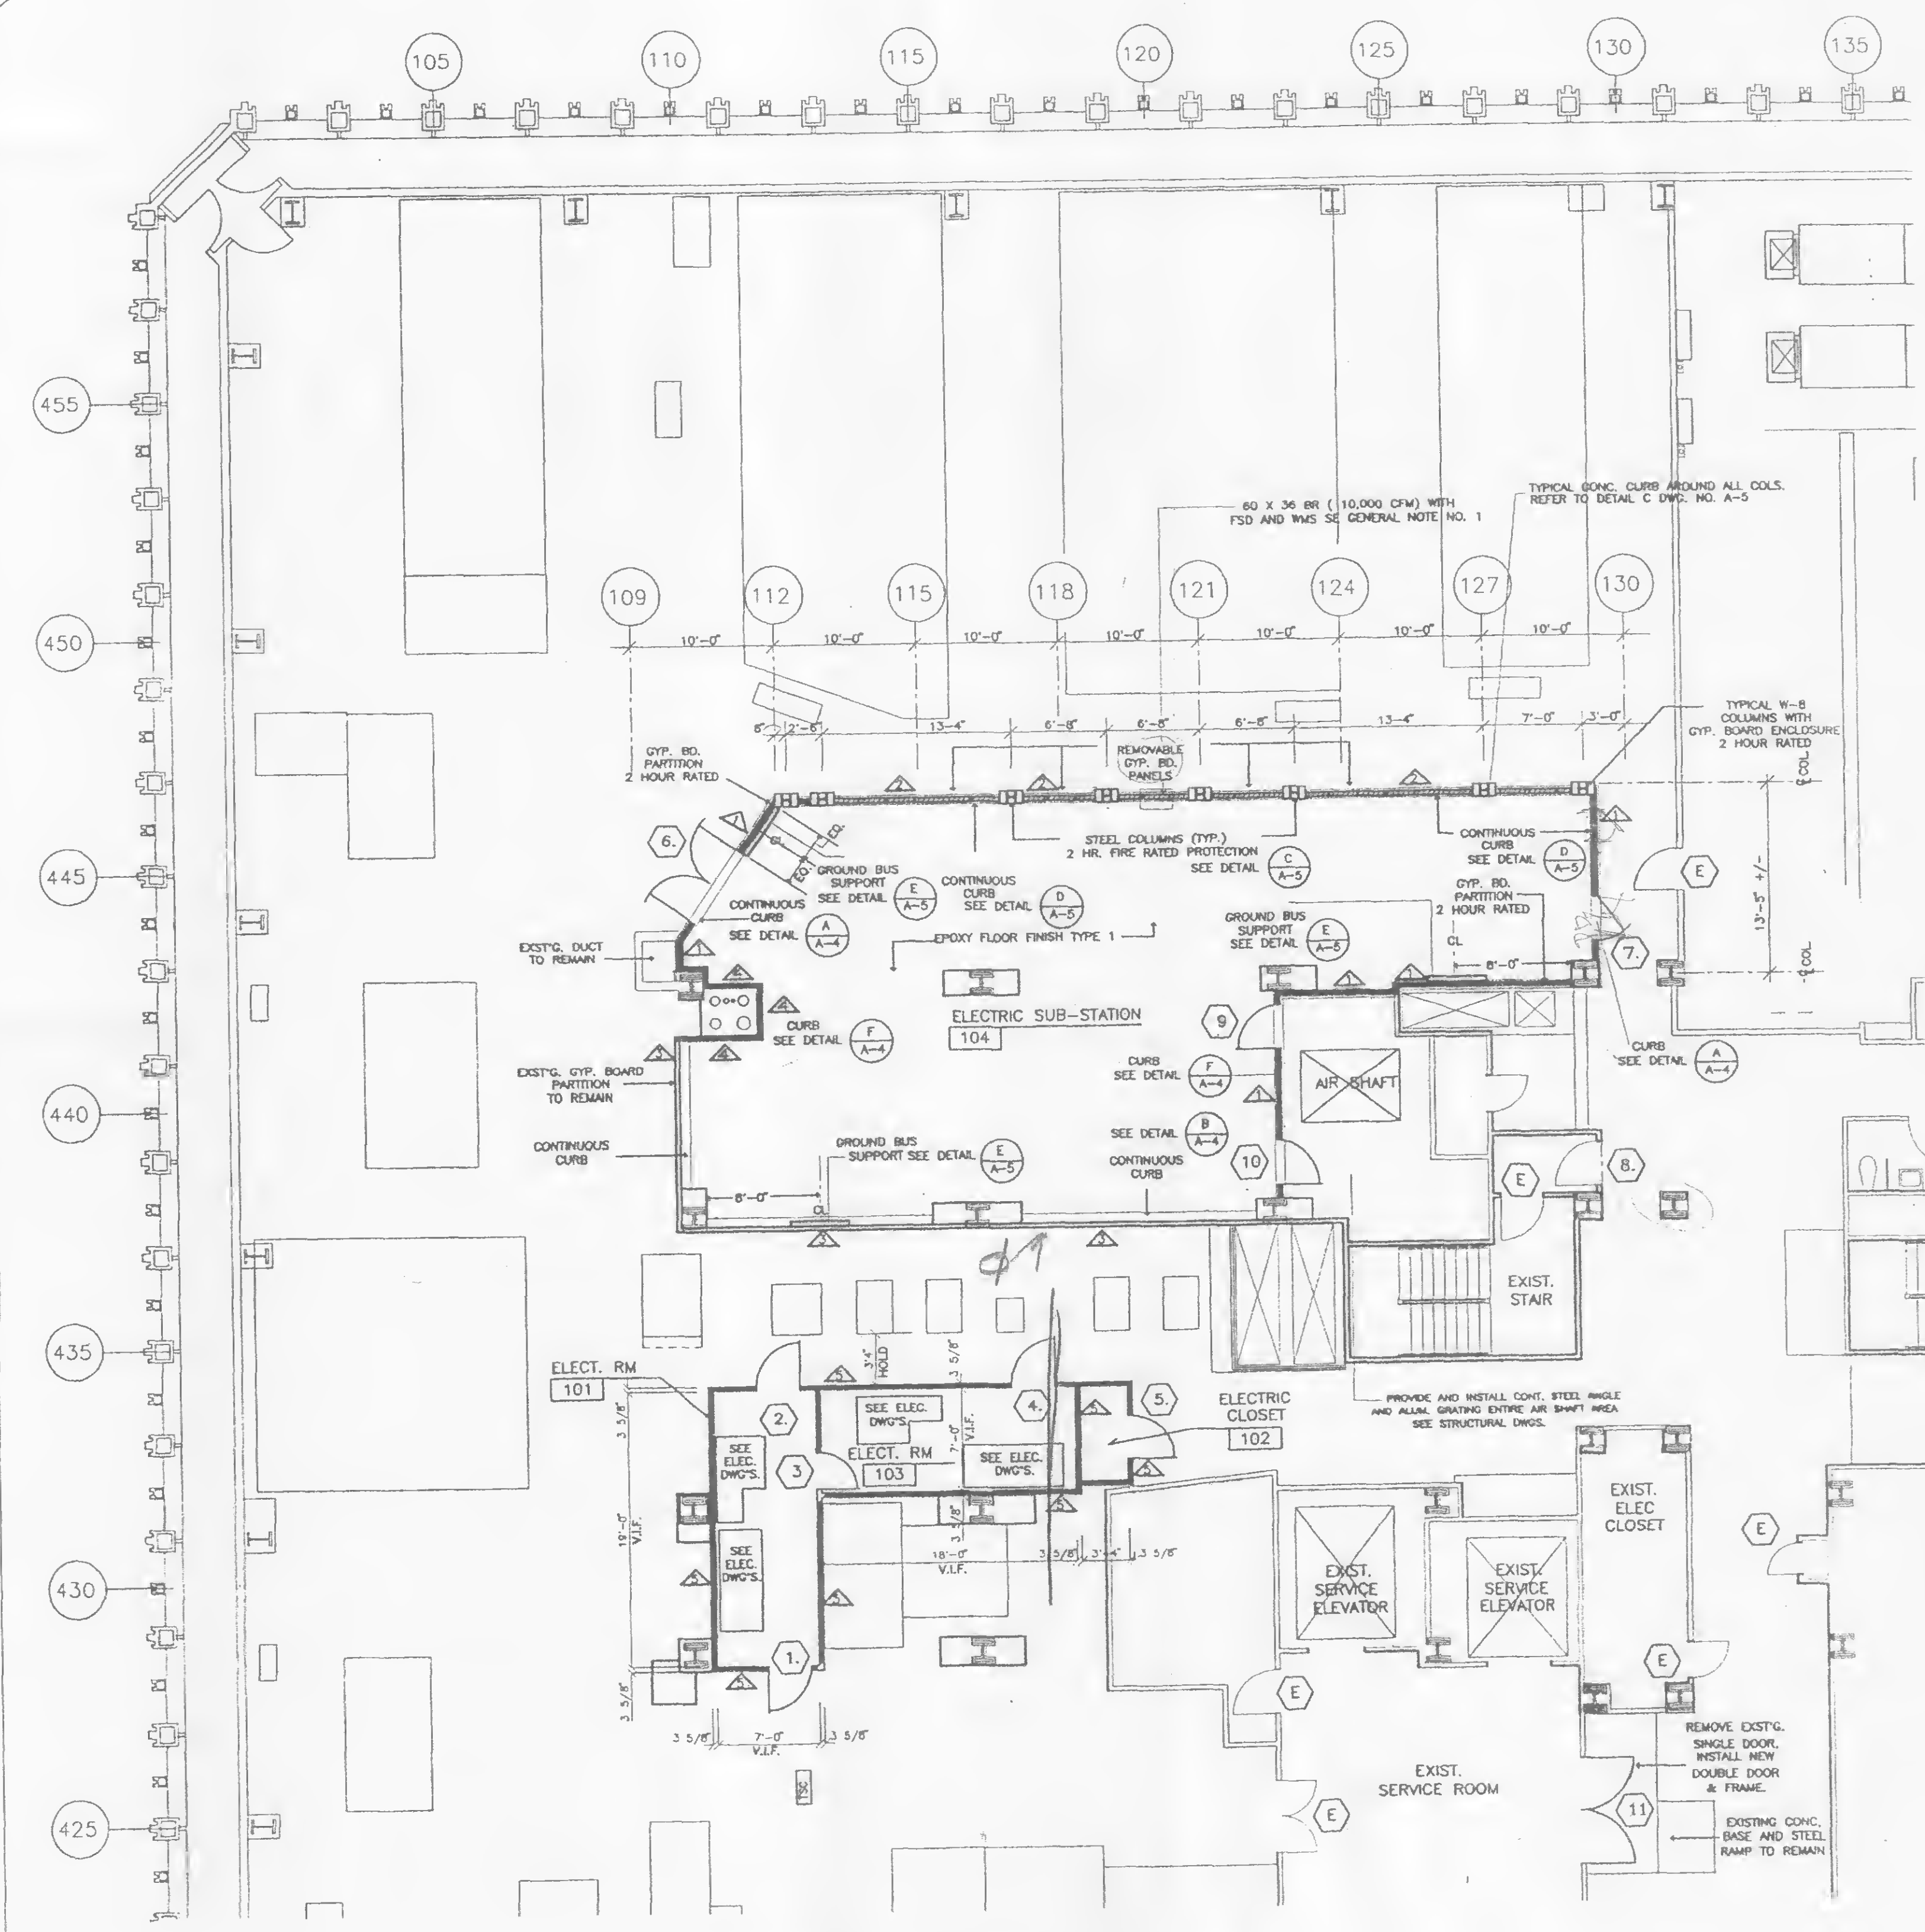

**108TH FLOOR PLAN**

SCALE

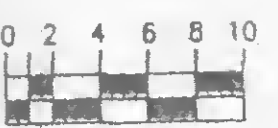





**THE PORT AUTHORITY  
OF NY & NJ**

**CODY ECKERT & ASSOCIATES**

191 Clarksdale Road  
Lawrenceville, New Jersey 08648  
Tel. 609.76.8500 Fax 609.76.8688

*Cody Eckert*  
Cody A. Eckert, AIA

NJ License No. C05481

NOT FOR PERMIT OR  
APPROVAL PURPOSES



No.	Date	Revision	Approved
Engineering Department			
WORLD TRADE CENTER			
ARCHITECTURAL			
Title			
ADDITIONAL SUBSTATION SS-108A ON THE 108th FLOOR AT ONE WTC			
PARTIAL FLOOR PLAN 108th FLOOR MEZZANINE LEVEL			
This drawing subject to conditions in contract. All inventions, ideas, designs and methods herein are reserved to Port Authority and may not be used without its written consent.			
Job Number: 98020			
CF	CM	DWB	
Designed by	Drawn by	Checked by	
DECEMBER 4, 1998	AS SHOWN		
Date	Scale		
WTC810.071	A-3		
Contract Number	Drawing Number		

**PARTITION SCHEDULE**  
1 3 5/8" 25 GA. GALV. STEEL STUDS @ 16" O.C. WITH 2 LAYERS 1/2"  
FIRECODE GYP. BOUL. # 412 ( 2 HF RATED )

WORK AREA

ROOF OVER  
ELECTRIC SUB-STATION

EXISTING  
CONTINUOUS  
PIPE RAILING

UPPER PART OF  
MECHANICAL EQUIPMENT ROOM

NEW MEZZANINE  
201

NEW MEZZANINE  
202

AIR SHAFT

EXIST.  
STAIR

SECONDARY MACHINE ROOM


UPPER PART OF  
MECHANICAL EQUIPMENT ROOM

MEZZANINE PLAN

SCALE



WORK AREA

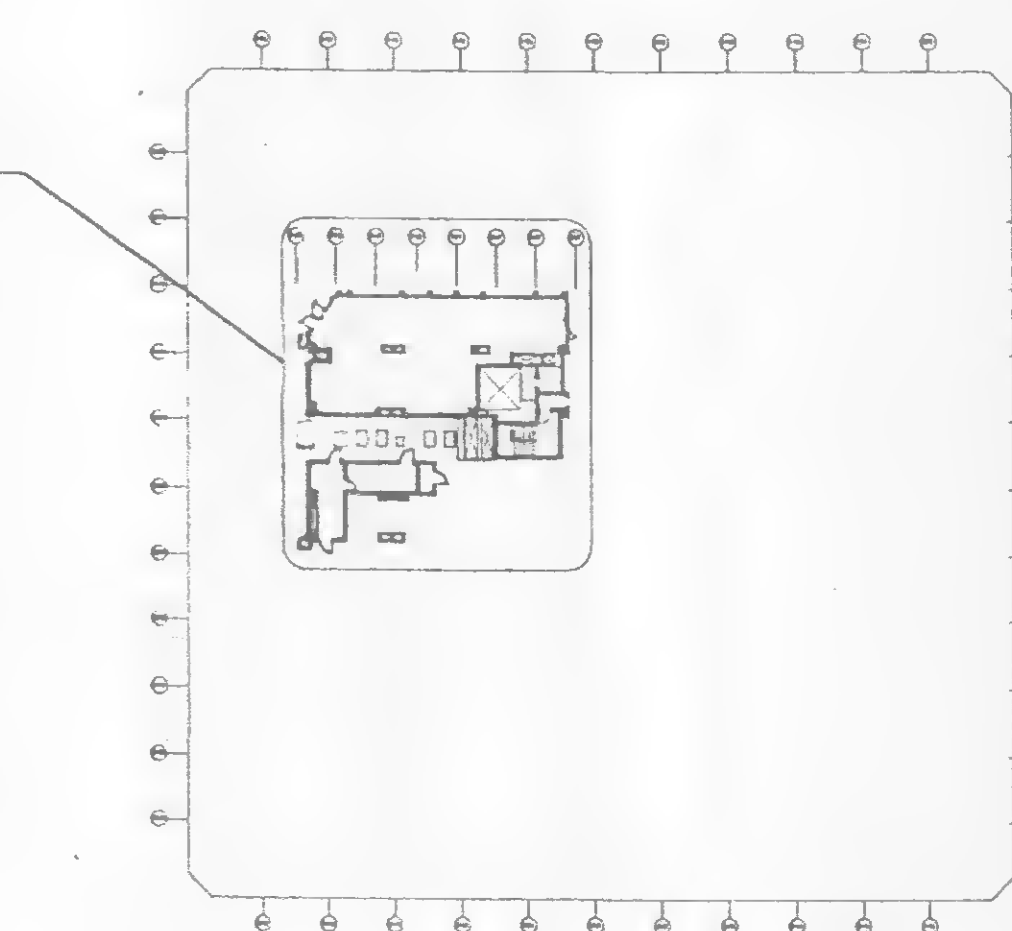

KEY PLAN  
NTS

42  
X



**CODY ECKERT & ASSOCIATES**  
191 Clarksville Road  
Lawrenceville, New Jersey 08648  
Tel. 609.716.8500 Fax 609.716.8686

Cody A. Ewert

Engineering Department

WORLD  
TRADE  
CENTER

ARCHITECTURAL

ADDITIONAL SUBSTATION  
SS-108A ON THE 108th FLOOR  
AT ONE WTC

MISCELLANEOUS  
DETAILS -1

This drawing subject to conditions in contract.  
All inventions, ideas, designs and methods  
herein are reserved to Port Authority and  
may not be used without its written consent.

Job Number 98020

CF	CM	DWB
Designed by	Drawn by	Checked by

DECEMBER 4, 1998

AS SHOWN:


WTC-810071

A-4

Contract No. 10-37


Drawing Number:

1 CLEAN AND ROUGHEN EXISTING CONCRETE SLAB AND APPLY COAT OF EPOXY BONDING CEMENT UNDER ALL THE NEW CONCRETE CURBS.

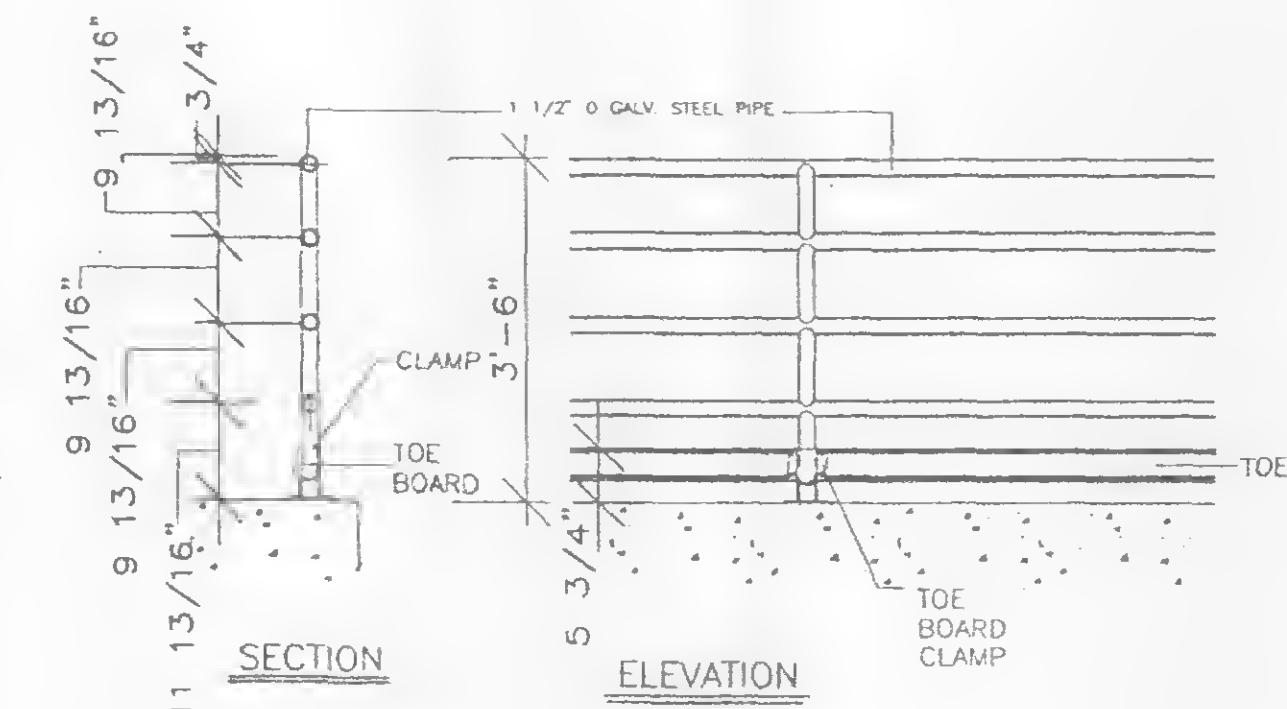






(B) COVE BASE DETAIL (TYP.) @ EXISTING WALLS  
(A-4) SCALE: 3" = 1'-0"

(D) HEAVY DUTY FLOOR FLANGE DETAIL  
A-4 SCALE: 3" = 1'-0"



 TYPICAL PIPE PENETRATION  
 SCALE: 1 1/2" = 1'-0"

① JAMB DETAIL  
1 1/2" = 1'-0"

② HEAD DETAIL  
SCALE: 1 1/2" = 1'-0"

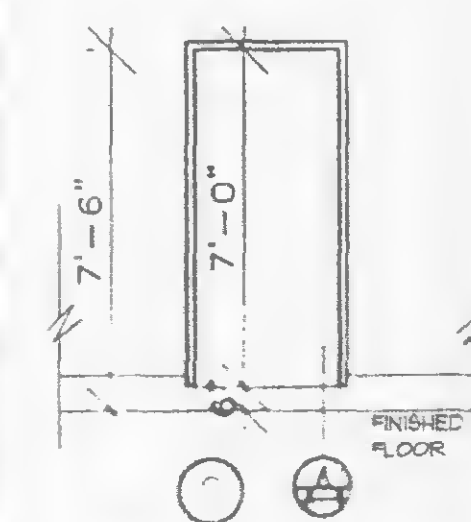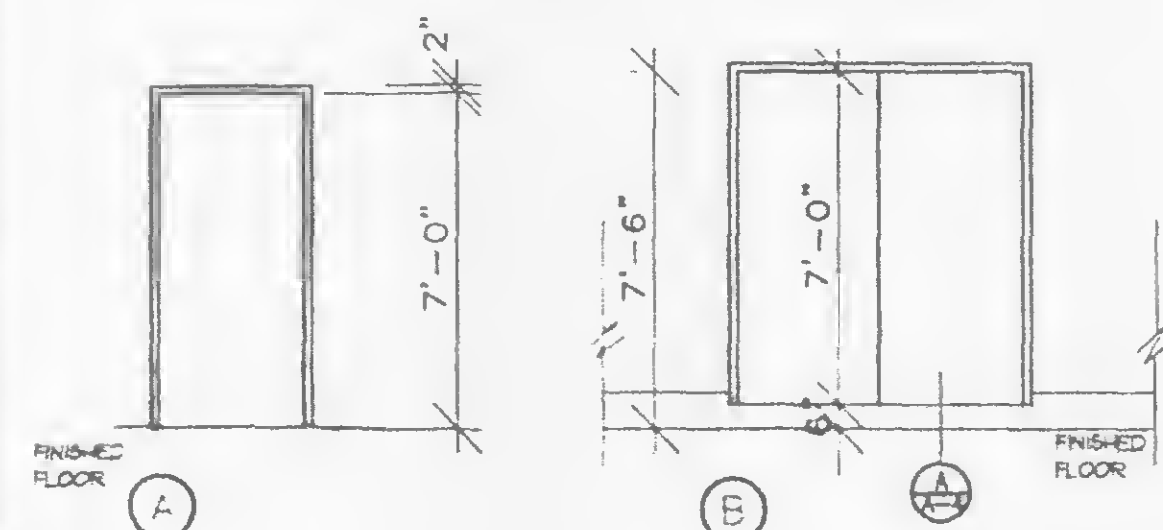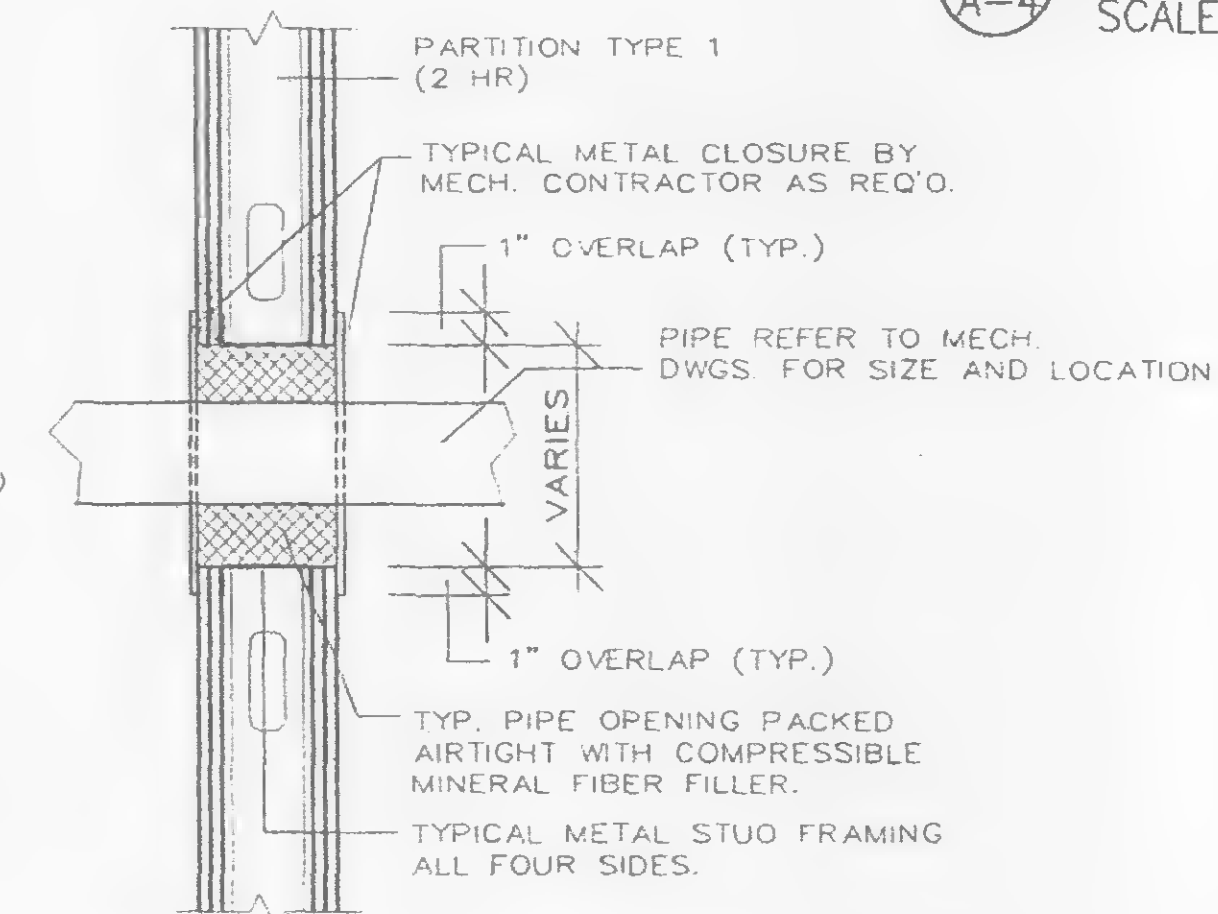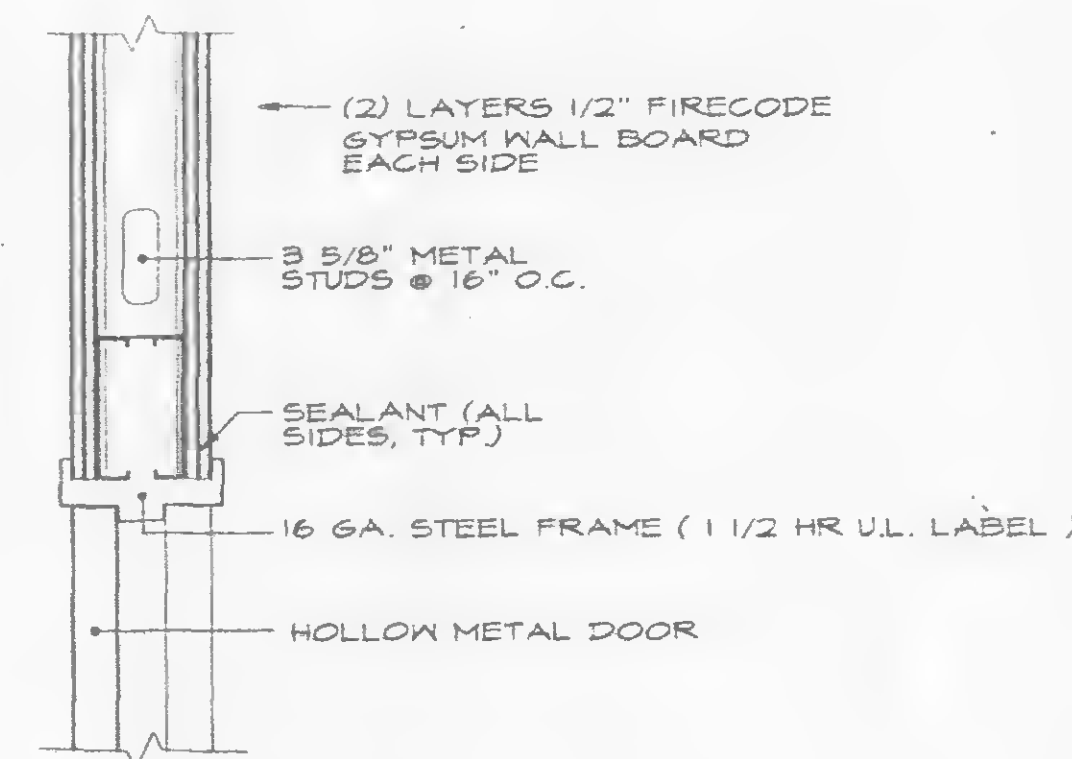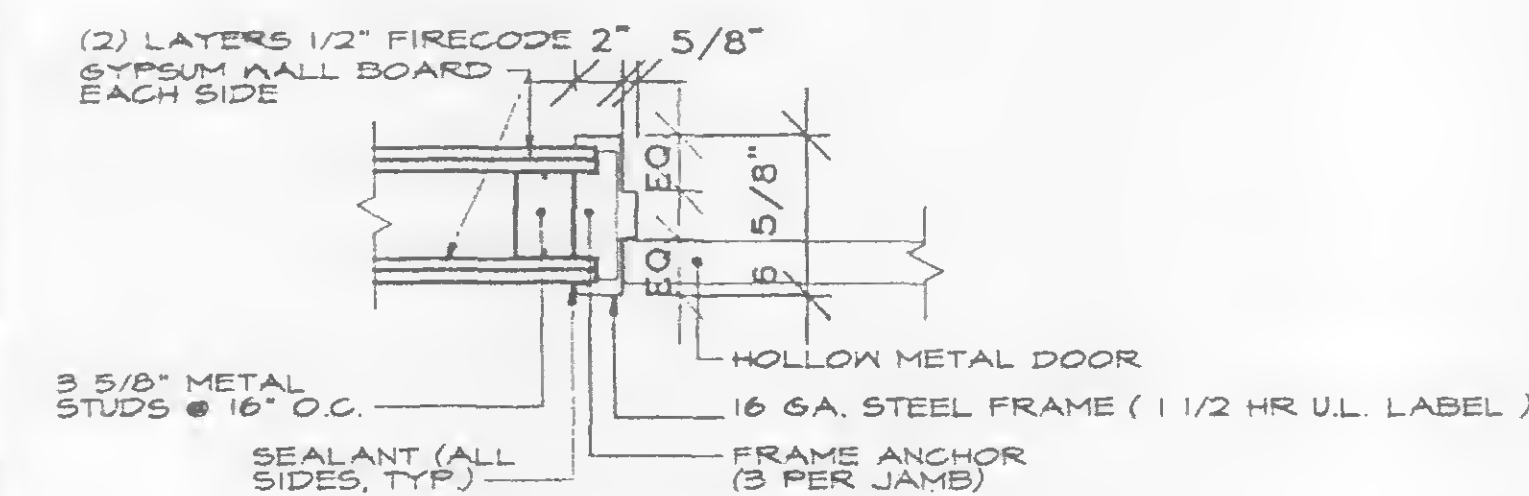

### 3 DOOR TYPES

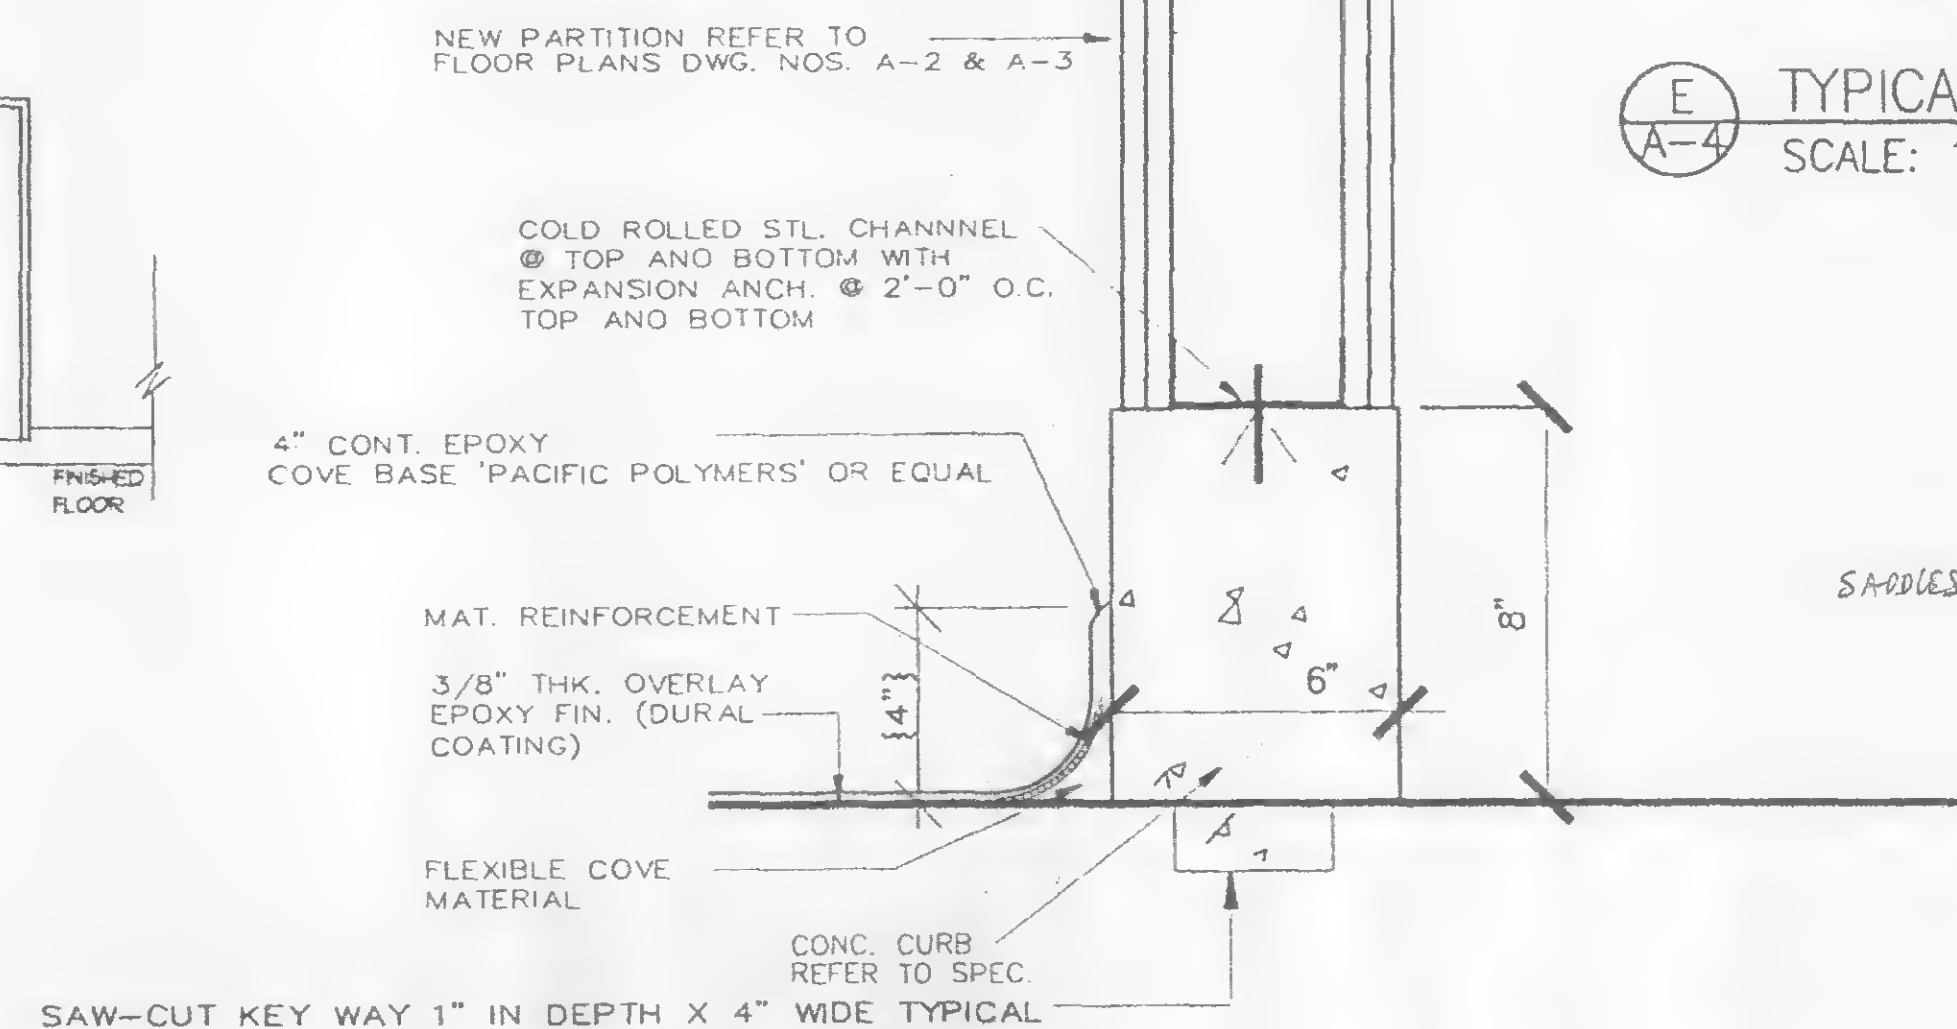

(F) TYPICAL BASE DETAIL @ NEW WALL  
A-4 SCALE: 3" = 1'-0"

LOCATION		DOOR					FRAME					HARDWARE SET NO.	REMARKS
TOWER	FLOOR	NO.	WIDTH	HEIGHT	THICK.	MATERIAL	TYPE	FIRE LABEL	UNS DTL	DTL	NO DTL		
ONE	108	1	3'-0"	7'-0"	1 3/4"	HM	A	1	1/2hr	1	2	HM	
ONE	108	2	3'-0"	7'-0"	1 3/4"	HM	A	1	1/2hr	1	2	HM	
ONE	108	3	3'-0"	7'-0"	1 3/4"	HM	A	1	1/2hr	1	2	HM	
ONE	108	4	3'-0"	7'-0"	1 3/4"	HM	A	1	1/2hr	1	2	HM	
ONE	108	5	3'-0"	7'-0"	1 3/4"	HM	A	1	1/2hr	1	2	HM	
ONE	108	6	6'-0"	7'-0"	1 3/4"	HM	B	1	1/2hr	1	2	HM	①
ONE	108	7	3'-0"	7'-0"	1 3/4"	HM	A	1	1/2hr	1	2	HM	①
ONE	108	8	3'-0"	7'-0"	1 3/4"	HM	A	1	1/2hr	1	2	HM	
ONE	108	9	3'-0"	7'-0"	1 3/4"	HM	C	1	1/2hr	1	2	HM	①
ONE	108	10	3'-0"	7'-0"	1 3/4"	HM	C	1	1/2hr	1	2	HM	①
ONE	108	11	6'-0"	7'-0"	1 3/4"	HM	B	1	1/2hr	1	2	HM	
ONE	108	12	3'-0"	7'-0"	1 3/4"	HM	A	1	1/2hr	1	2	HM	②

(1) NOTE 6" RAISED CONCRETE CURB  
DOOR HEAD HEIGHT IS 7'-6" ABOVE FIN FL.


(2) GASKET DOOR AT HEAD AND JAMB

- BUILT HINGES EQUAL TO STANLEY FBB179. US26D, 1 1/2 PAIR PER DOOR LEAF.
- LOCK SET EQUAL TO YALE SERIES #700 MORTISED LOCKSET, AUG. 5-A, US26D.
- FLUSH BOLTS EQUAL TO GLYNN-JOHNSON, 1 PER INACTIVE LEAF, US26D, AT PR DOORS
- DOOR STOPS EQUAL TO GLYNN-JOHNSON, GREY RUBBER, US26D. (AS REQUIRED)
- DOOR STOPS EQUAL TO GLYNN-JOHNSON, GREY RUBBER, 1 PER DOOR LEAF
- CLOSER EQUAL TO NORTON MODEL # 5400.


Contract No. 10-37

Drawing Number




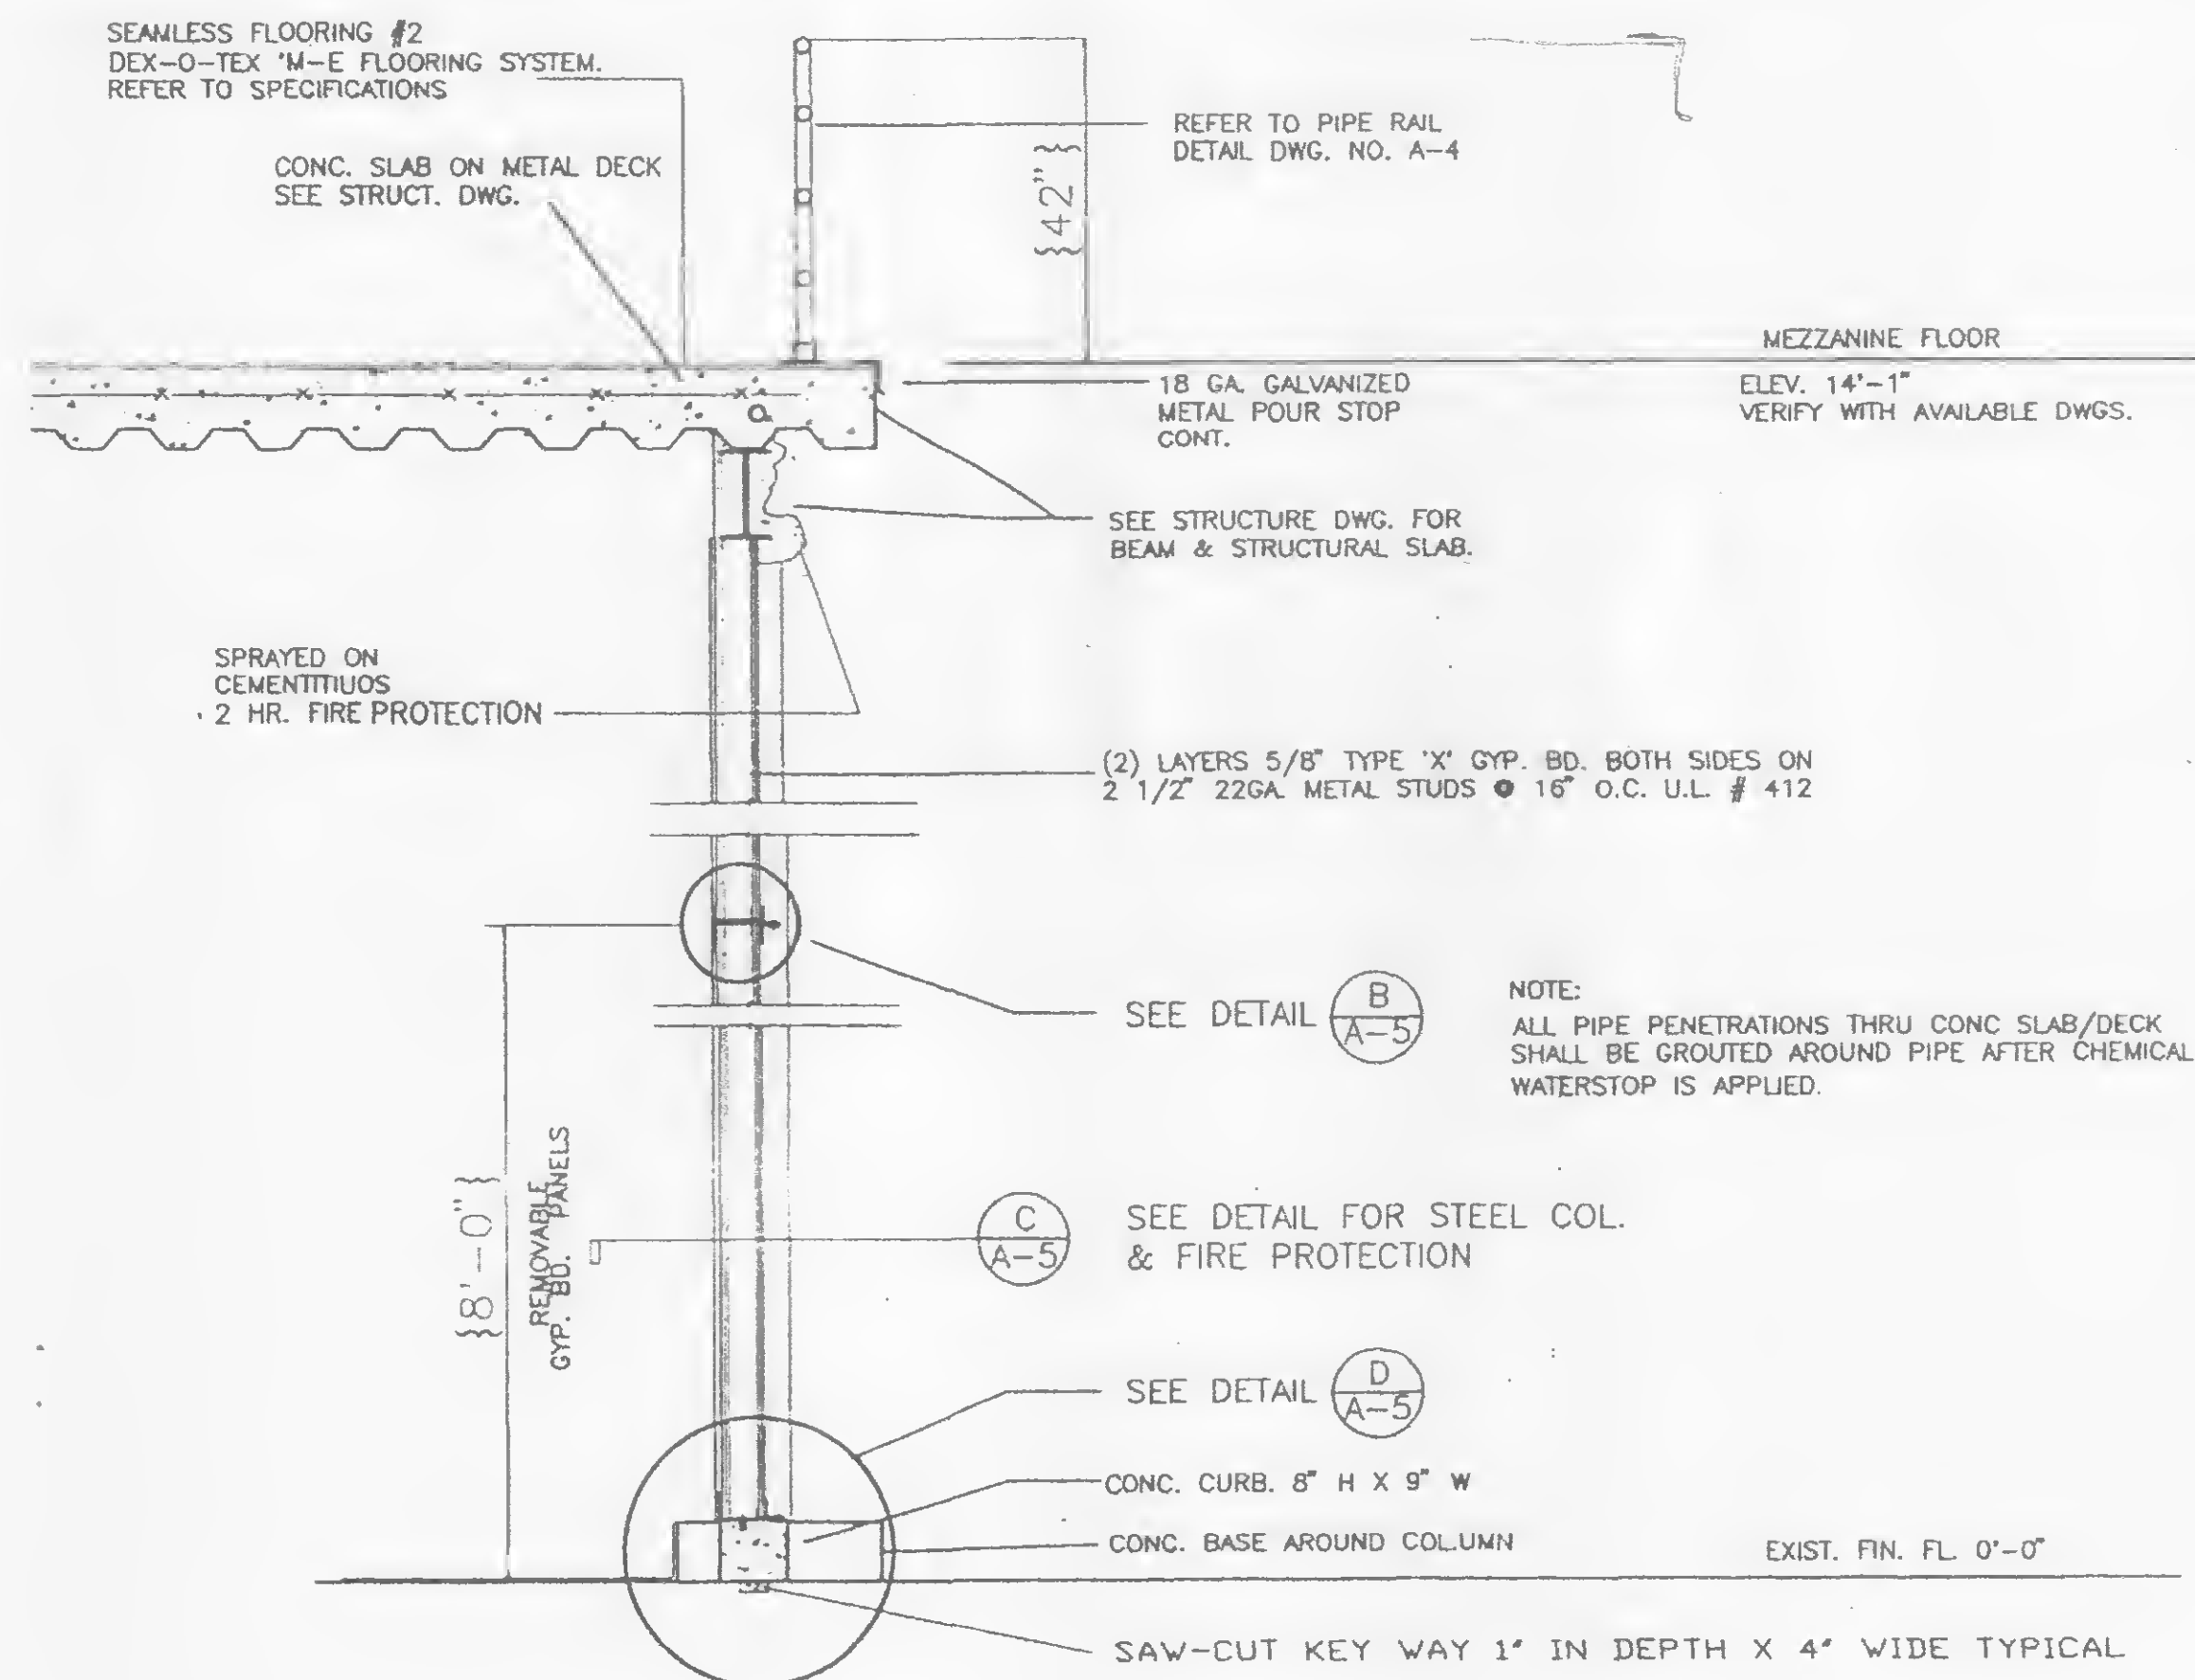


(A-A-5) WALL SECTION @ REMOVABLE PARTITION  
SCALE: 1/2" = 1' - 0"

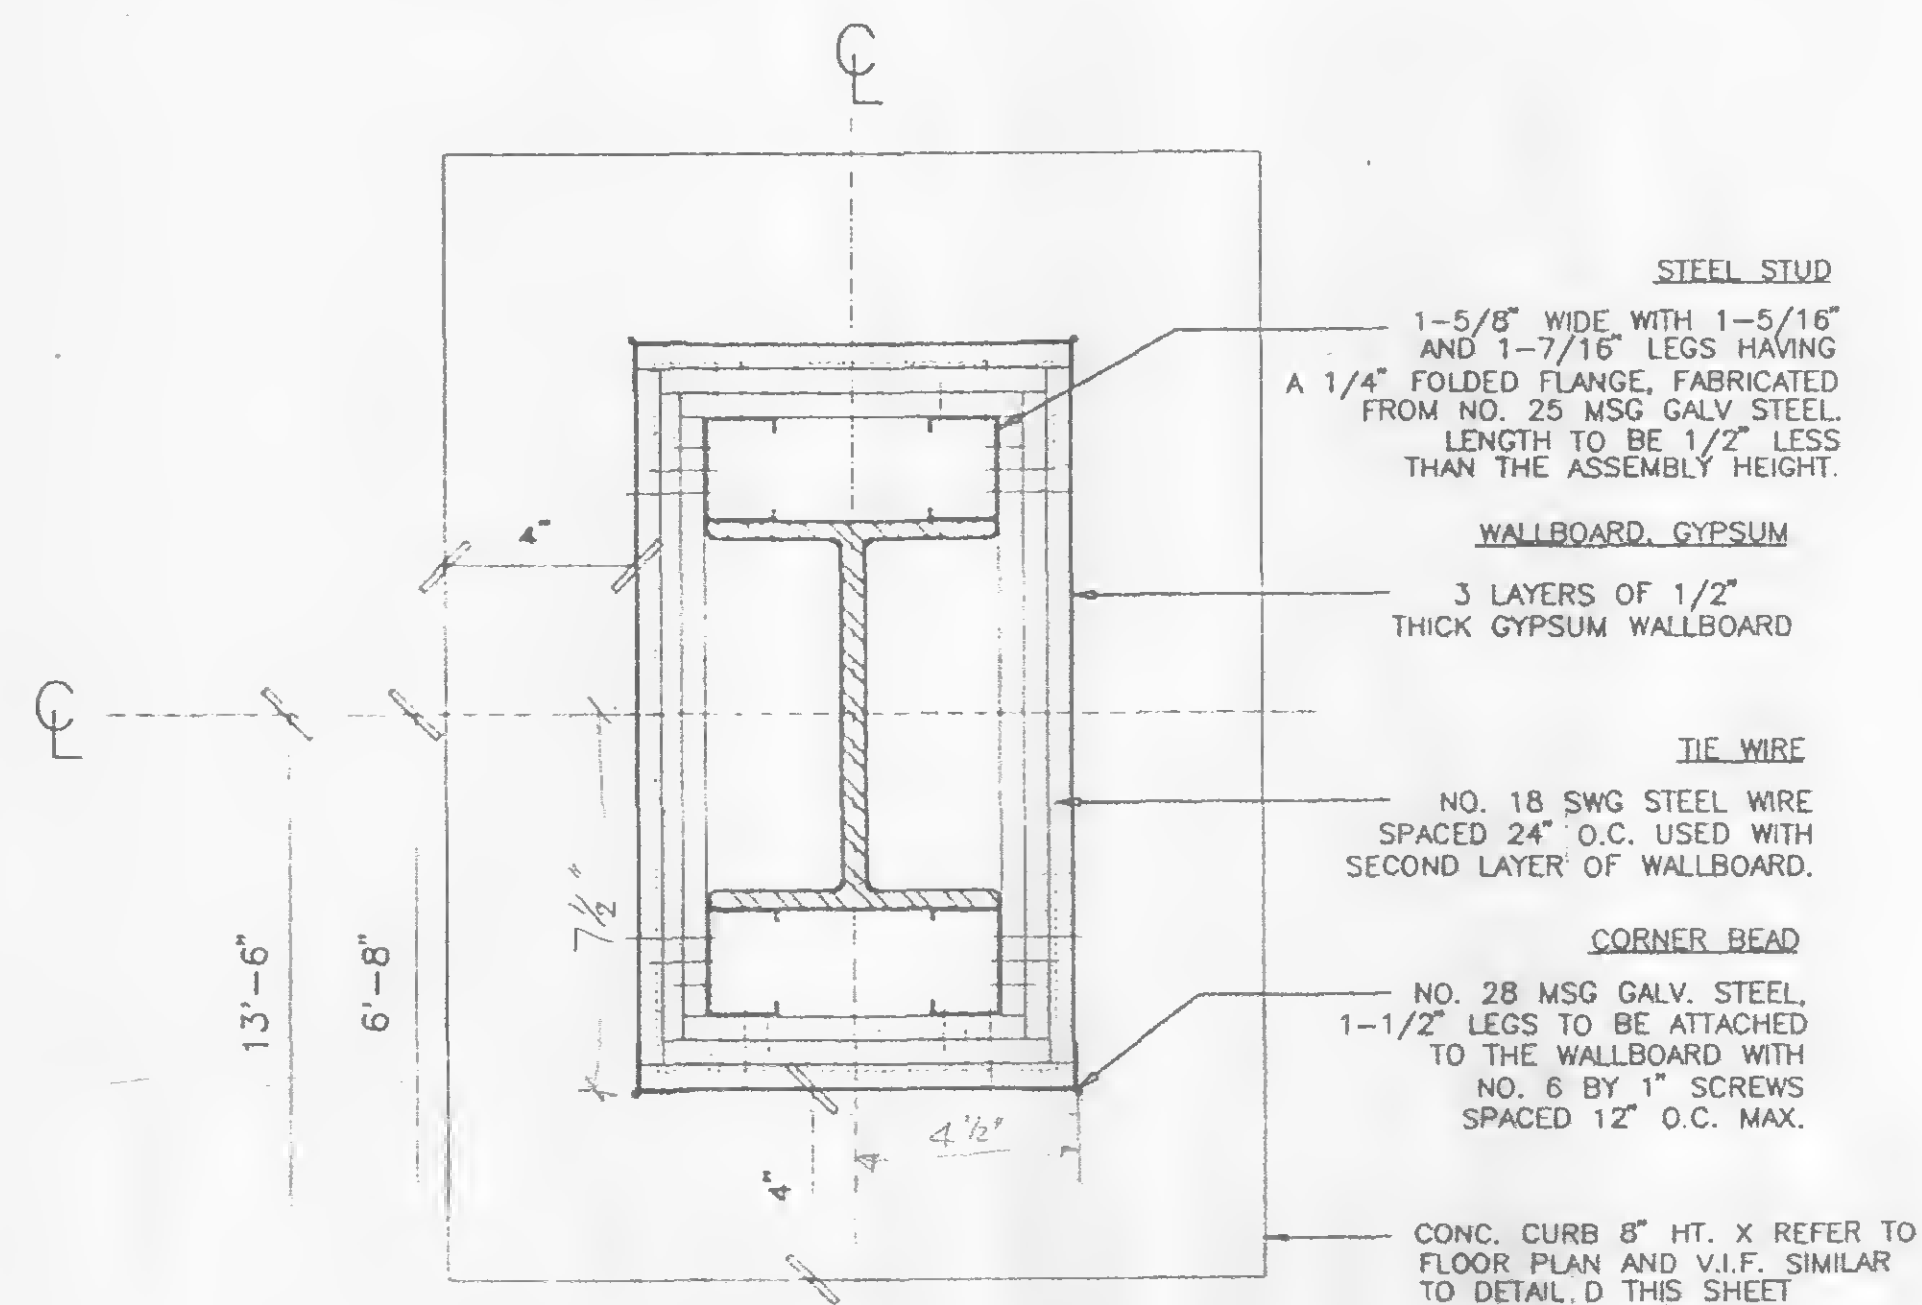

(C-A-5) HORIZONTAL SECTION THRU COLUMN  
SCALE: 3" = 1' - 0" UL DES. NO. X528

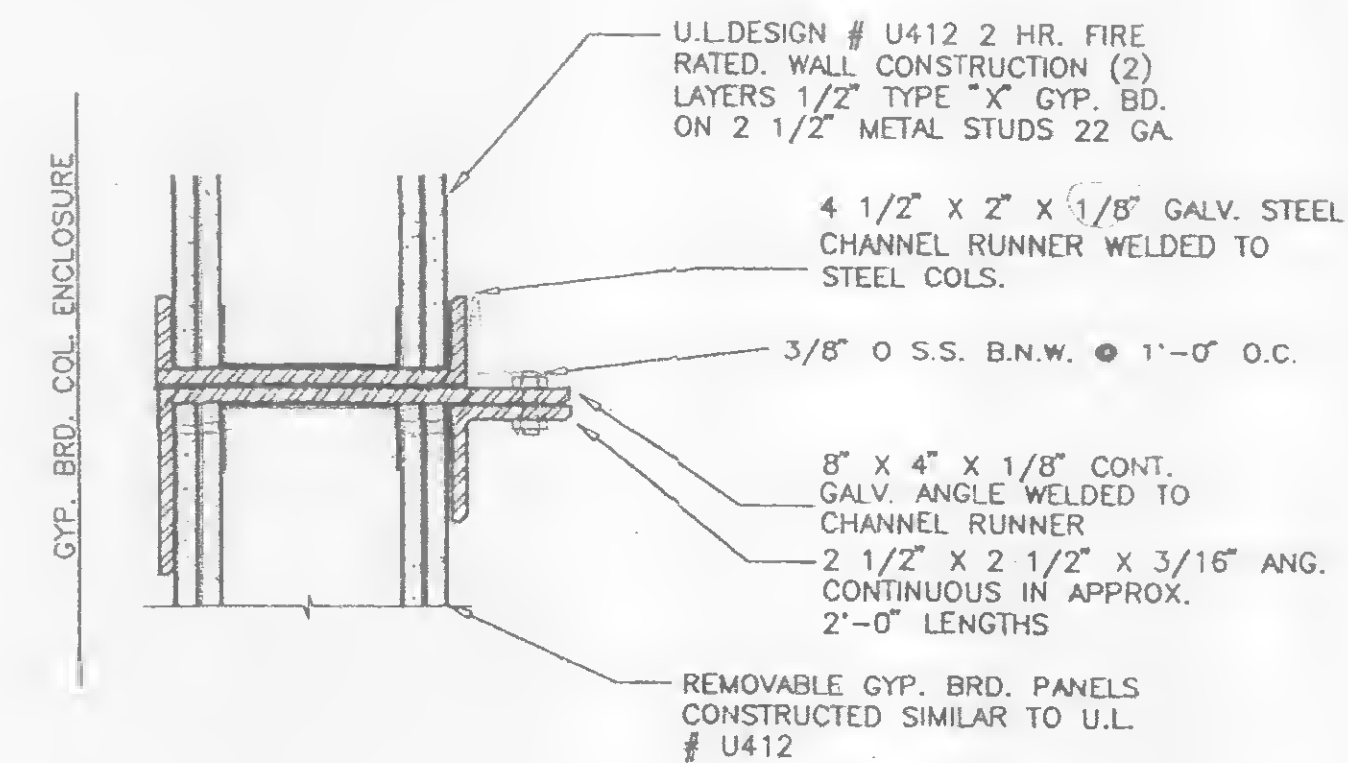


(B-A-5) HEAD DETAIL @ REMOVABLE TO FIXED PANEL  
SCALE: 3" = 1' - 0"

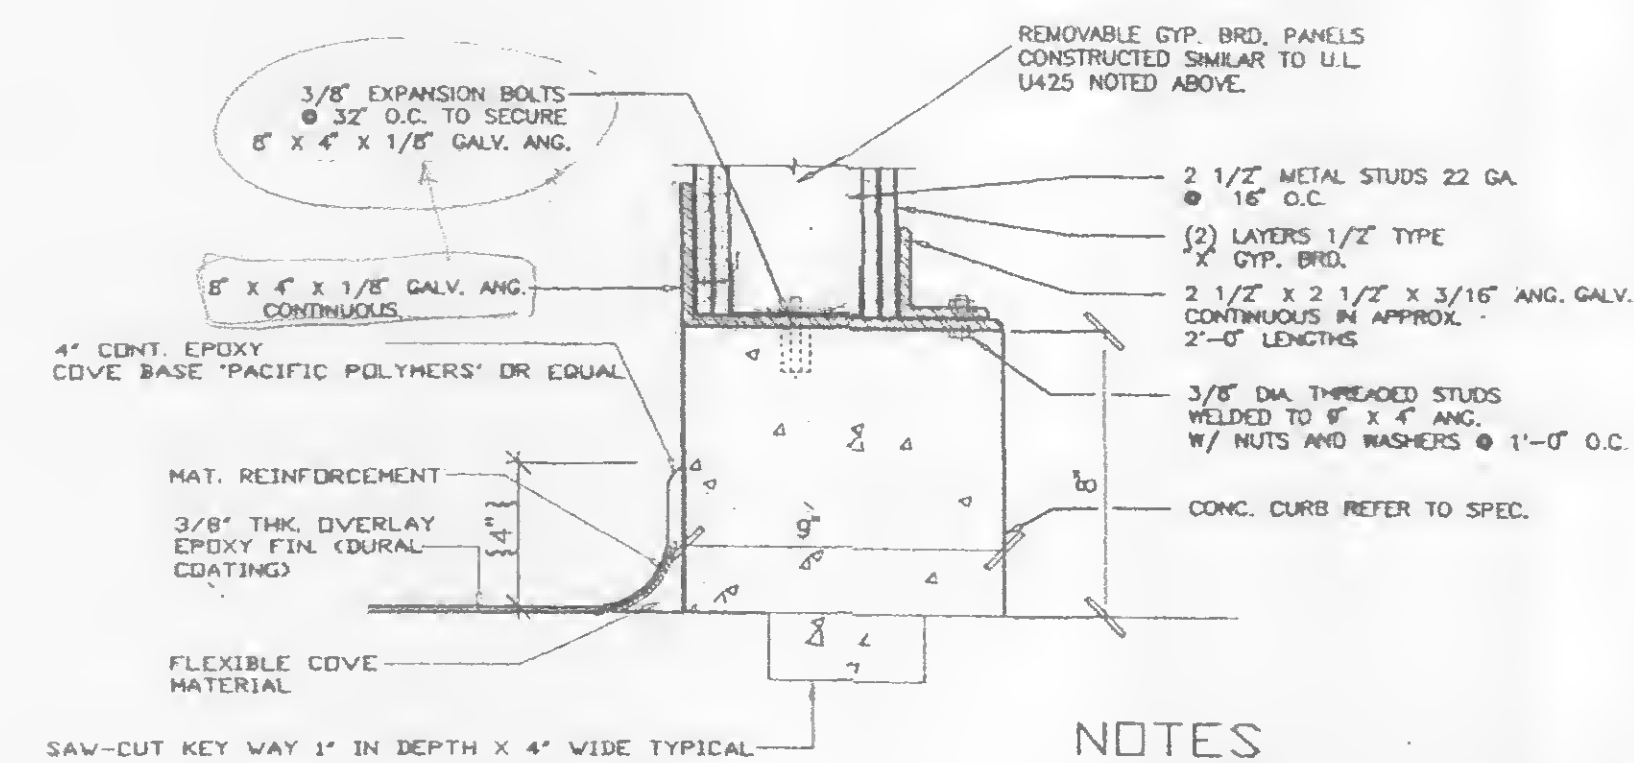

#### NOTES

- CLEAN AND ROUGHEN EXISTING CONCRETE SLAB AND APPLY COAT OF EPOXY BONDING CEMENT UNDER ALL THE NEW CONCRETE CURBS.

(D-A-5) BASE DETAIL @ REMOVABLE PARTITION  
NTS

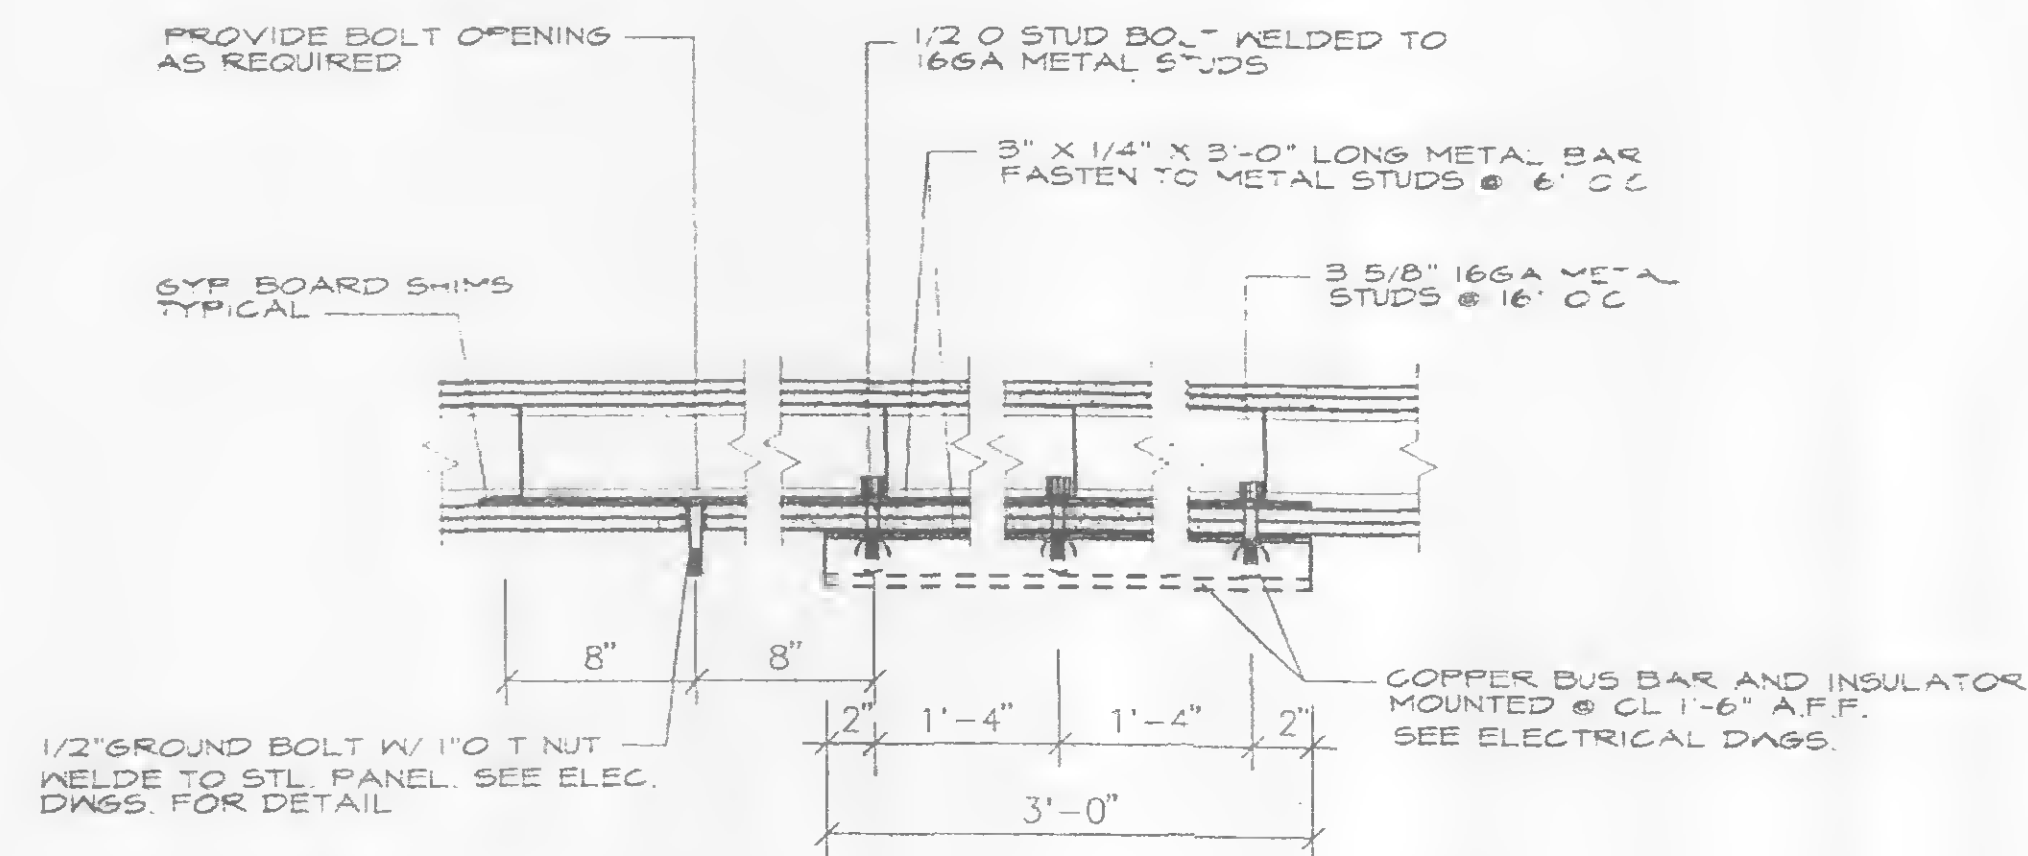

(E-A-5) GROUND BUS SUPPORT BAR DETAIL  
SCALE: 1/2" = 1' - 0"

Sheet 45 of 66

THE PORT AUTHORITY  
OF NY & NJ

CODY ECKERT & ASSOCIATES

331 Carlsbad Road  
Lawrenceville, New Jersey 08648  
Tel: 609.716.8500 Fax: 609.716.8686

Copy A-Eckert

Cody A. Eckert, AIA NJ License No. C06451

NOT FOR PERMIT OR  
APPROVAL PURPOSES



No. Date Revision Approved

Engineering Department

WORLD  
TRADE  
CENTER

ARCHITECTURAL

Title

ADDITIONAL SUBSTATION  
SS-108A ON THE 108th FLOOR  
AT ONE WTC

MISCELLANEOUS  
DETAILS - 2

This drawing subject to conditions in contract.  
All inventions, ideas, designs and methods  
herein are reserved to Port Authority and  
may not be used without its written consent.


Job Number: 98020

CF CM DWB  
Designed by Drawn by Checked by

DECEMBER 4, 1998 AS SHOWN  
Date Scale

WTC810.071 A-5  
Contract Number Drawing Number



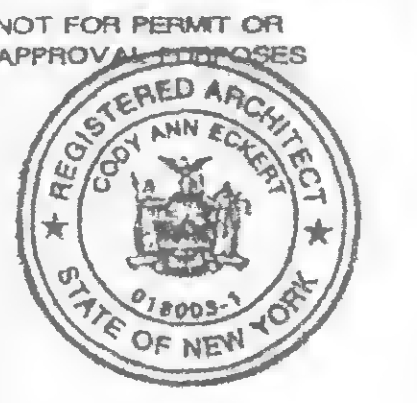

No.	Date	Revision	Approved

Engineering Department

**WORLD  
TRADE  
CENTER**

**ARCHITECTURAL**  
Title  
**ADDITIONAL SUBSTATION  
SS-108A ON THE 108th FLOOR  
AT ONE WTC**

**PARTIAL CEILING  
PLAN DETAILS  
107th FLOOR**


This drawing subject to conditions in contract. All inventions, ideas, designs and methods herein are reserved to Port Authority and may not be used without its written consent.

Job Number: 98020



CF	CM	DWB
Designed by	Drawn by	Checked by

DECEMBER 4, 1998	AS SHOWN
Date	Scale

WTC810.071	A-6
Contract Number	Drawing Number

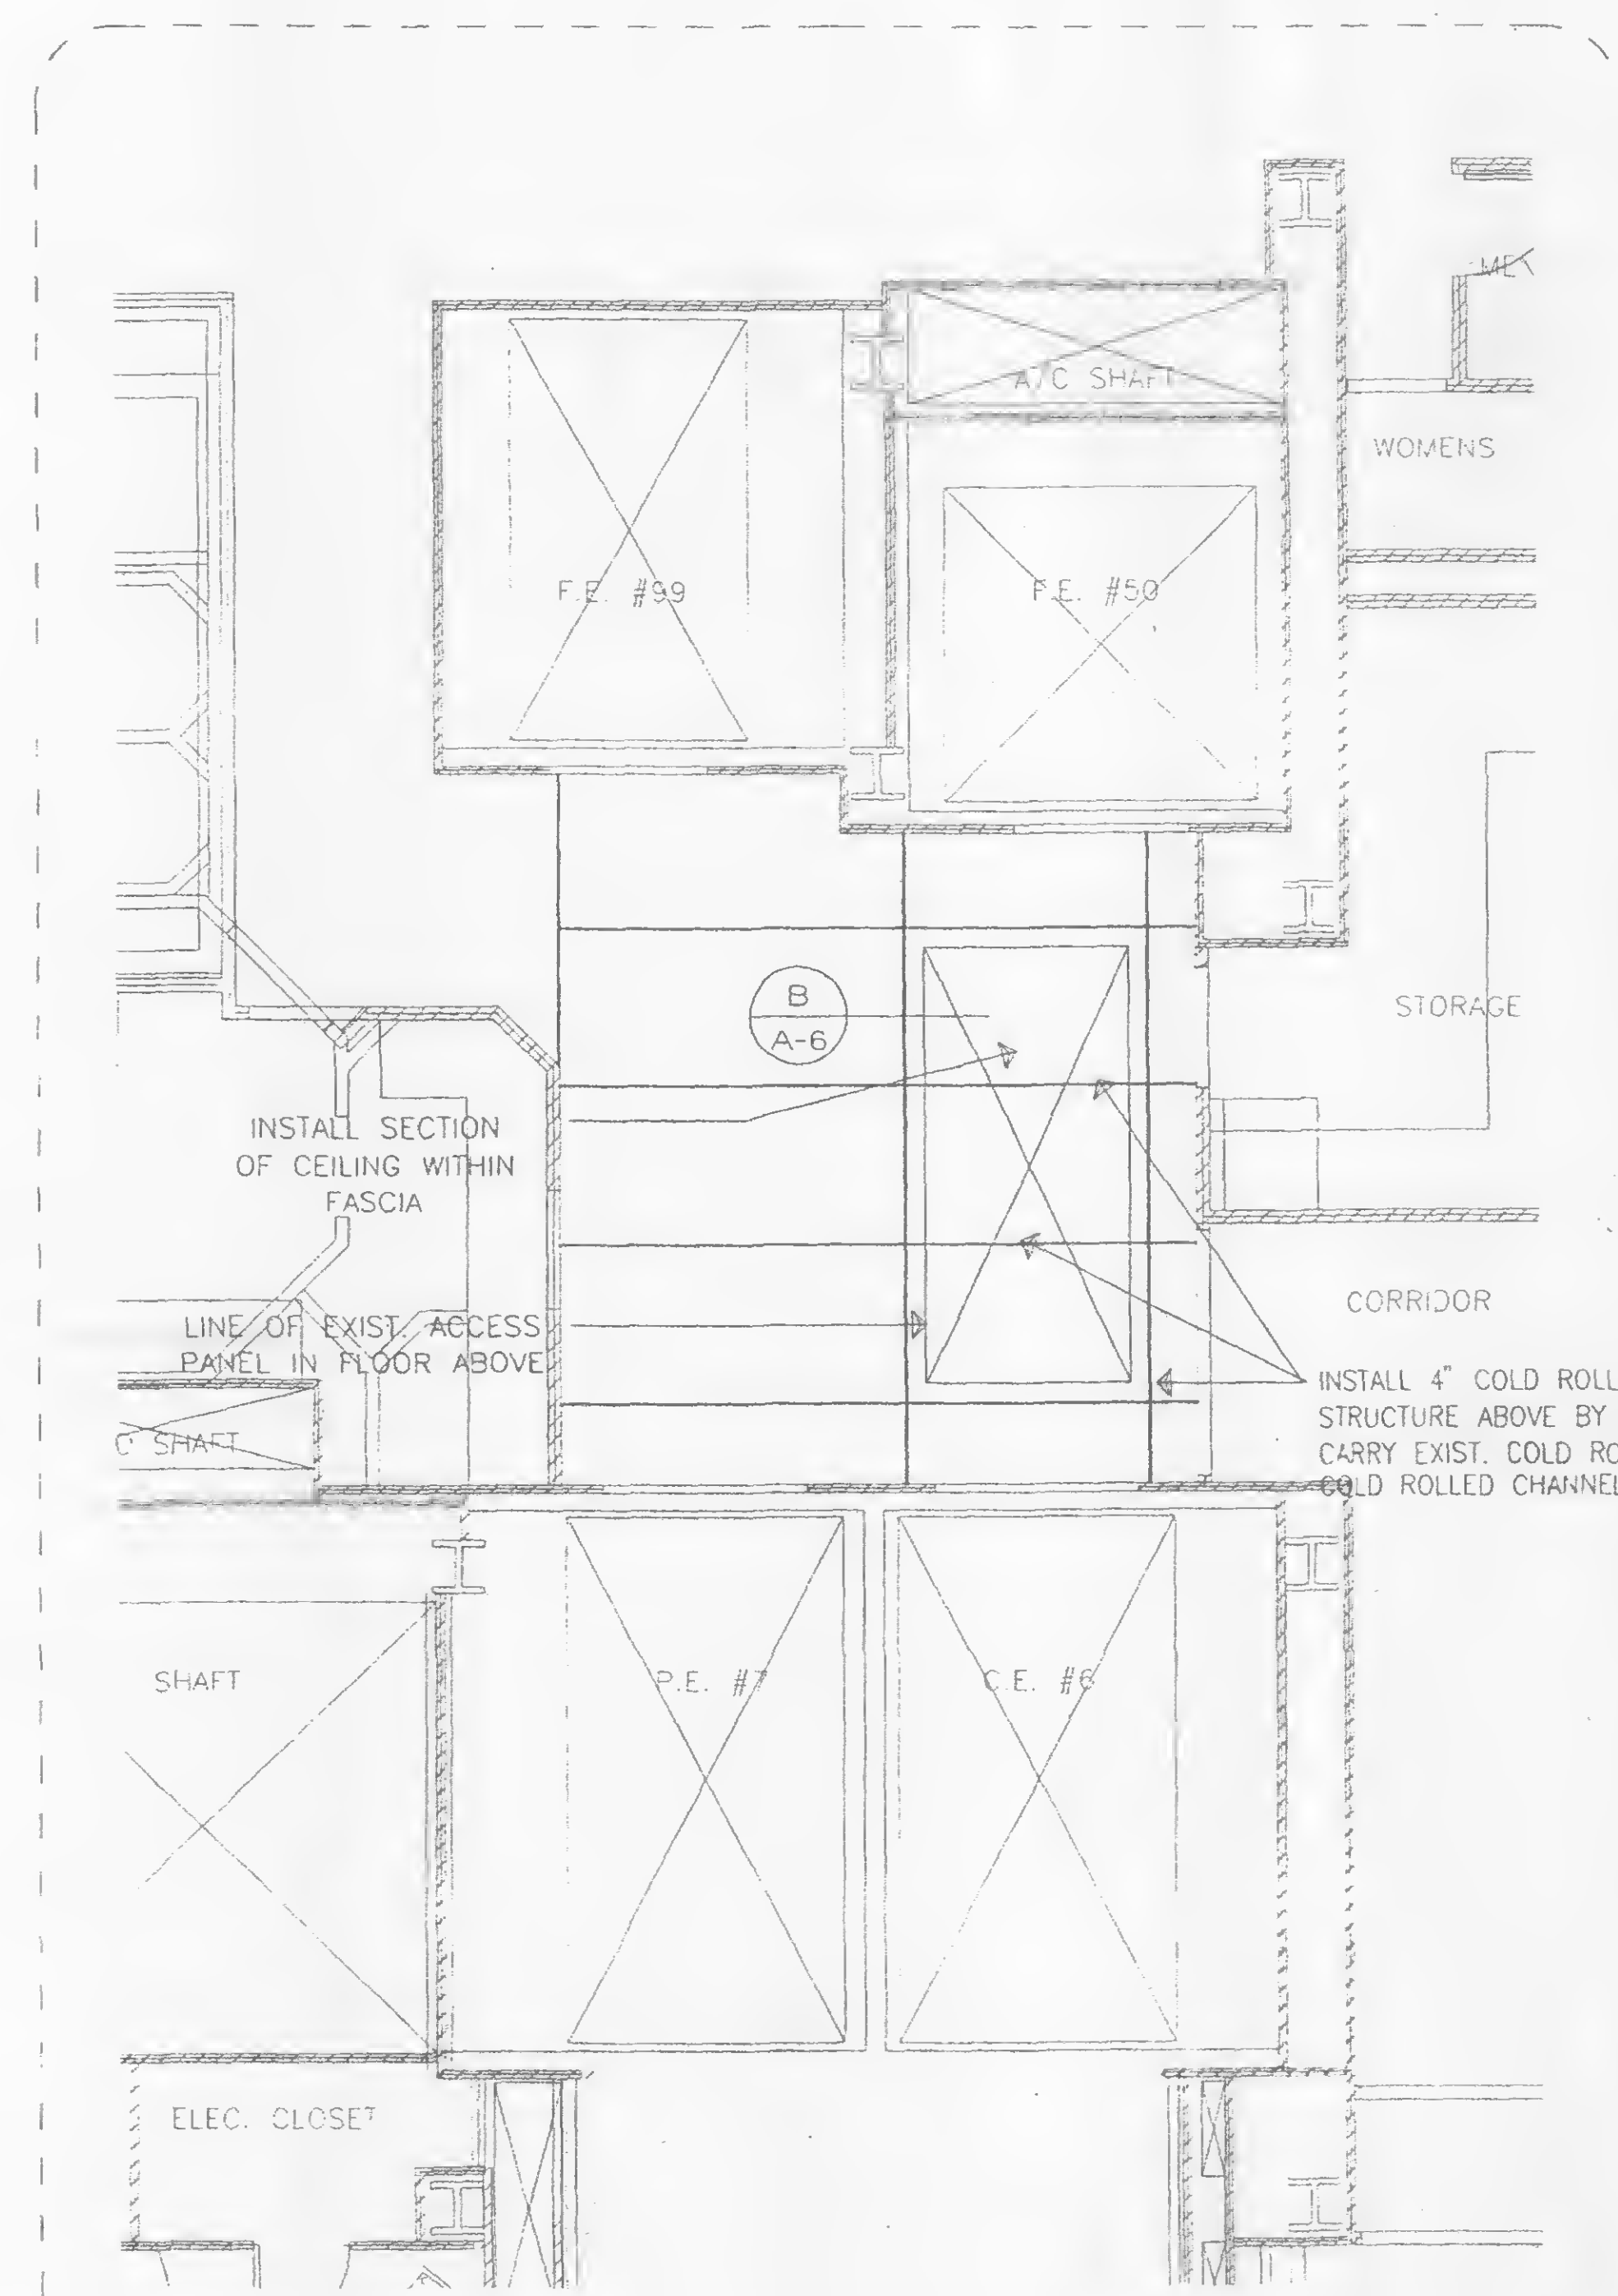

**(A)  
A-6** 107TH REFLECTED CEILING PLAN

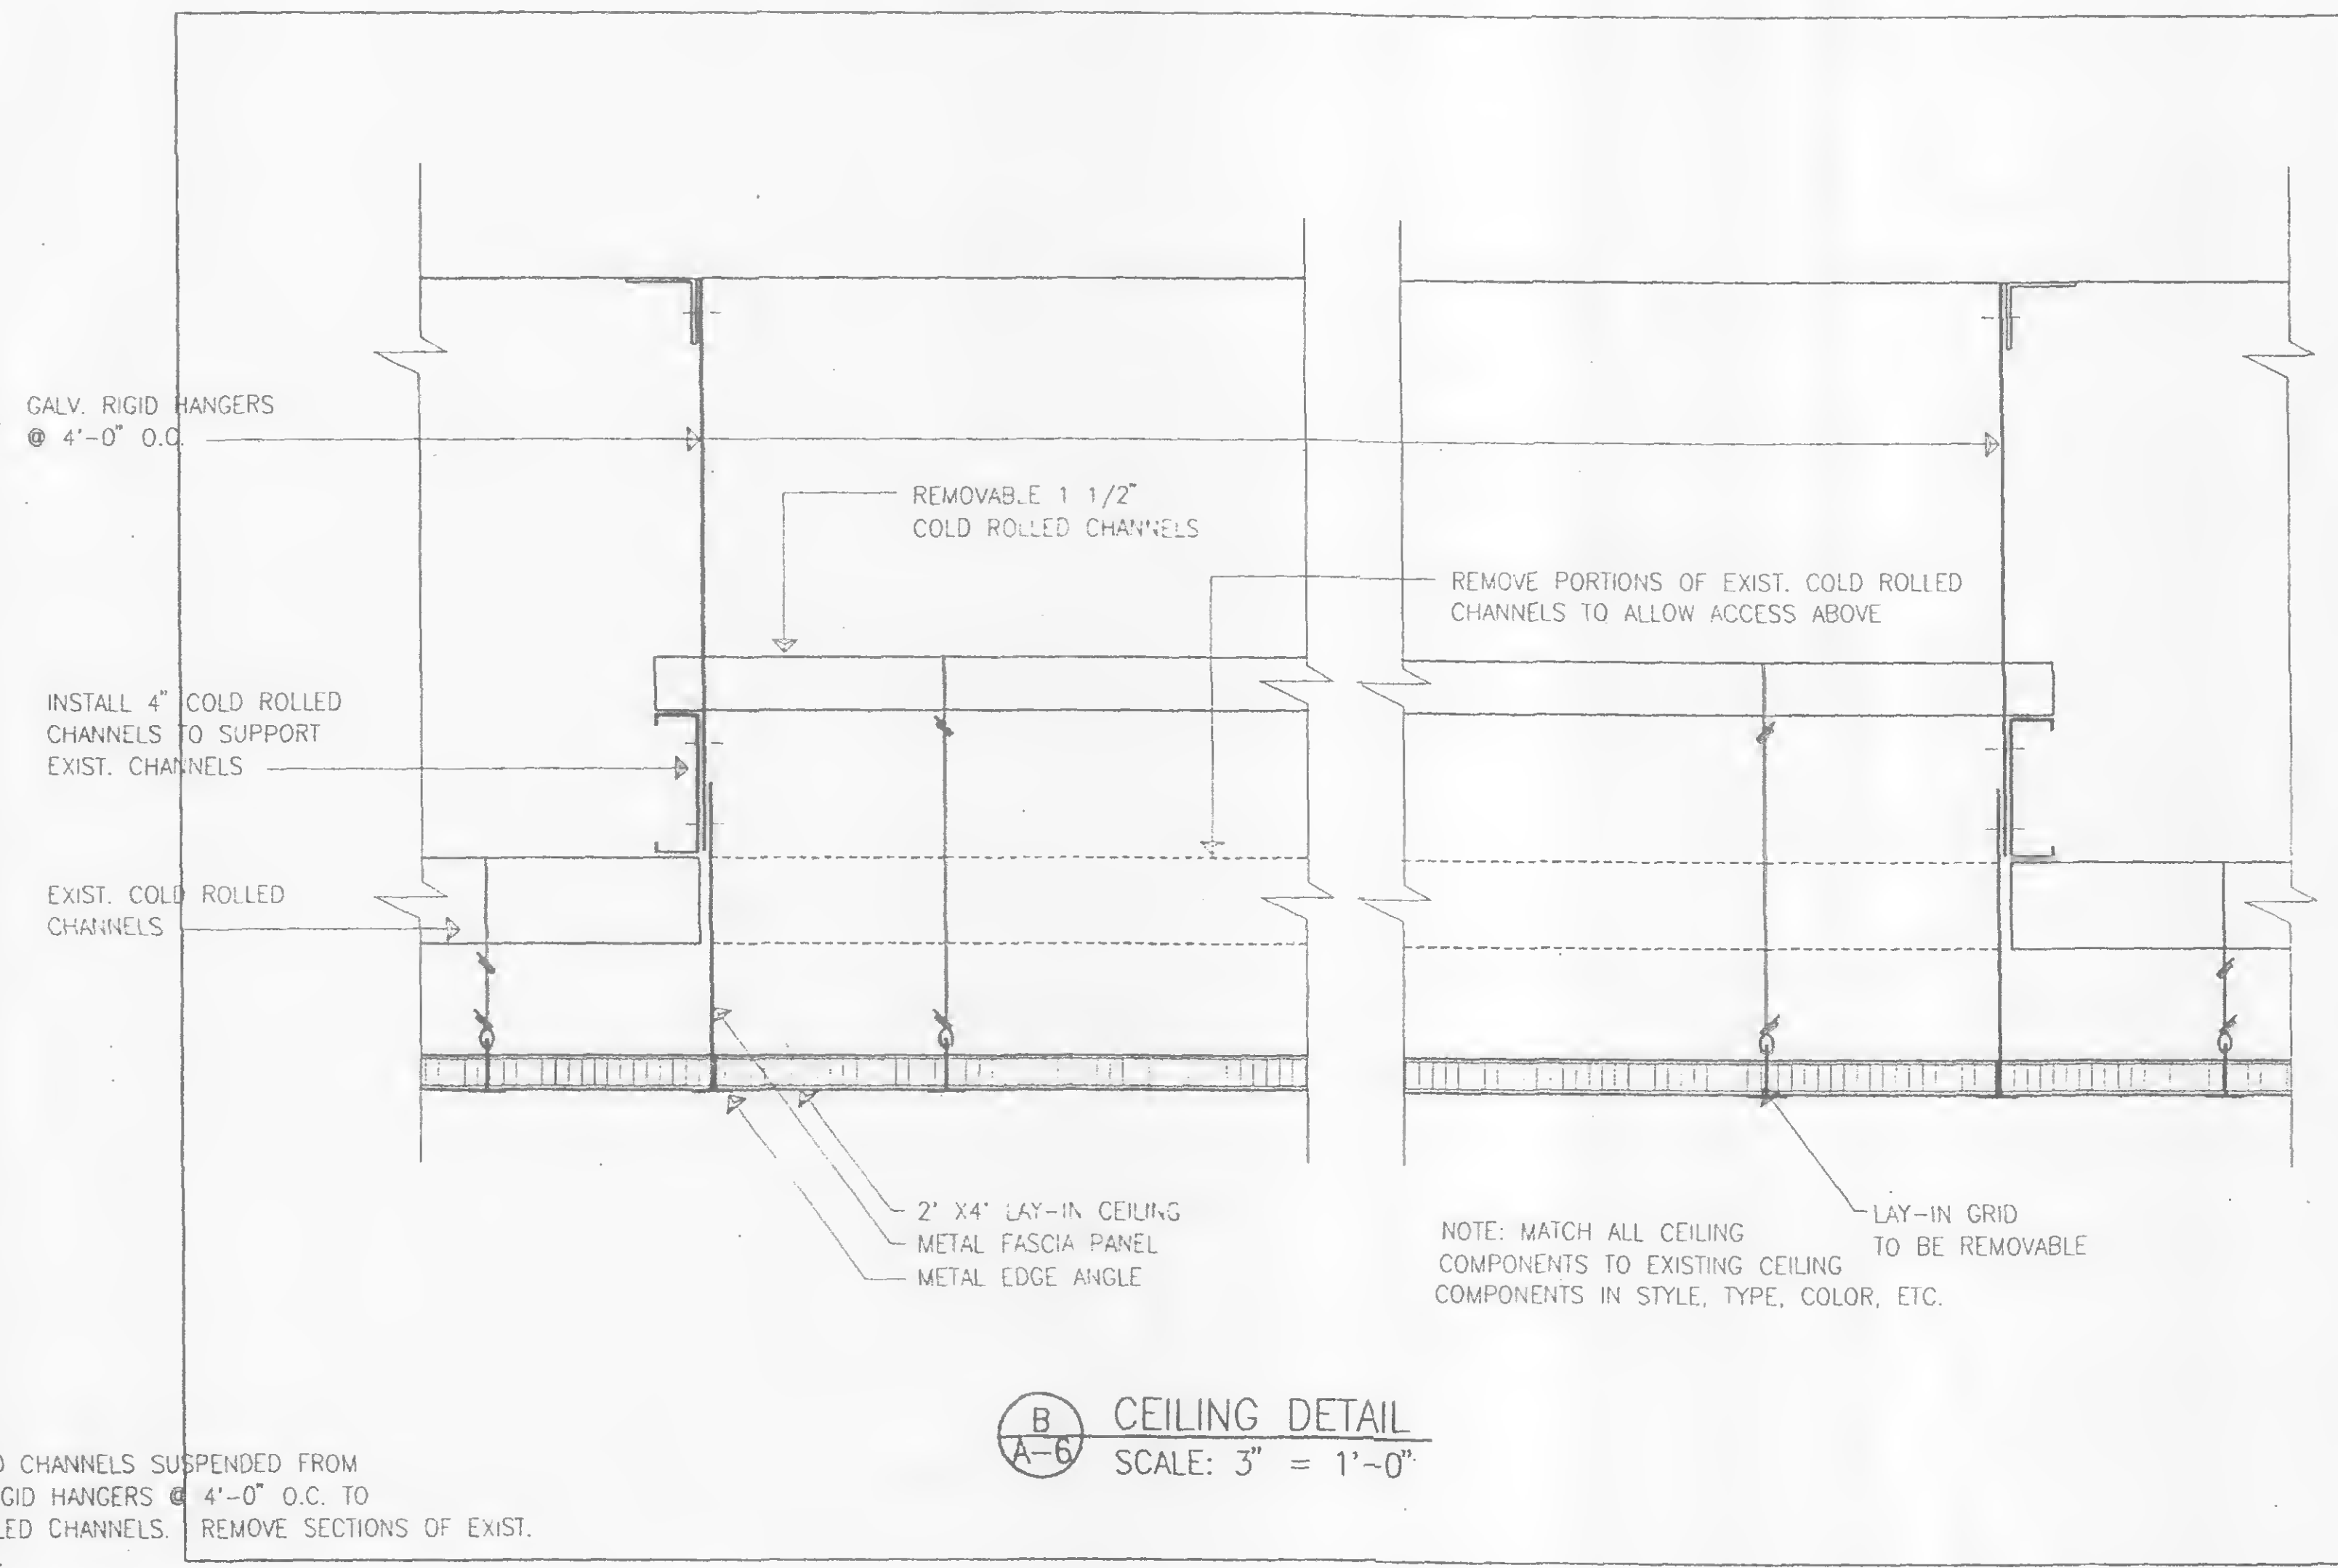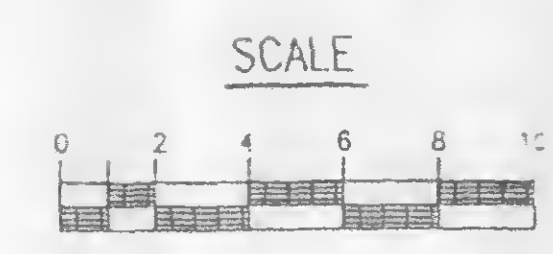

**(B)  
A-6** CEILING DETAIL  
SCALE: 3" = 1'-0"

WORK AREA


WORK AREA

**GENERAL NOTE:**

WORK IN HEIGHT ELEVATOR LOBBY SHALL BE PERFORMED DURING THE HOURS OF 12 MIDNIGHT TO 6AM. PROVIDE TEMPORARY PROTECTION DURING CONSTRUCTION TO PREVENT DUST AND ODORS FROM ENTERING ADJACENT SPACES. REFER TO SPECIFICATIONS.






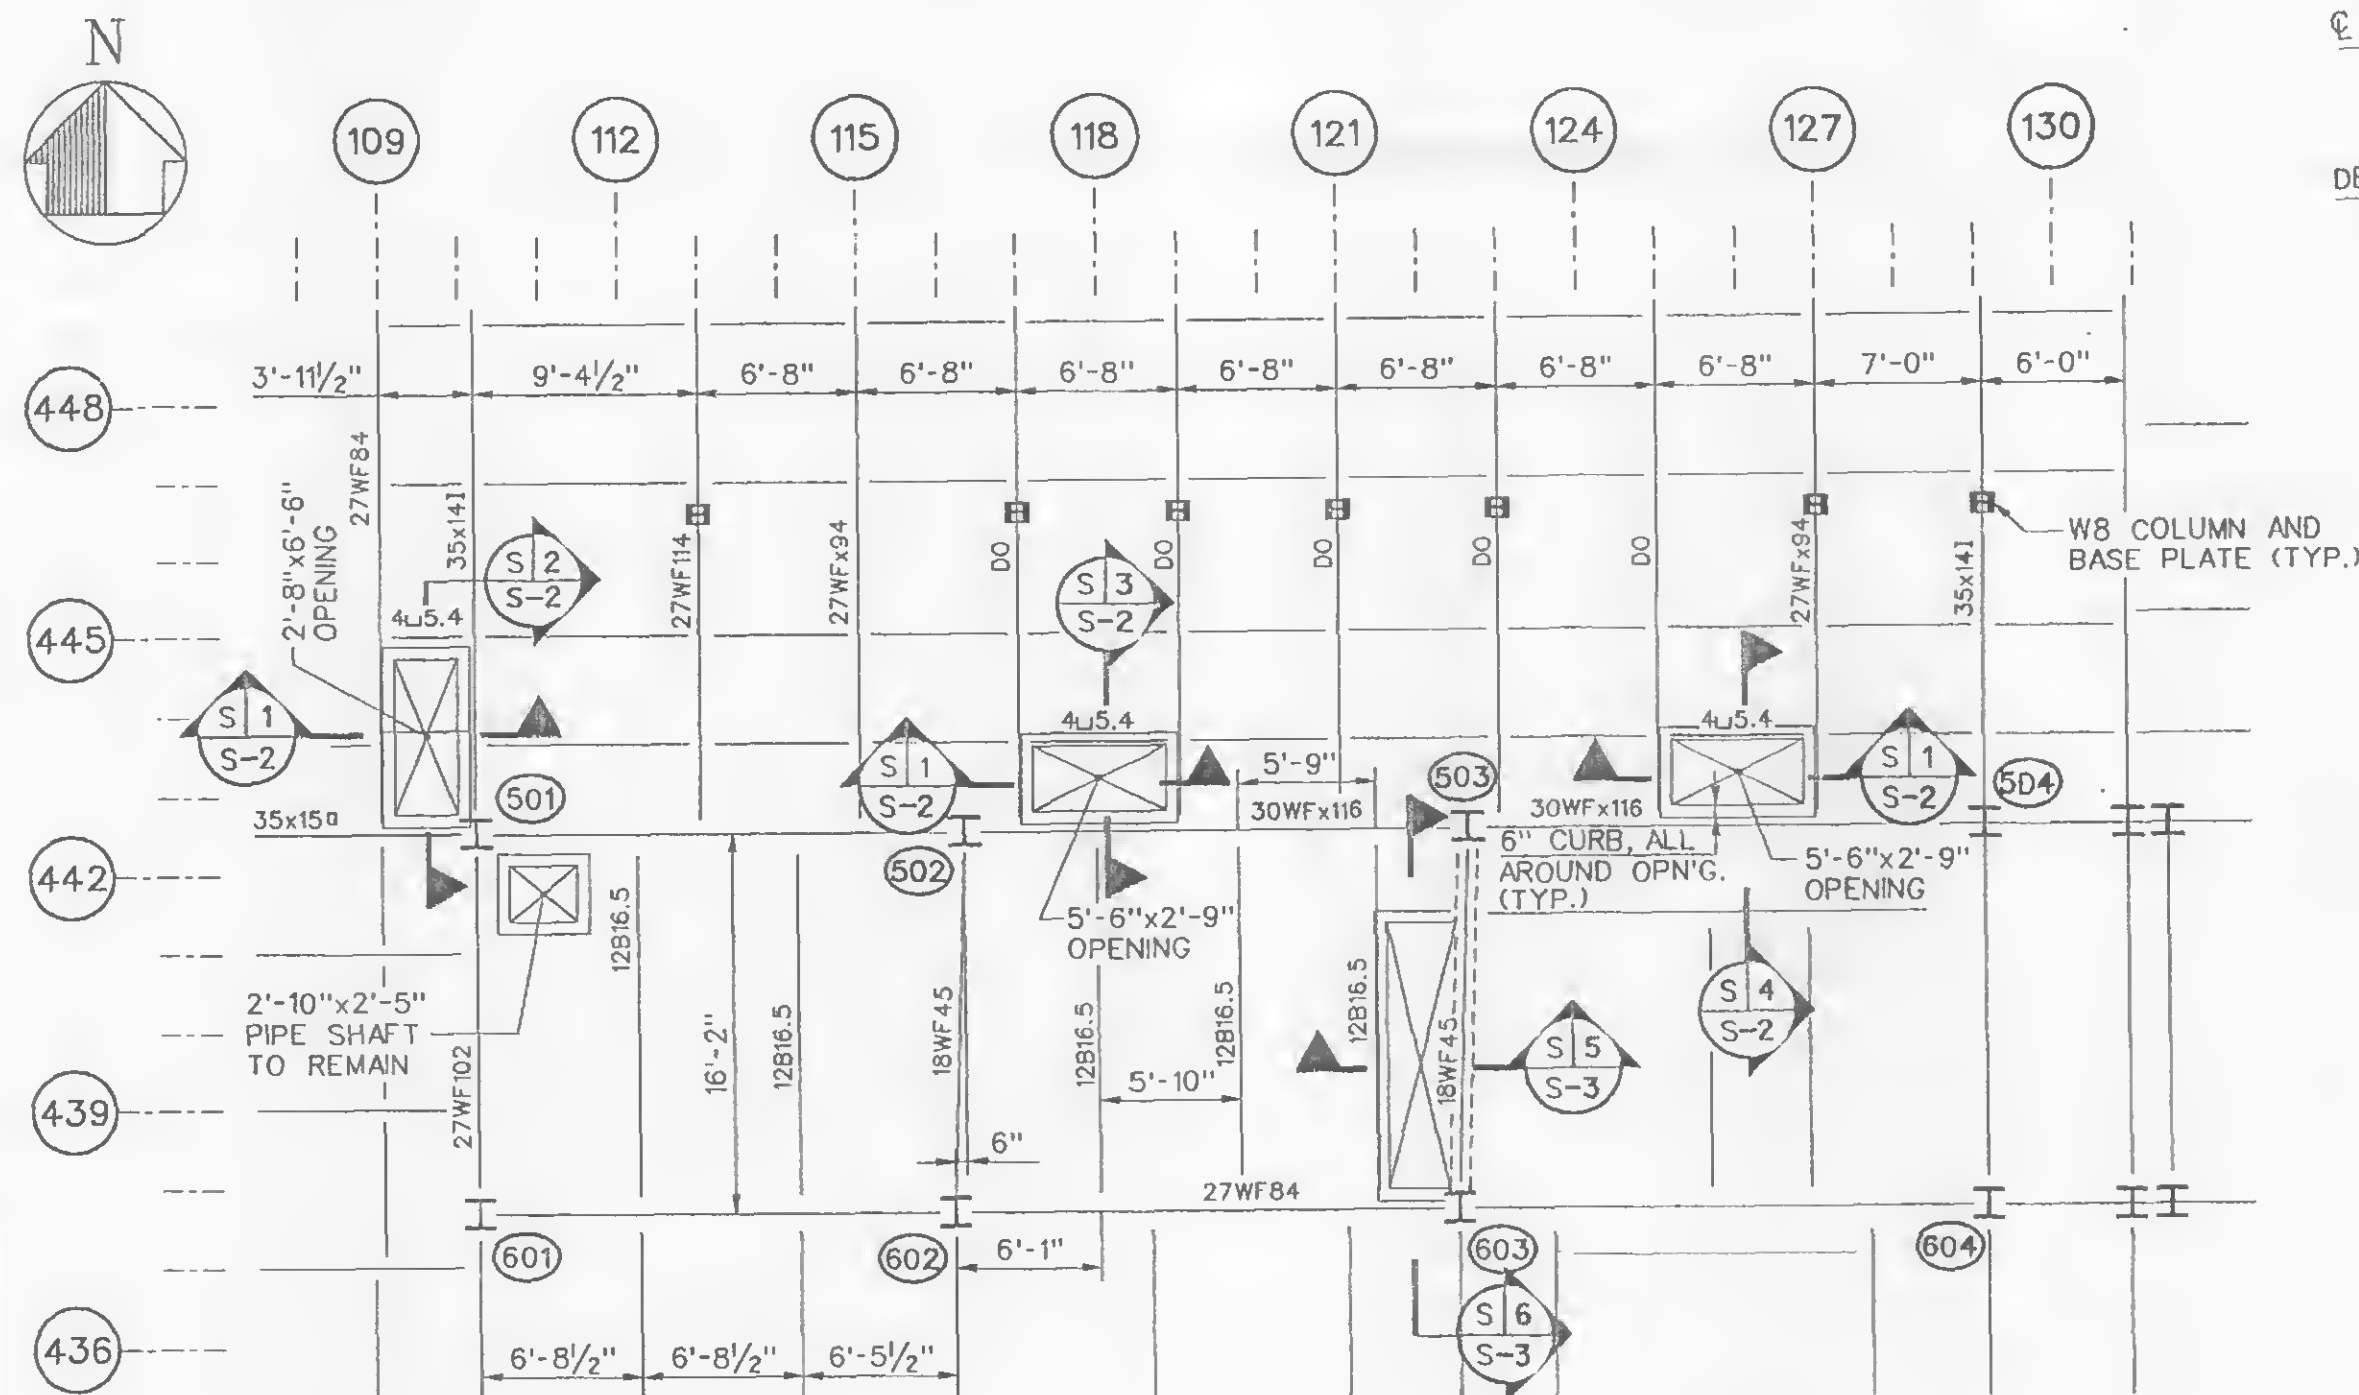

108th FLOOR - EXISTING FRAMING PLAN

SCALE IN FEET

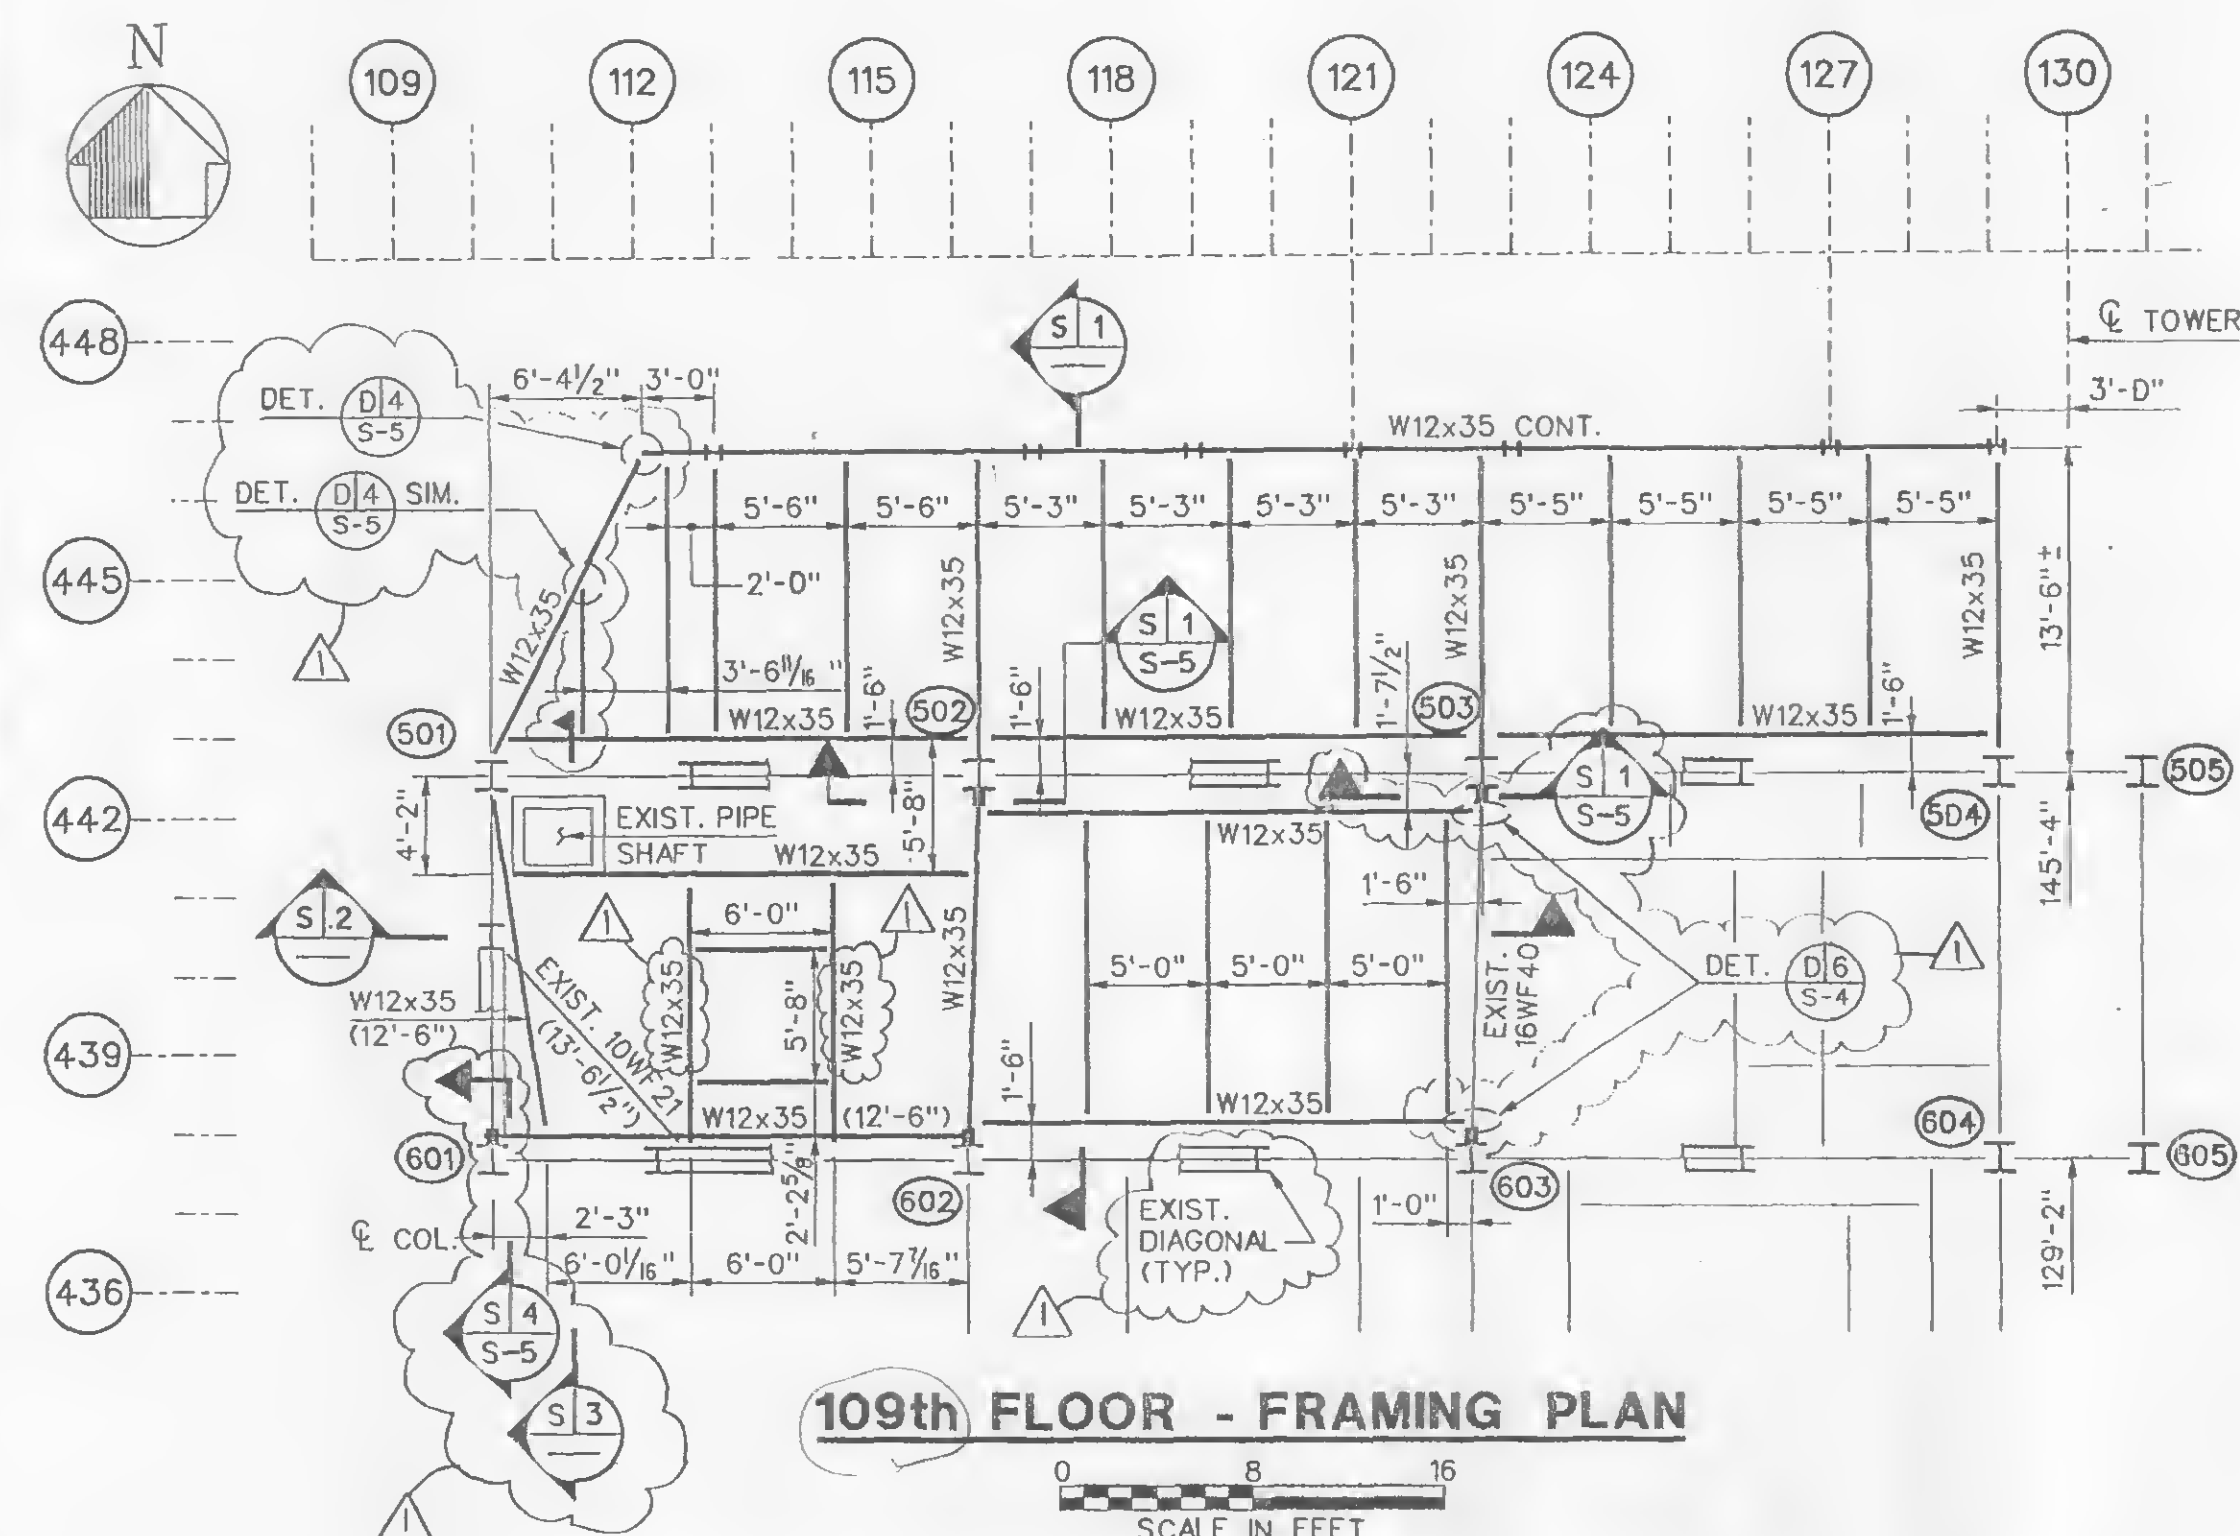


109th FLOOR - FRAMING PLAN

SCALE IN FEET

- FRAMING NOTES:
1. TOP OF STEEL EL. 13'-6 1/2" ABOVE REFERENCE LINE FLOOR 108 UNLESS OTHERWISE NOTED.
  2. ALL STEEL W12x19 UNLESS OTHERWISE NOTED.
  3. ALL COLUMNS W8x24.
  4. LOCATION OF BEAM SPLICES TO BE CHOSEN BY CONTRACTOR, SEE DETAIL ON DWG. S-4.

LEGEND:

- DENOTES WELDED BRACKET CONNECTION
- ( ) DENOTES TOP OF STEEL ELEVATION

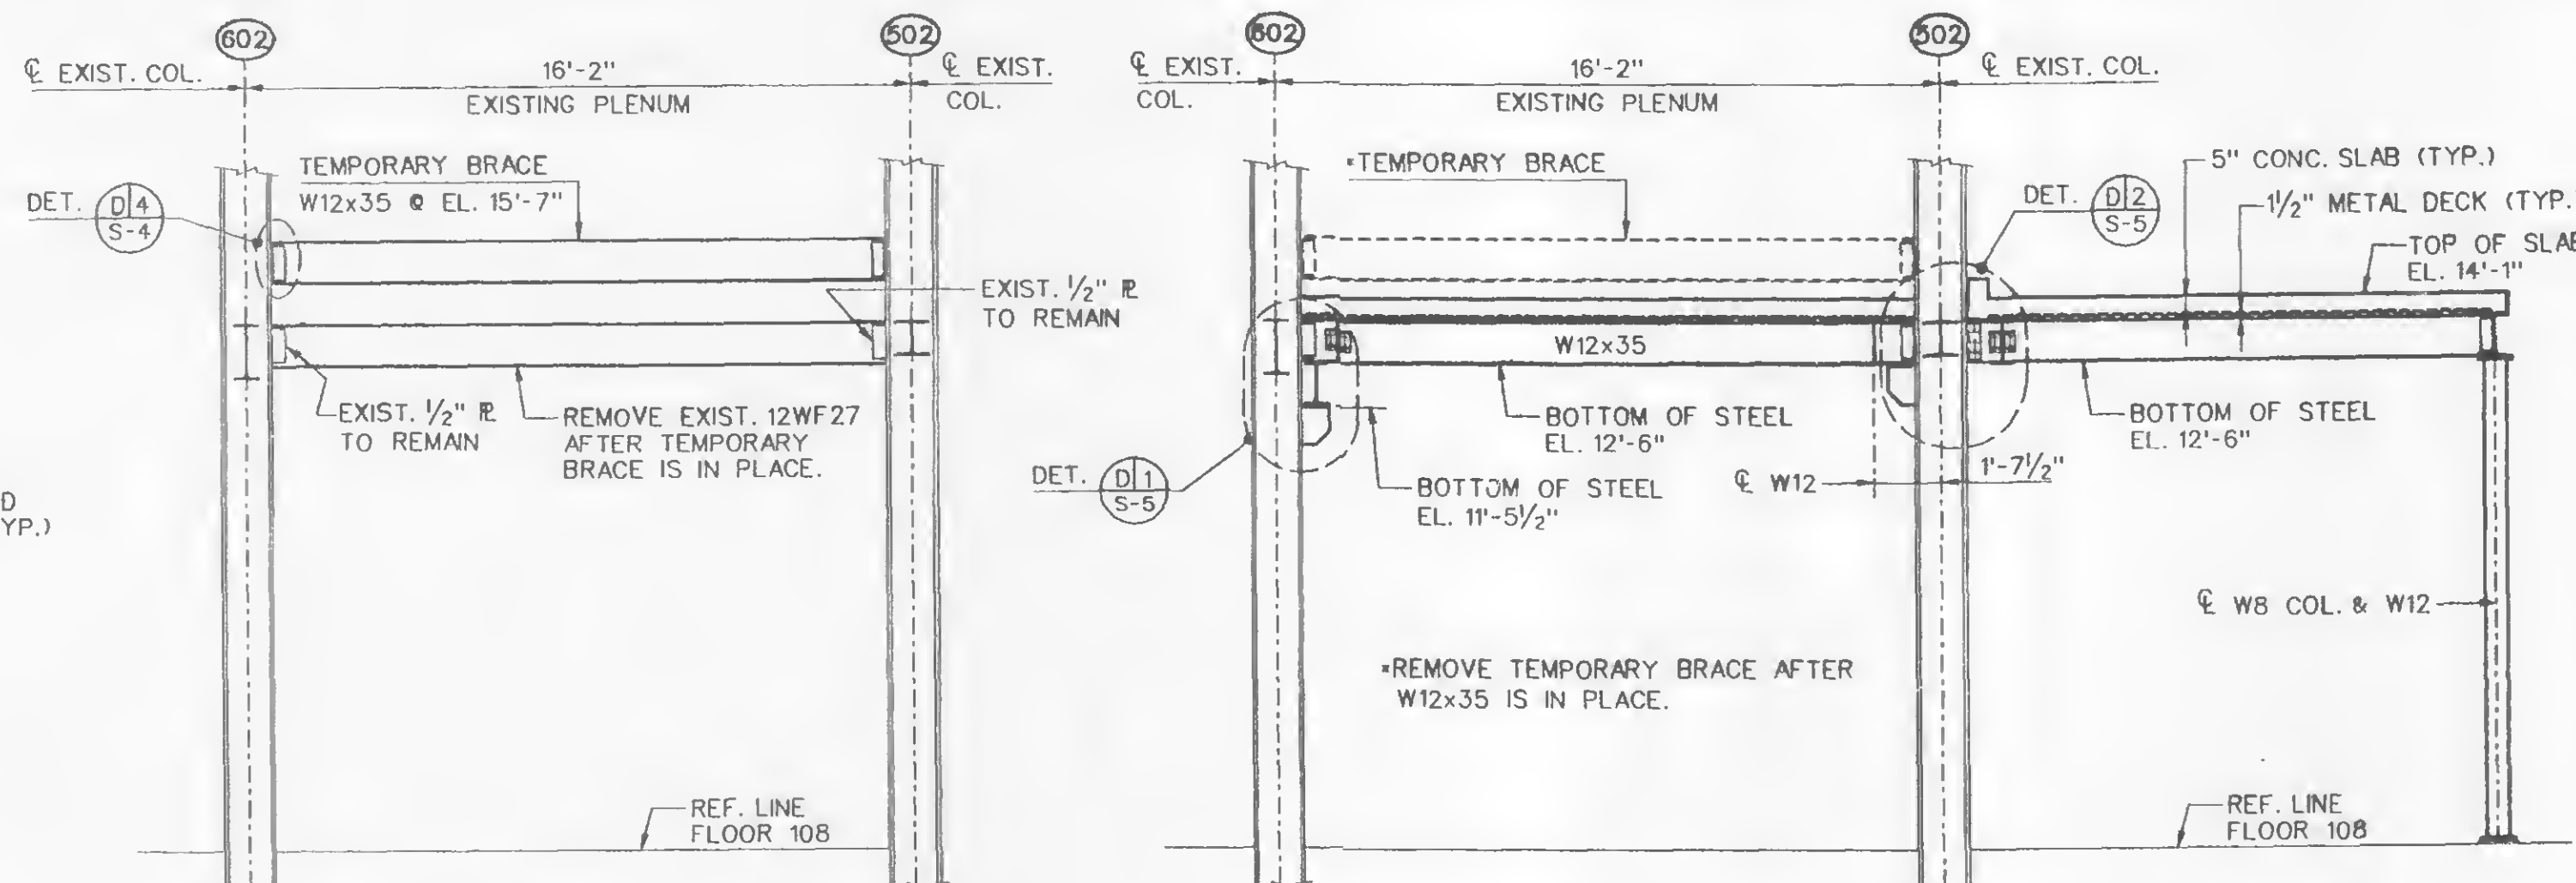


SECTION S-1 (REMOVAL)

SCALE IN FEET


SECTION S-1 (ERECTION)

SCALE IN FEET

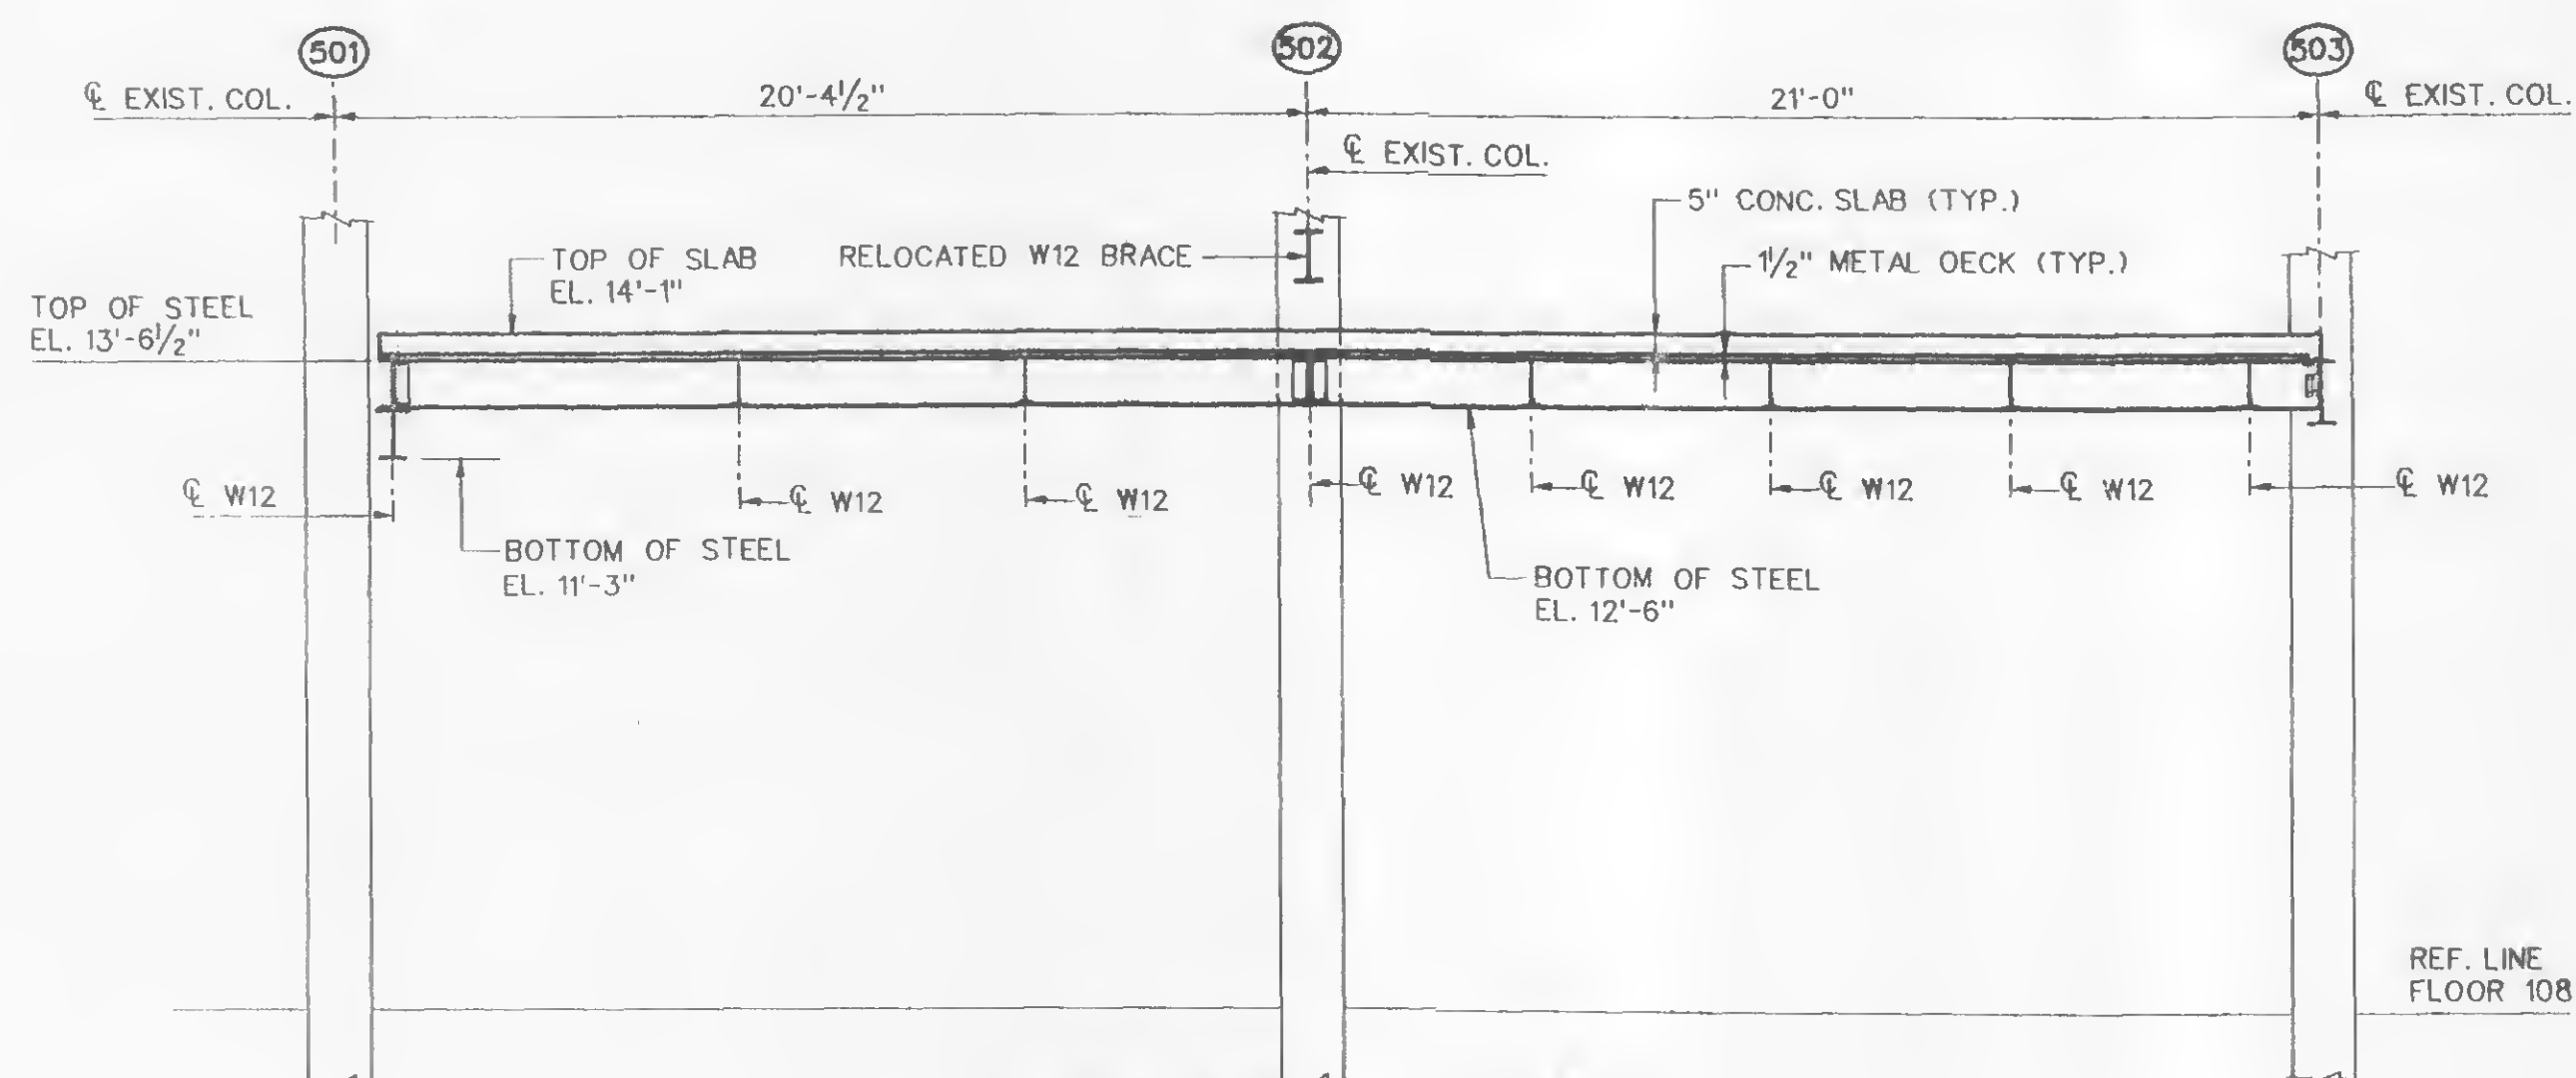

SECTION S-2

SCALE IN FEET

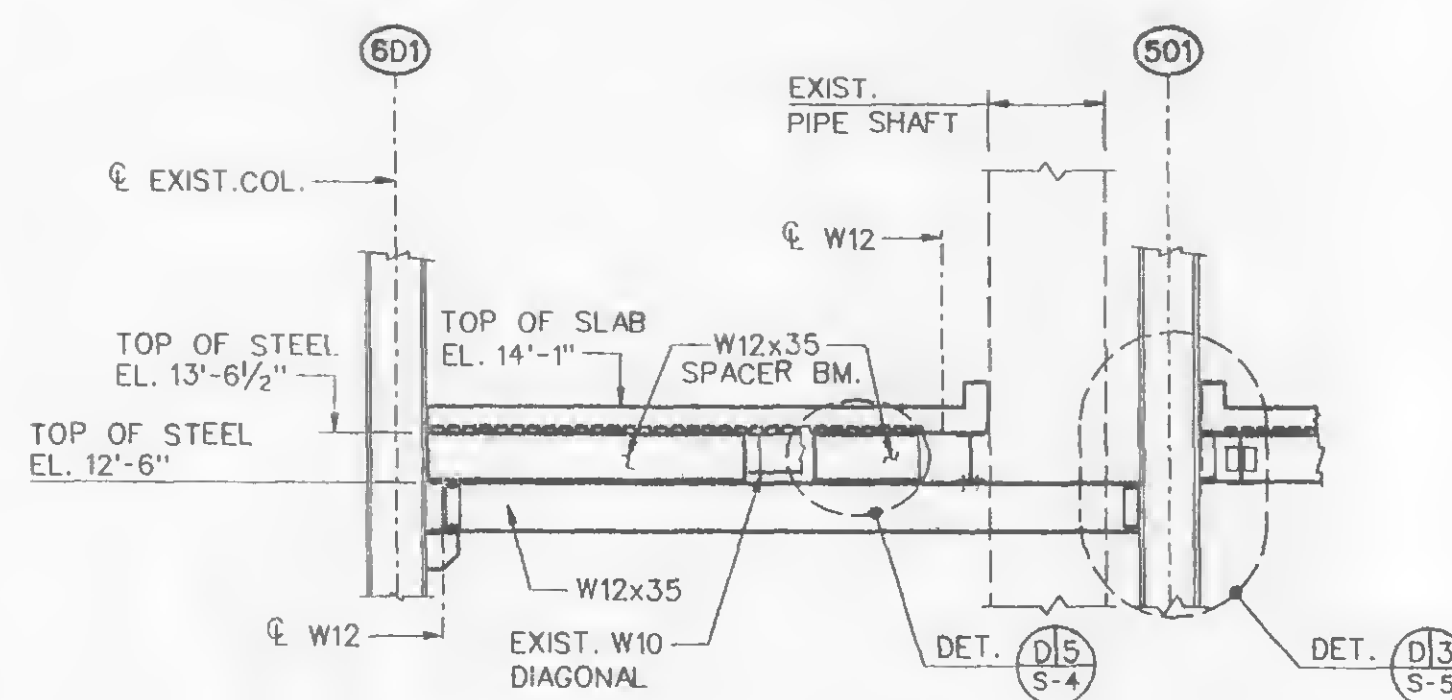

SECTION S-3

SCALE IN FEET

NOTES:

1. FOR STRUCTURAL NOTES SEE DRAWING S-4.
2. REFERENCE LINE EQUALS TOP OF FINISH FLOOR 108 EL. 163'-10".

Sheet Of

THE PORT AUTHORITY  
OF NY & NJ

ORIGINAL SIGNED BY C.Y. CHU  
ENGINEERING PROGRAM MANAGER,  
WORLD TRADE

CHIEF STRUCTURAL ENGINEER

No. Date Revision Approved

ENGINEERING DEPARTMENT

WORLD  
TRADE  
CENTER

STRUCTURAL

Title  
ADDITIONAL SUBSTATION,  
SS-108A, ON THE 108th FLOOR  
AT ONE WTC

FRAMING PLANS  
AND SECTIONS

This drawing subject to conditions in contract.  
All inventions, ideas, designs and methods  
herein are reserved to Port Authority and  
may not be used without its written consent.

S.MARTINEZ  
P.PANICALI B.YOSTPILLE  
Designed by Drawn by Checked by

12/4/98

Date

WTC-610.071

Contract Number



S-1

Drawing Number







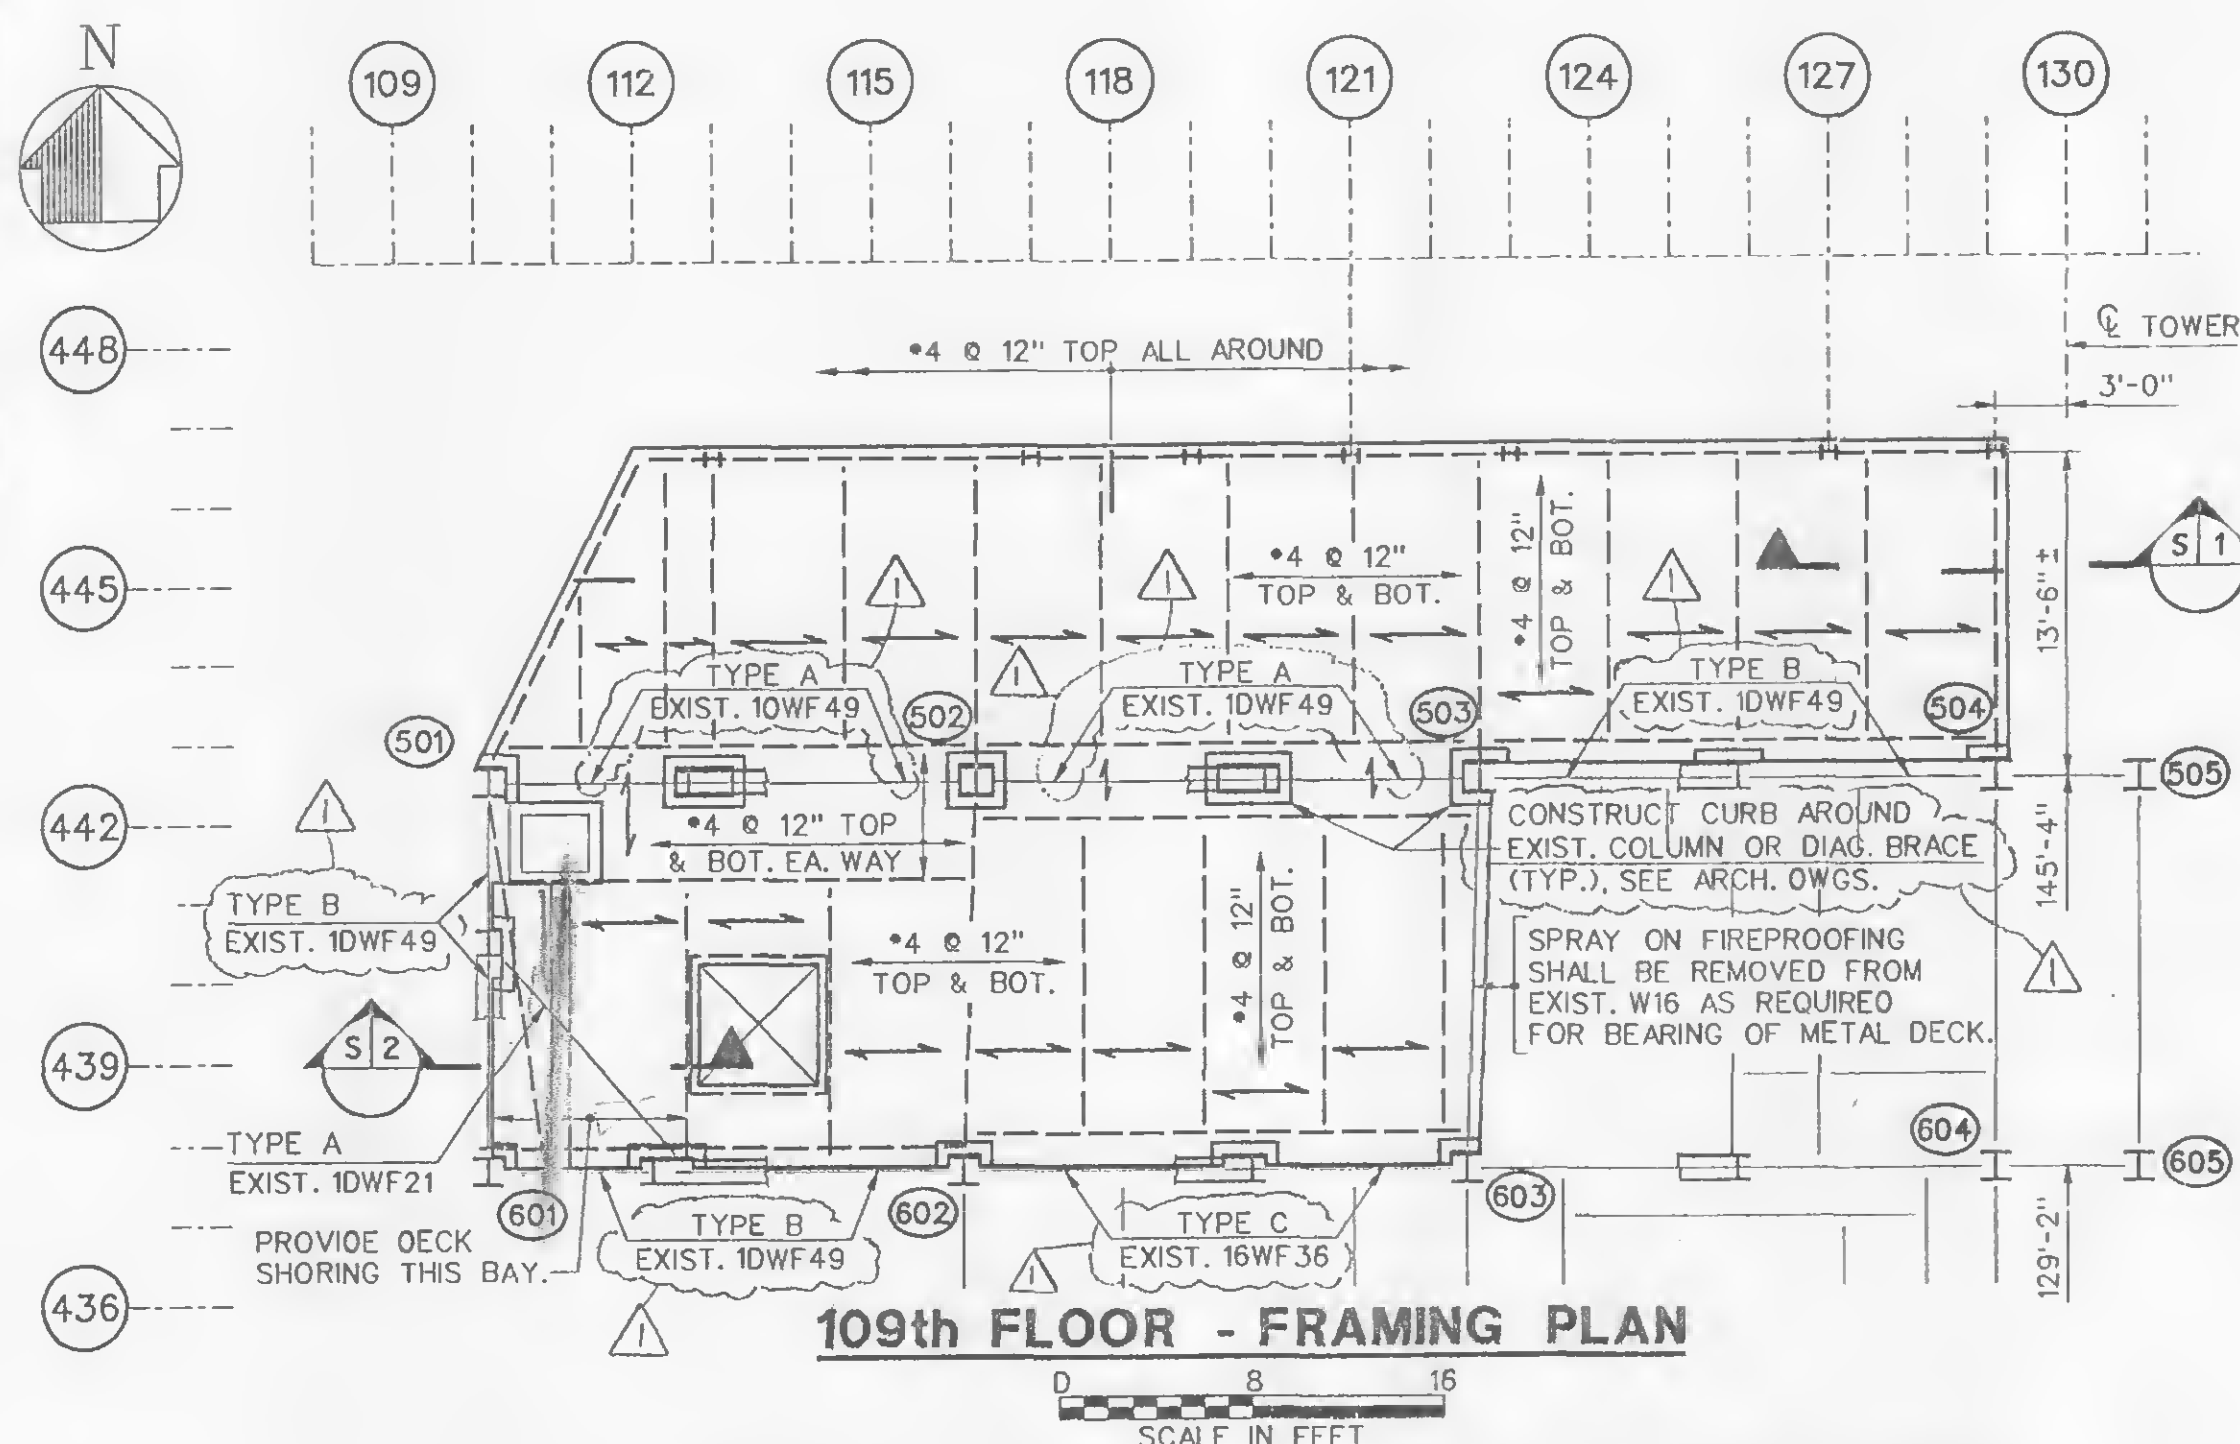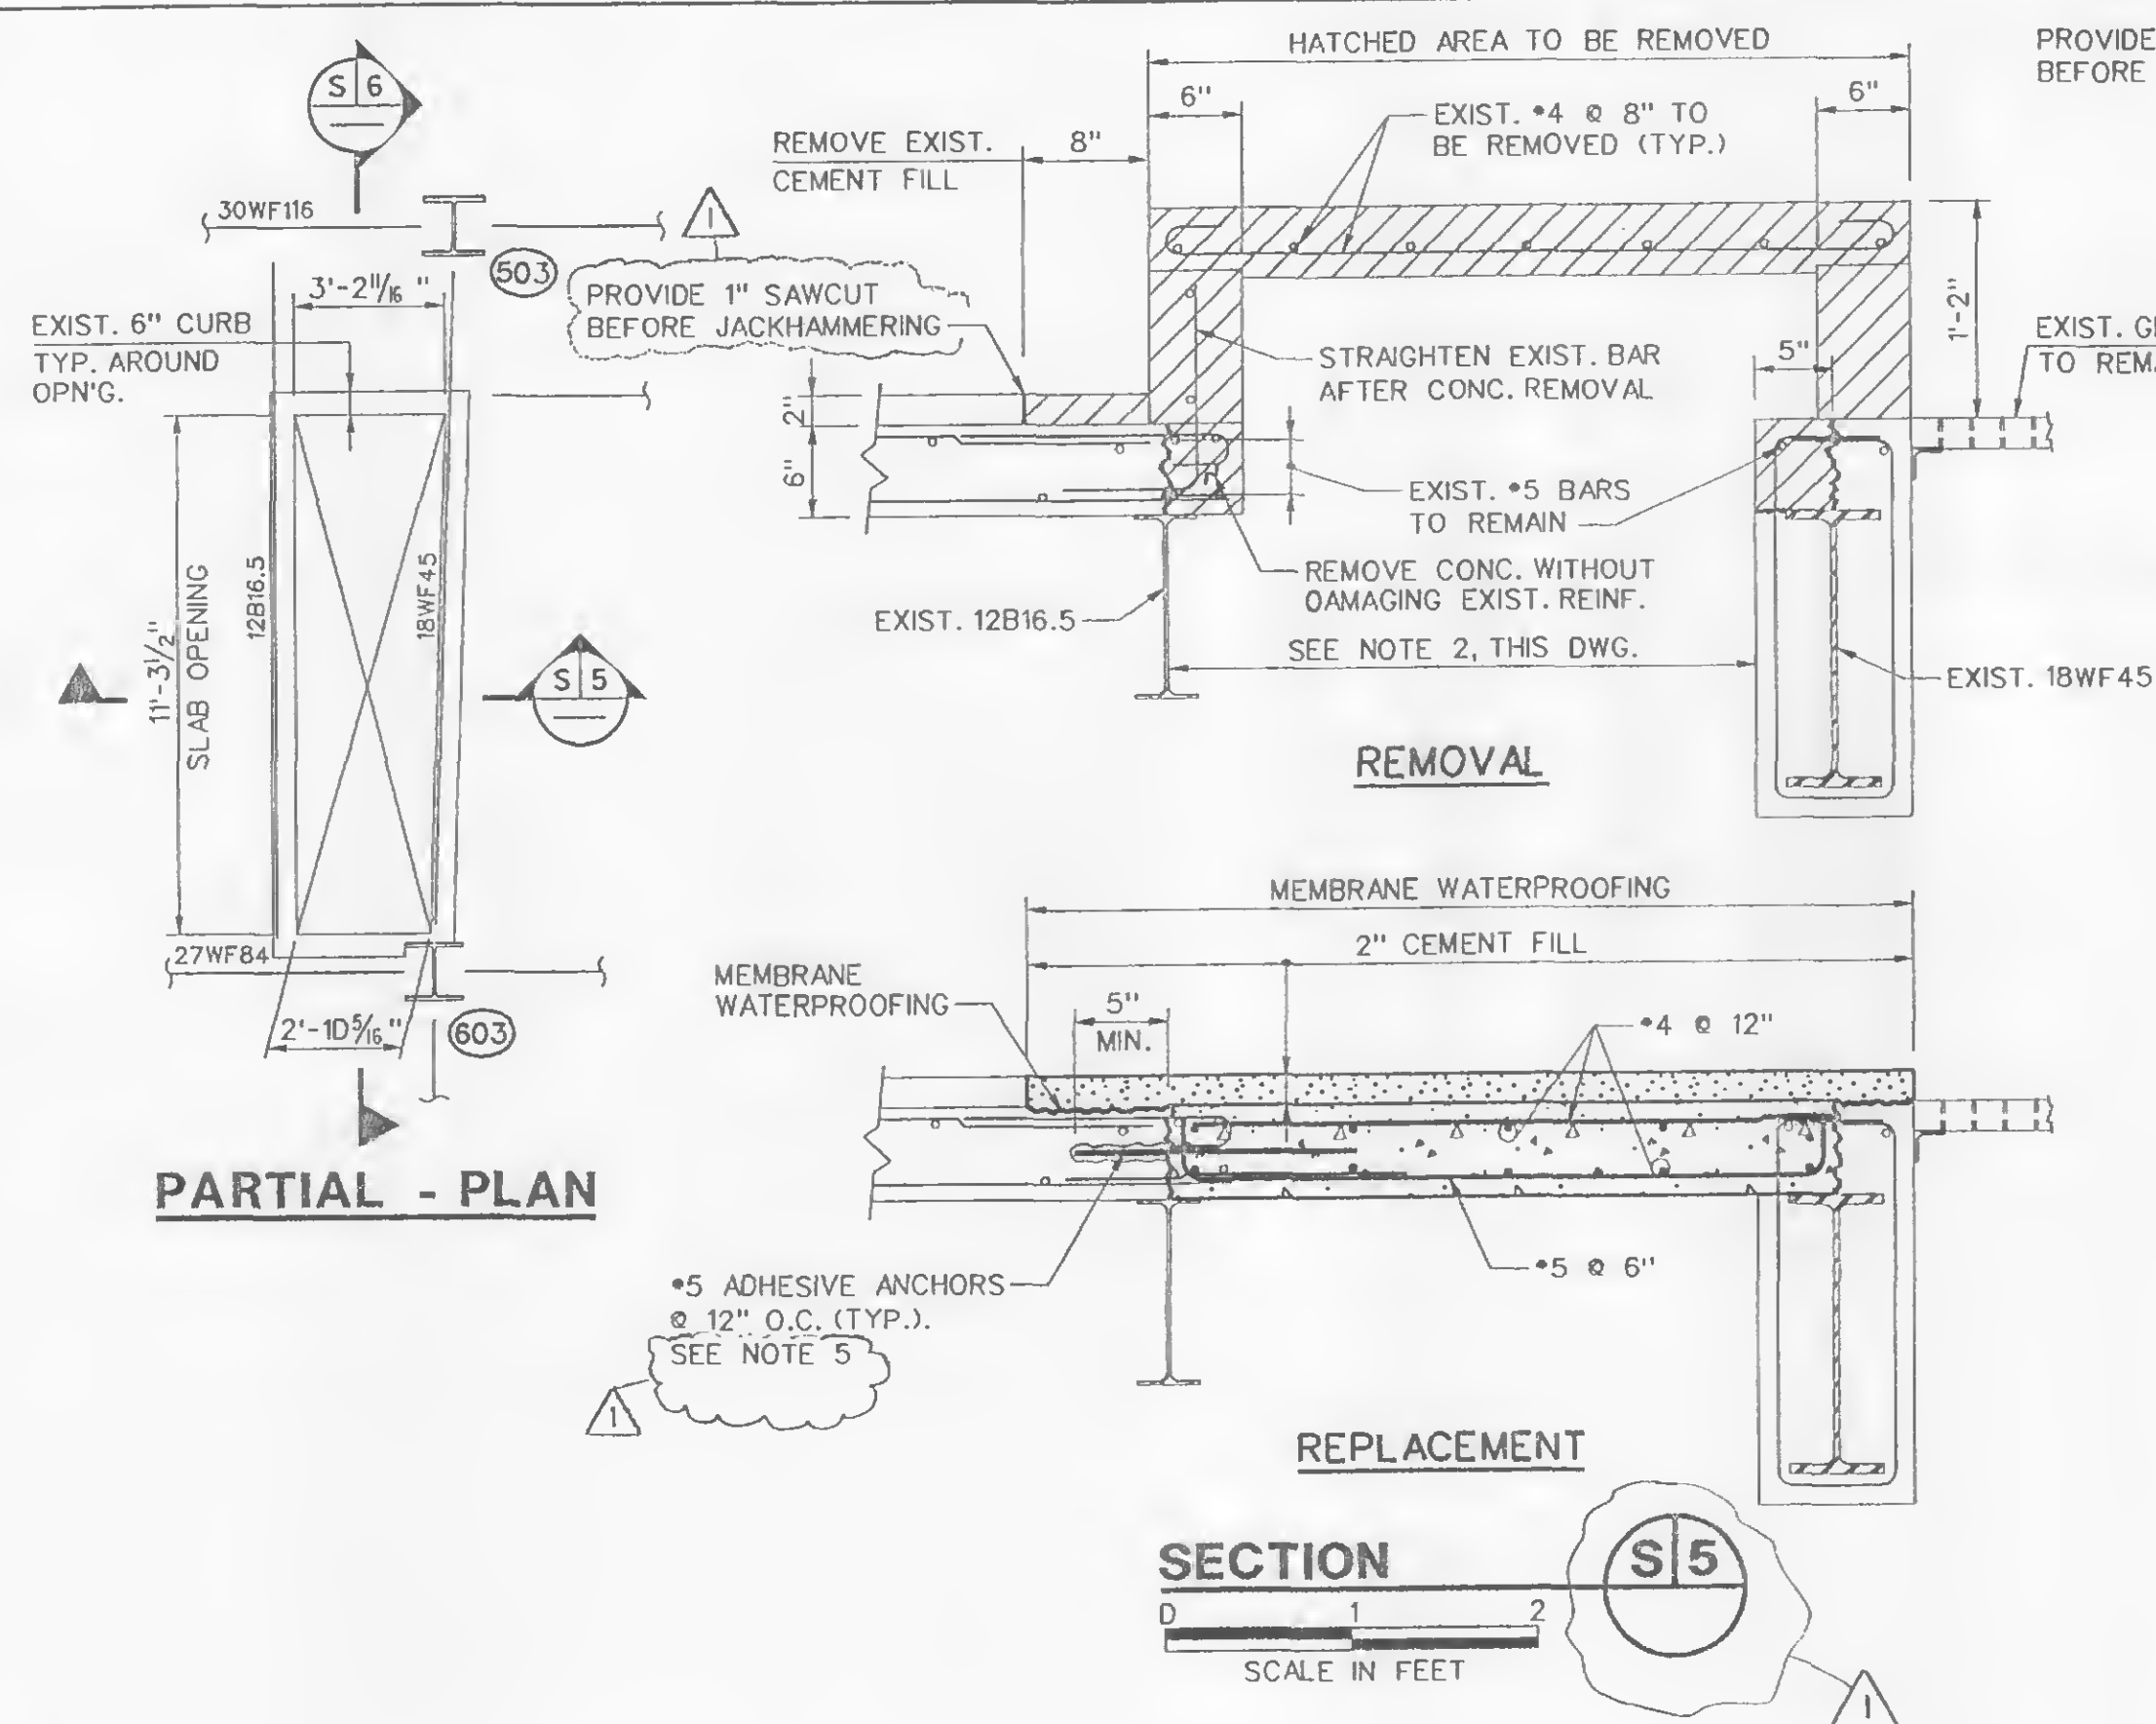






NOTE: TOP OF STEEL EL. 13'-6 1/2" ABOVE REFERENCE LINE FLOOR 1D8 UNLESS OTHERWISE NOTED.

→ DENOTES SPAN OF METAL DECK  
FOR ADDITIONAL CURBS REQUIRED SEE ARCH. DWGS.

METAL DECK NOTES:

METAL DECKING SHALL BE 18 GAUGE 1/2" TYPE B-LOK AS MANUFACTURED BY  
USD OR APPROVED EQUAL. PROVIDE EDGE SUPPORTS AT OPENINGS AS REQUIRED.

METAL DECK SHALL BE FASTENED TO STRUCTURAL STEEL WITH #12 SELF-TAPPING SCREWS AT EACH RIB. SIDELAP FASTENERS SHALL BE #10 SELF-TAPPING SCREWS (2 PER SPAN).

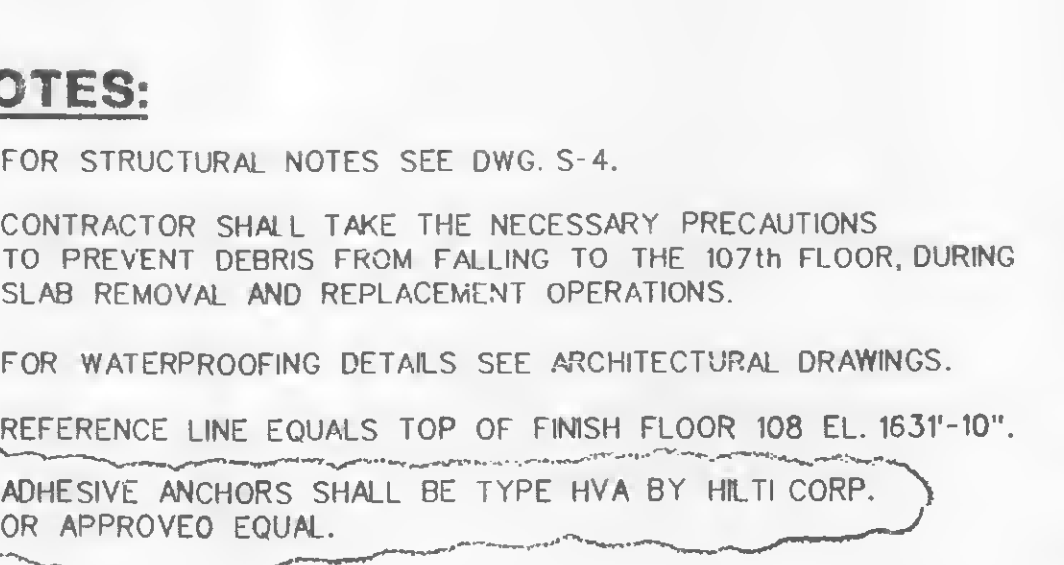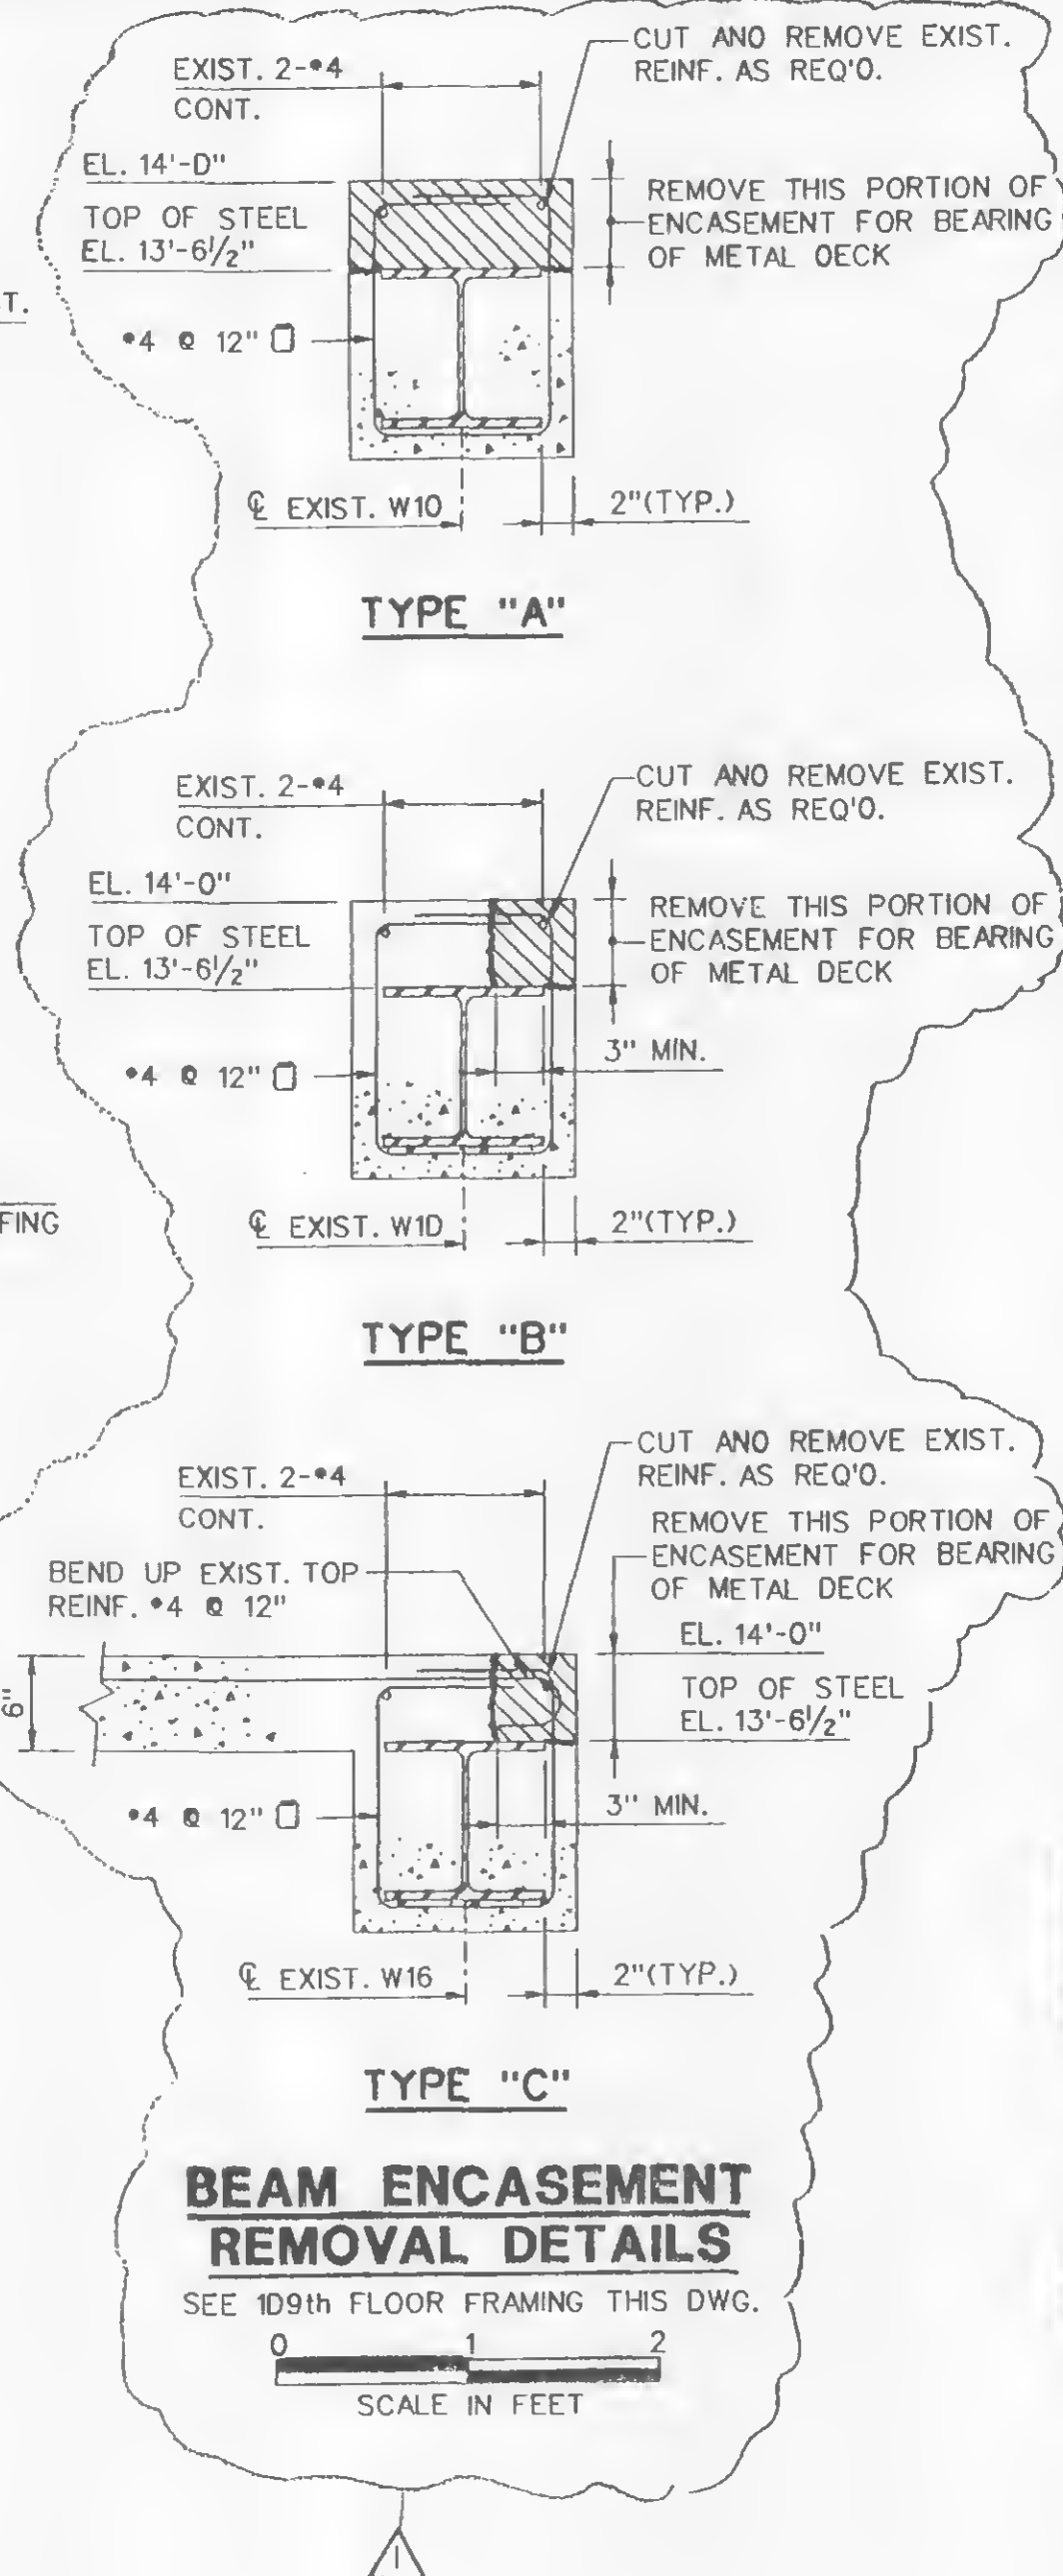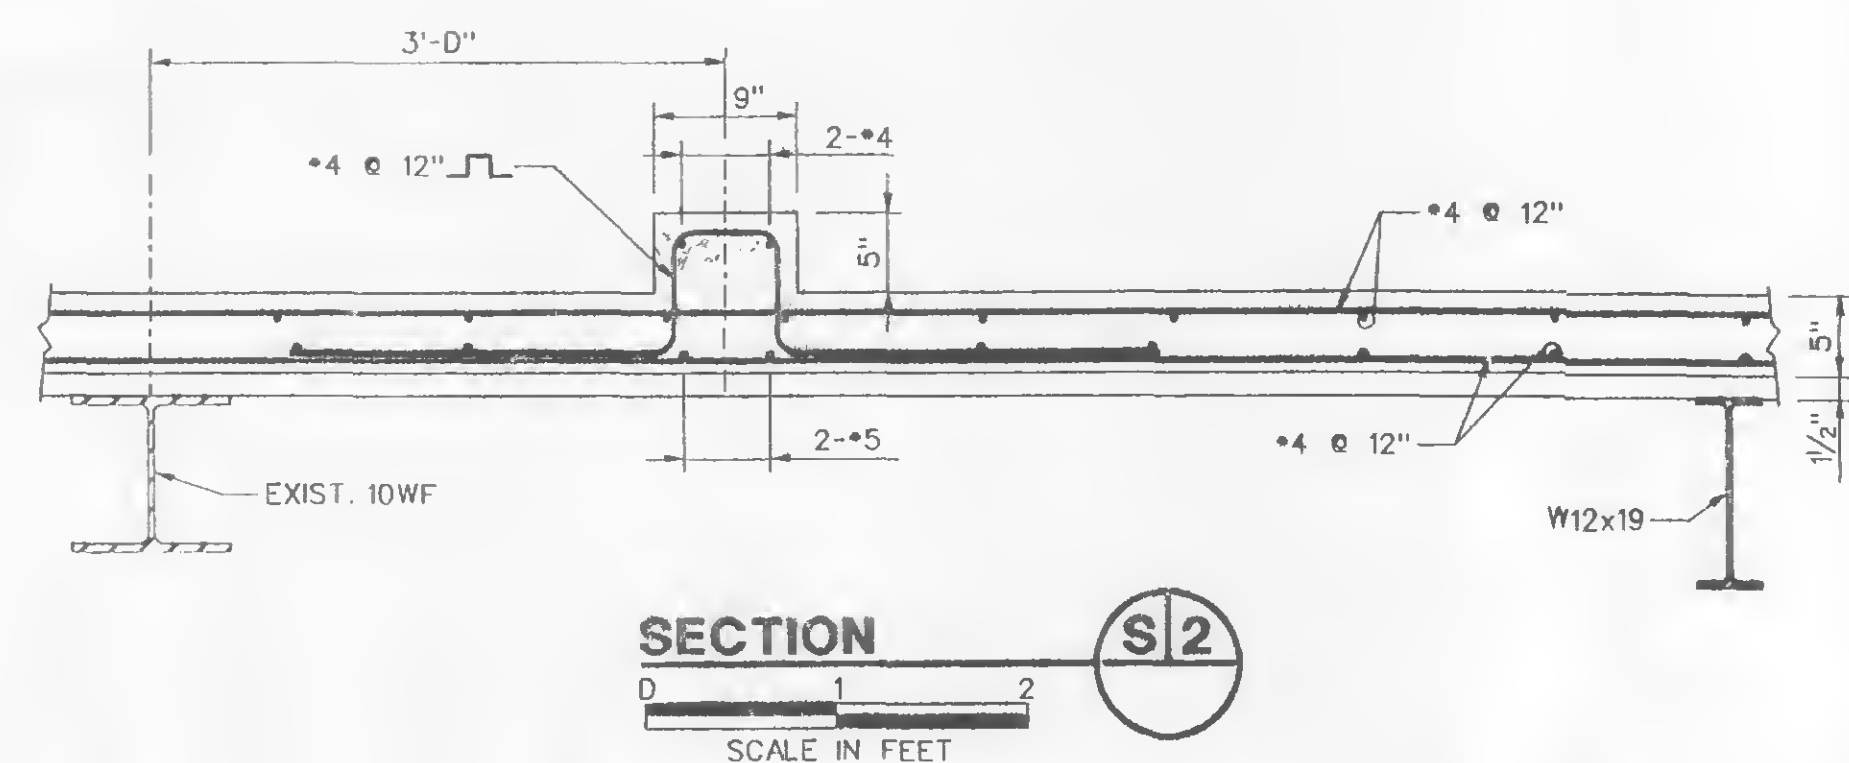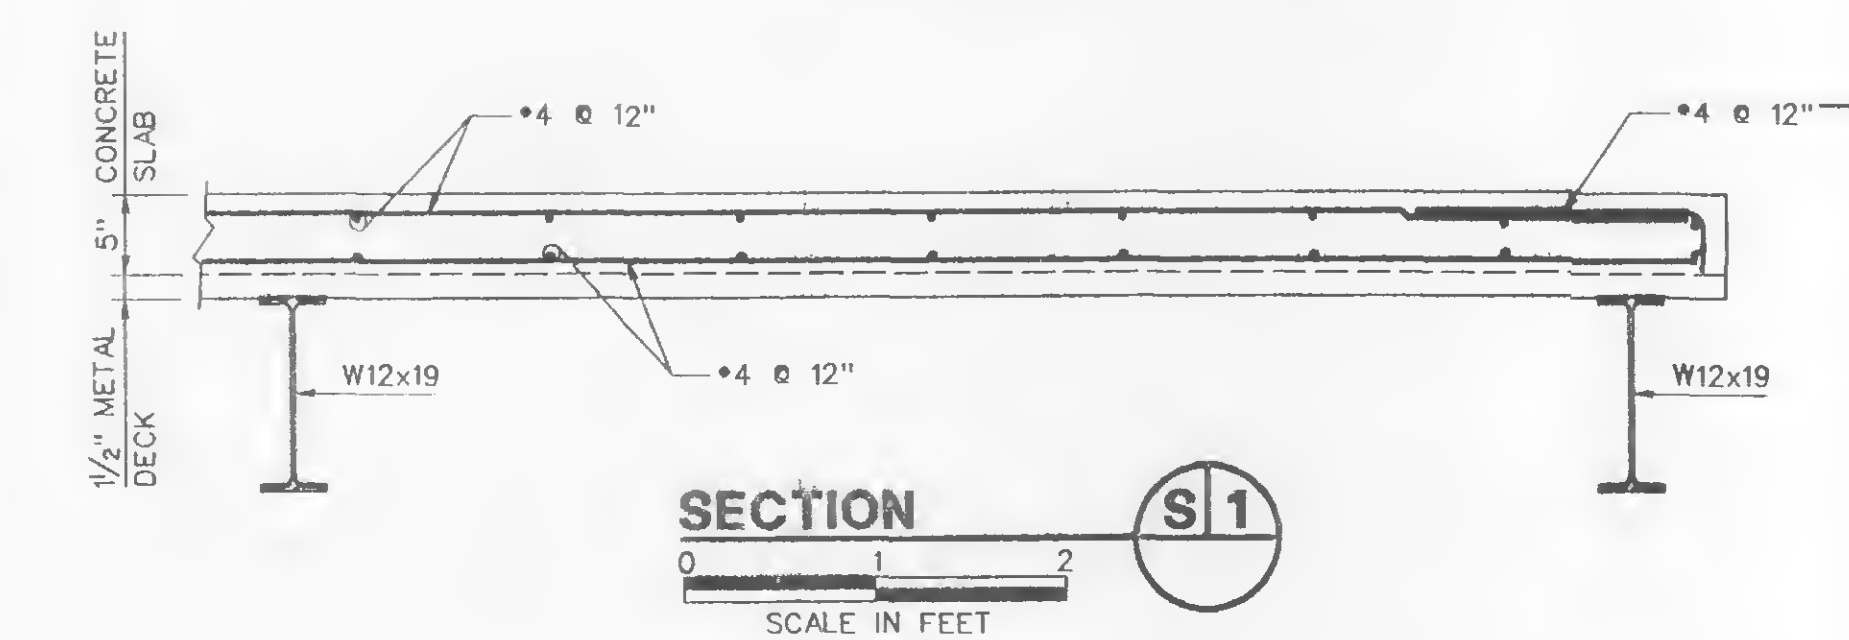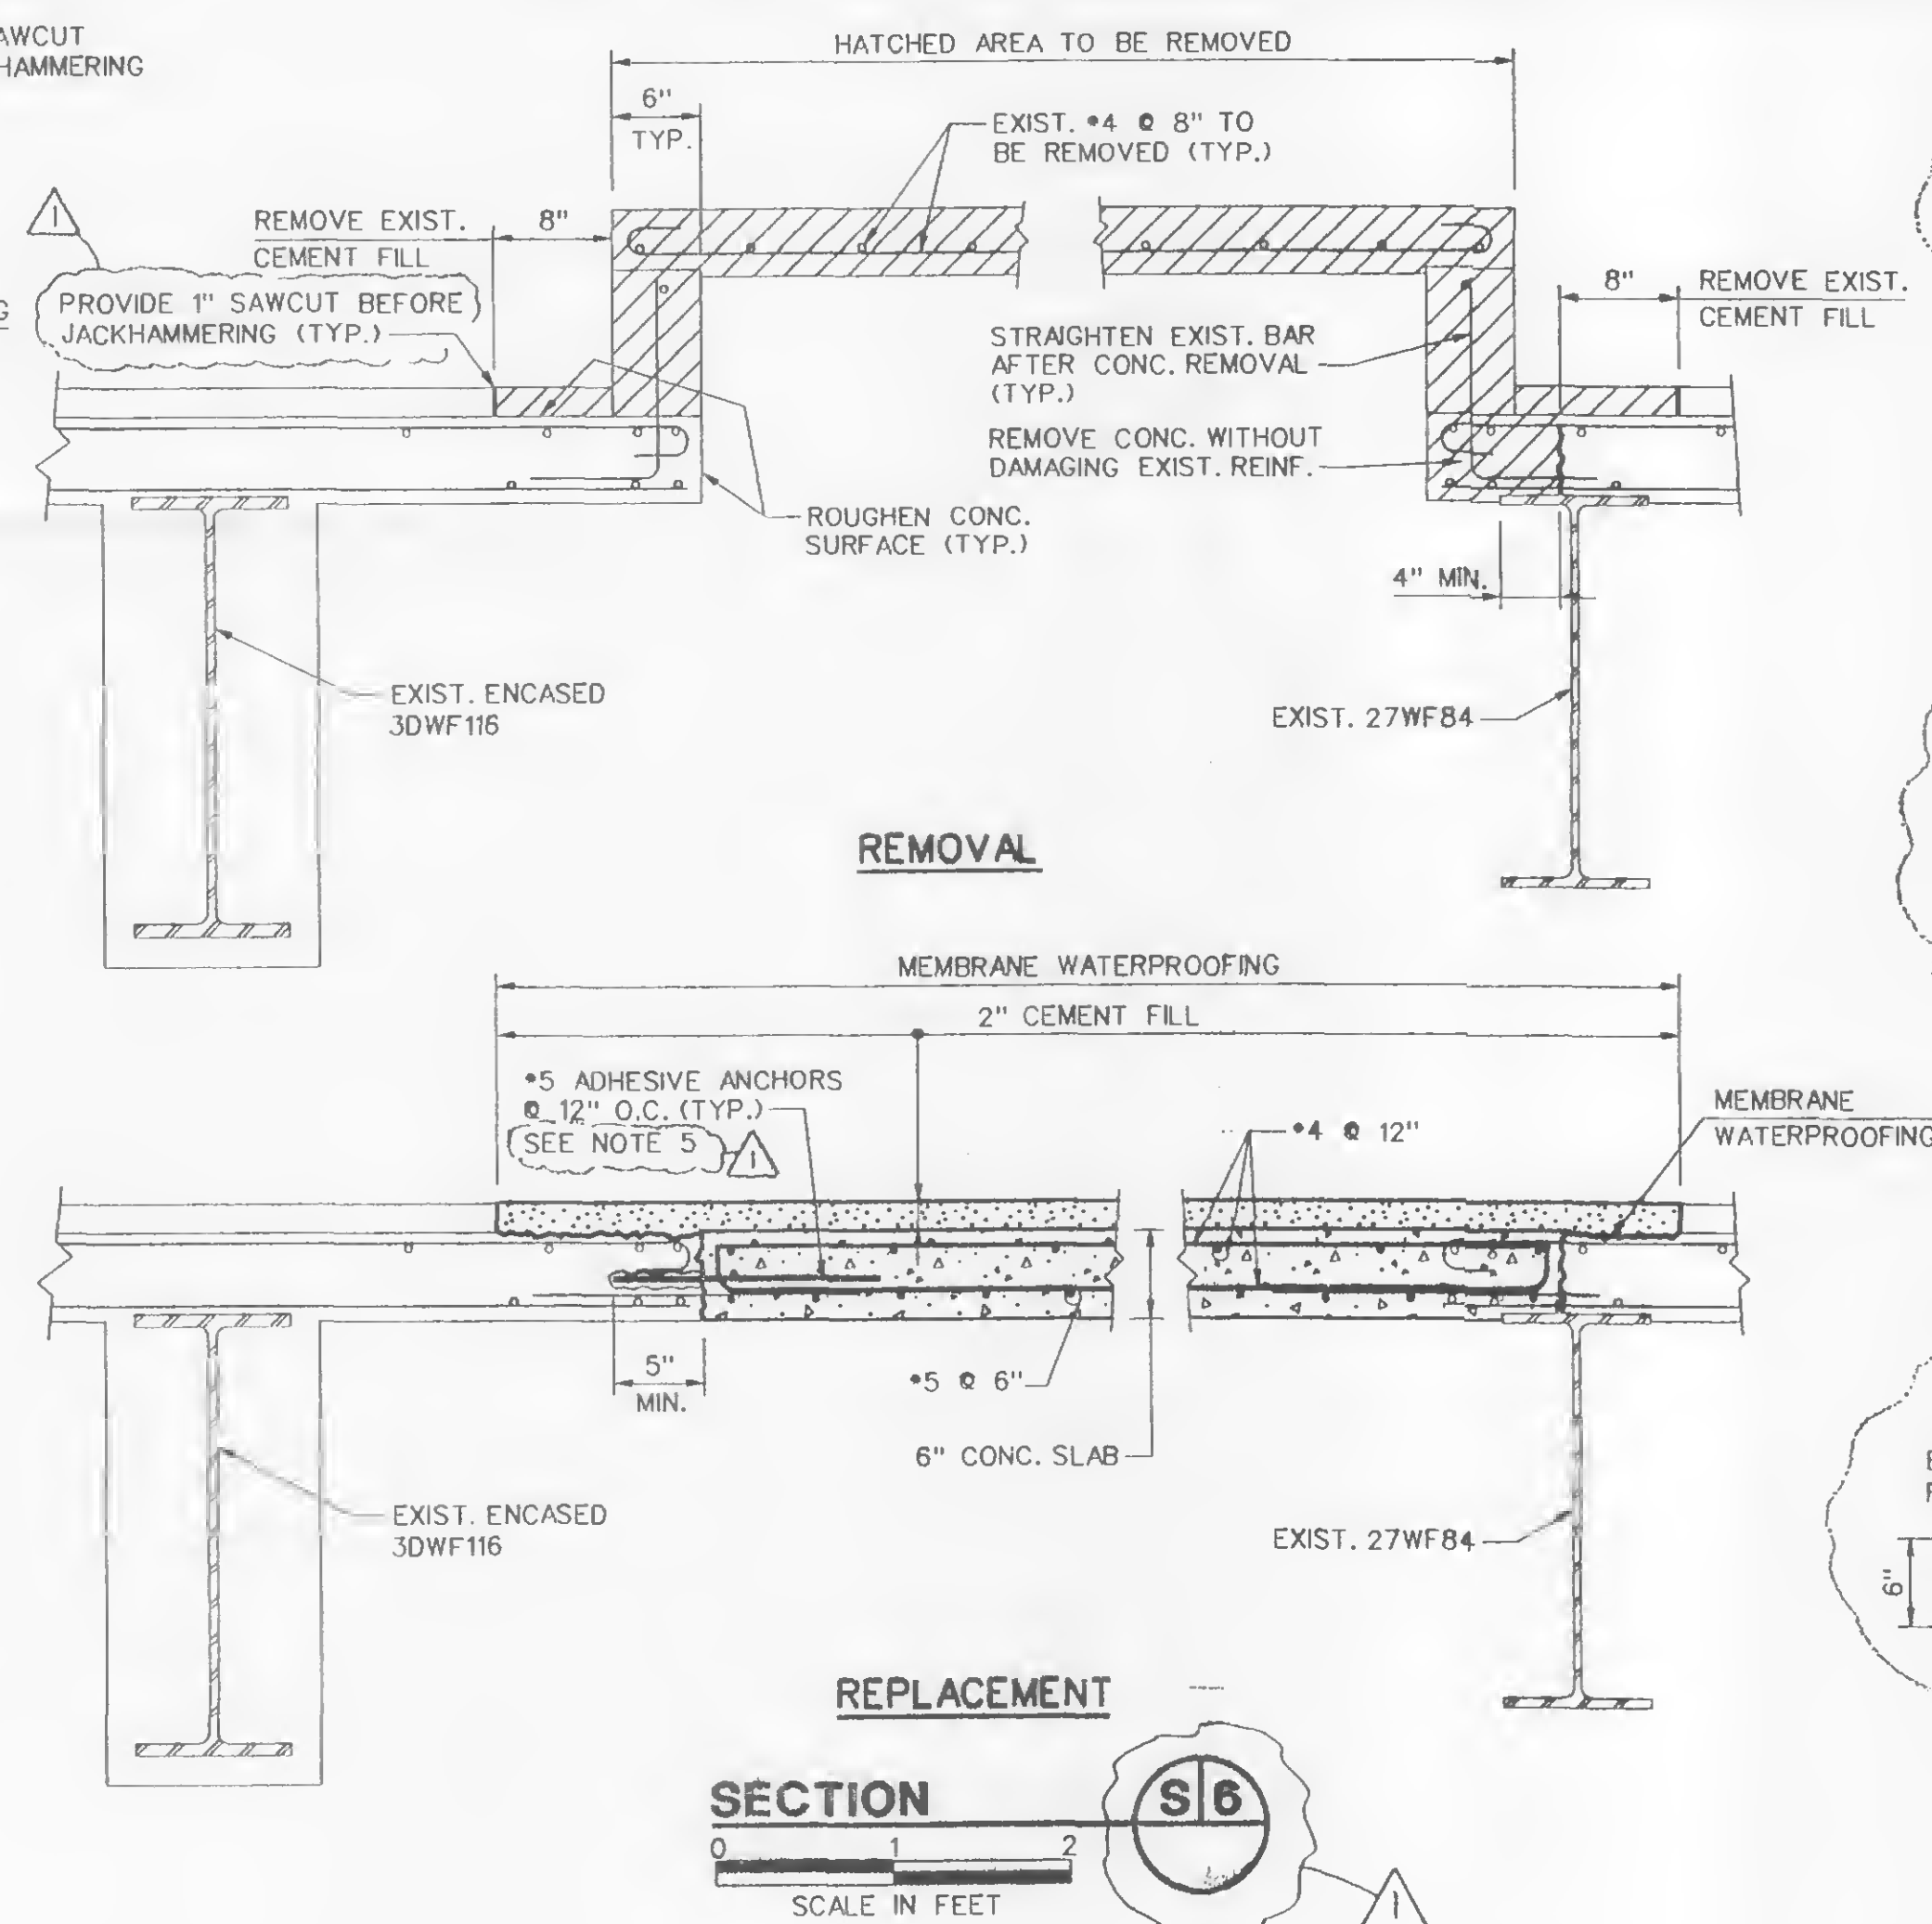

## BEAM ENCASEMENT REMOVAL DETAILS

SEE 109th FLOOR FRAMING THIS DWG

Age Group	Percentage
18-24	1.8%
25-34	1.5%
35-44	1.2%
45-54	1.0%
55-64	0.8%
65-74	0.6%
75-84	0.4%
85+	0.2%

**NOTES:**

1. FOR STRUCTURAL NOTES SEE DWG. S-4.
2. CONTRACTOR SHALL TAKE THE NECESSARY PRECAUTIONS TO PREVENT DEBRIS FROM FALLING TO THE 107th FLOOR, DURING SLAB REMOVAL AND REPLACEMENT OPERATIONS.
3. FOR WATERPROOFING DETAILS SEE ARCHITECTURAL DRAWINGS.
4. REFERENCE LINE EQUALS TOP OF FINISH FLOOR 108 EL. 1631'-10".
5. ADHESIVE ANCHORS SHALL BE TYPE HVA BY HILTI CORP. OR APPROVE EQUAL.





STRUCTURAL NOTES:

1. THE CONTRACTOR SHALL CONDUCT A SURVEY OF EXISTING CONDITIONS IN ALL AREAS OF WORK. SUBMIT THE SURVEY TO THE ENGINEER FOR REVIEW. VERIFY ALL CONDITIONS AND DIMENSIONS SHOWN ON THE CONTRACT DRAWINGS, INCLUDING ELEVATIONS OF EXISTING STRUCTURAL STEEL. THE SURVEY SHALL IDENTIFY ANY DISCREPANCY BETWEEN THE ACTUAL CONDITIONS AND THOSE SHOWN ON THE CONTRACT DRAWINGS.
2. DESIGN, FABRICATION AND ERECTION SHALL CONFORM TO THE REQUIREMENTS OF THE CURRENT NEW YORK CITY BUILDING CODE.
3. STRUCTURAL STEEL SHALL CONFORM TO ASTM A36 AND SHALL BE FIRE-PROOFED IN ACCORDANCE WITH THE ARCHITECTURAL DRAWINGS. STRUCTURAL STEEL TUBING SHALL CONFORM TO ASTM A500 GR. B,  $F_y = 46 \text{ ksi}$ .
4. ALL BOLTED CONNECTIONS SHALL BE MADE  $\frac{3}{4}$ " DIAMETER ASTM A325 SLIP CRITICAL (CLASS A) BOLTS UNLESS OTHERWISE NOTED.
5. A. WELDING SHALL CONFORM TO THE REQUIREMENTS OF THE CURRENT AMERICAN WELDING SOCIETY STRUCTURAL WELDING CODE - STEEL (AWS D1.1)  
B. THE CONTRACTOR SHALL PERFORM ULTRASONIC TESTING (AS PER AWS D1.1) ON ALL FILLET WELDS TO EXISTING STEEL COLUMNS AND ON WELDS TO EXISTING BEAMS AS DIRECTED BY THE ENGINEER. ALSO SEE SPECIFICATION SECTION 0512D, PART 3.D3.  
C. A PREHEAT AND INTERPASS TEMPERATURE OF 150° TO 300° F IS REQUIRED FOR ALL WELDS TO EXISTING COLUMNS.  
D. ALL WELDS SHALL BE MADE WITH E-7018 LOW-HYDROGEN ELECTRODES.  
E. ALL WELDS SHALL BE THOROUGHLY INSPECTED ACCORDING TO THE REQUIREMENTS OF AWS D1.1.  
F. THE CONTRACTOR SHALL PROVIDE THE PANYNJ WITH A WELDING PROCEDURE SPECIFICATION (WPS) (ANNEX AWS D1.1) SPECIFYING ALL PROPOSED WELDING VARIABLES, INCLUDING THE PREHEAT TEMPERATURE AND WELDING ELECTRODE.  
G. THE MINIMUM SIZE OF FILLET WELDS SHALL BE  $\frac{1}{4}$ " UNLESS OTHERWISE NOTED.  
H. THE CONTRACTOR SHALL EMPLOY SMOKE CONTROL EQUIPMENT TO CONTROL SMOKE GENERATED BY WELDING OR BURNING IN THE PLENUM AREA.
6. GROUT SHALL BE NON-SHRINK TYPE AS PER SPECIFICATION SECTION 05120.
7. ALL CONCRETE SHALL BE LIGHTWEIGHT CONCRETE CLASS "LB" ( $F'_c = 4,000 \text{ PSI}$ ).
8. ALL REINFORCING STEEL SHALL BE ASTM A615 GRADE 60.
9. DURING CONCRETE REMOVAL, THE EXISTING WELDED SHEAR STUDS ON EXISTING STRUCTURAL STEEL SHALL REMAIN UNDAMAGED.
10. ANY FIREPROOFING REMOVED DURING CONSTRUCTION OPERATIONS SHALL BE REPLACED IN KIND.
11. SEAL GAPS BETWEEN THE CONCRETE SLAB AND EXISTING STEEL MEMBER PENETRATIONS AT THE 109 TH FLOOR LEVEL WITH FIRESTOP. SEE ARCHITECTURAL DRAWINGS.
12. IF CONCRETE IS MIXED ON SITE, A MINIMUM OF TWO PORTABLE MIXERS WITH A MAXIMUM CAPACITY OF (6 C.F.) SHALL BE USED. IF THE LIGHTWEIGHT CONCRETE IS MIXED AT THE SITE, THE CEMENT COMPONENT SHALL BE ADDED AT THE SITE.
13. THE GENERAL CONTRACTOR SHALL COORDINATE THE SEQUENCE OF THE STRUCTURAL WORK WITH THAT OF OTHER TRADES.
14. THE MAXIMUM LENGTH OF STRUCTURAL MEMBERS WHICH CAN FIT ON THE ELEVATOR IS 12 FEET.
15. CONTROLLED INSPECTIONS SHALL BE CONDUCTED BY THE ENGINEER FOR THE FOLLOWING CONSTRUCTION AND OPERATIONS IN ACCORDANCE WITH THE TABLES 10-1 AND 10-2 OF SUBCHAPTER 10, "STRUCTURAL WORK" OF NEW YORK CITY BUILDING CODE:
  - A. STEEL CONSTRUCTION
    - a. WELDING OF STRUCTURAL STEEL
    - b. INSTALLATION AND TENSIONING OF HIGH-STRENGTH BOLTS
  - B. CONCRETE CONSTRUCTION
    - a. MATERIAL CONFORMANCE TO ACI AND ASTM STANDARDS FOR STRENGTH, CEMENT, AGGREGATES, MIXING WATER, STEEL REINFORCEMENT AND ADMIXTURES.
    - b. PLACING AND CURING OF ALL CONCRETE.
16. ALL CONCRETE ANCHORS SHALL BE MANUFACTURED BY HILTI INC. OF TULSA, OKLAHOMA OR APPROVED EQUAL. ALL ANCHORS SHALL BE APPROVED BY THE INTERNATIONAL CONFERENCE OF BUILDING OFFICIALS (ICBO).


NOTES:

1. FOR STRUCTURAL NOTES SEE THIS OWG.


0 1 2  
SCALE IN FEET  
TYP. UNLESS NOTED

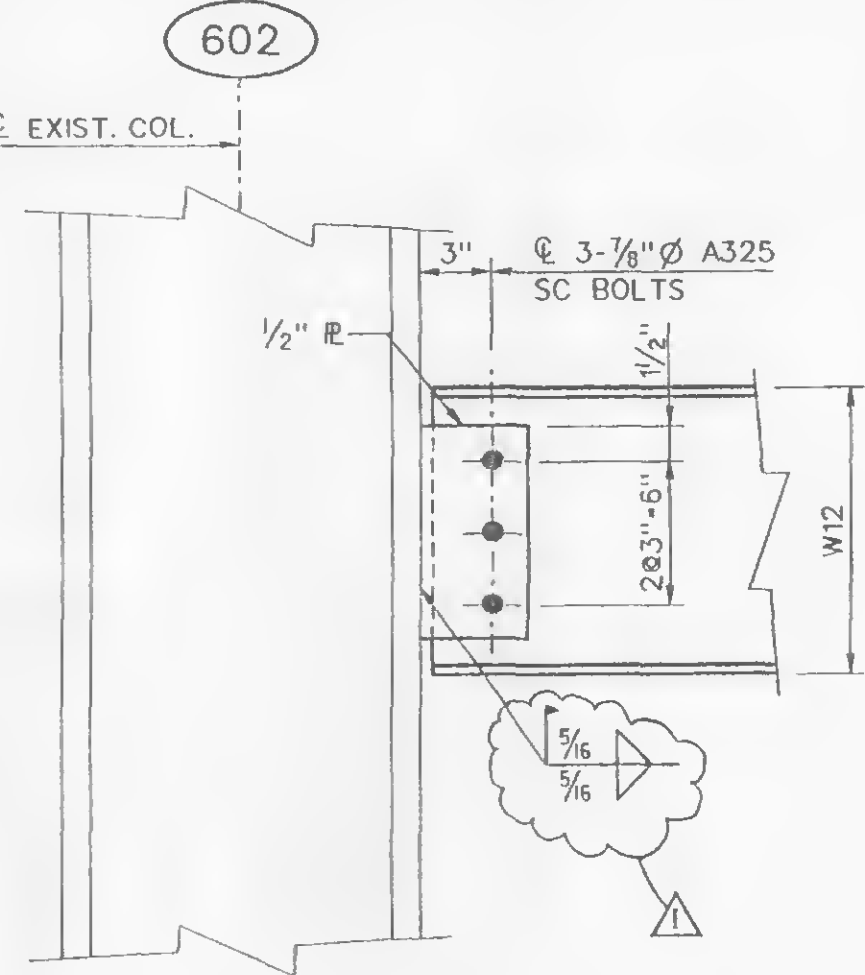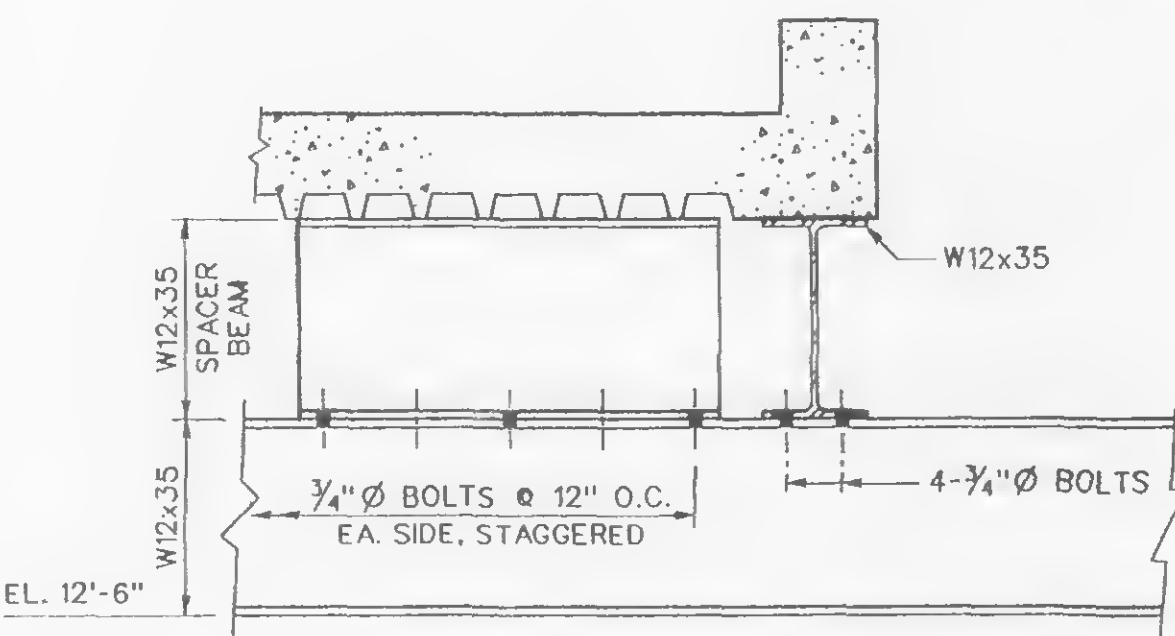


DETAIL D4 S-1

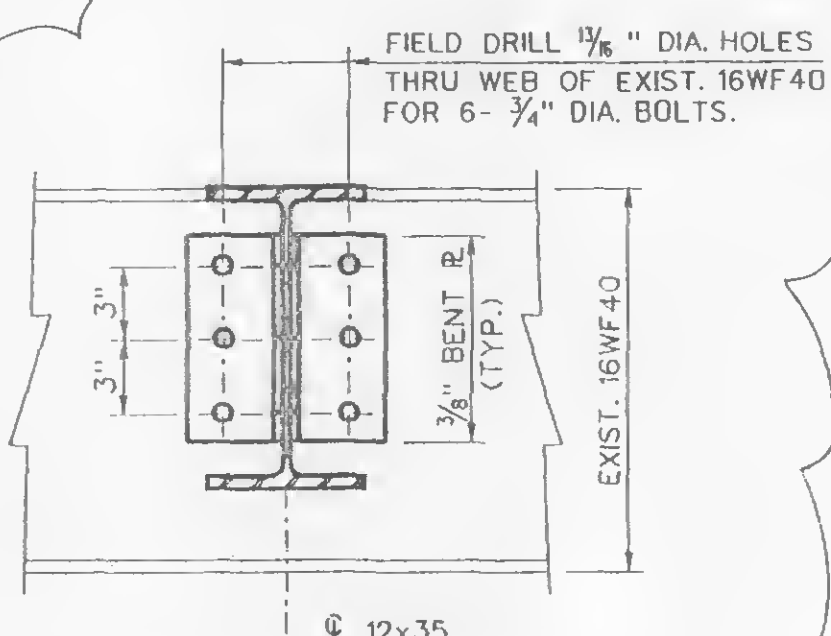


DETAIL D6 S-1

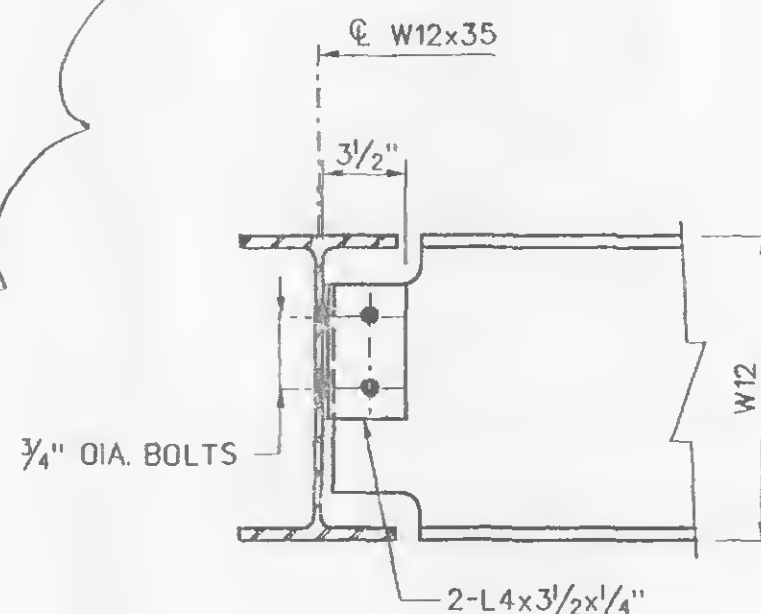


TYPICAL BEAM CONNECTION

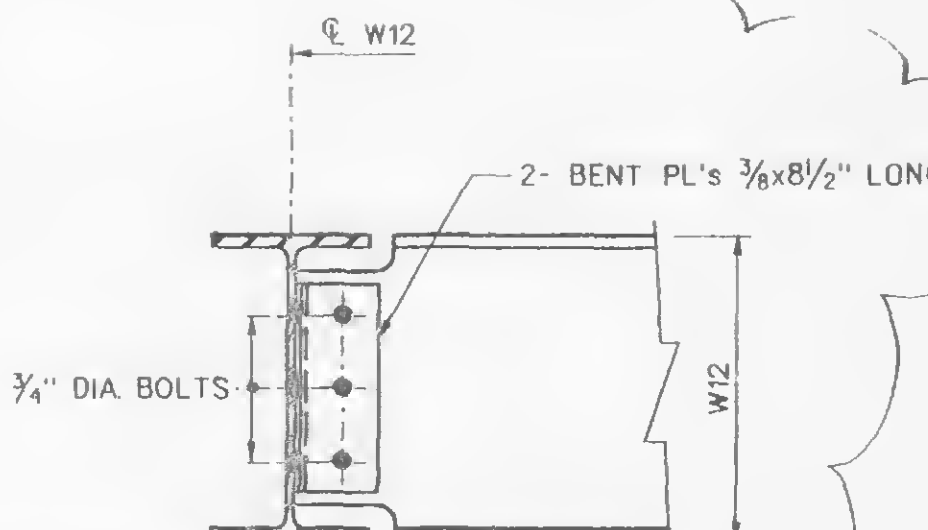

TYPICAL SKEWED  
BEAM CONNECTION

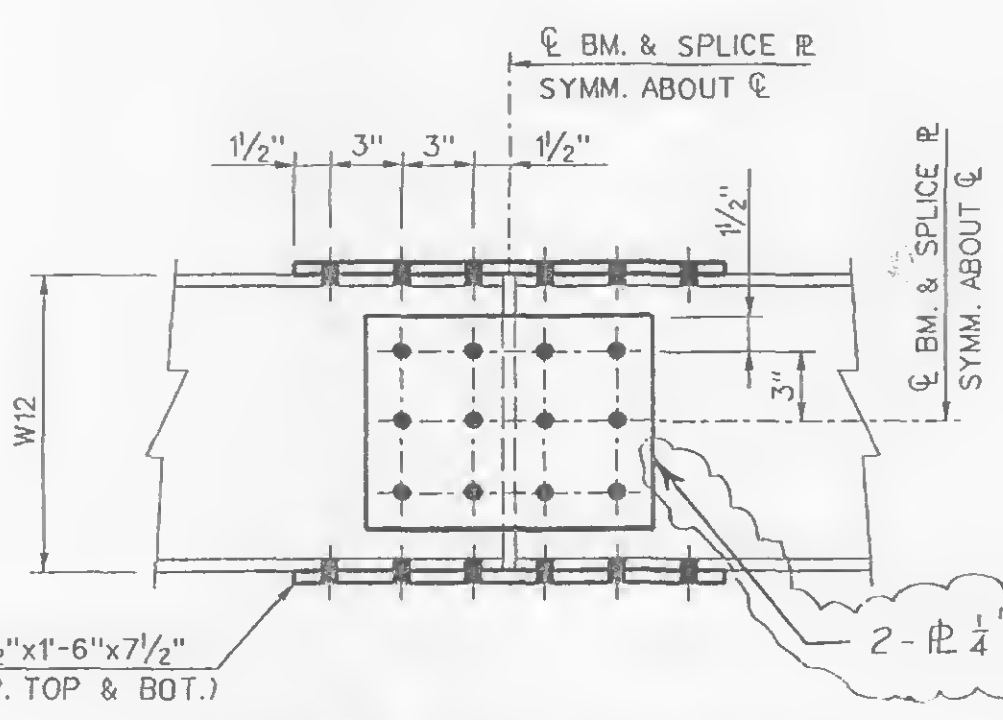

BEAM SPLICE DETAIL

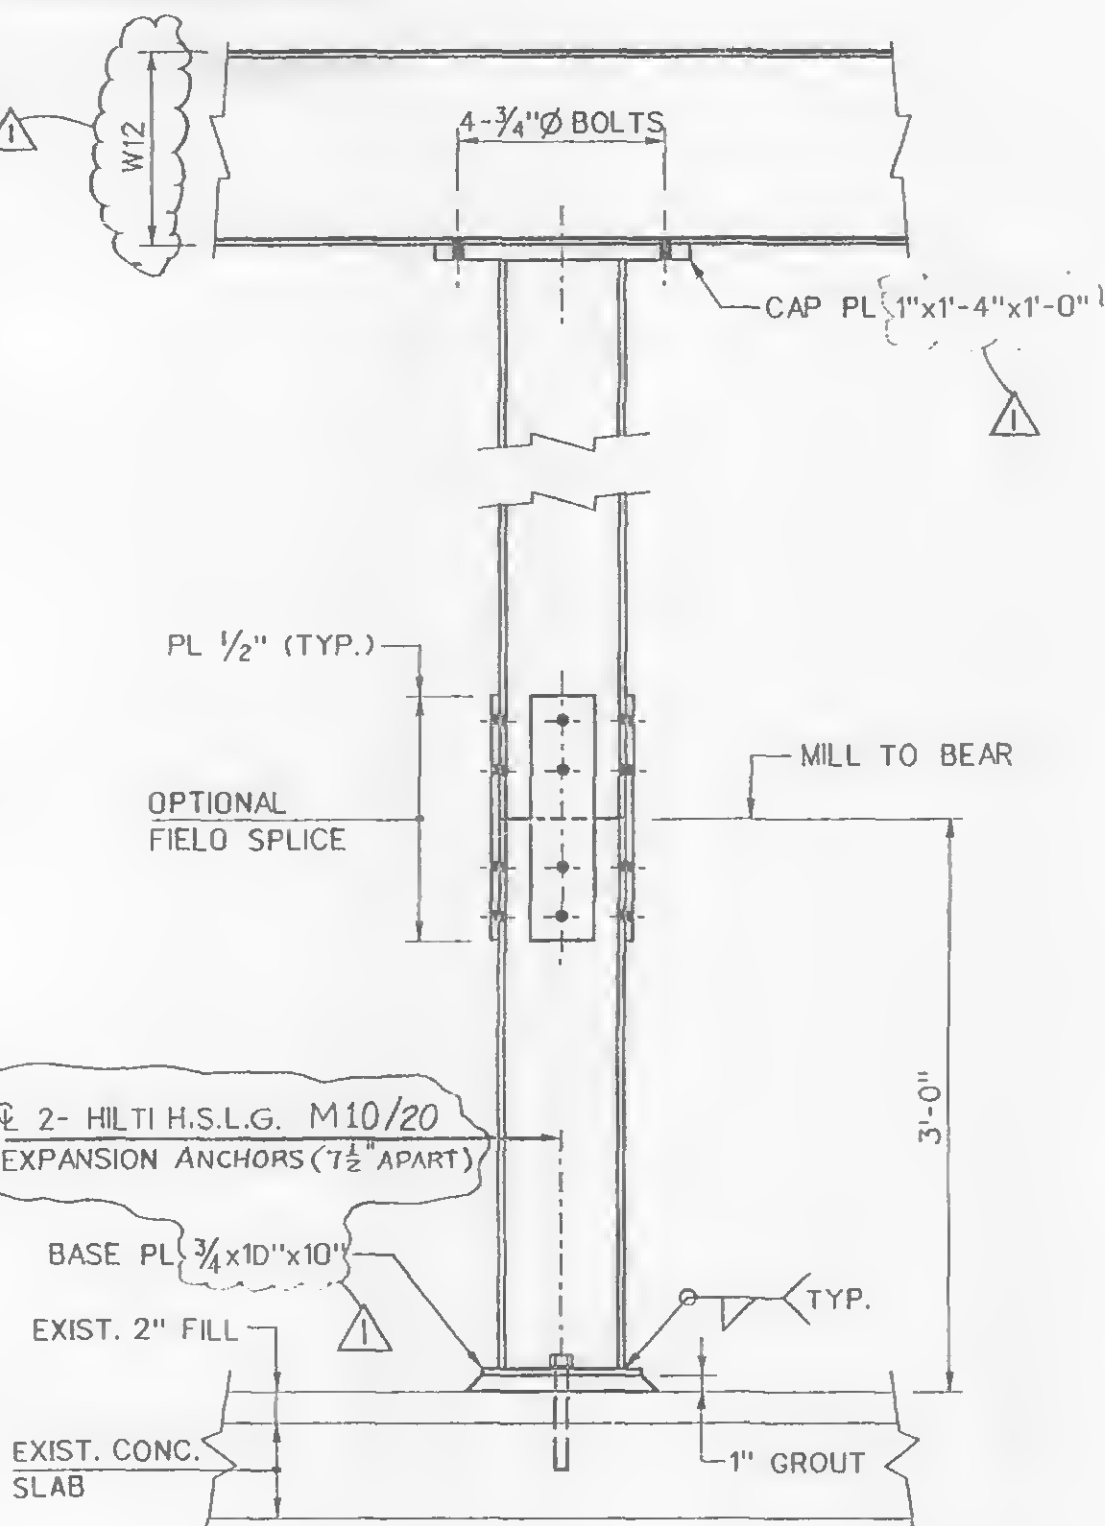

COLUMN - OPTIONAL SPLICE DETAIL





ORIGINAL SIGNED BY C.Y. CHU  
ENGINEERING PROGRAM MANAGER,  
WORLD TRADE

CHIEF STRUCTURAL ENGINEER

No. Date Revision Approved

ENGINEERING DEPARTMENT

WORLD  
TRADE  
CENTER

STRUCTURAL

Additional Substation,  
SS-108A, ON THE 108th FLOOR  
AT ONE WTC

## STEEL DETAILS SHEET 2

This drawing subject to conditions in contract.  
All inventions, ideas, designs and methods  
herein are reserved to Port Authority and  
may not be used without its written consent.

S.MARTINEZ  
P.PANICALI B.YOSTPILLE  
Designed by Drawn by Checked by

12/4/98  
Date

WTC-810.071

Contract Number


S-5

Drawing Number

0 1  
SCALE IN FEET  
TYPICAL UNLESS NOTED

### NOTES:


1. FOR STRUCTURAL NOTES SEE DWG. S-4.

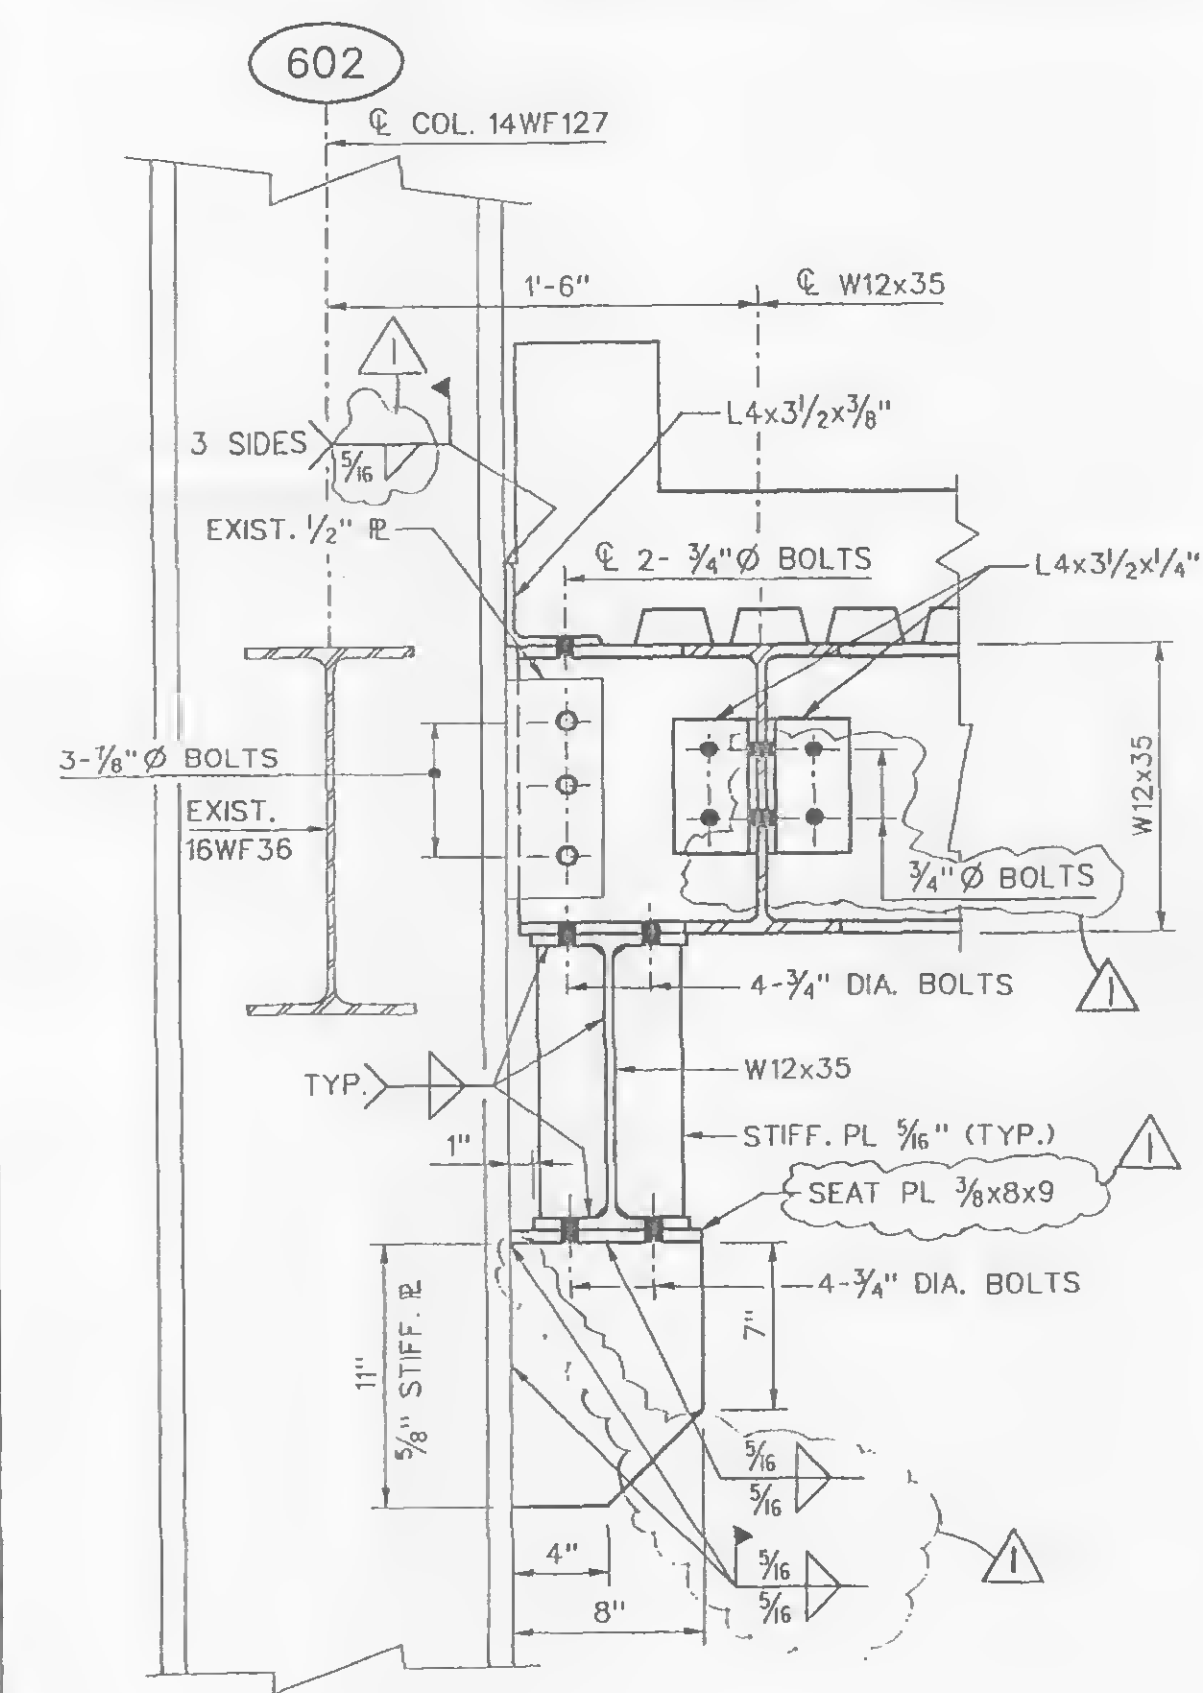

DETAIL


D1  
S-1

NOTE: WELDED BRACKET CONNECTION IS TYPICAL  
FOR COLUMNS 502, 503, 601, 602 & 603.

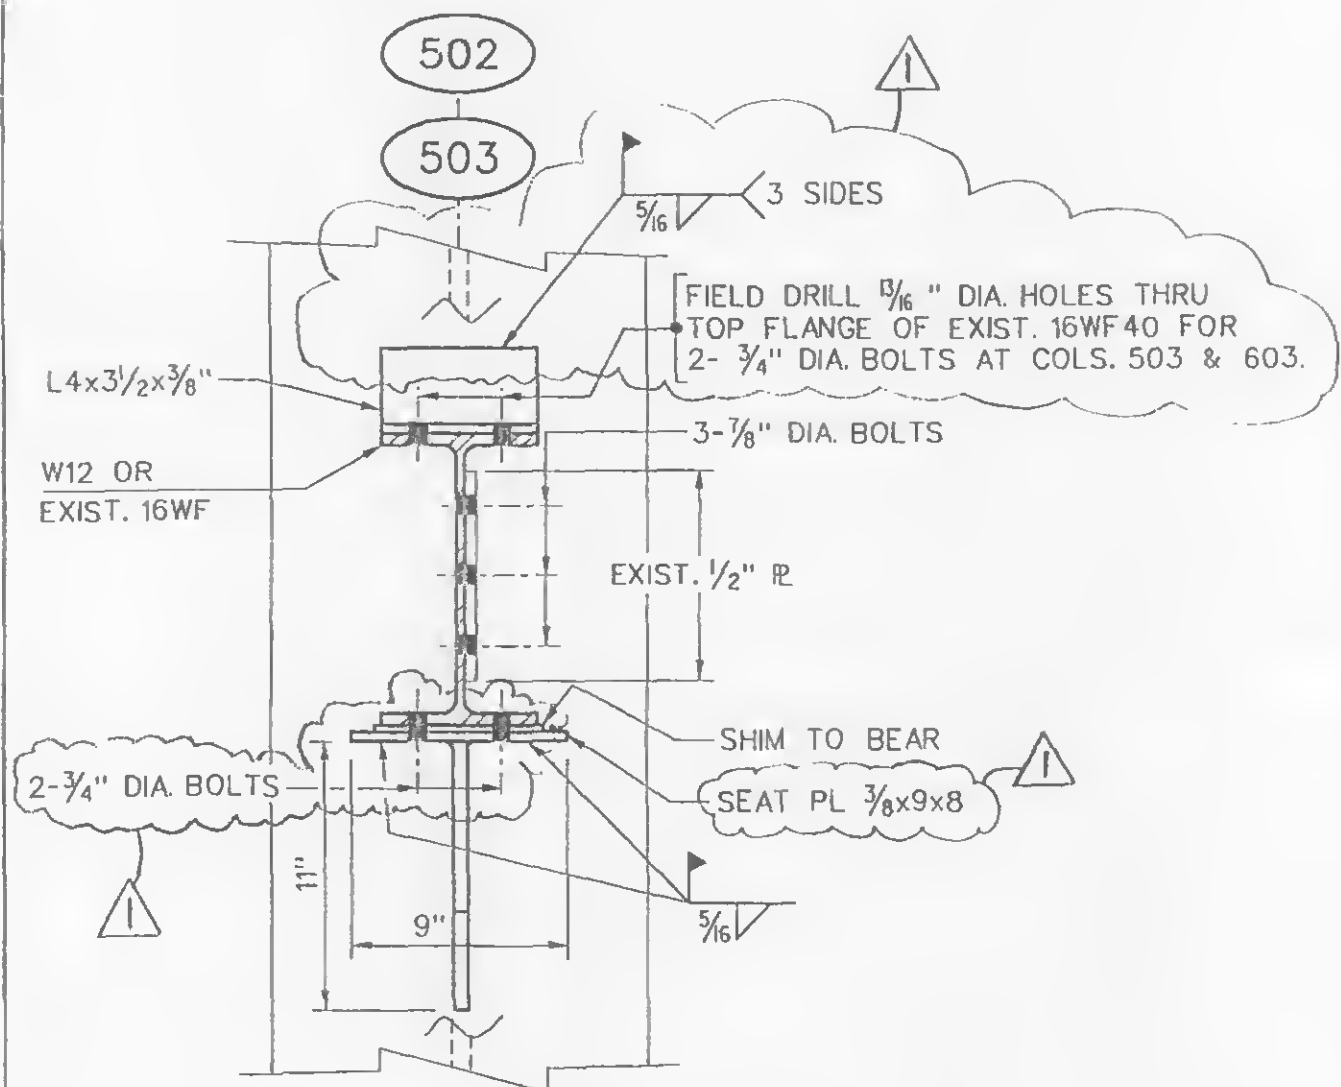

SECTION


S1

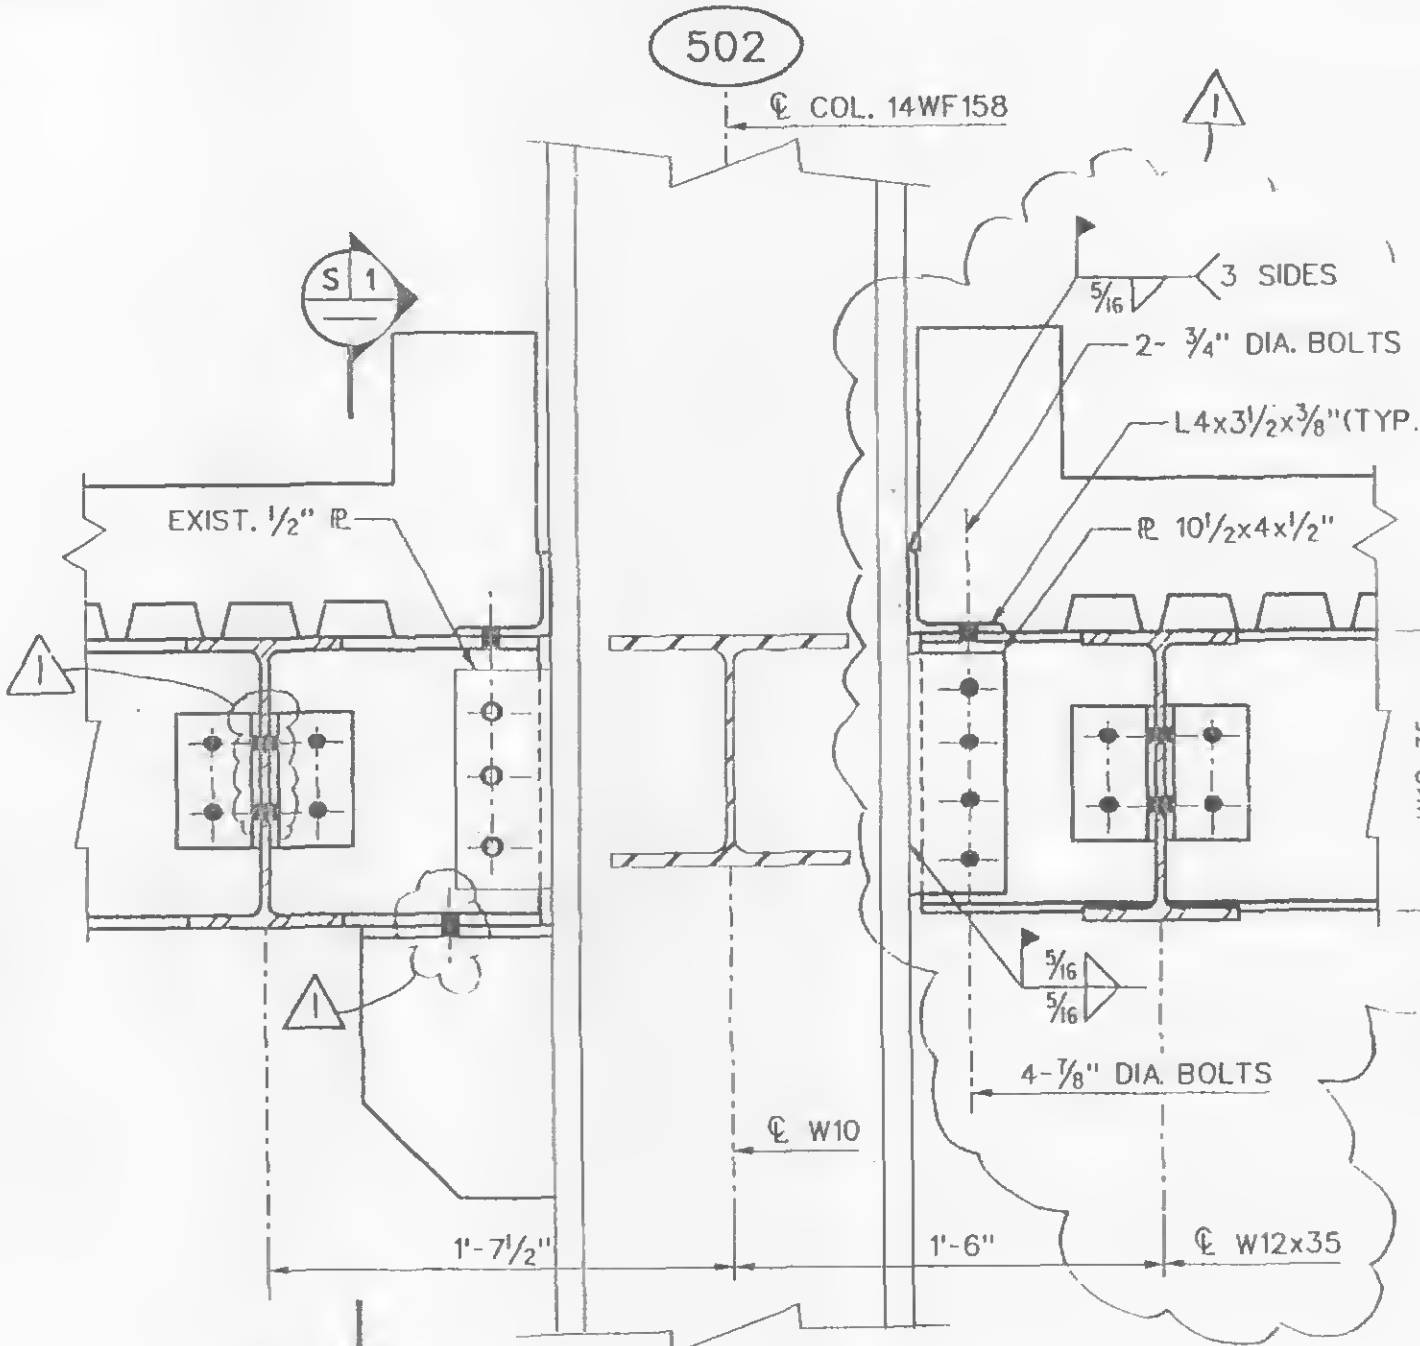

DETAIL


D2  
S-1

NOTE:  
FOR INFORMATION NOT SHOWN  
SEE DETAIL D1

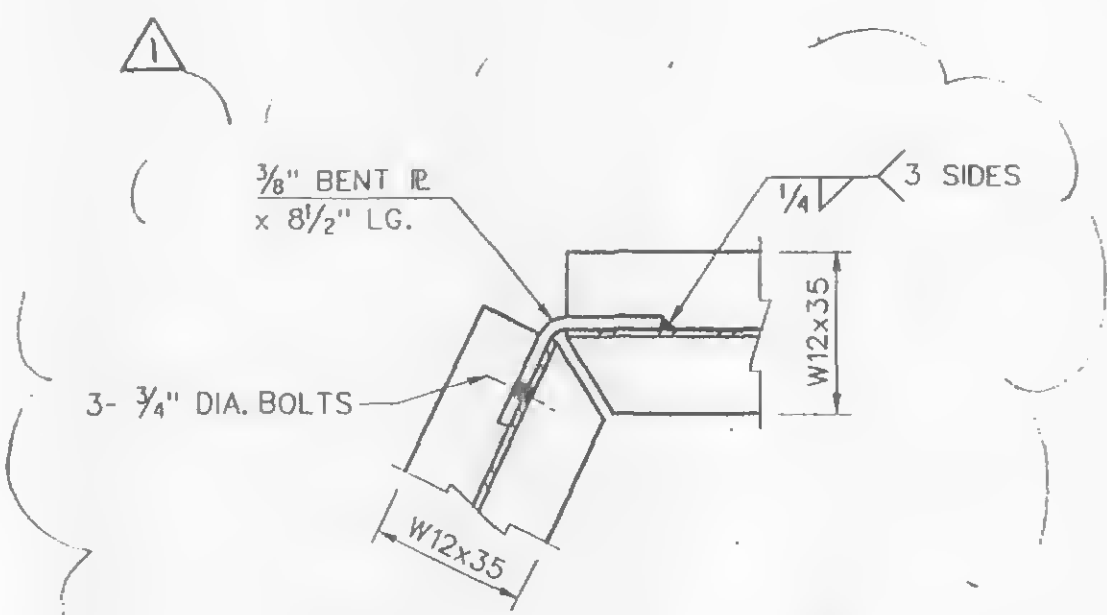


DETAIL

D4  
S-1

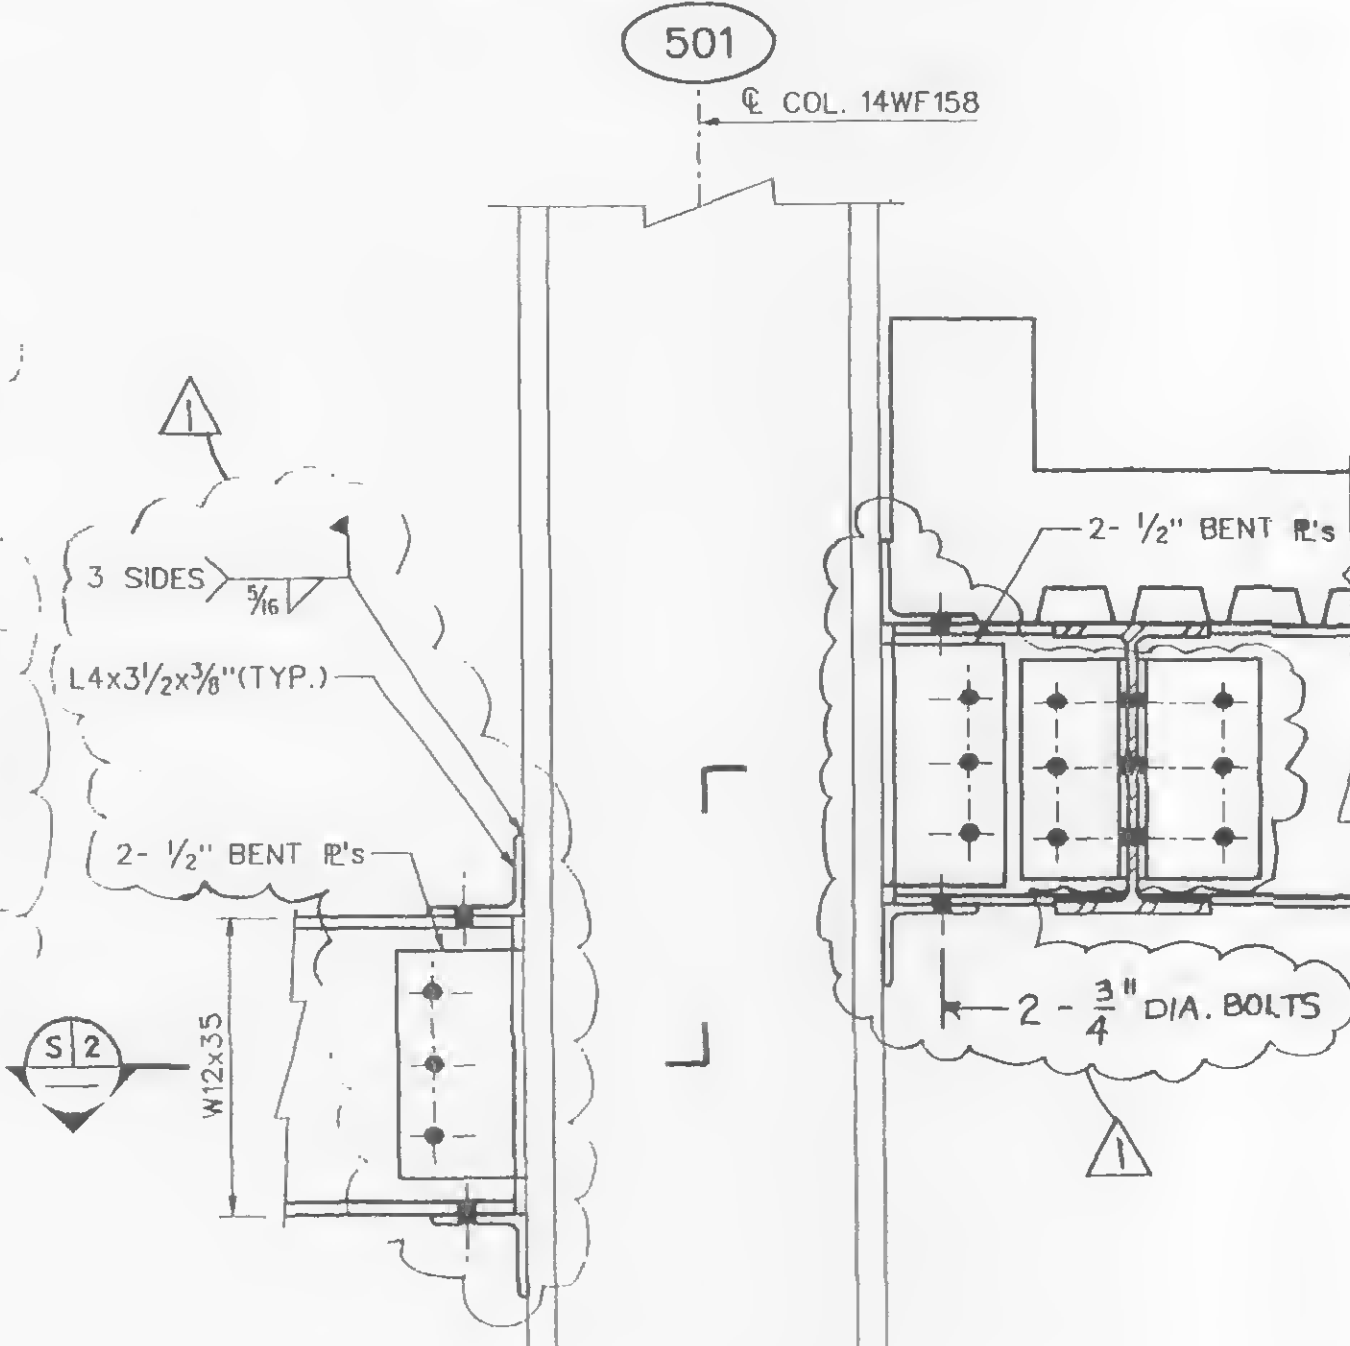


DETAIL

D3  
S-1

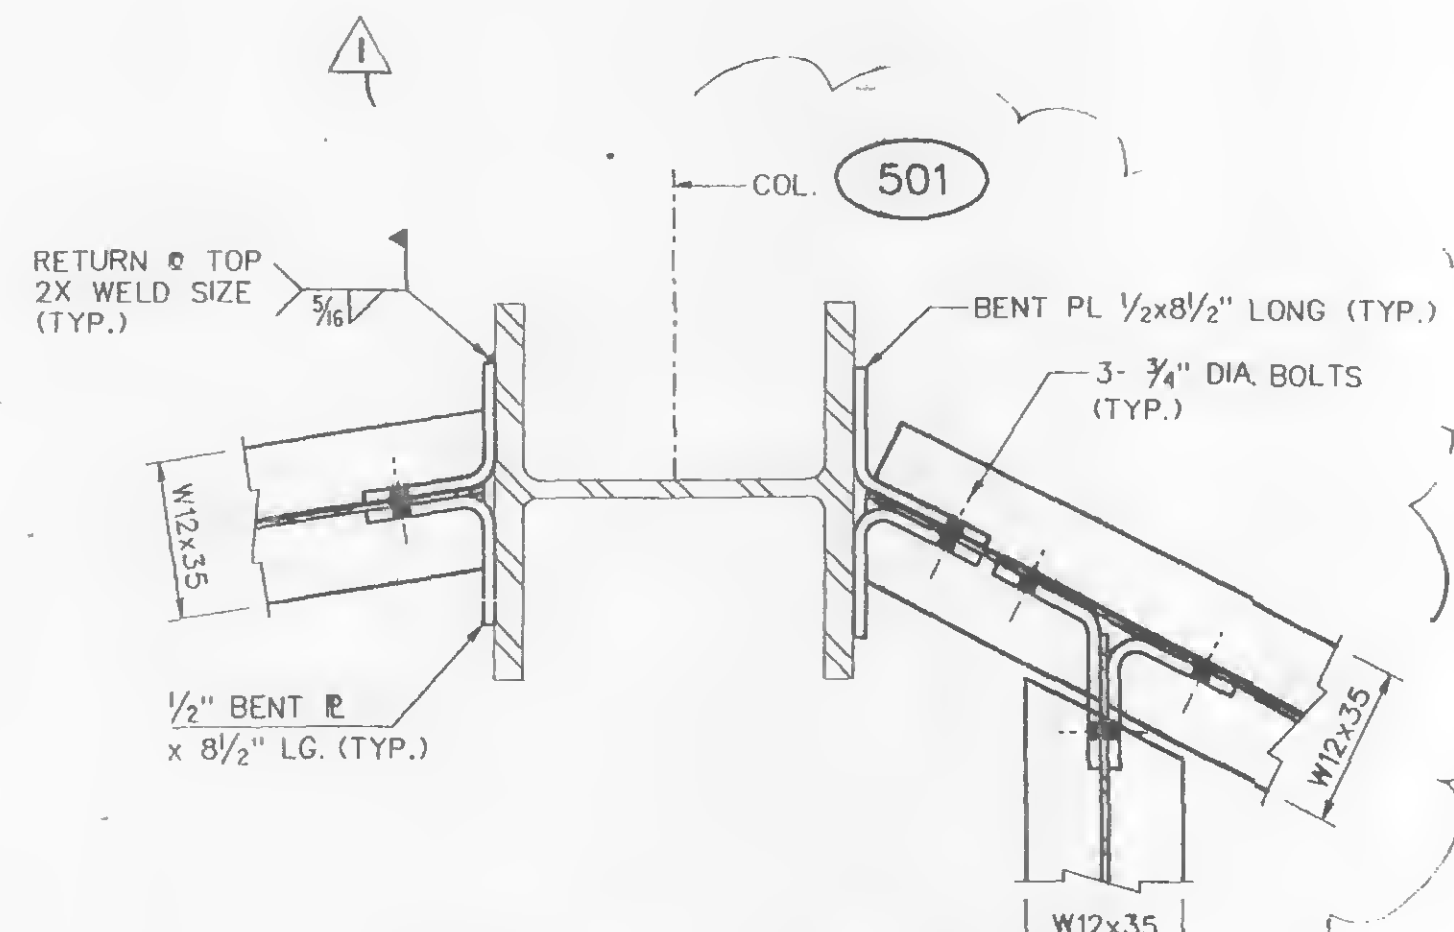

SECTION


S2

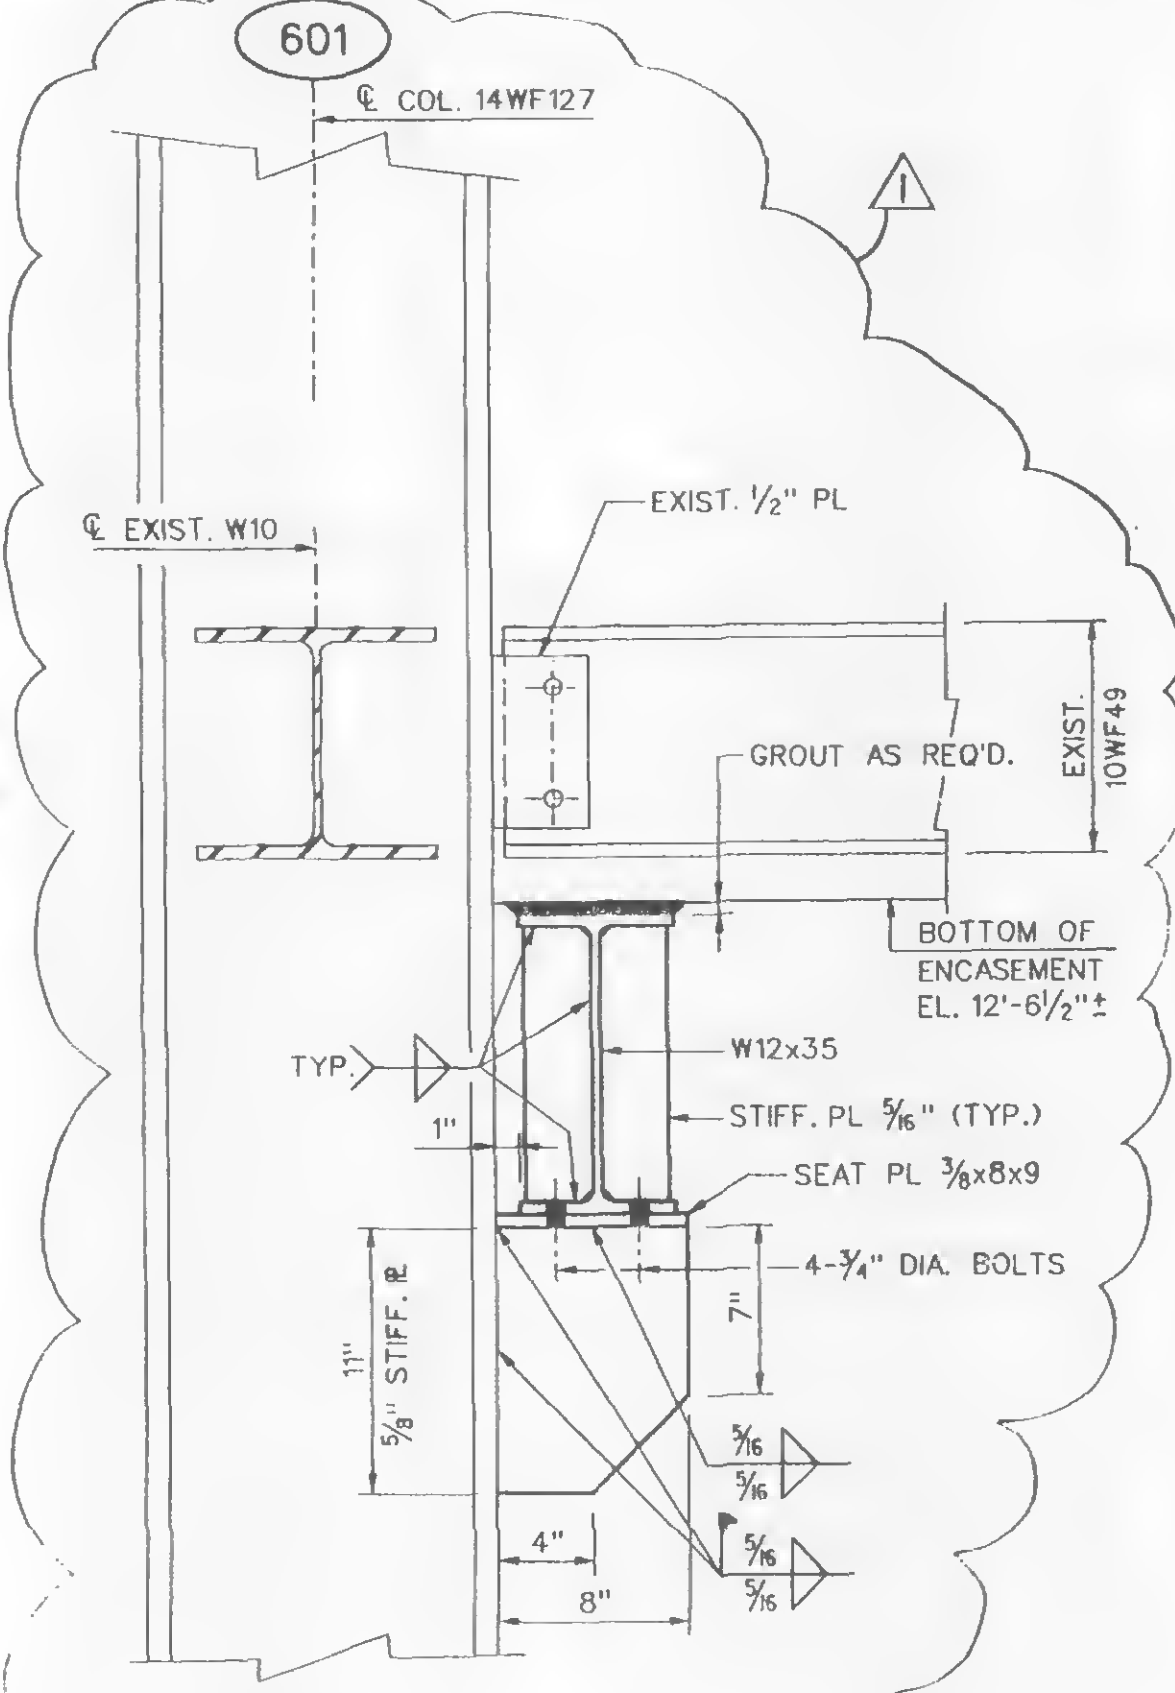

SECTION


S4  
S-1



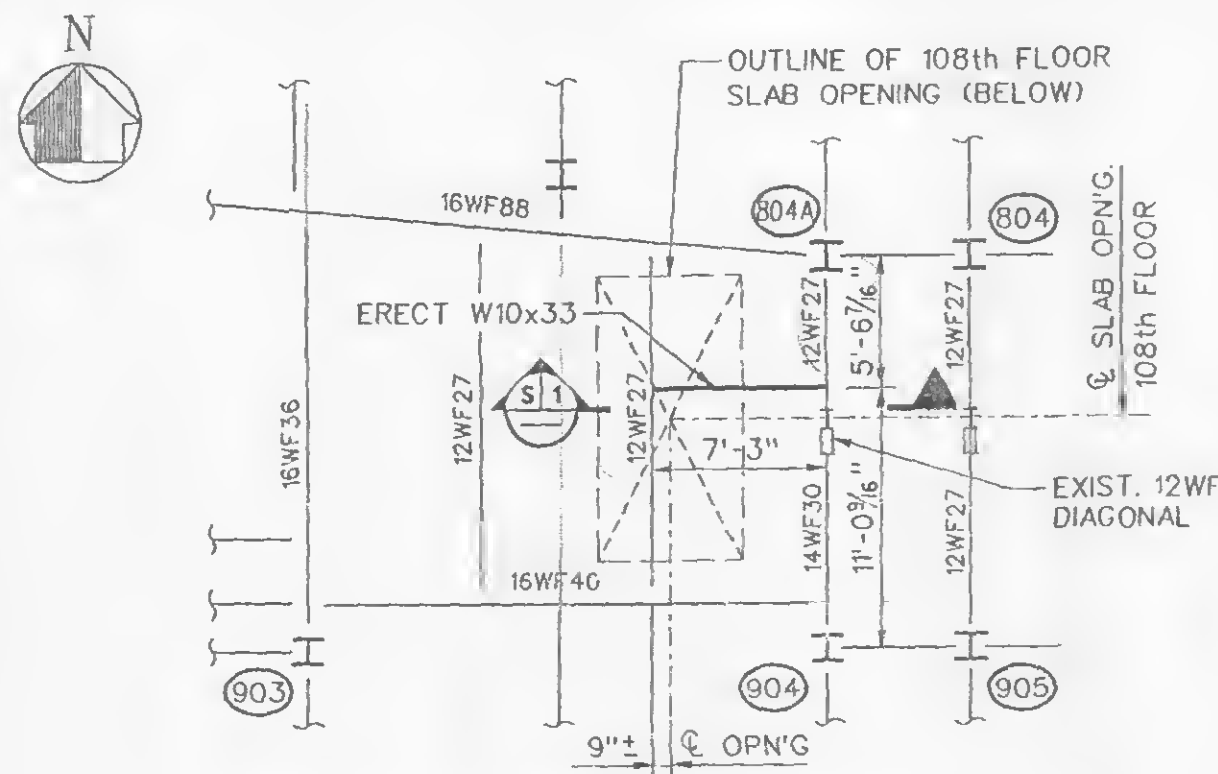


**PART-PLAN 109th FLOOR**

1/8" SCALE IN FEET

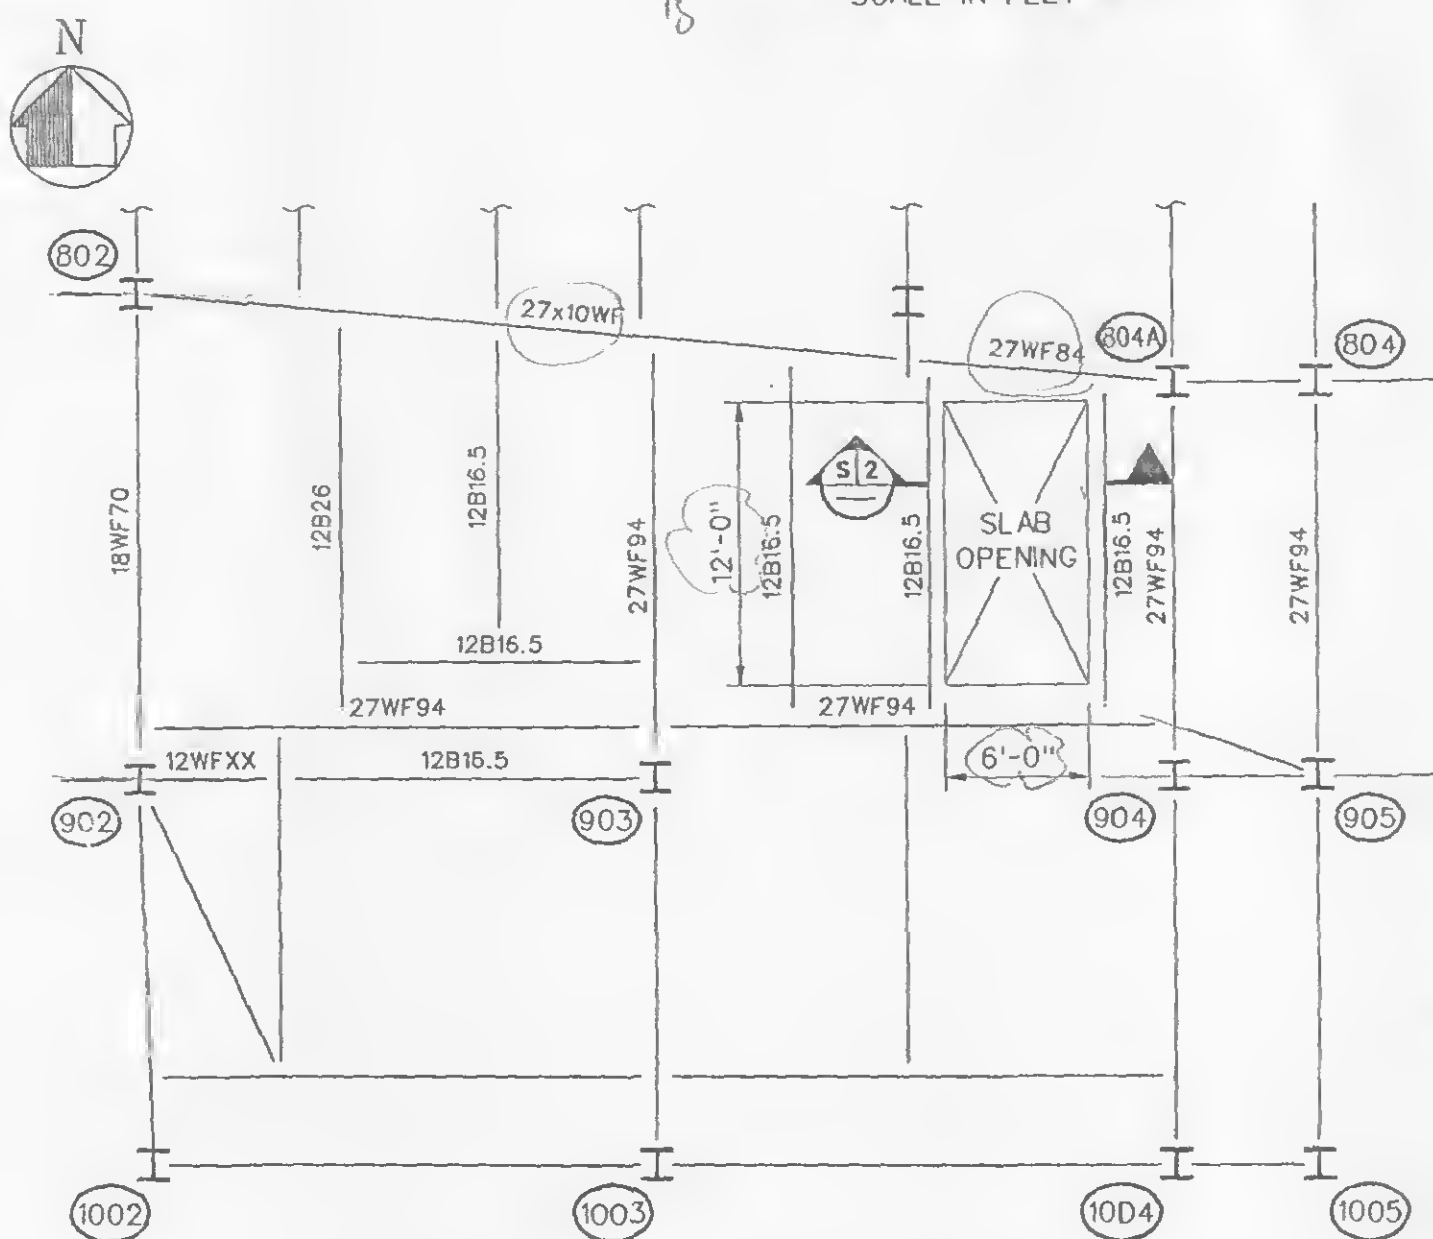


**PART-PLAN 108th FLOOR**

1/8" SCALE IN FEET

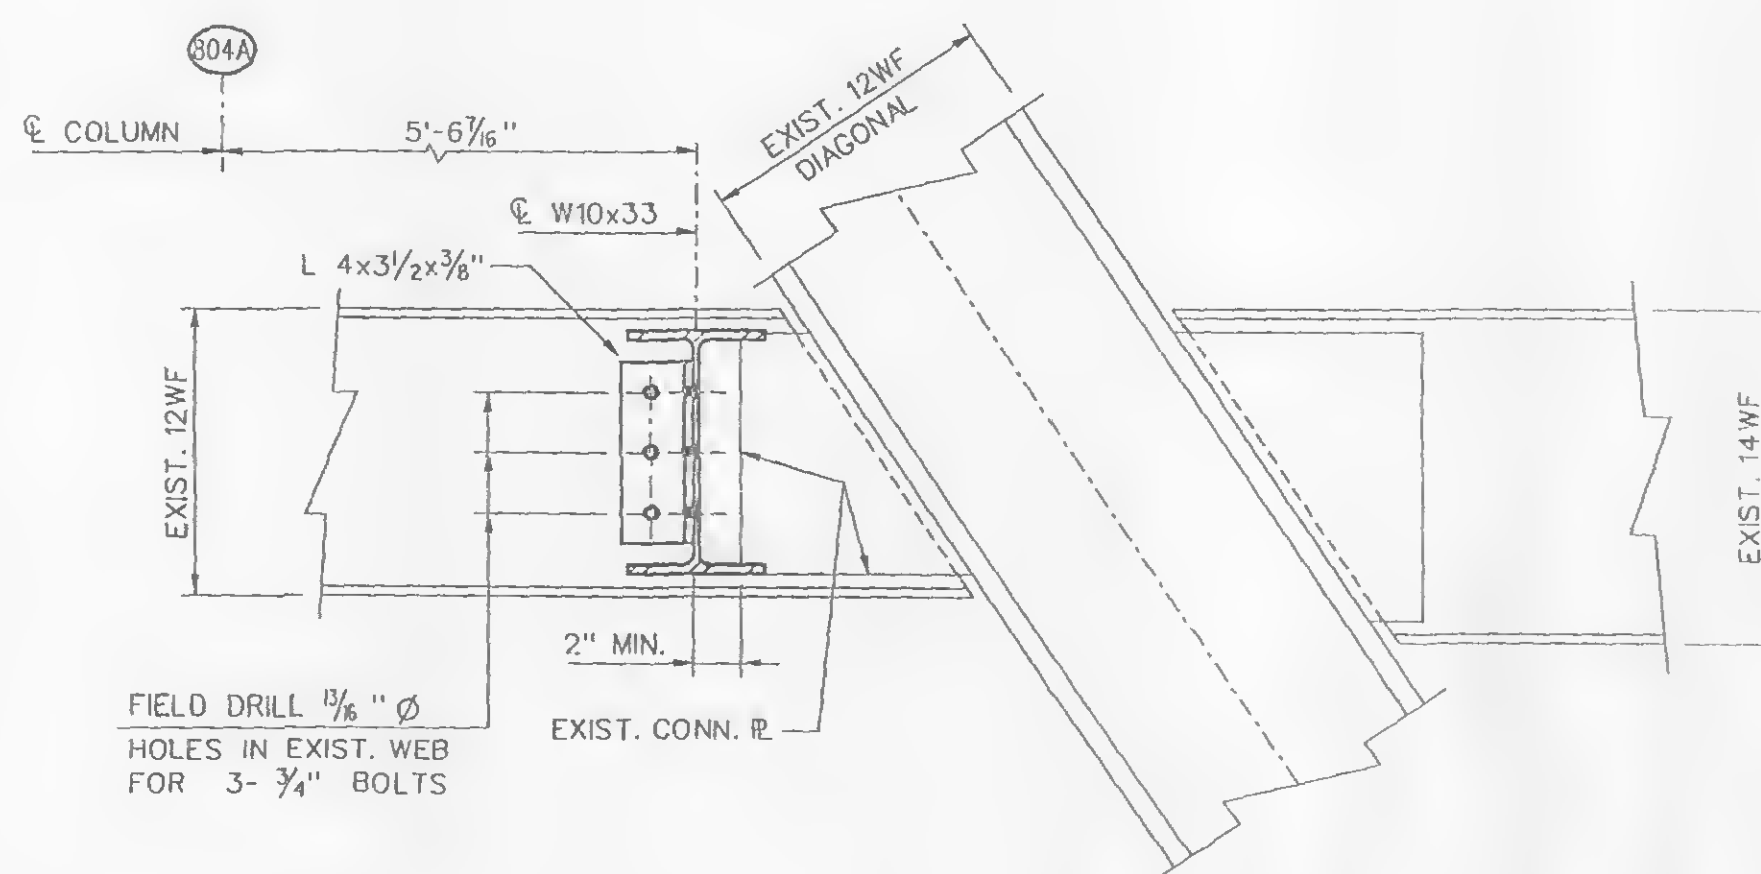

**SECTION S3**


SCALE IN FEET

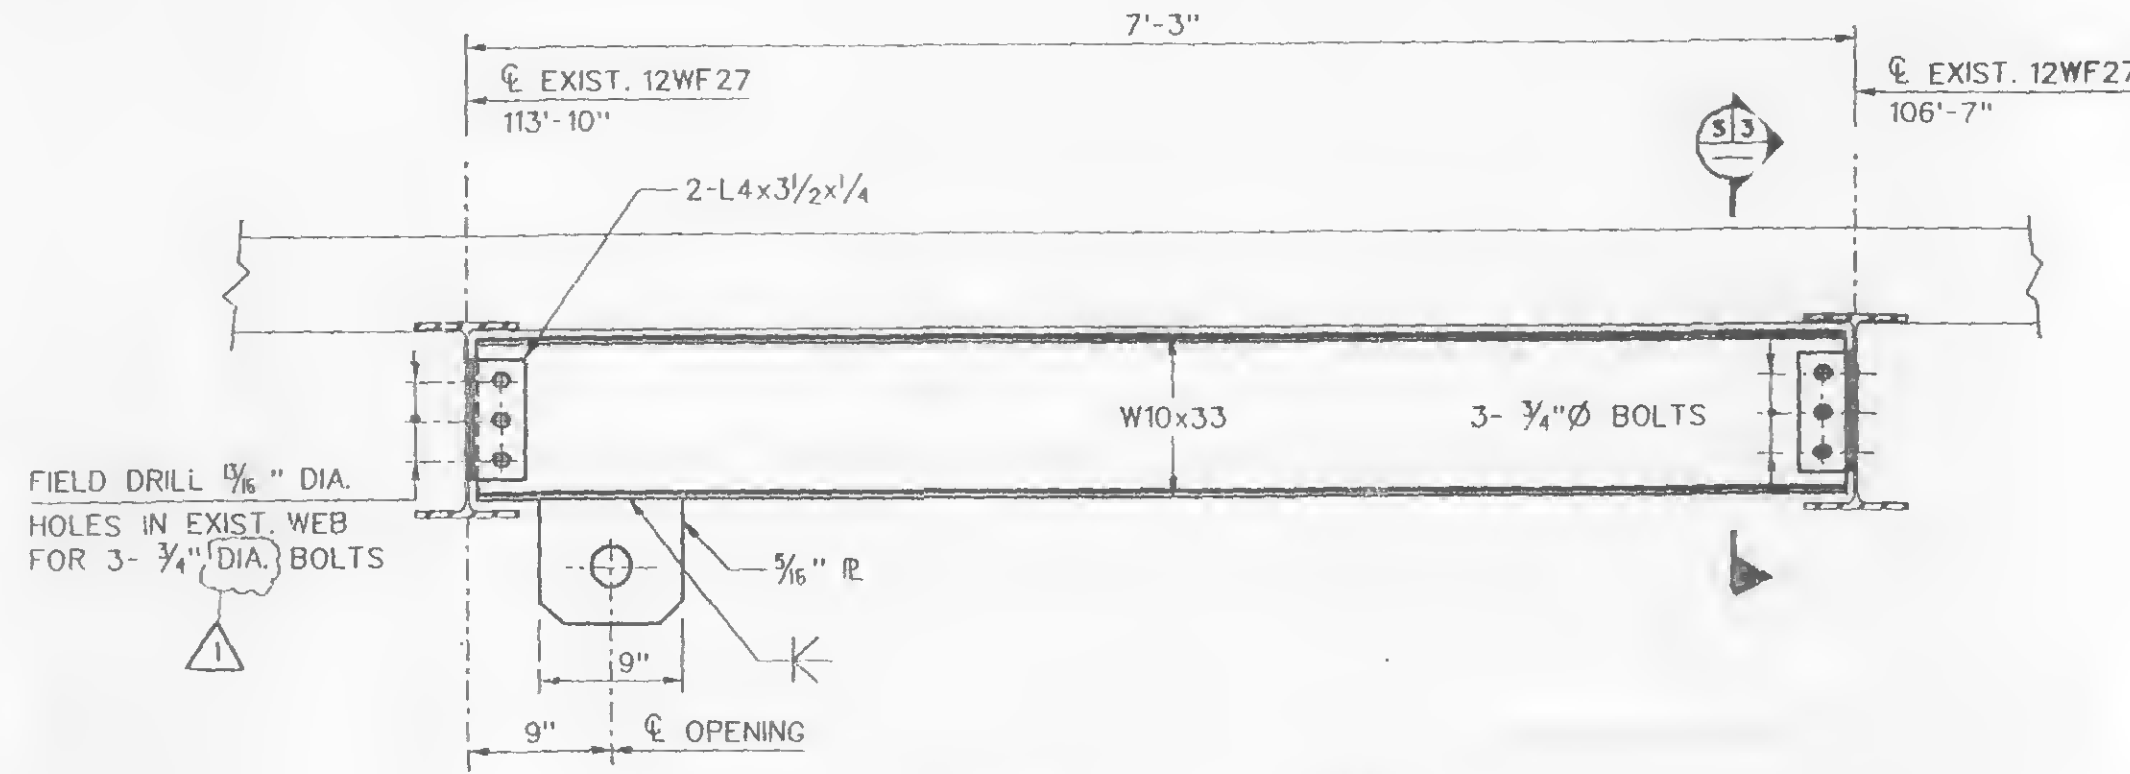

**SECTION S1**

SCALE IN FEET

NOTE: REMOVE EXISTING FIREPROOFING TO INSTALL HOISTING BEAM AND REPLACE IN KIND.

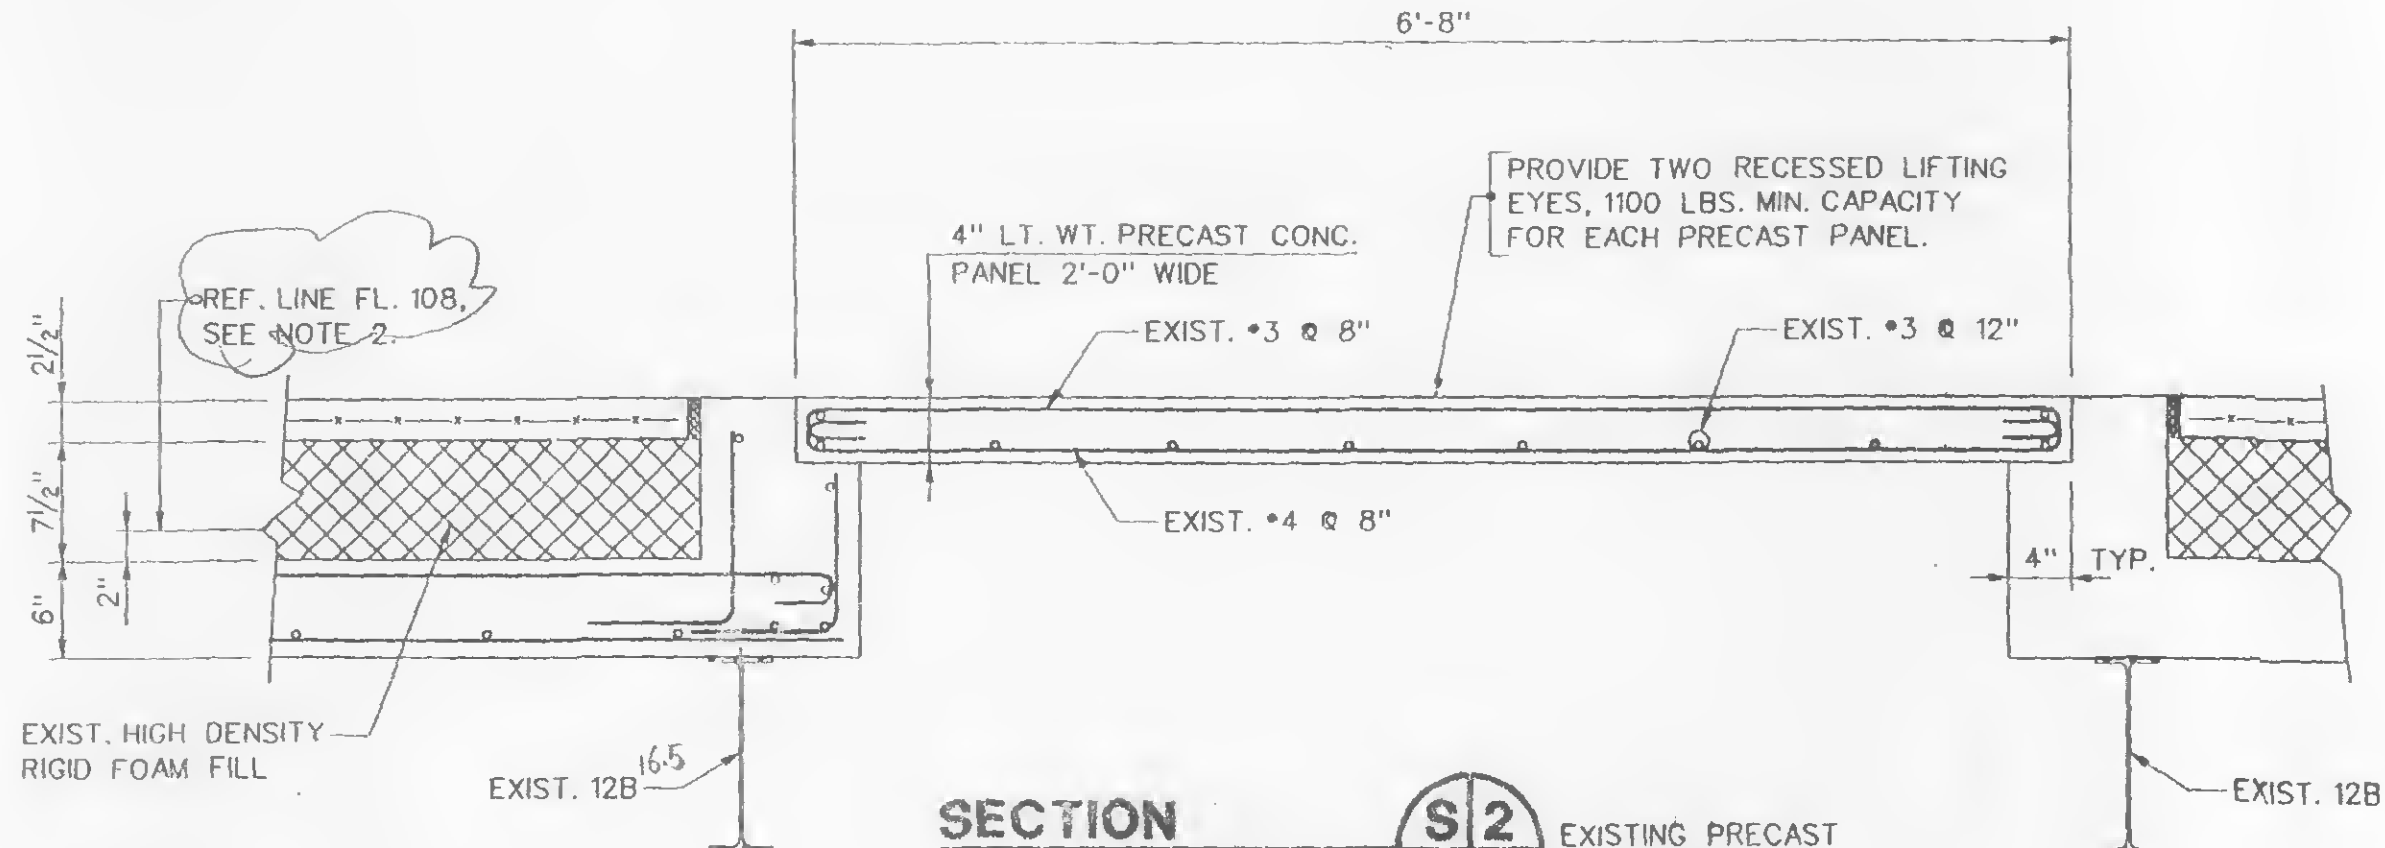

**SECTION S2**

SCALE IN FEET

**EQUIPMENT TRANSPORT NOTES:**

1. FOR EQUIPMENT TRANSPORT ROUTE ON THE 108th FLOOR SEE ELECTRICAL DRAWINGS.
2. THE ALLOWABLE FLOOR LIVE LOAD ALONG THE 108th FLOOR TRANSPORT ROUTE IS 75 p.s.f. THE CONTRACTOR SHALL SUBMIT TO THE ENGINEER A TIMBER CRIBBING RUNWAY DESIGN OR OTHER LOAD DISTRIBUTION SCHEME SEALED BY A LICENSED PROFESSIONAL ENGINEER FOR REVIEW.
3. COPIES OF ORIGINAL STRUCTURAL DESIGN DRAWINGS AND DETAIL SHEETS FOR THE 108th FLOOR ARE AVAILABLE FROM THE ENGINEER.

**NOTES:**

1. FOR STRUCTURAL NOTES SEE DWG. S-4.
2. REFERENCE LINE EQUALS TOP OF FINISH FLOOR 108th EL. 1631'-10".

Sheet Of

**THE PORT AUTHORITY OF NY & NJ**

ORIGINAL SIGNED BY C.Y. CHU  
ENGINEERING PROGRAM MANAGER,  
WORLD TRADE

CHIEF STRUCTURAL ENGINEER

No. Date Revision Approved

**ENGINEERING DEPARTMENT**

**WORLD TRADE CENTER**

**STRUCTURAL**

Title  
**ADDITIONAL SUBSTATION, SS-108A, ON THE 108th FLOOR AT ONE WTC**

**EQUIPMENT HOISTING DETAILS**


This drawing subject to conditions in contract. All inventions, ideas, designs and methods herein are reserved to Port Authority and may not be used without its written consent.

**S.MARTINEZ**  
**P.PANICALI** **B.YOST-PILLE**  
Designed by Drawn by Checked by

**12/4/93**  
Date










**WTC-810.071** **S-6**  
Contract Number Drawing Number



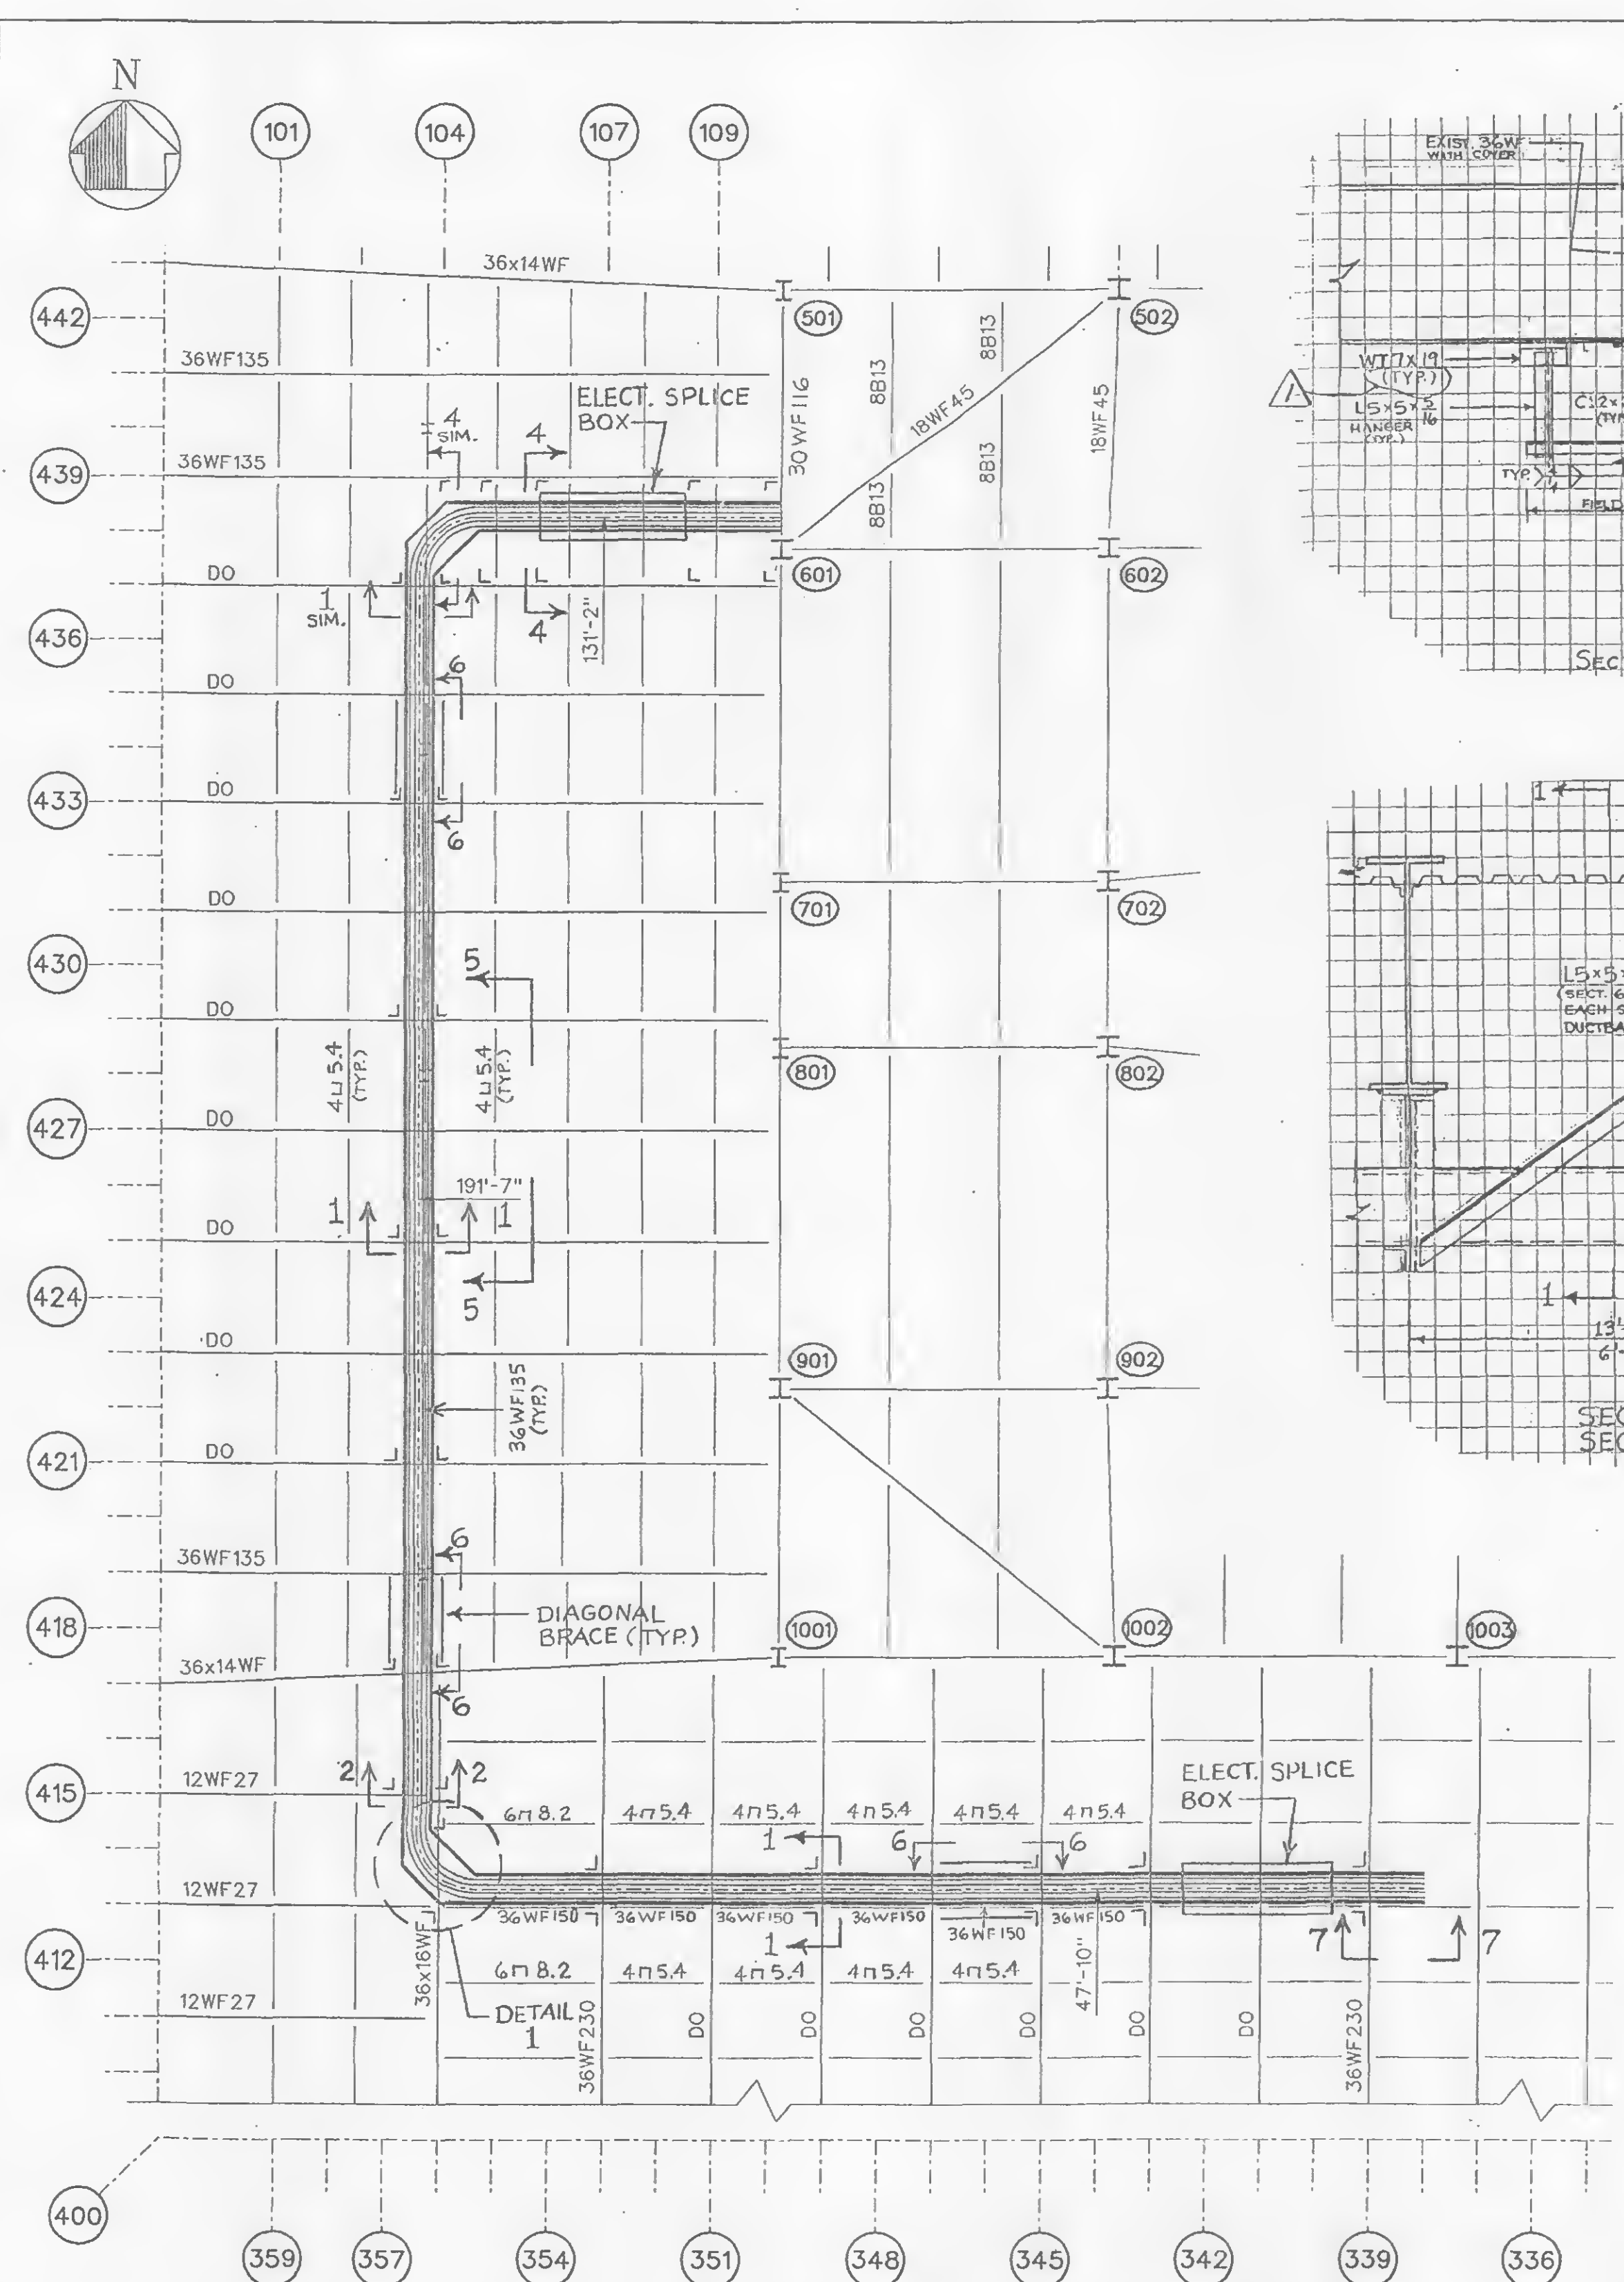

**13.8 KV CONDUIT RUN  
SUSPENDED FROM 110th FLOOR FRAMING**

**LEGEND :**  
J L DENOTES STEEL HANGER

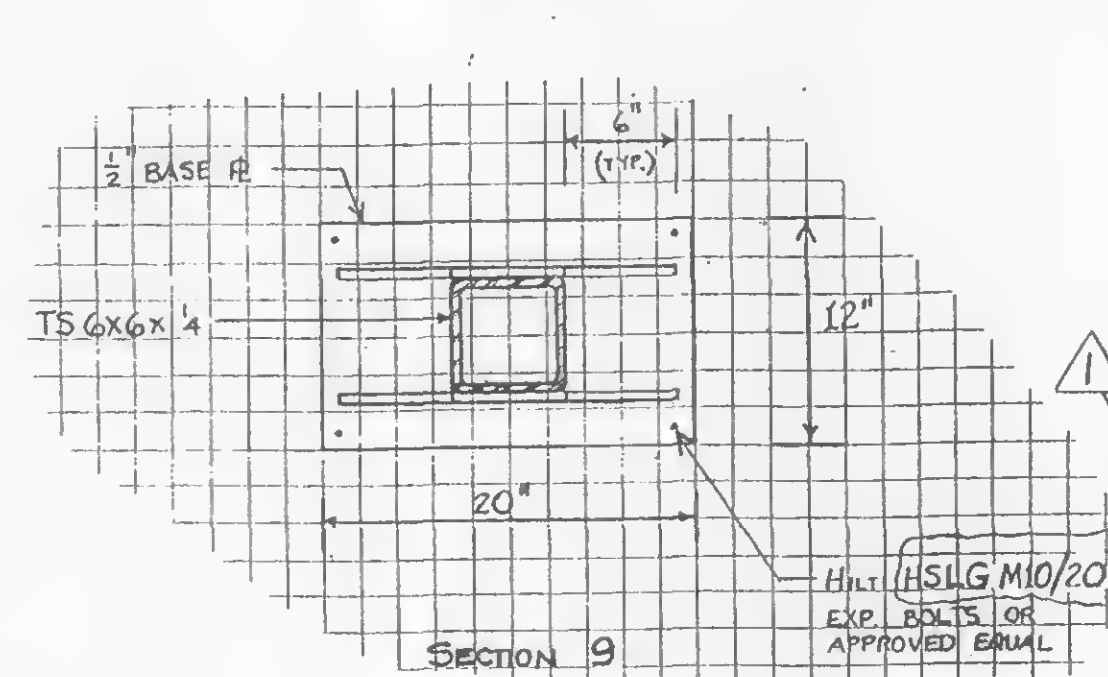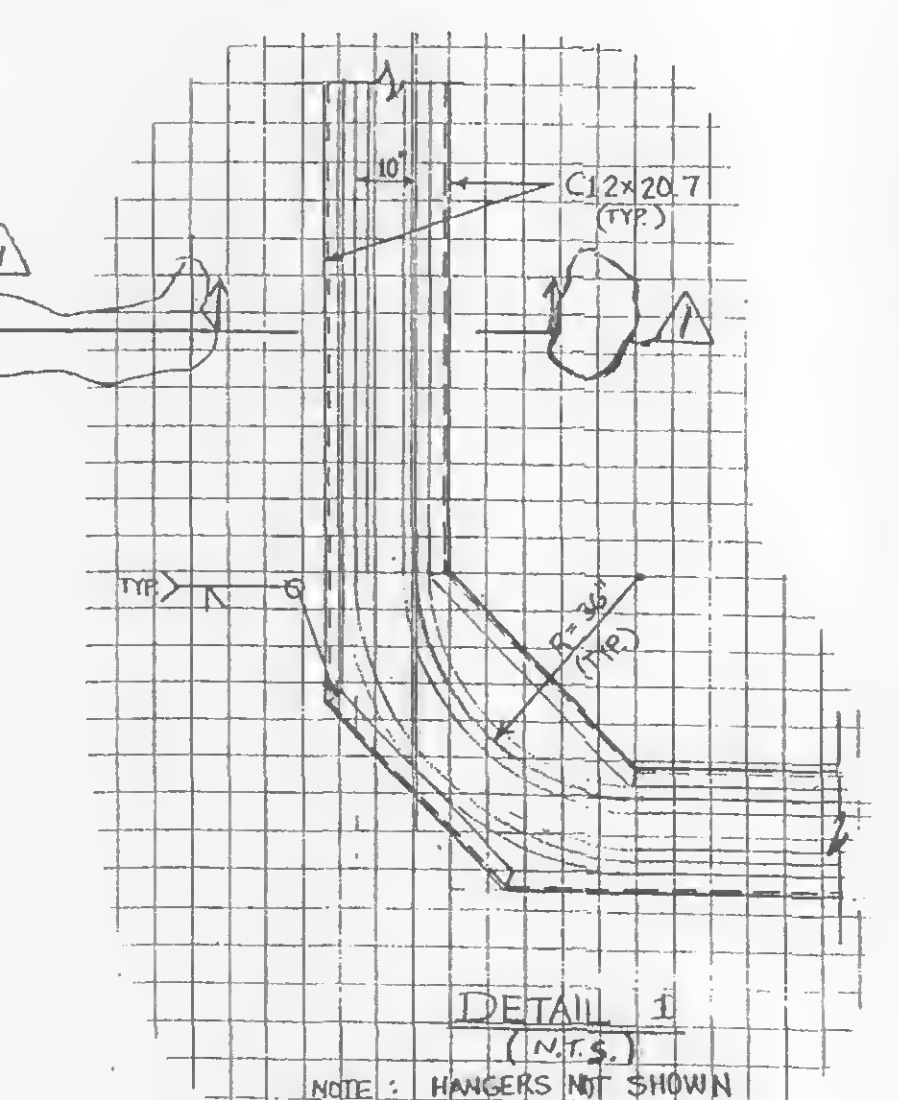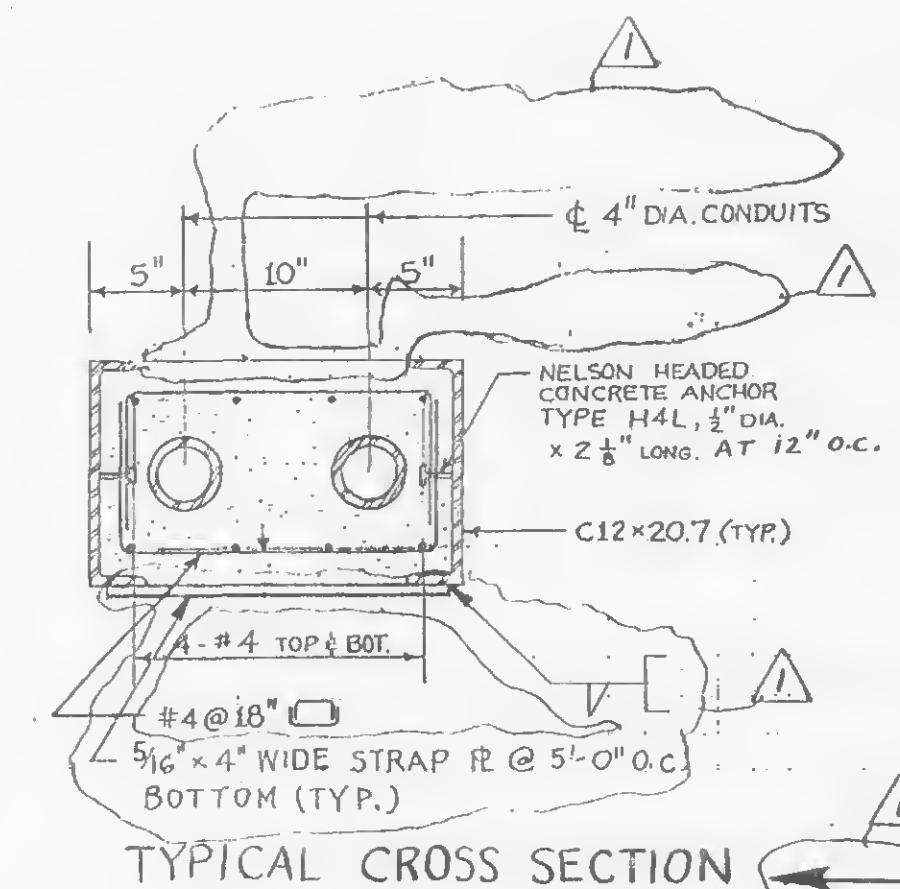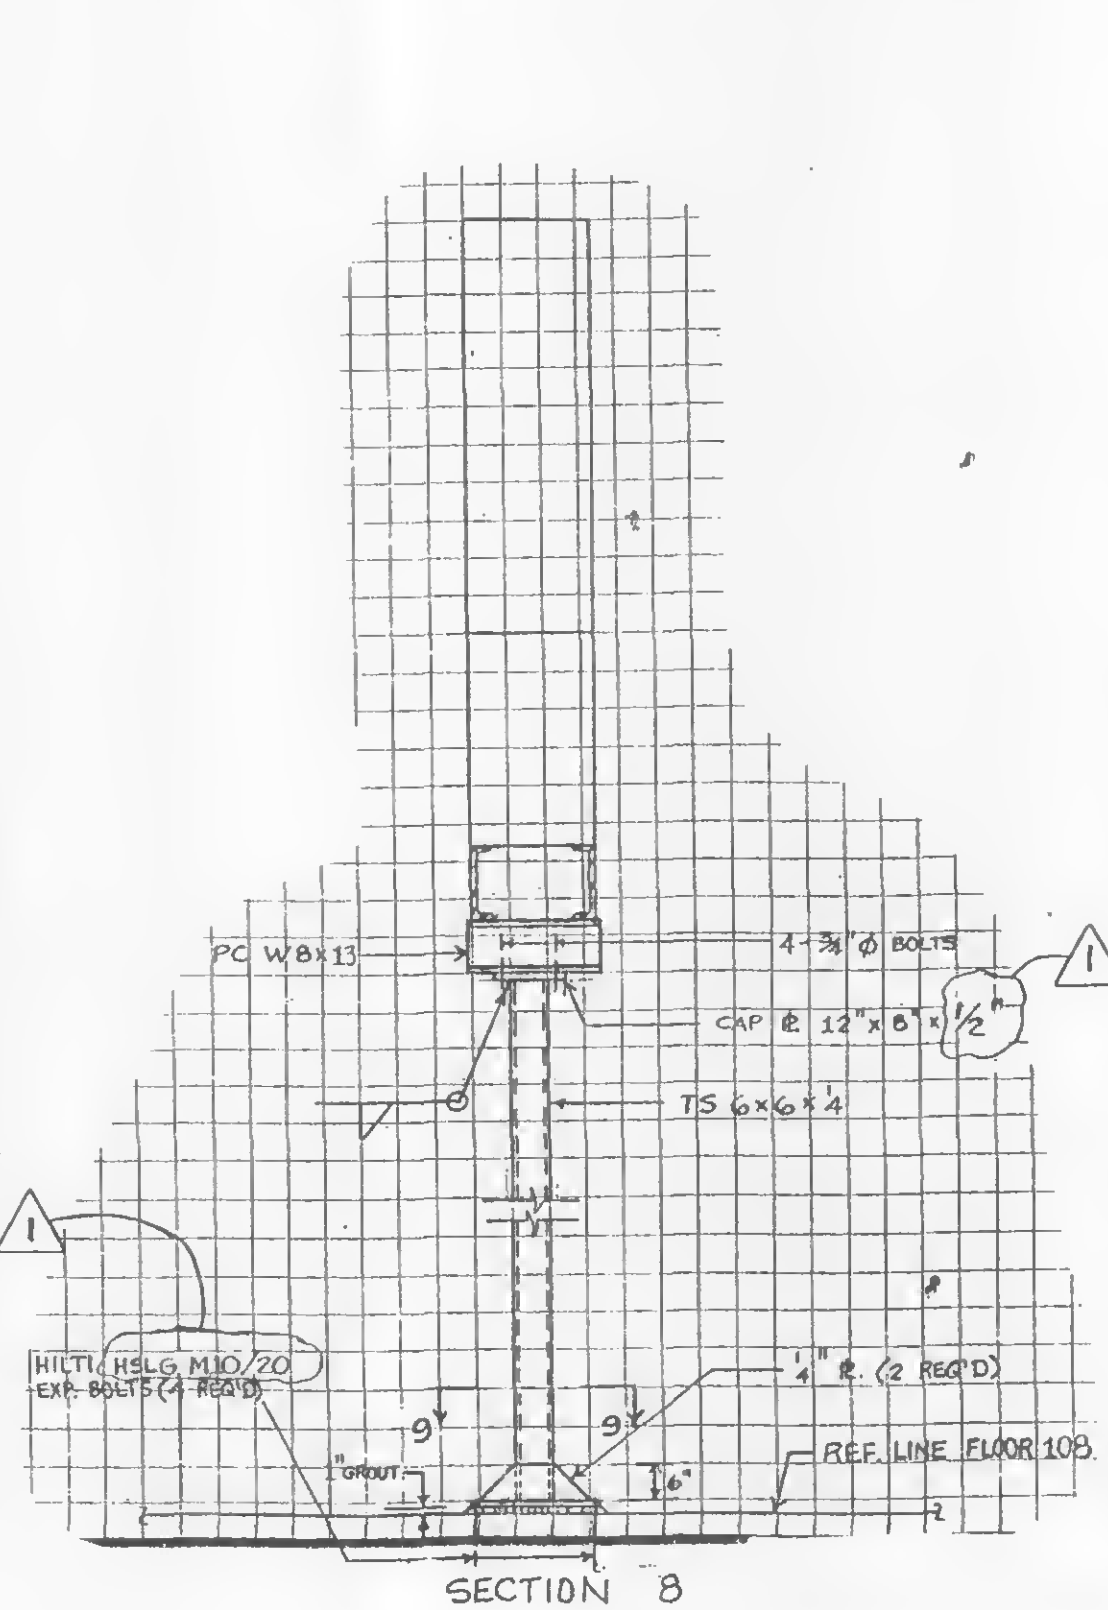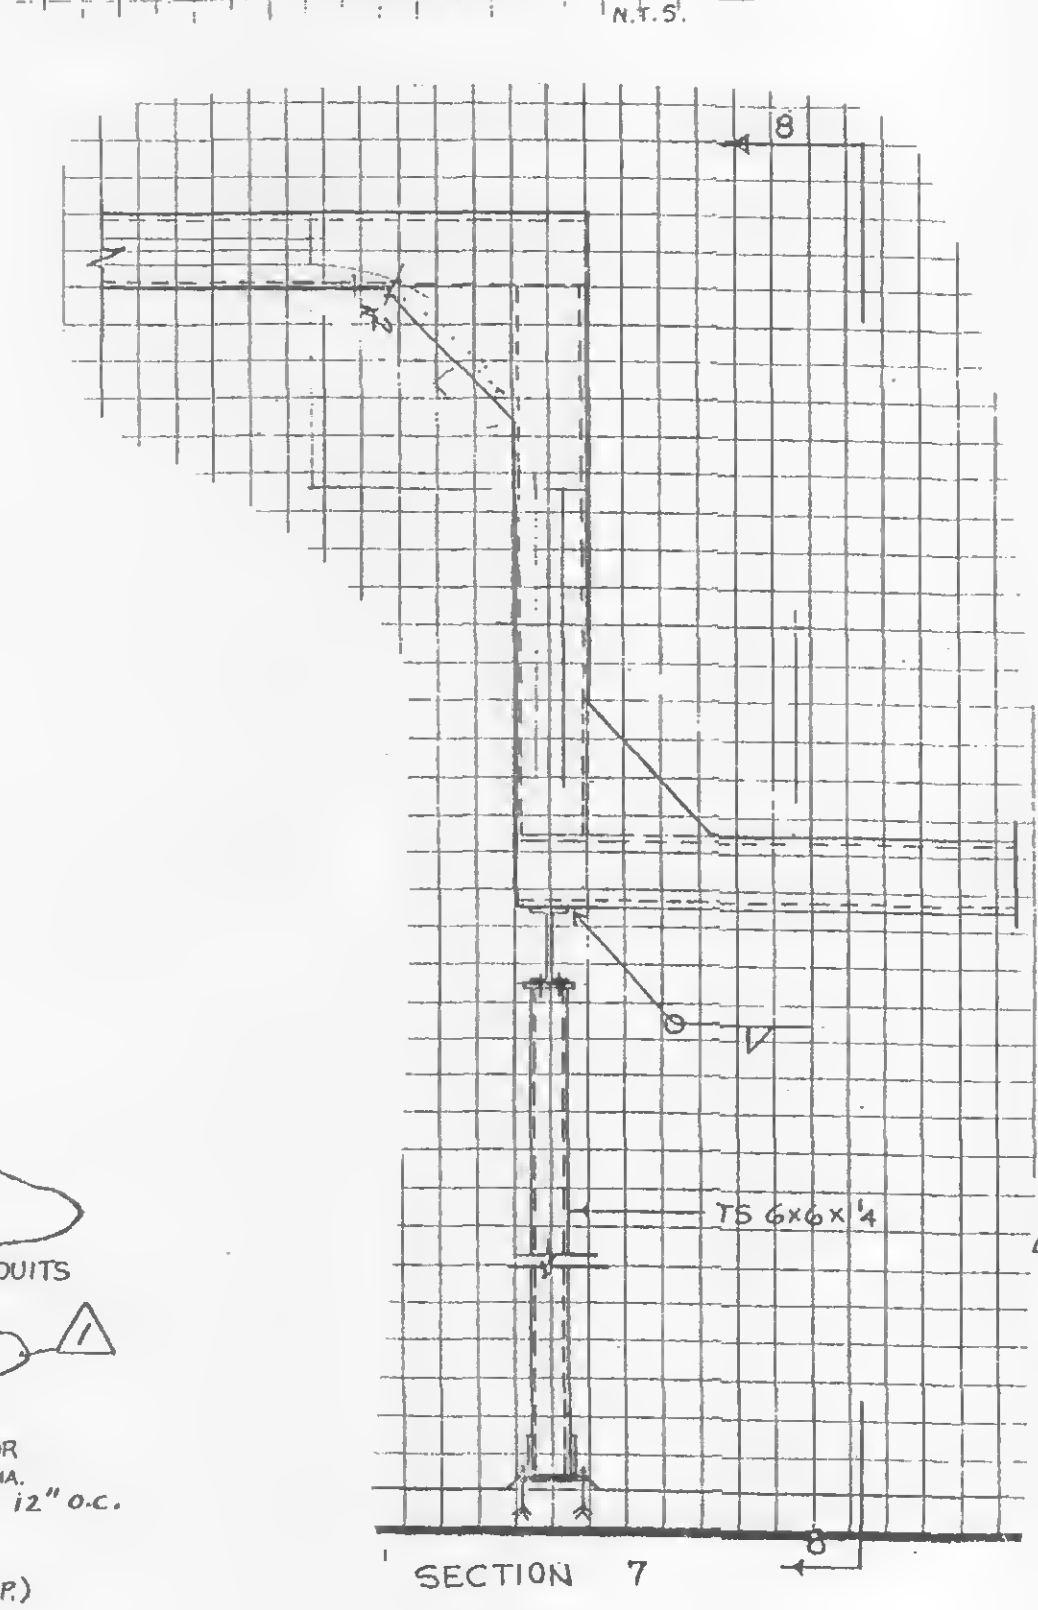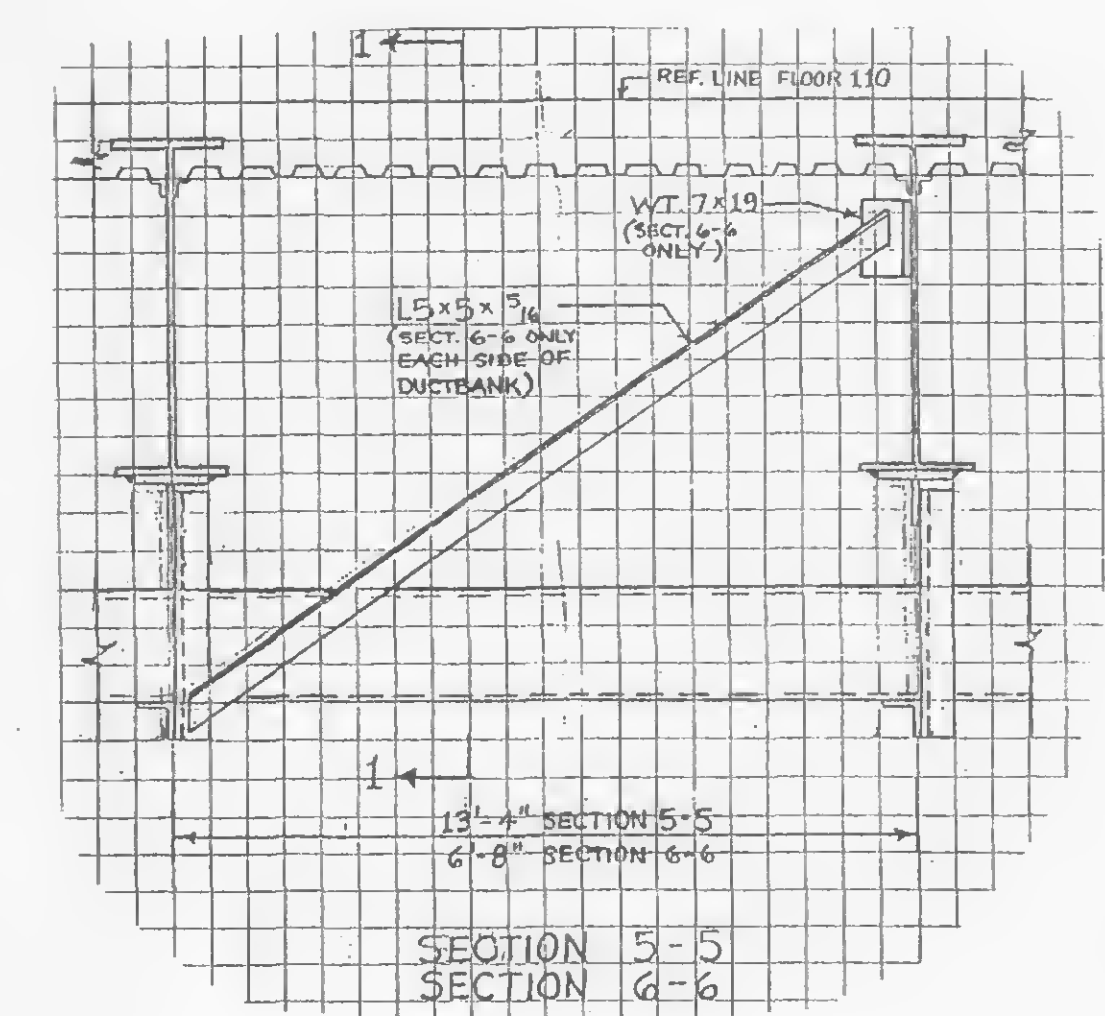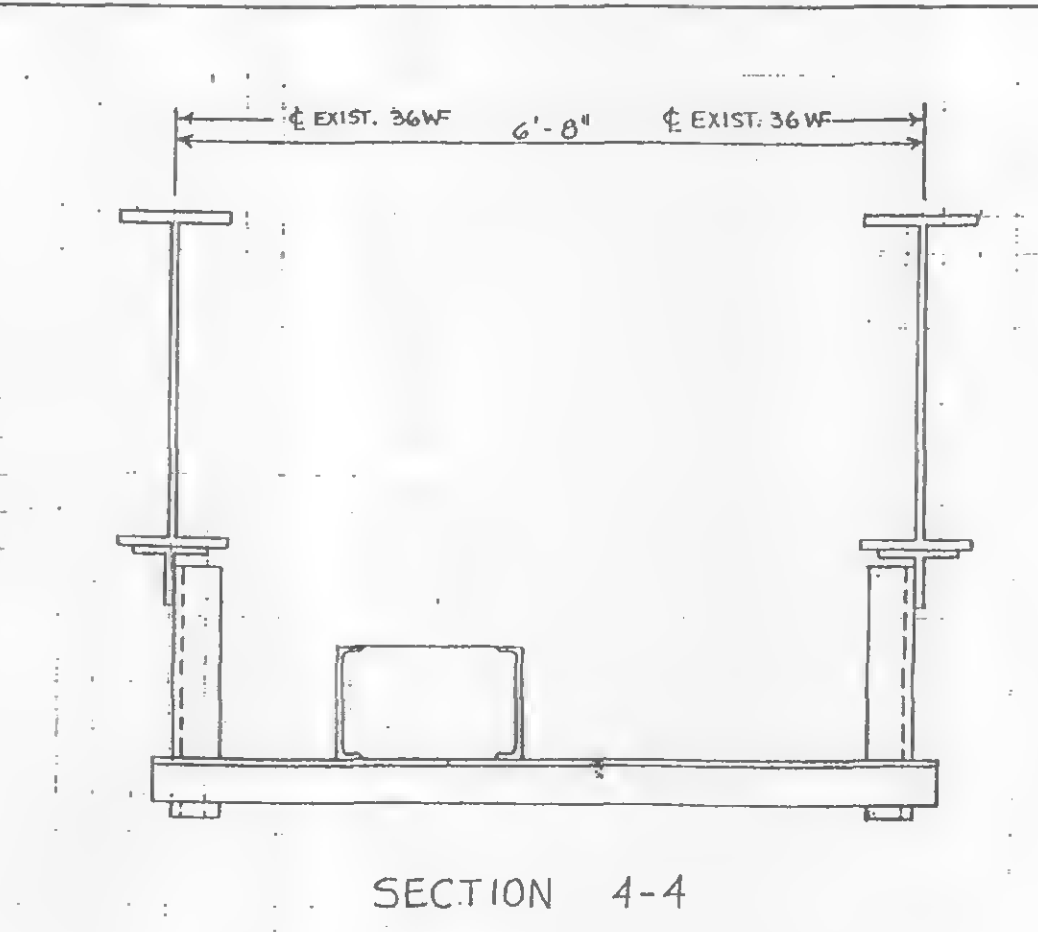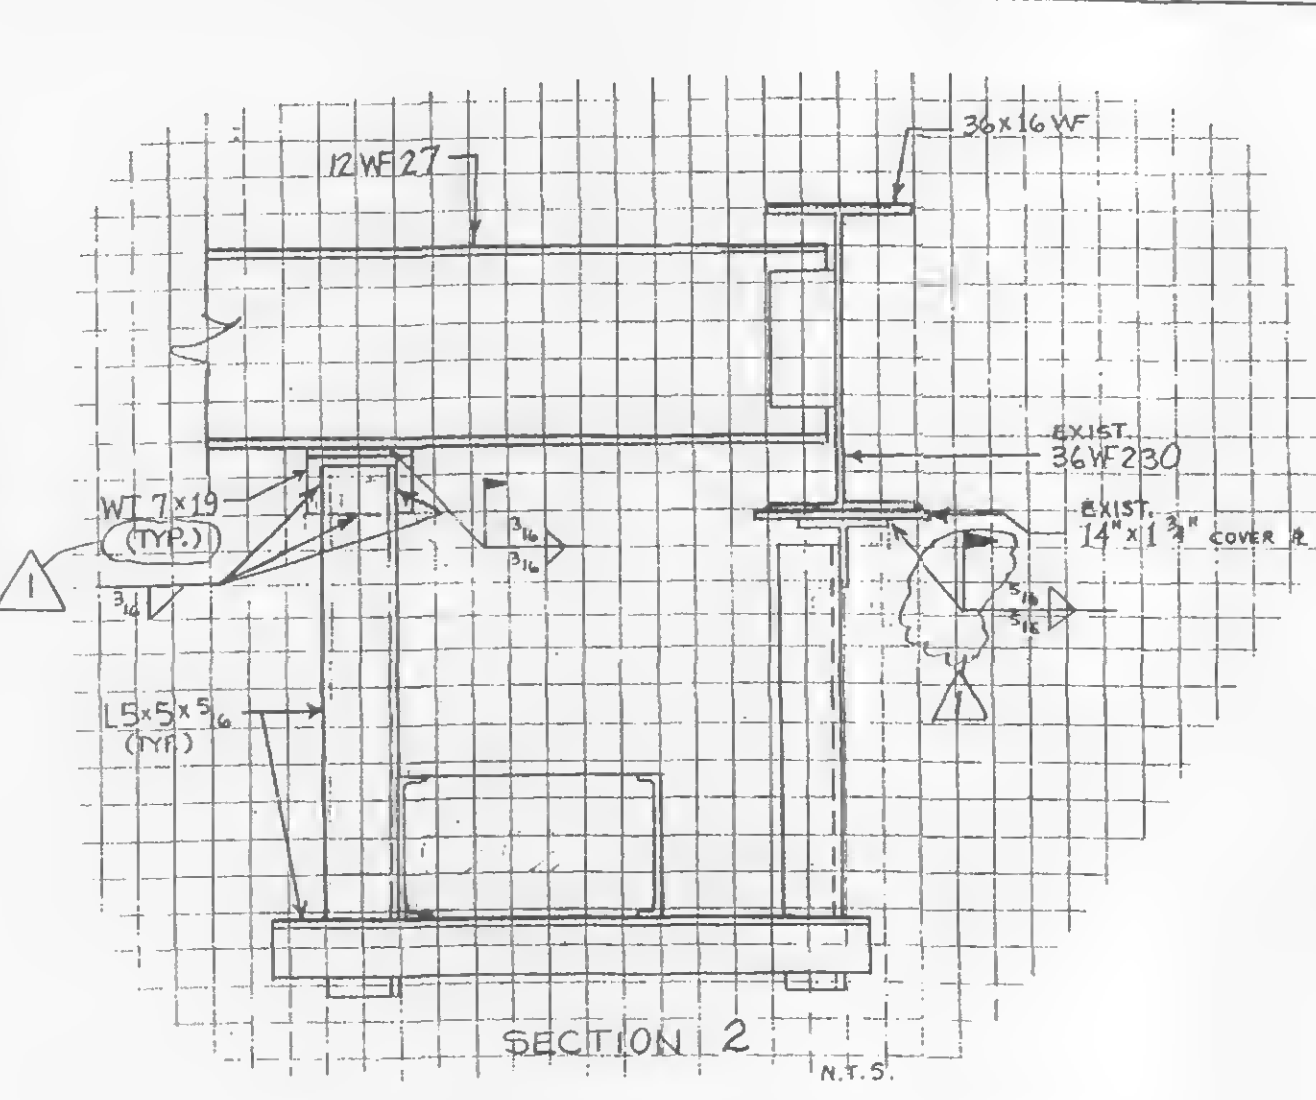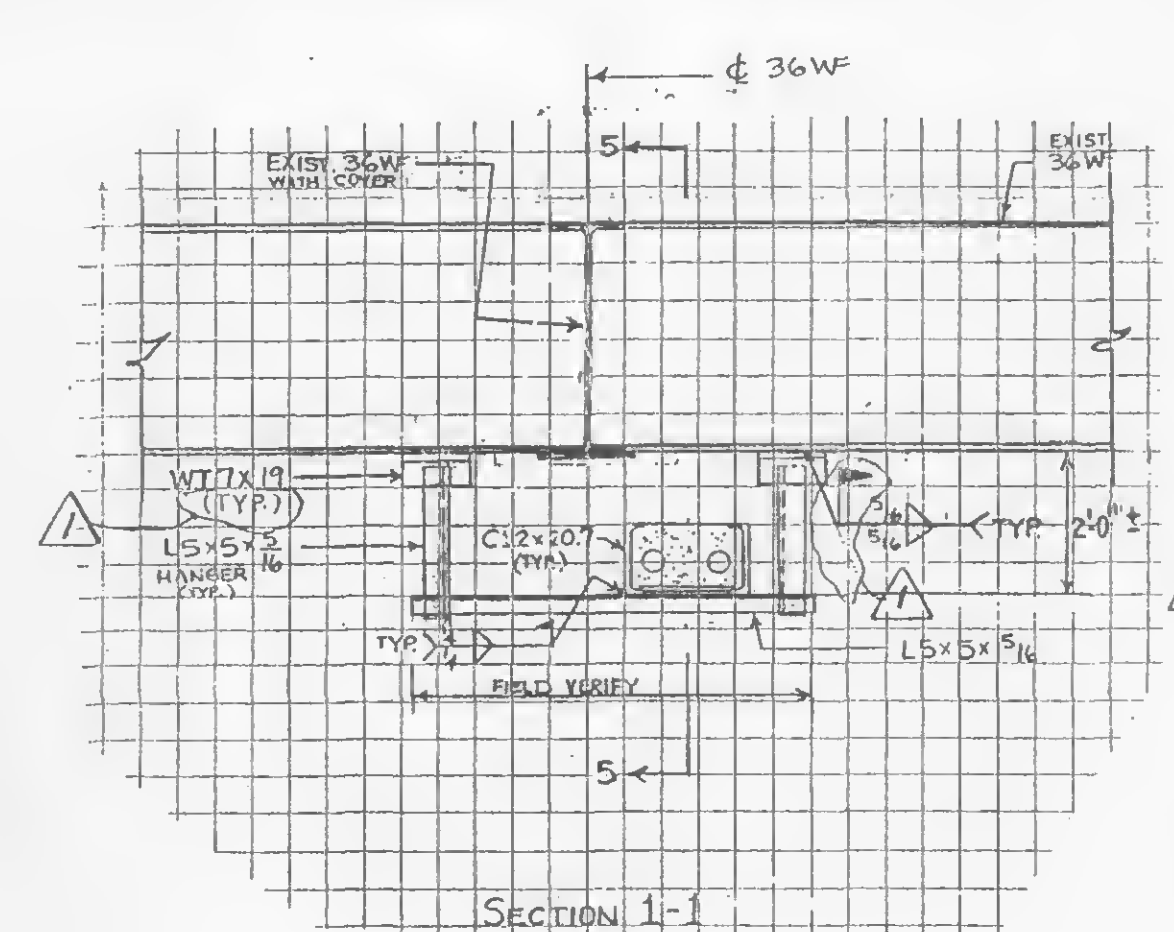

**NOTES:**  
1. FOR STRUCTURAL NOTES SEE DWG. S-4.  
2. DETAILS FOR SUPPORTS AT ELECT. SPLICE BOXES SHALL BE SUBMITTED TO THE ENGINEER FOR REVIEW.

Sheet **53** of **66**

**THE PORT AUTHORITY  
OF NY & NJ**

*[Signature]*  
ENGINEERING PROGRAM MANAGER,  
WORLD TRADE  
Center  
CHIEF STRUCTURAL ENGINEER

No.	Date	Revision	Approved
1		P.A.C.C.	1/1

**ENGINEERING DEPARTMENT**

**WORLD  
TRADE  
CENTER**

**STRUCTURAL**  
Title

**ADDITIONAL SUBSTATION,  
SS-108A, ON THE 108th FLOOR  
AT ONE WTC**

**CONDUIT SUPPORTS  
PLAN AND SECTIONS**

This drawing subject to conditions in contract.  
All inventions, ideas, designs and methods  
herein are reserved to Port Authority and  
may not be used without its written consent.


P. Panicali S. MARTINEZ  
P. PANICALI B. YOSTPILLE  
Designed by Drawn by Checked by

12/4/98  
Date

WTC-810.071  
Contract Number

**S-7**  
Drawing Number



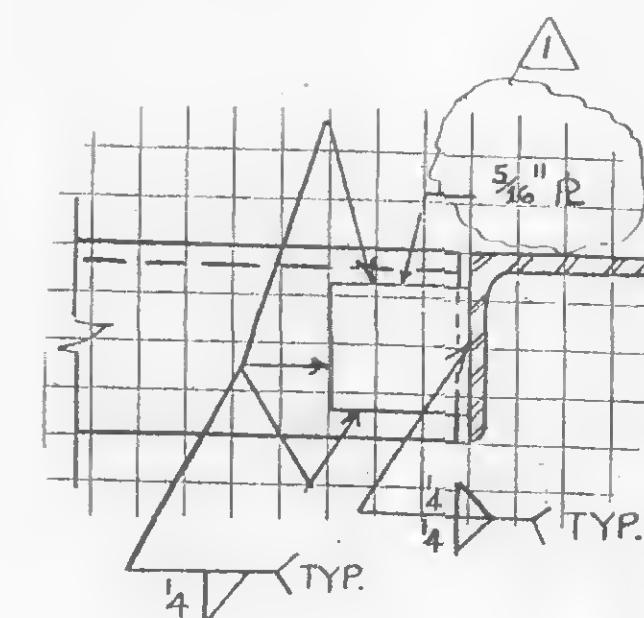

SECTION 6

3. THE CONTRACTOR SHALL SUBMIT VENDOR SHOP DRAWINGS FOR APPROVAL INDICATING DETAIL FOR SECURING MECHANICAL EQUIPMENT TO STRUCTURAL STEEL.